




Note:  
Do Not Scale from this drawing.  
Dimensions are to be checked on site.  
If in doubt please ask.

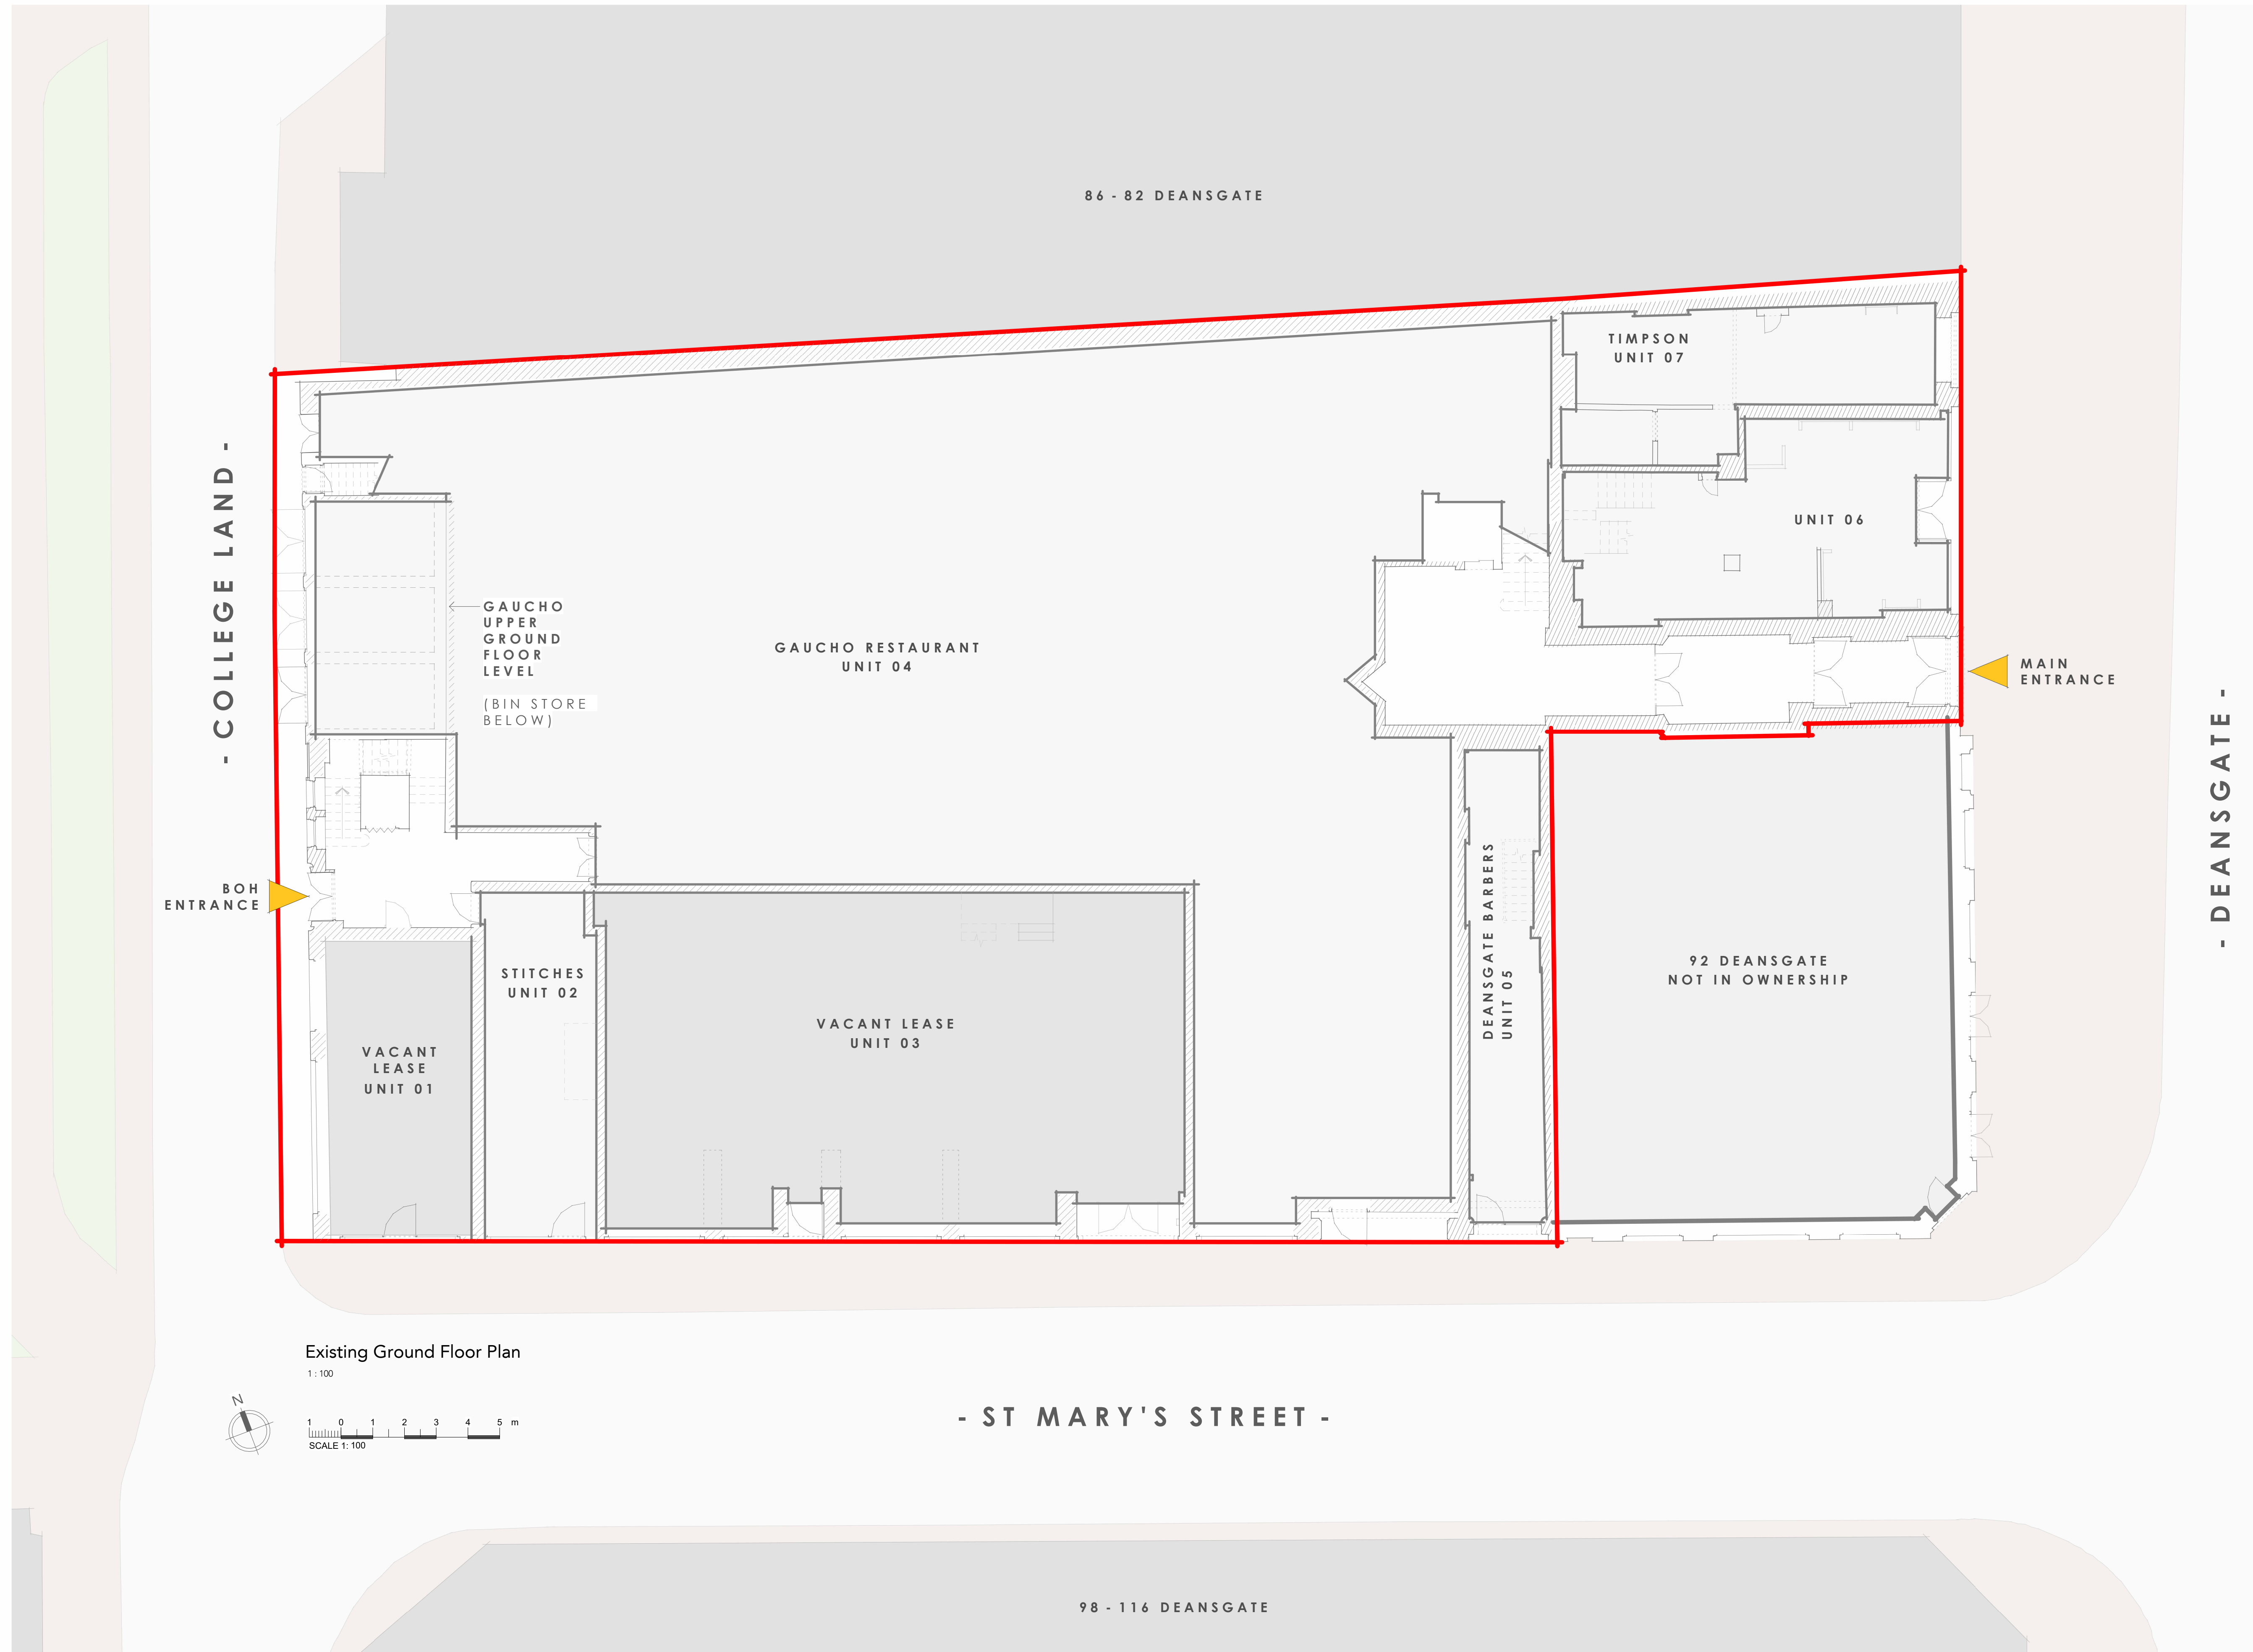

Existing Ground Floor Plan  
1:100



SCALE 1:100  
1 0 1 2 3 4 5 m

P02 22.09.25 DA Planning Issue  
P01 18.09.25 DA Planning Issue

Rev Date Intls Details

© The moral rights of the author are hereby asserted.  
This drawing and design is the sole property of Buttress Ltd and must not be reproduced without permission.  
Buttress Ltd is Registered in England and Wales: 536373

# Buttress

**Manchester** 41 Bengal Street  
Manchester  
M4 6AF  
0161 236 3303  
www.buttress.net

**Leeds** Clockwise, Yorkshire House  
Greek Street, Leeds  
LS1 5SH  
0113 539 7965

**Certified**  
  
Corporation

**Project Title** 90 Deansgate  
**Client** Criterion Capital  
**Location** Manchester

**Drawing ref** Existing Ground Floor Plan

**Date** 19/02/2025 **Scale** 1:100  
**Checker** TW **Size** A1  
**Job No:** 10036 **Status** S2

| Project                        | Origin | Volume | Level | Type | Role | Number | Rev |
|--------------------------------|--------|--------|-------|------|------|--------|-----|
| 10036-BUT-XX-00-DR-A-01001-P02 |        |        |       |      |      |        |     |