



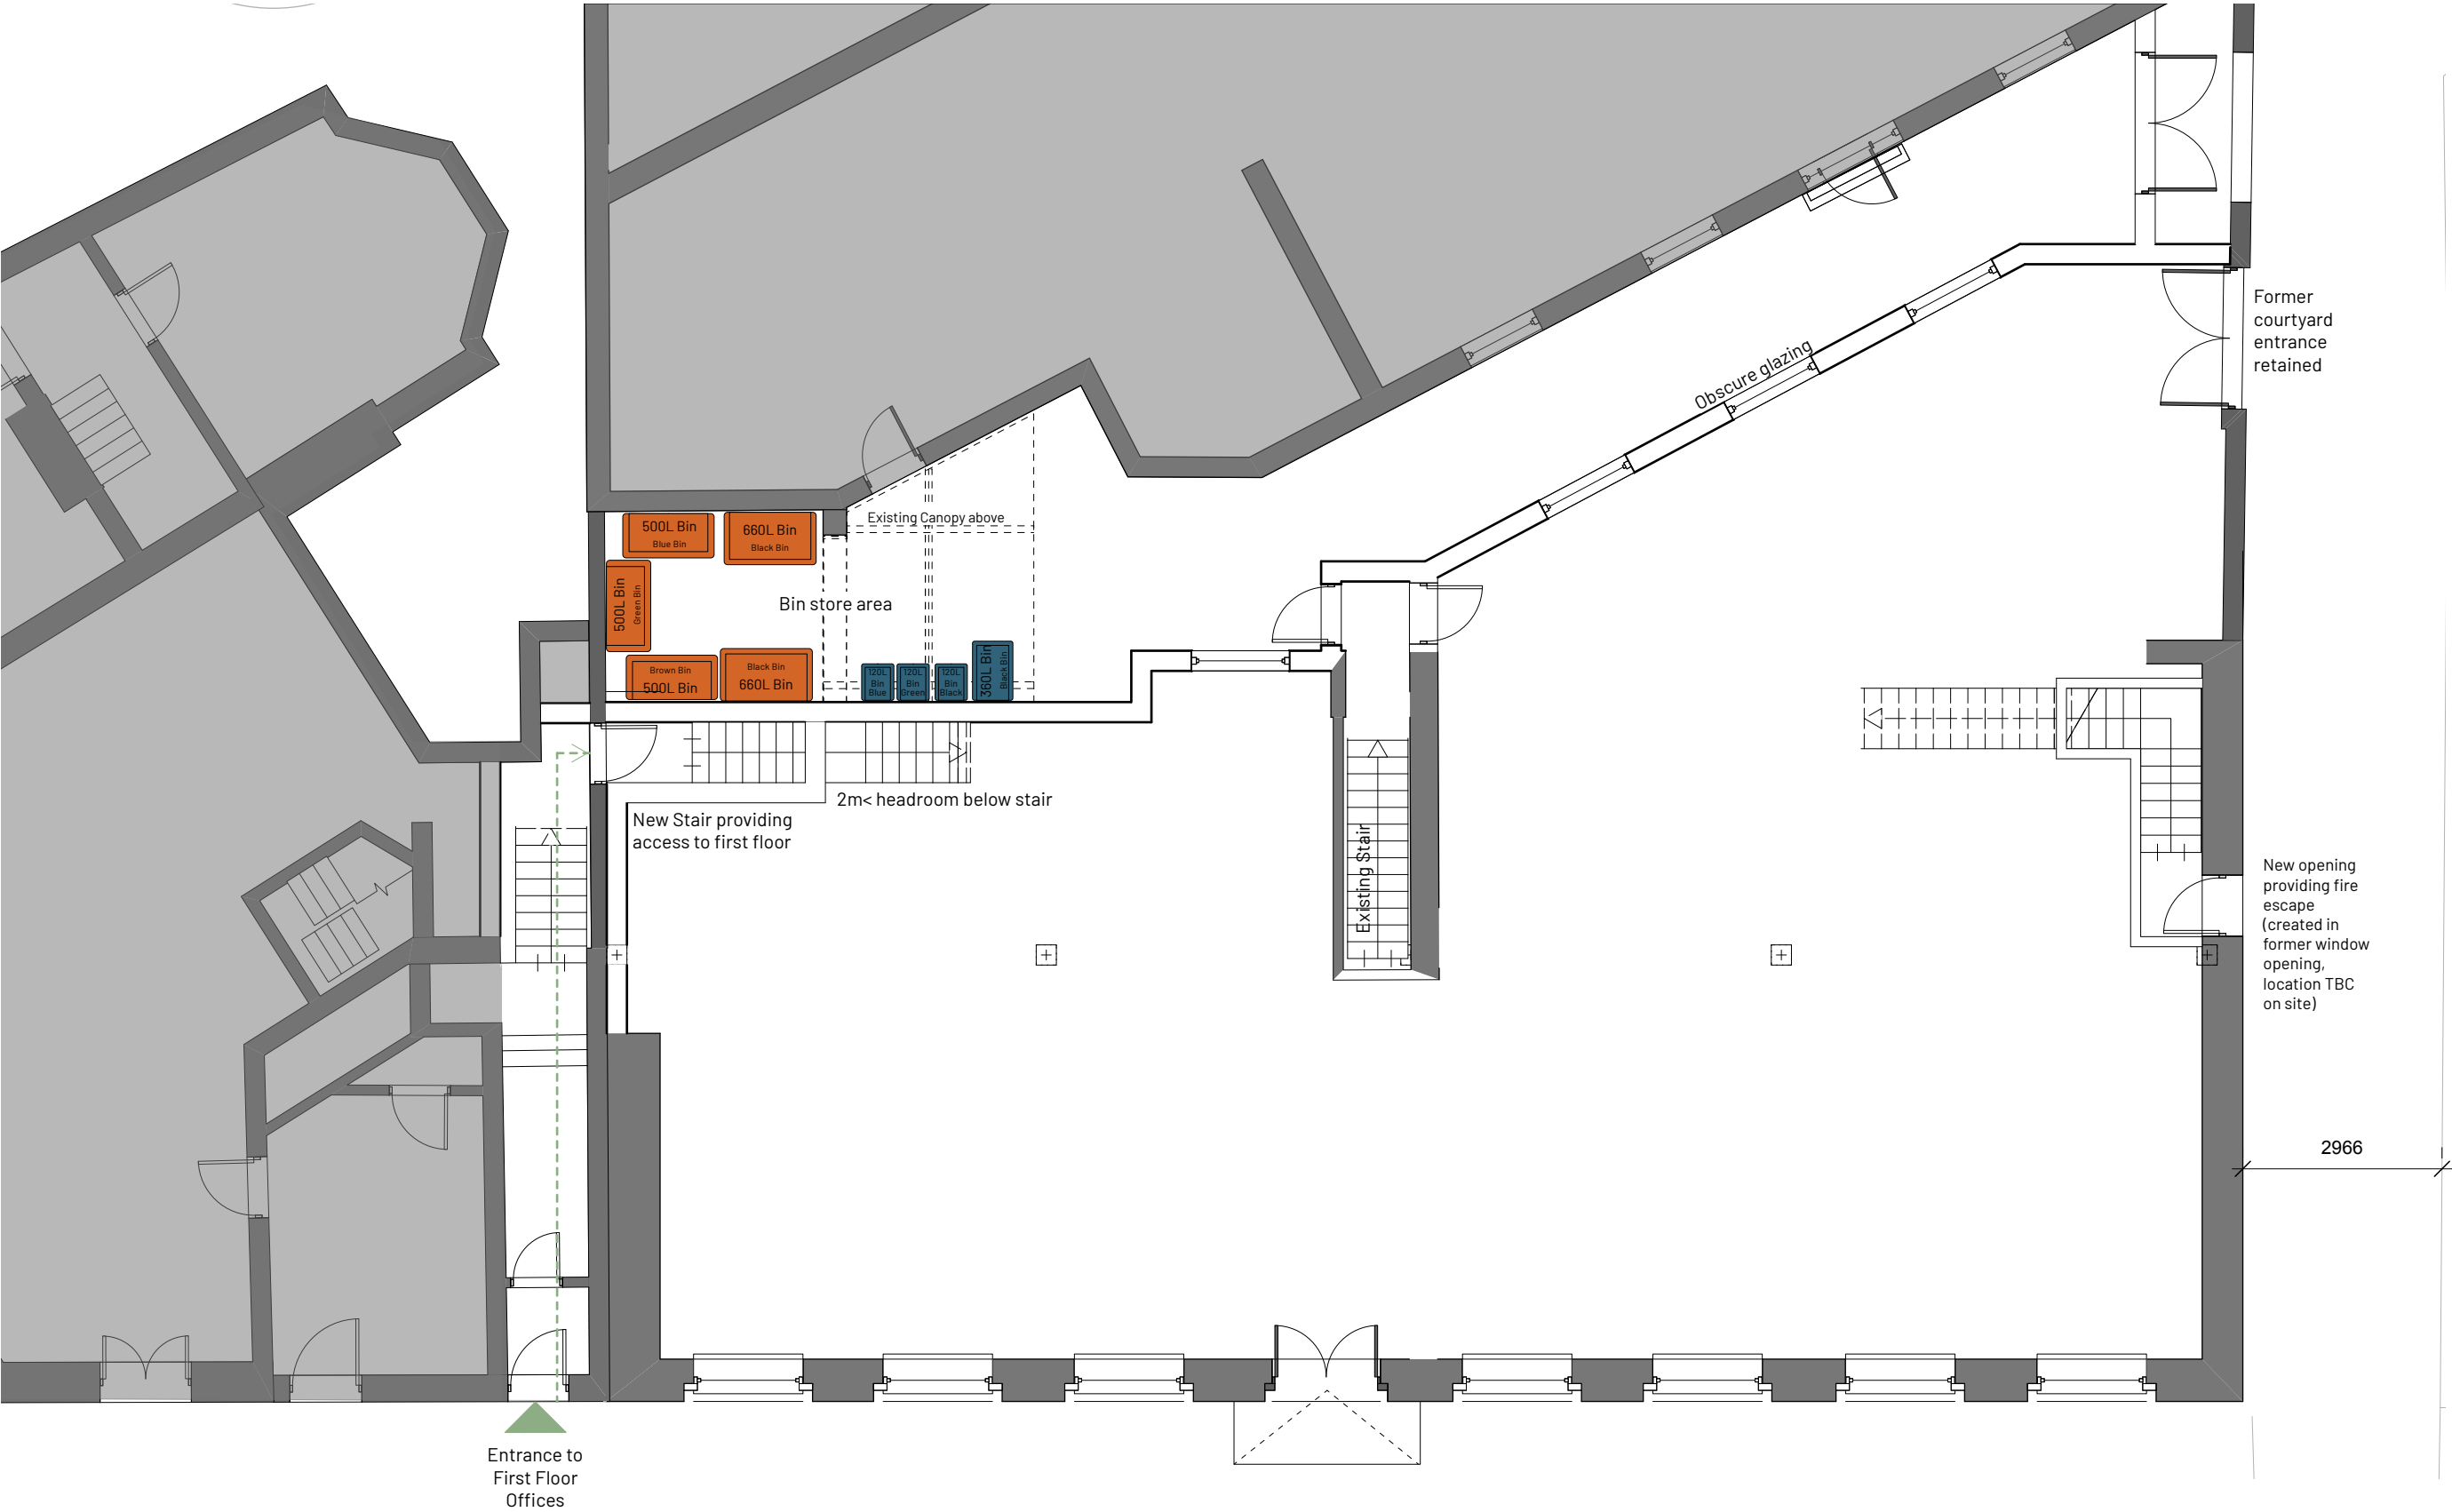

2 Proposed Ground Floor
Scale: 1:100

COPYRIGHT OF ATELIER MB LTD
DO NOT SCALE FROM THIS DRAWING
DIMENSIONS TO BE CHECKED ON SITE

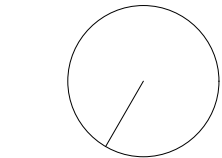

Key

- Existing
- Proposed

Refuse requirements:

>1250 L Retail - 495 sqm,
2500L total
(50%recycling)

>325 L Office - 240 sqm,
650L total
(50% recycling)

P	Door to refuse added	AB
25/06/2025		
O	Refuse amended	RJD
29/04/2025		
N	Door amended	RJD
28/04/2025		
M	Minor layout amendment	RJD
22/04/2025		
L	Door amended	RJD
16/04/2025		
K	Door added, annotation amended	RJD
16/04/2025		
J	Existing floor stair	RJD
08/04/2025		
I	Amended first floor access	RJD
25/03/2025		
H	Fire exit widened, bins shown	RJD
26/02/2025		
G	Plan amended	RJD
21/02/2025		
F	Plan amended	RJD
20/02/2025		
E	Layout amended	RJD AB
14/02/2025		
D	Annotation amended	RJD AB
21/11/2024		
C	Annotation amended	RJD AB
18/11/2024		
B	Stair moved	RJD AB
13/11/2024		
A	Basement and first floor stair amended.	RJD AB
29/10/2024		
REV	Entrance moved	DRN/CHK
NOTE		

95 Lapwing Lane

Proposed Ground Floor Plan

PROJECT REF. 2033
DRWG NO. P(100)
REVISION P
SCALE 1:100 @ A3
DATE 1st Aug 24
DRAWN RJD

SK sketch E existing P proposed T tender C construction FI final issue

+44 161 236 0051
ARCHITECT@ATELIERMB.CO.UK

ATELIER.MB