


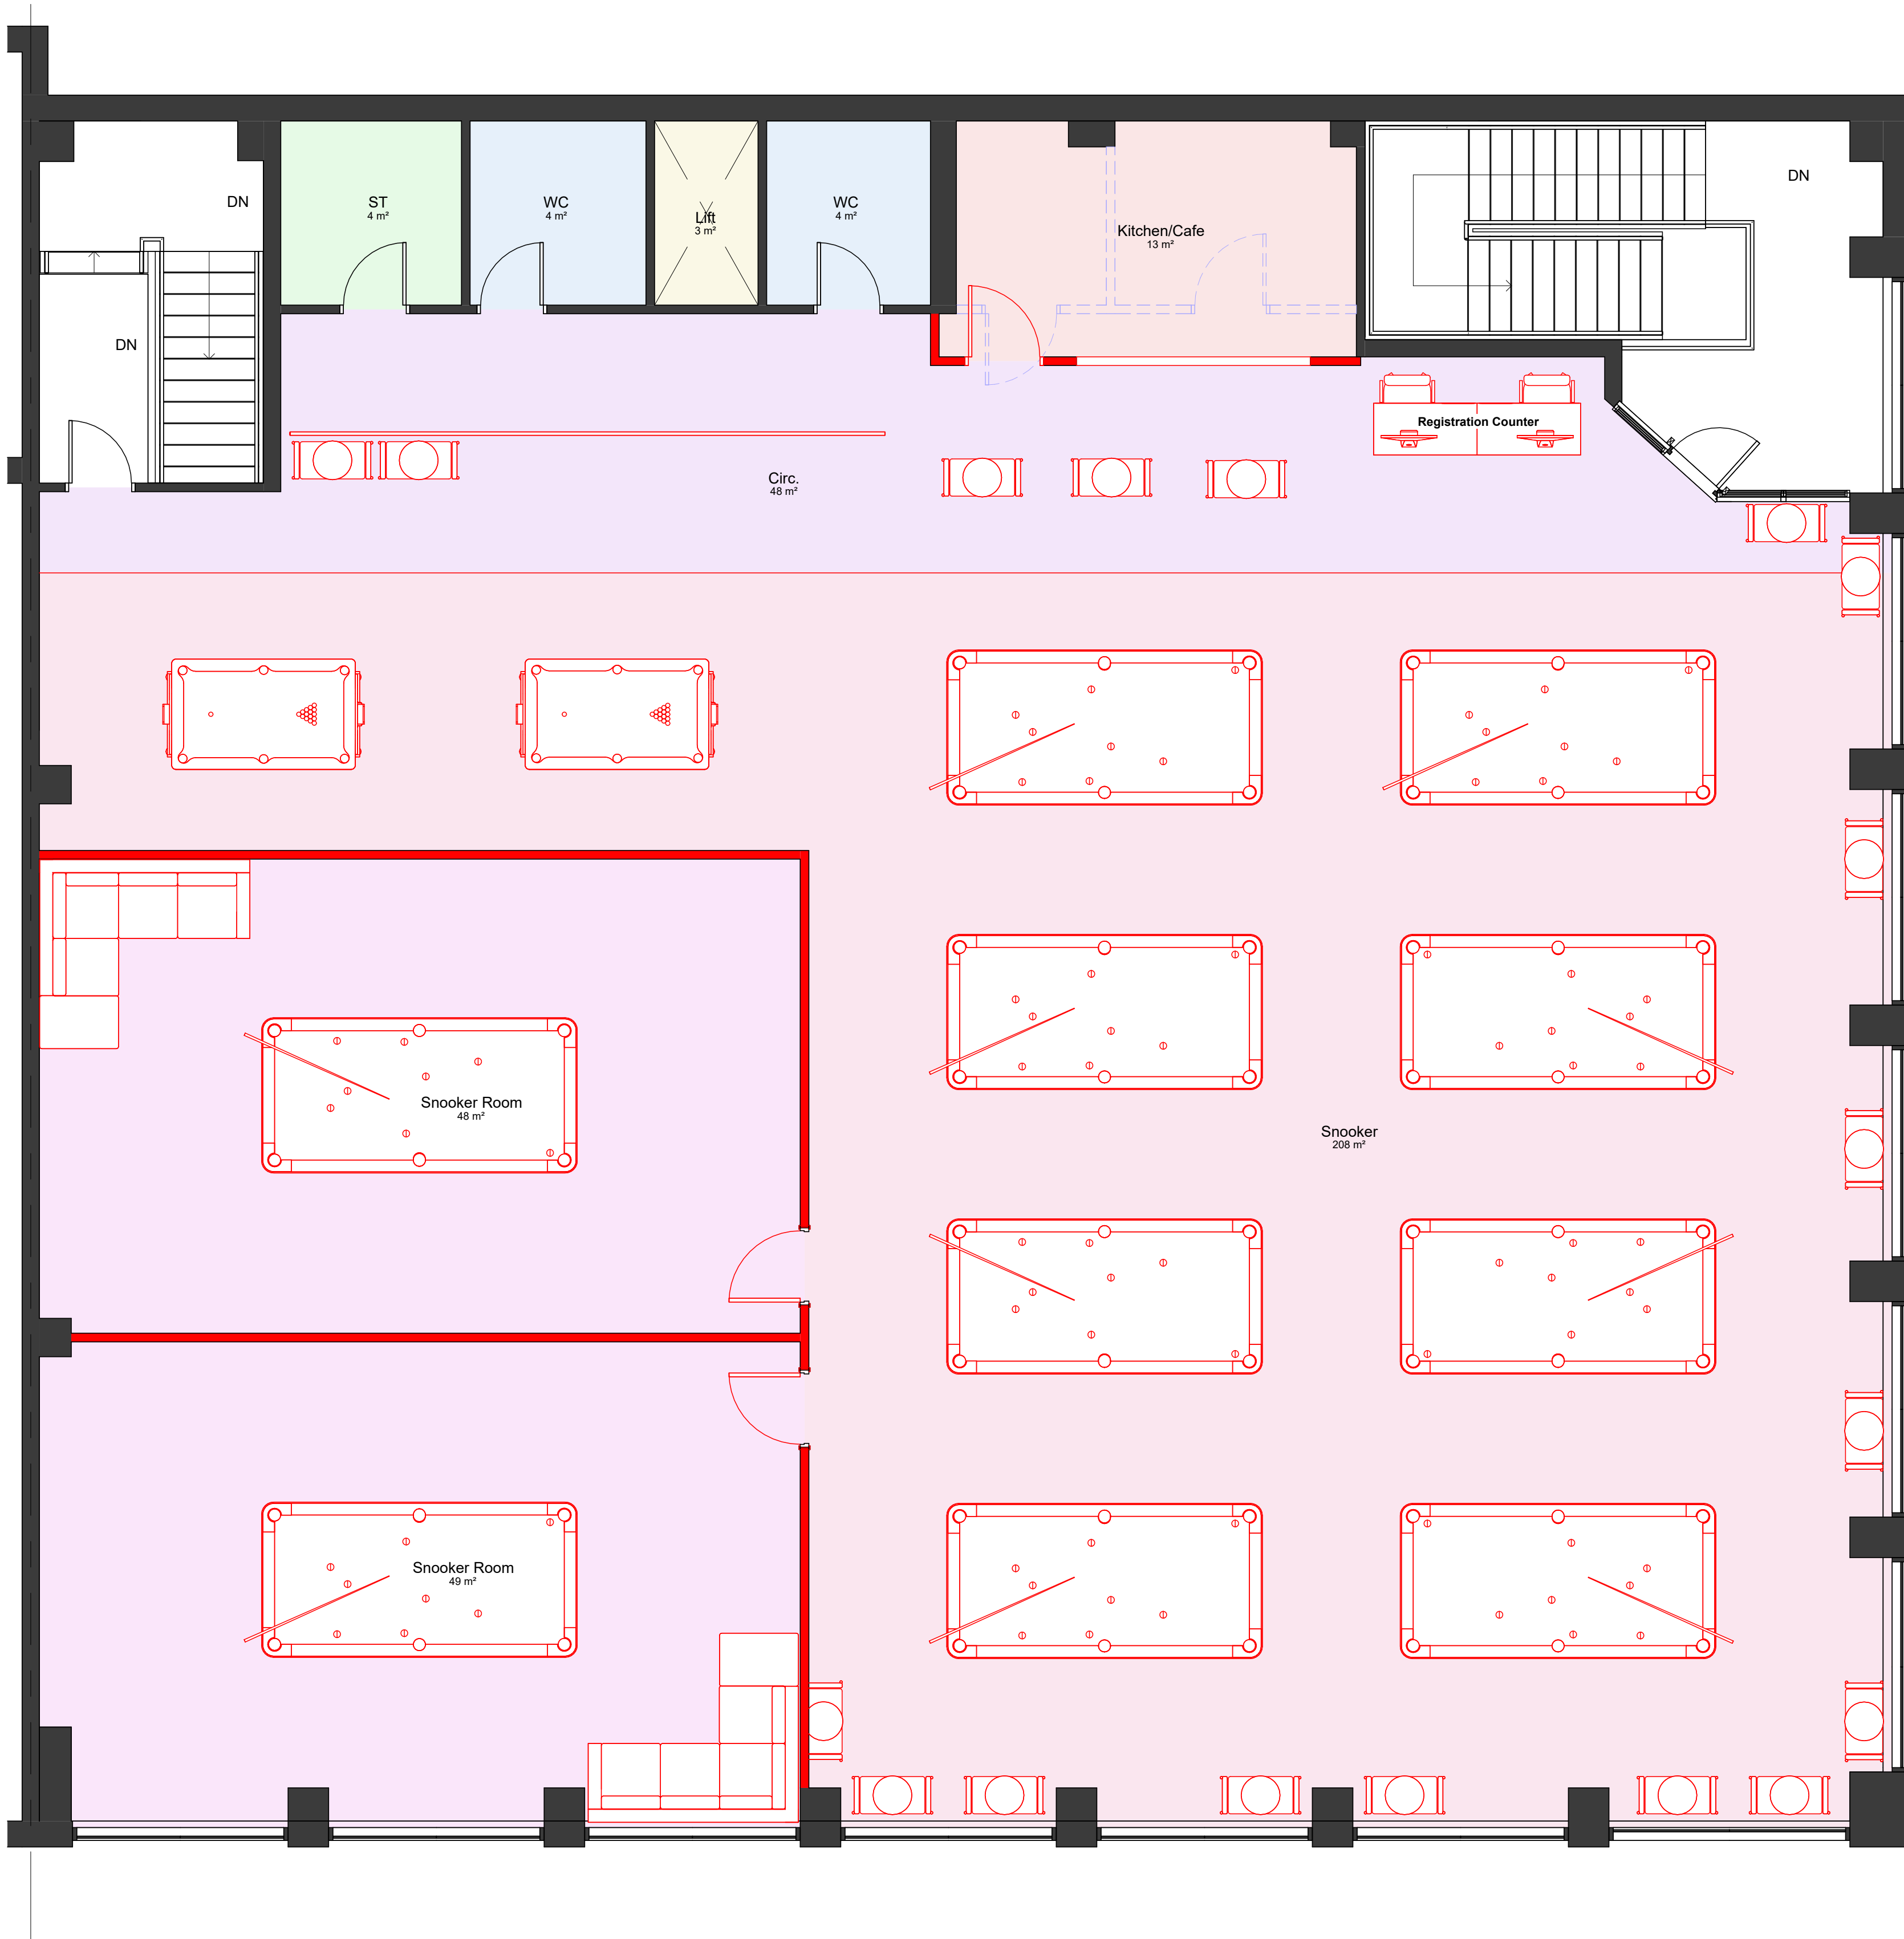

01-P-First Floor
1 : 50

COPYRIGHT © ALL RIGHTS RESERVED BY VIKAS ALYAS LTD. DO NOT SCALE FROM DRAWING. DRAWING INDICATES DESIGN INTENT ONLY. REPORT ANY DISCREPANCIES TO CLIENT / VA LTD. NOT TO BE USED FOR CONSTRUCTION UNLESS STATED SO. TO BE READ IN CONJUNCTION WITH OTHER DRAWINGS OR SPECIFICATION WHERE PROVIDED.

ARCHITEK
BUILDING DESIGN CONSULTANCY

0161 511 8479
vikas@architek.uk
916 Stockport Road, Levenshulme,
Manchester, M19 3AB

Rev	Description	Date
P1	Issue to Planning	27.05.2025

CLIENT

Mr Ali Hashimy

PURPOSE OF ISSUE

Planning

Manchester City Council

ADDRESS

18-24 Bury New Rd, Cheetham Hill,
Manchester M8 8EL

PROJECT

LDC Class E - Snooker Hall

TITLE

Proposed Floor Plans

DRAWN BY VA	CHECKED BY VA	DATE 02/16/23
SCALE (@ A1) 1 : 50		PROJECT NUMBER
DRAWING NUMBER A103		REV P1