





Proposed Front
Elevation
Scale 1:50

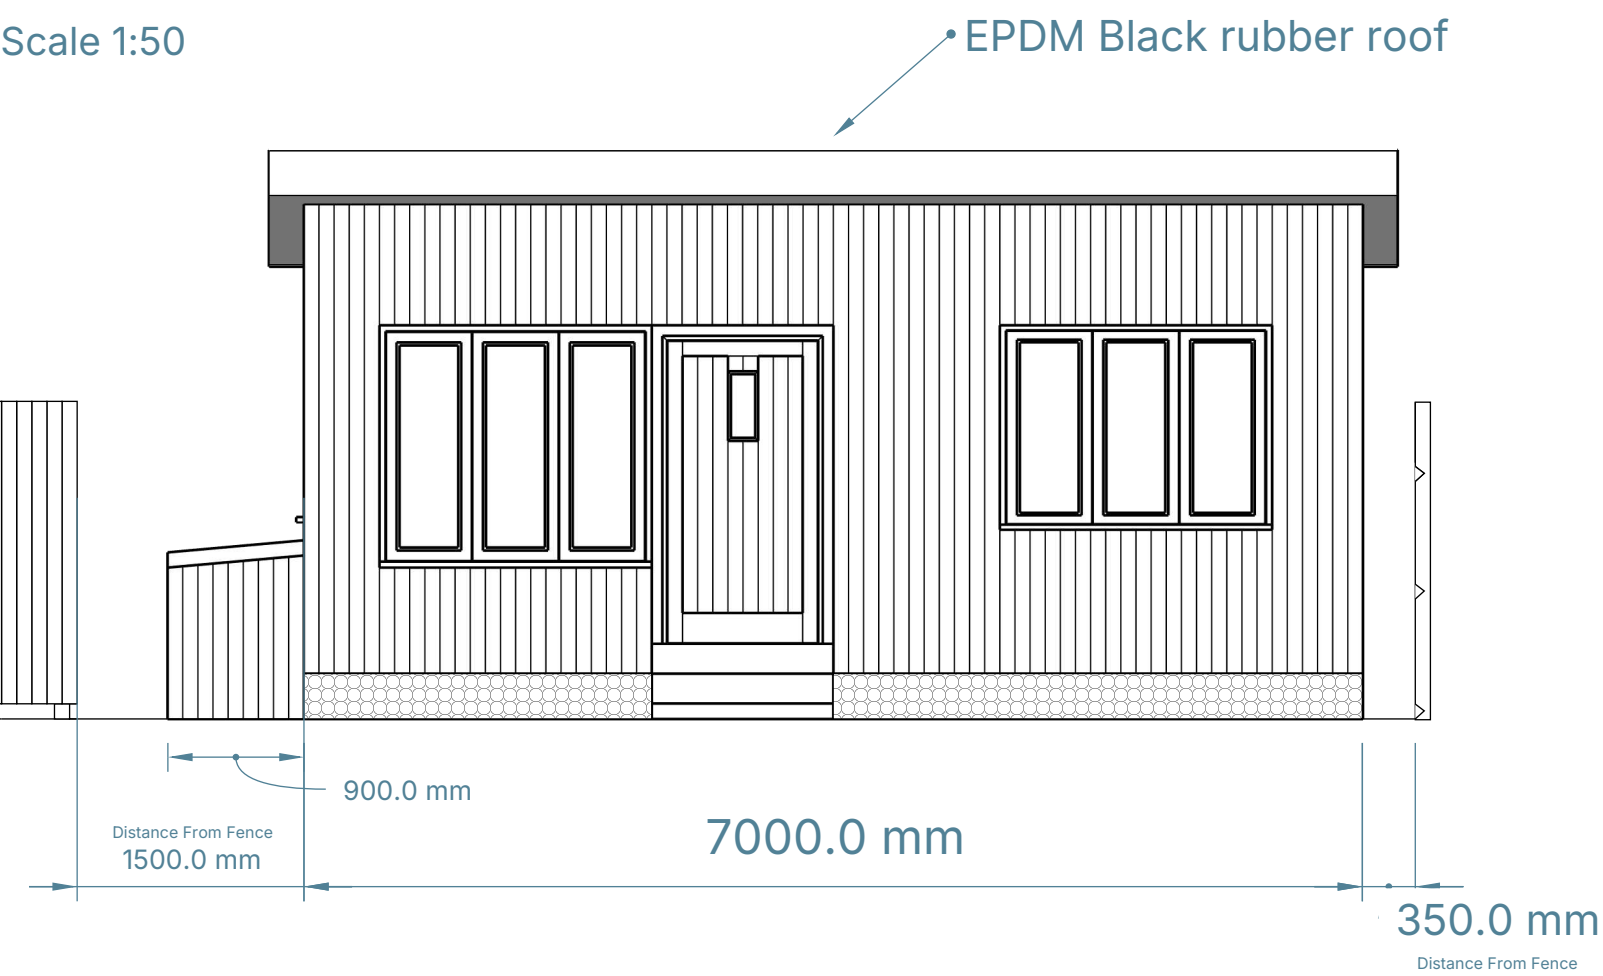


Proposed Side
Elevation
Scale 1:50

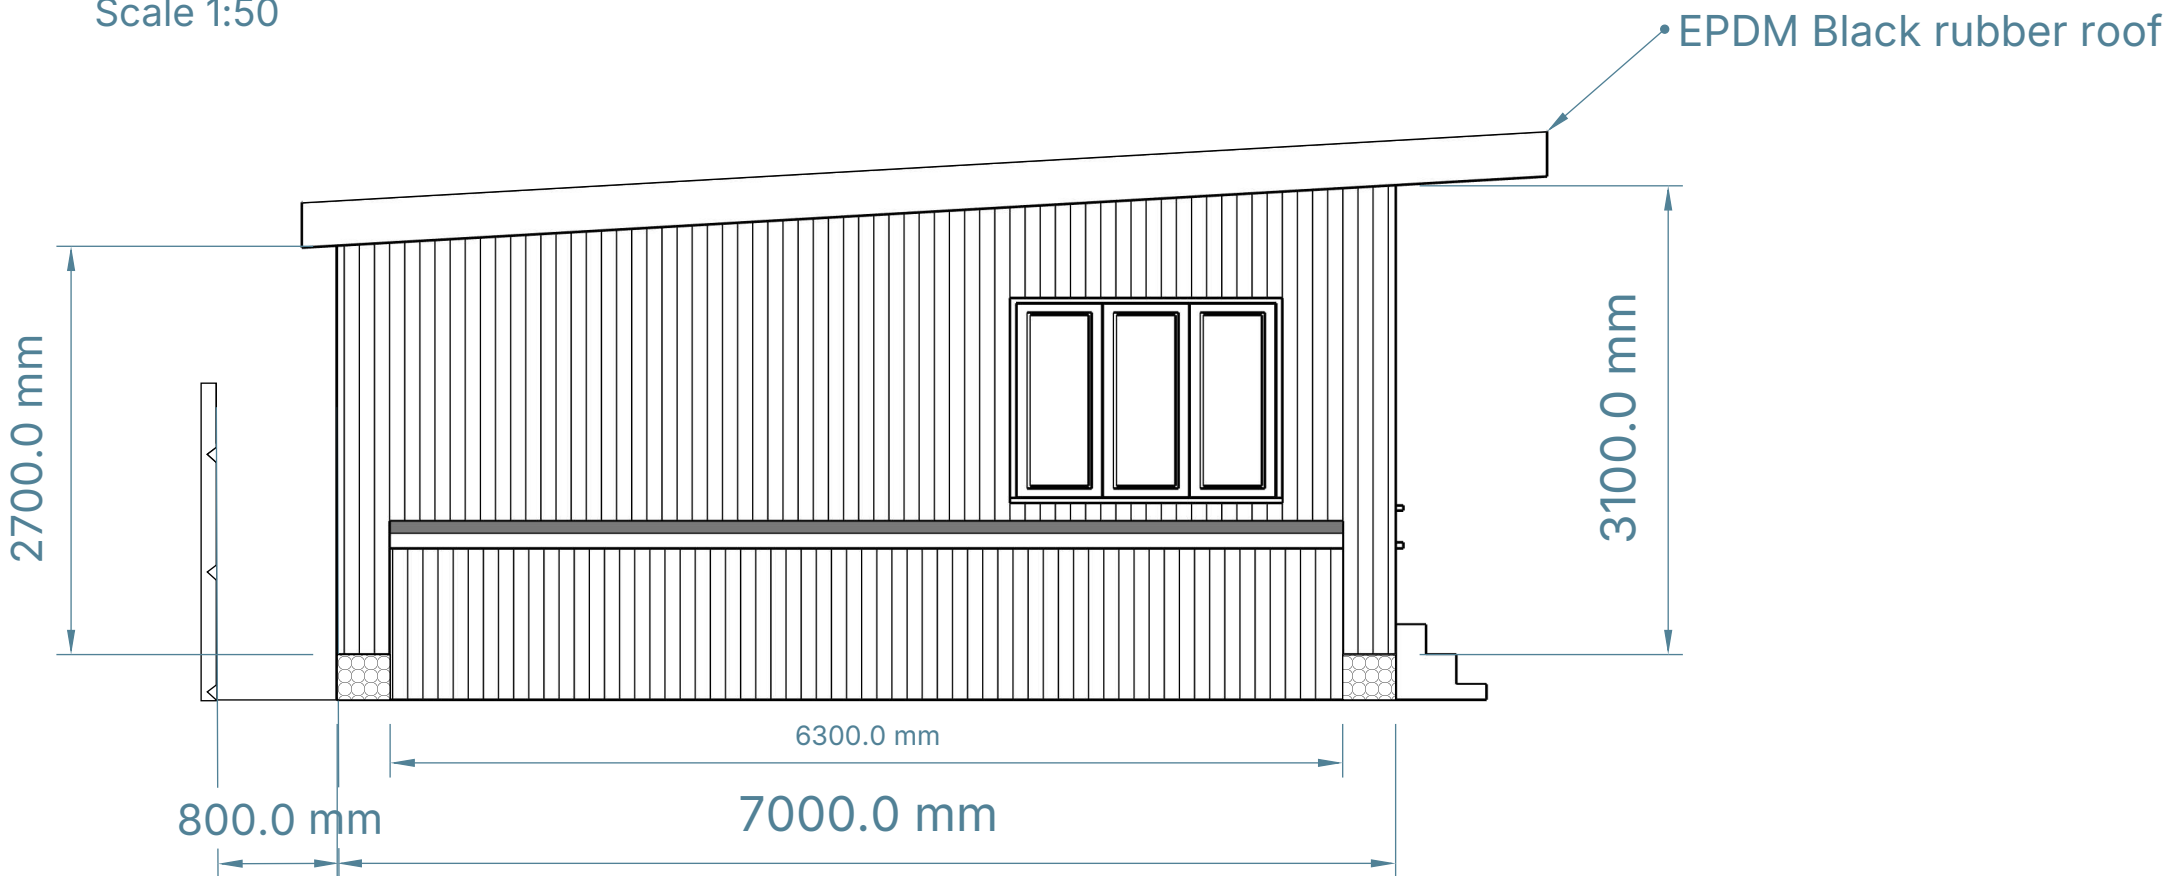

Proposed Ground
Floor Plan
Scale 1:50

 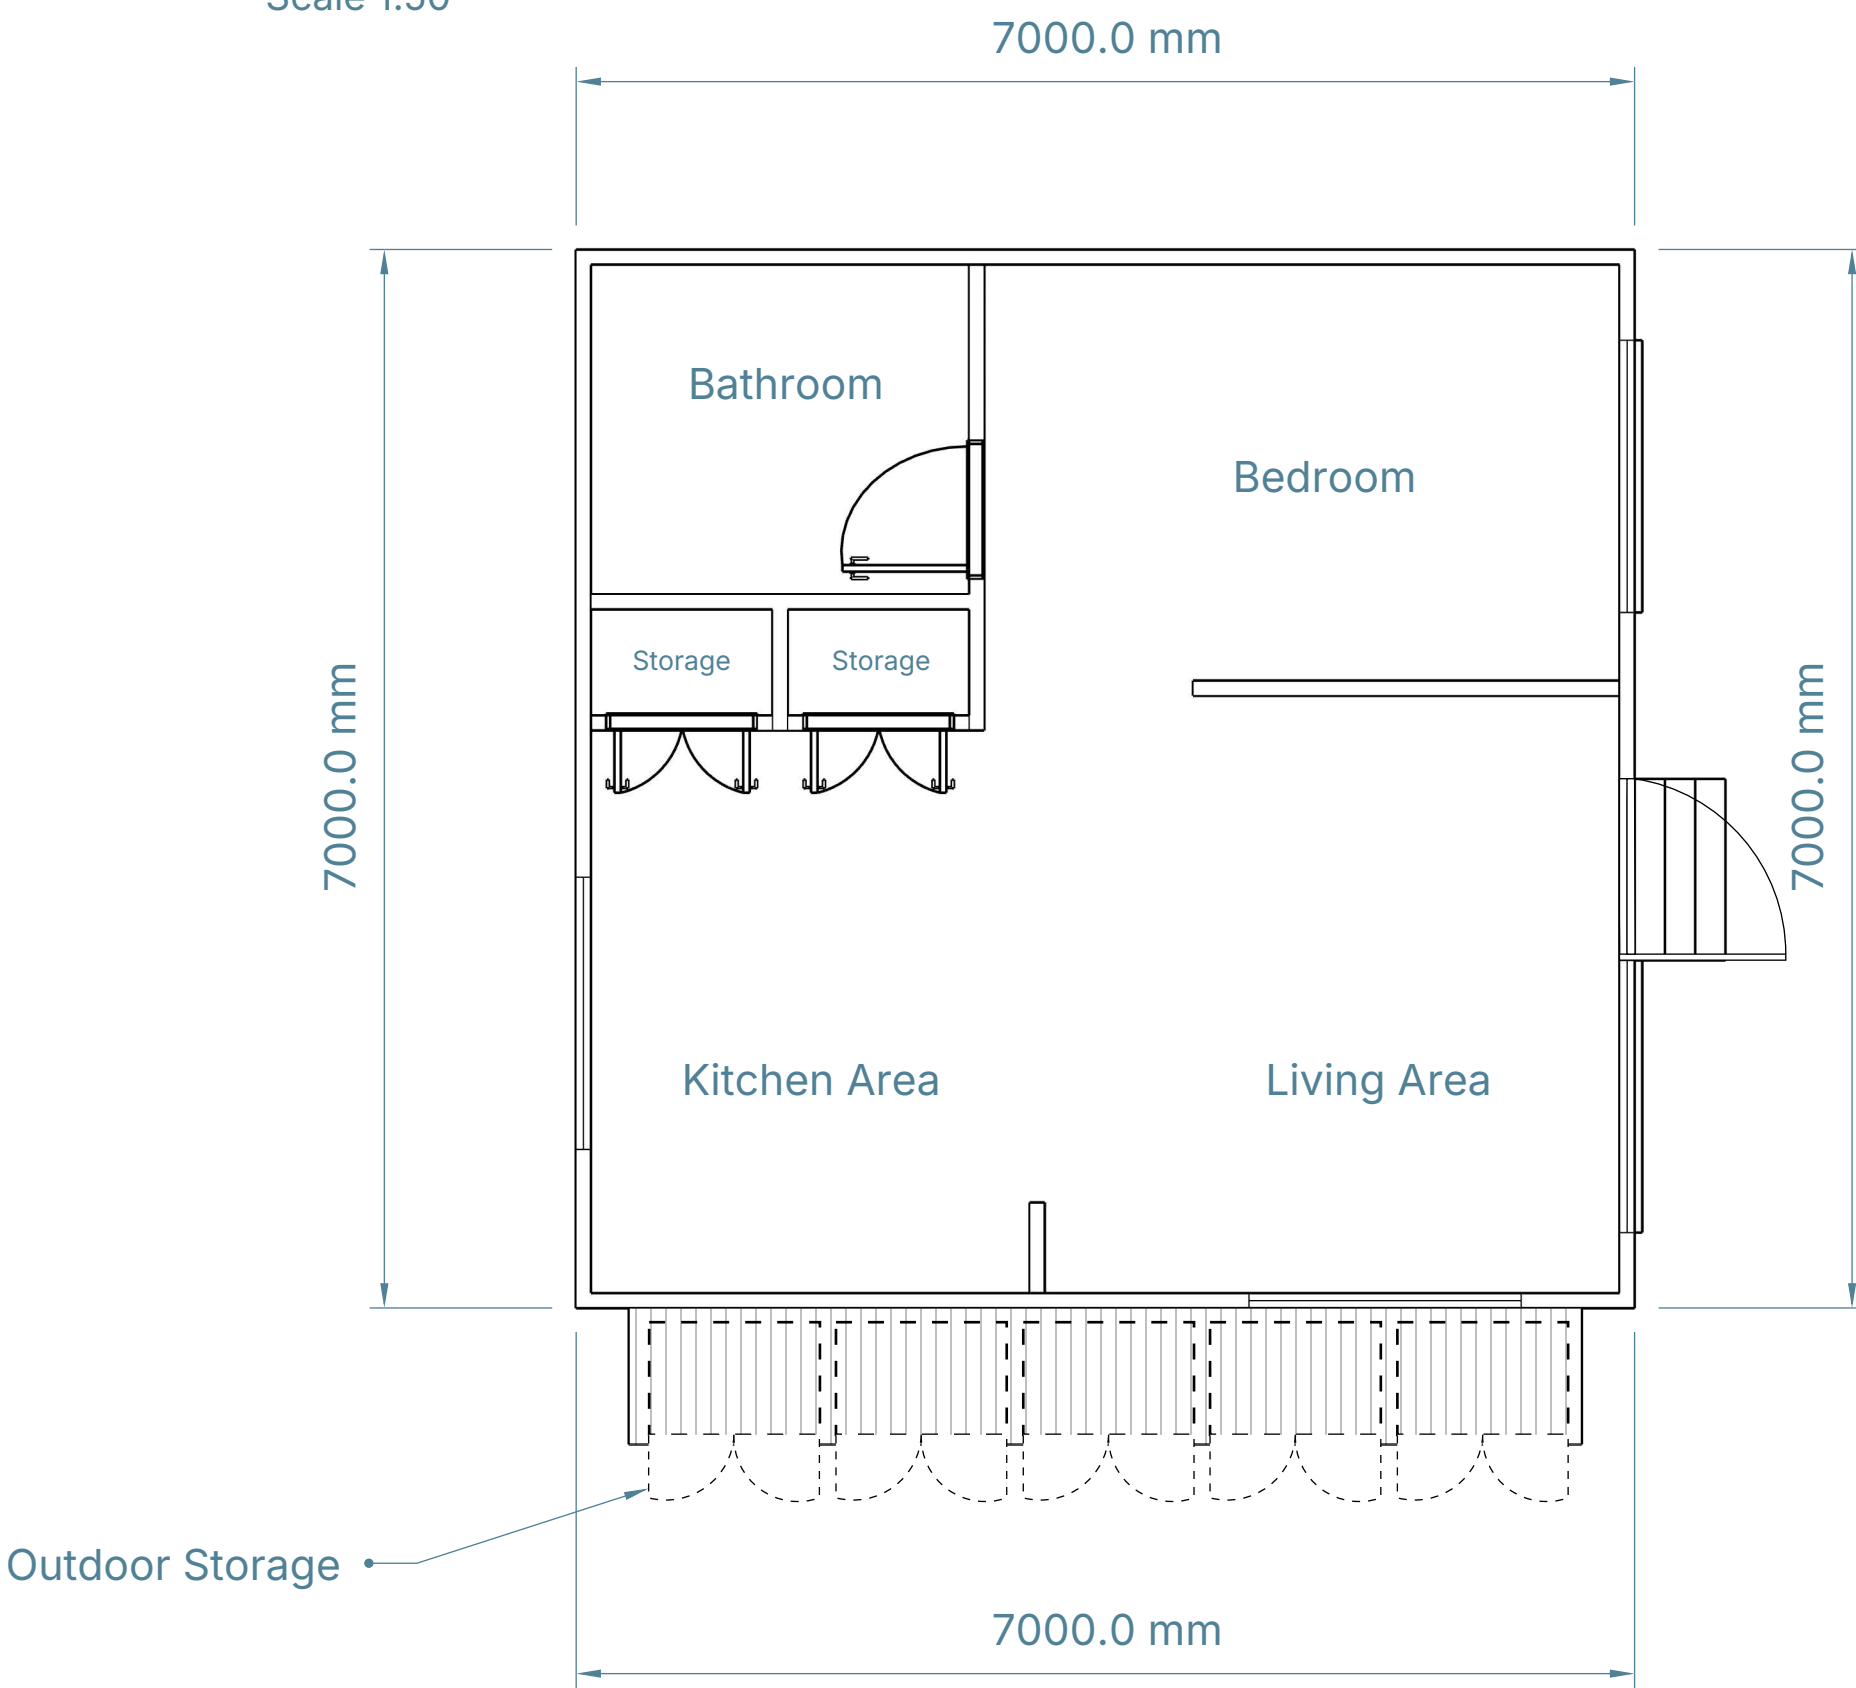

Proposed Rear
Elevation
Scale 1:50

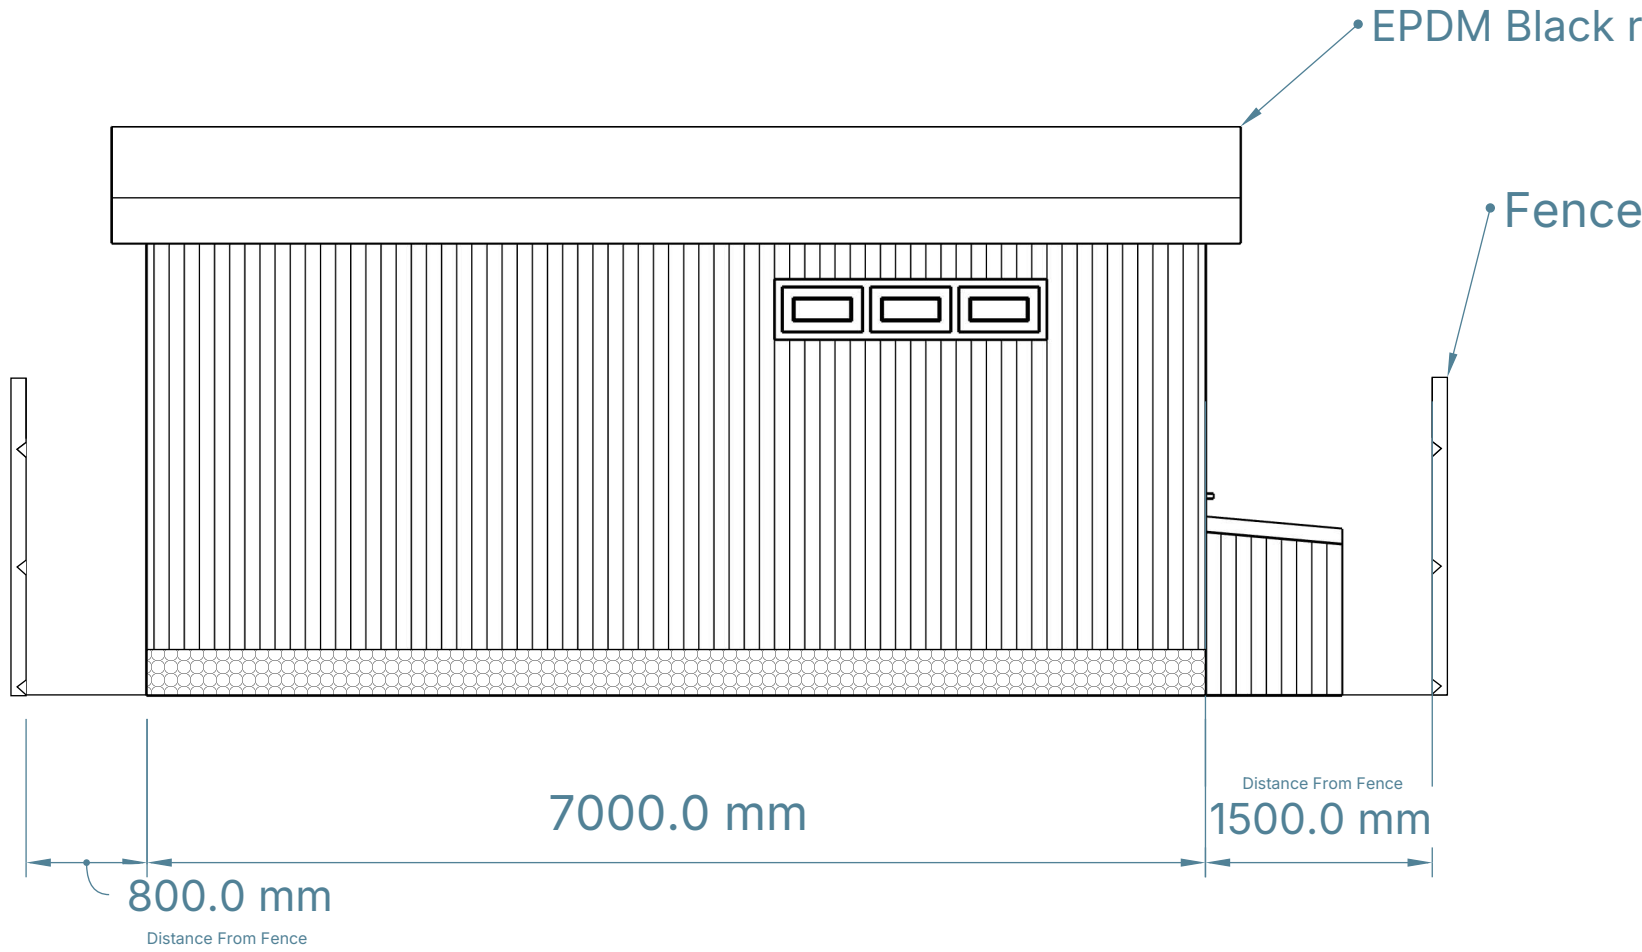

Proposed Side
Elevation
Scale 1:50

