




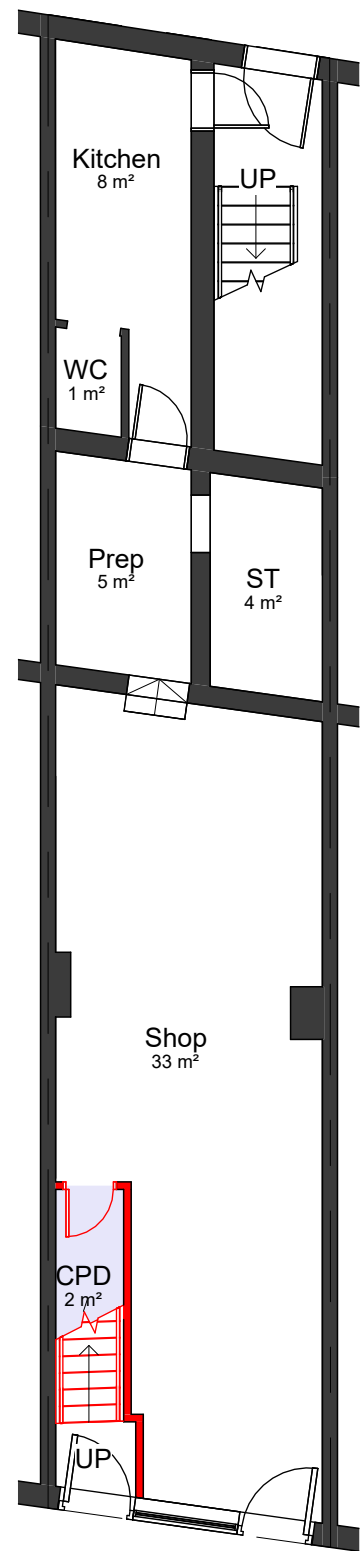

00-P-Ground Floor
1 : 100

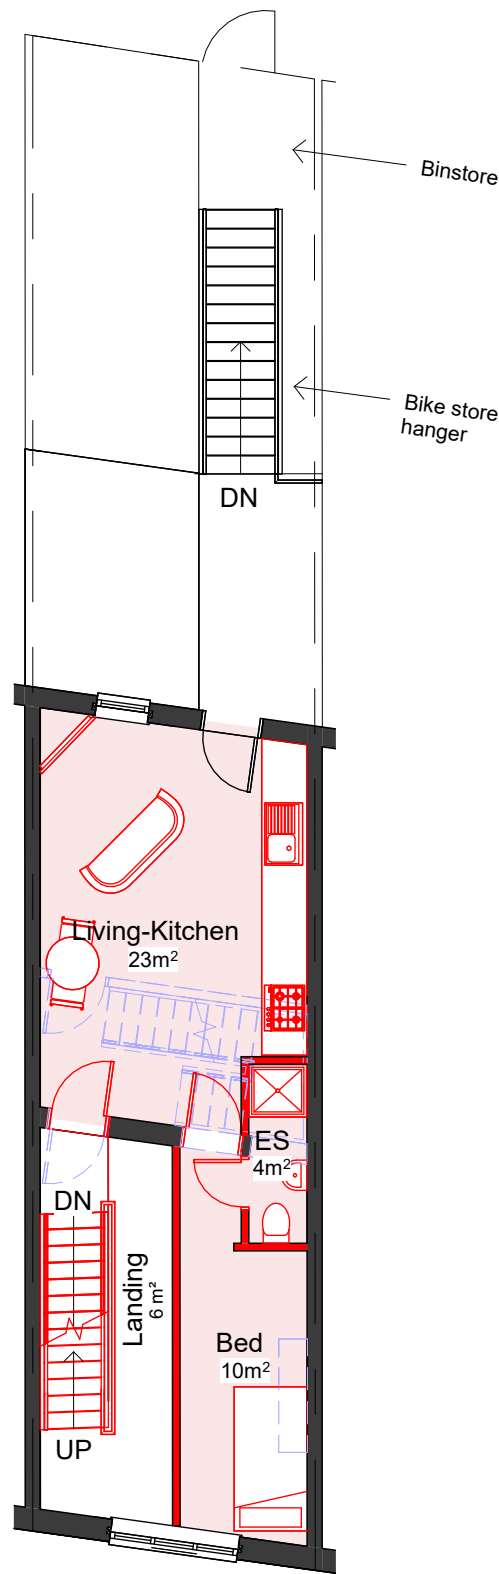

01-P-First Floor
1 : 100

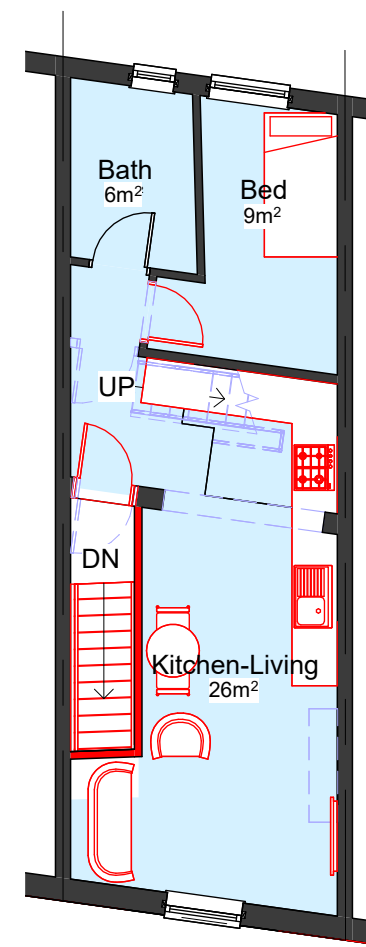

02-P-Second Floor
1 : 100


By Department Legend

Flat 1 37m² 1b 1p

By Department Legend

Flat 2 40m² 1b 1p

Under Nationally Described Space Standards

 

VISUAL SCALE 1:100 @ A3

COPYRIGHT © ALL RIGHTS RESERVED BY VIKAS ALYAS LTD. DO NOT SCALE FROM DRAWING. DRAWING INDICATES DESIGN INTENT ONLY. REPORT ANY DISCREPANCIES TO CLIENT / VA LTD. NOT TO BE USED FOR CONSTRUCTION UNLESS STATED SO. TO BE READ IN CONJUNCTION WITH OTHER DRAWINGS OR SPECIFICATION WHERE PROVIDED.

ARCHITEK
BUILDING DESIGN CONSULTANCY

0161 511 8479

vikas@architek.uk
916 Stockport Road, Levenshulme, Manchester, M19 3AB

No.	Description	Date
P1	Issue to Planning	25.09.2025

PROJECT
Shopfront alterations in association with the
formation of 2 self contained flats on the first and
second floor.

Manchester City Council

PURPOSE OF ISSUE
Planning

ADDRESS
898 Stockport Rd, Levenshulme, Manchester
M19 3AD

SHEET

Proposed Floor Plans

CLIENT
B & A PROPERTIES (UK)

Date 15.09.2025	Project number	Scale (@ A3) 1 : 100
Drawn by NA	DRAWING NUMBER A105	REV
Checked by VA		P1