




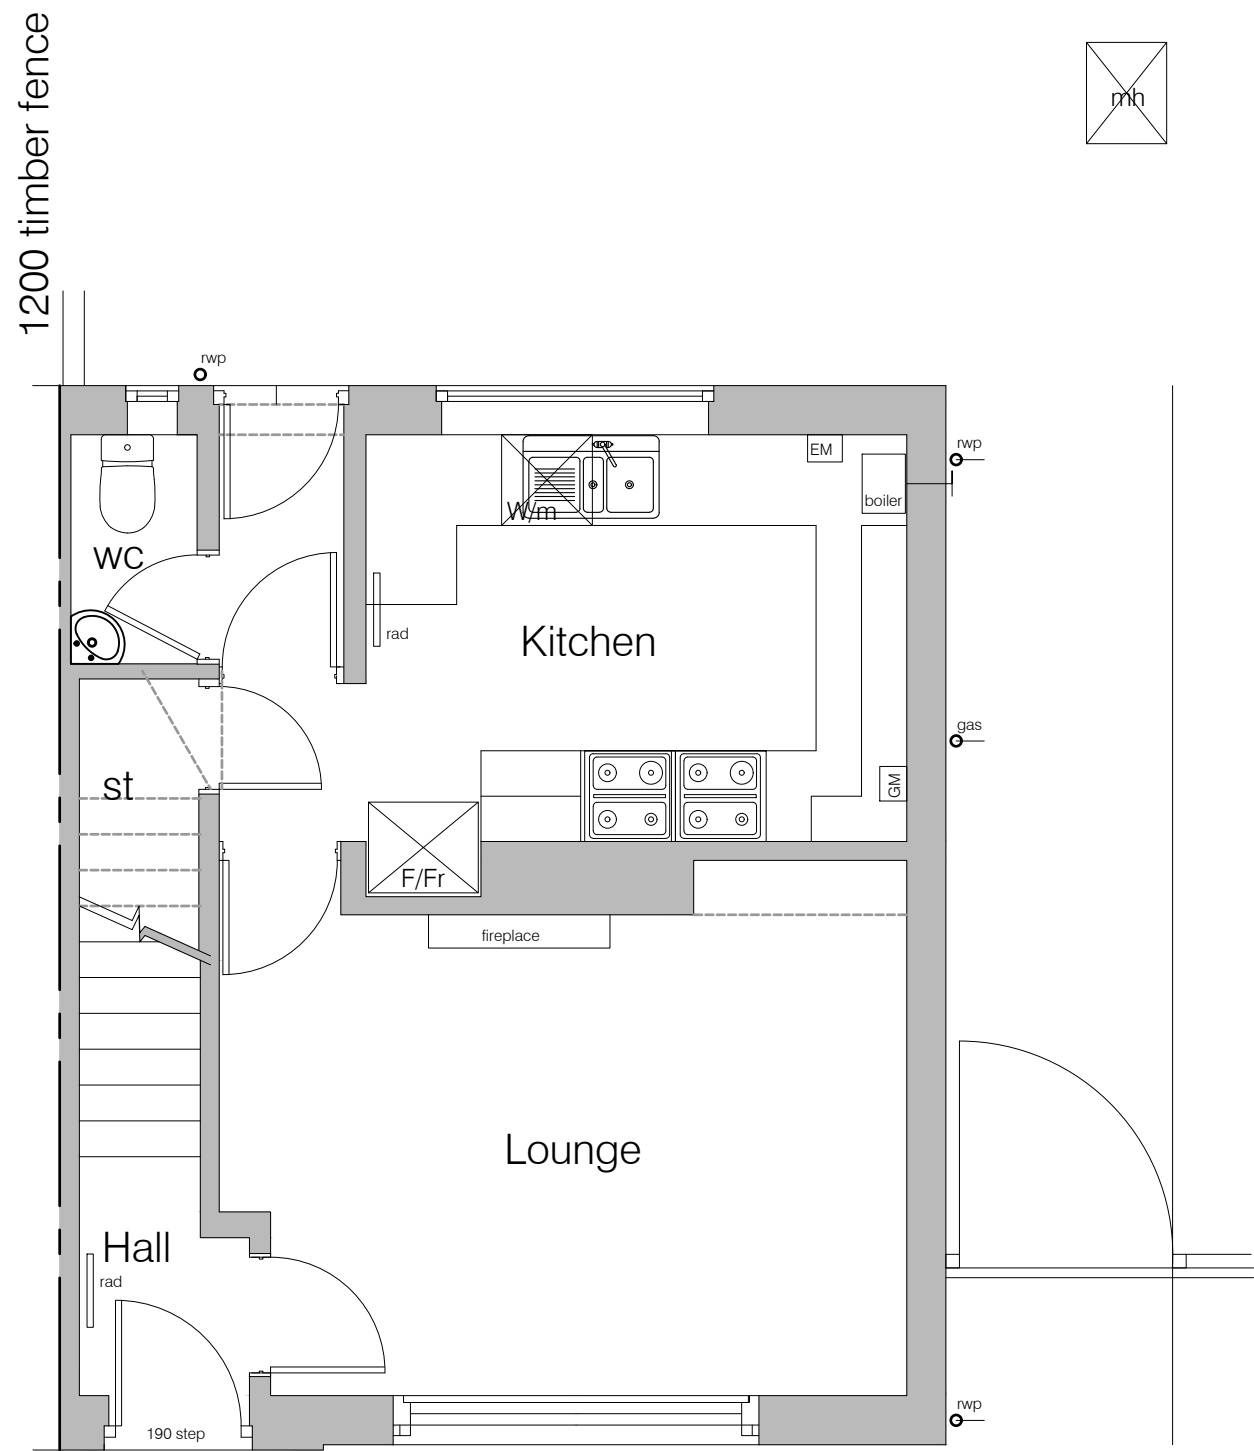


GROUND FLOOR PLAN

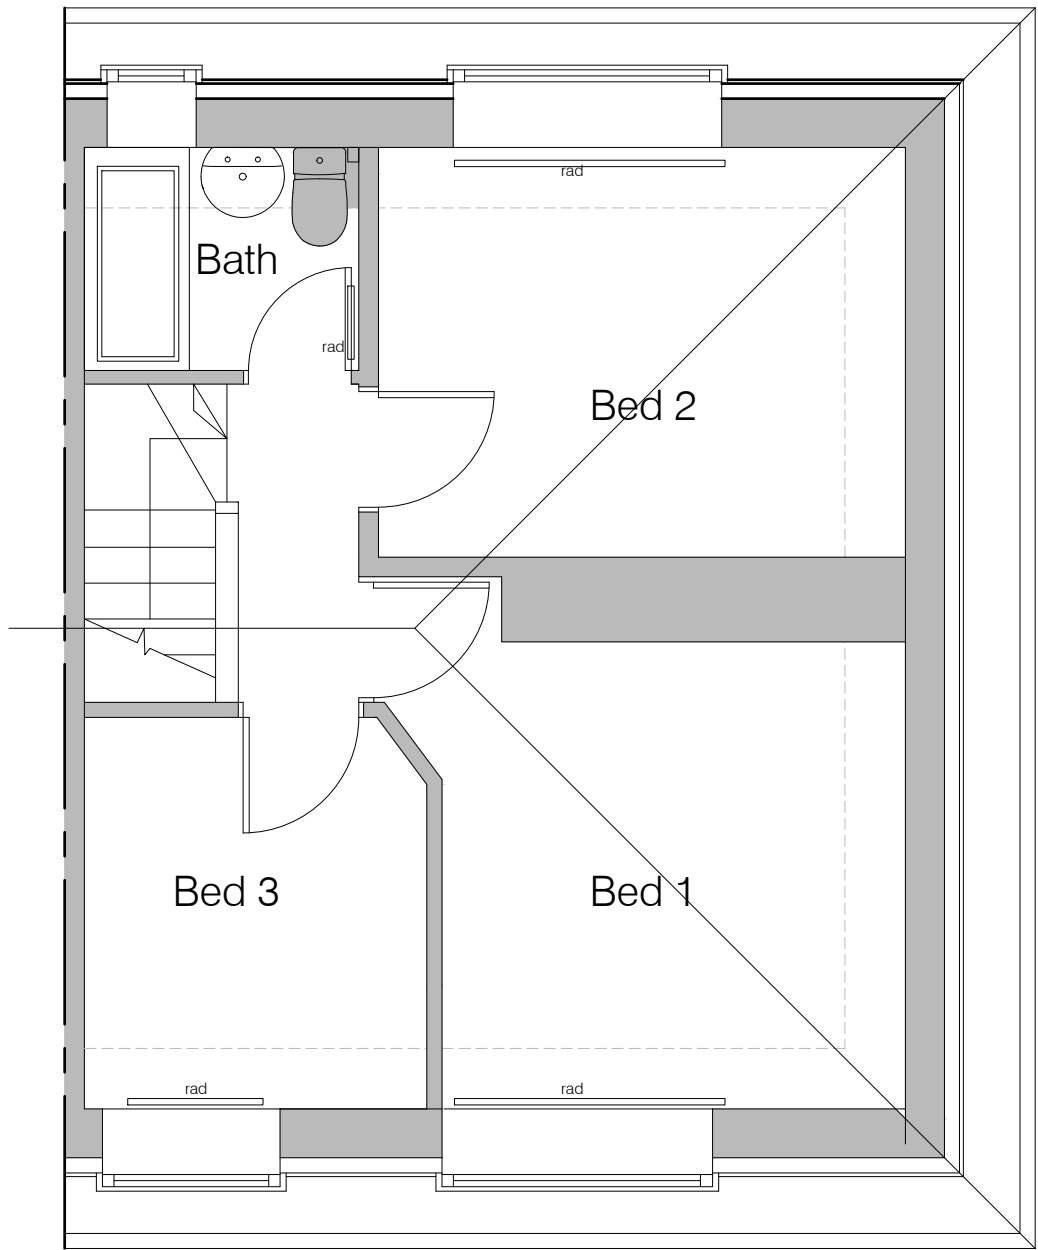

FIRST FLOOR PLAN

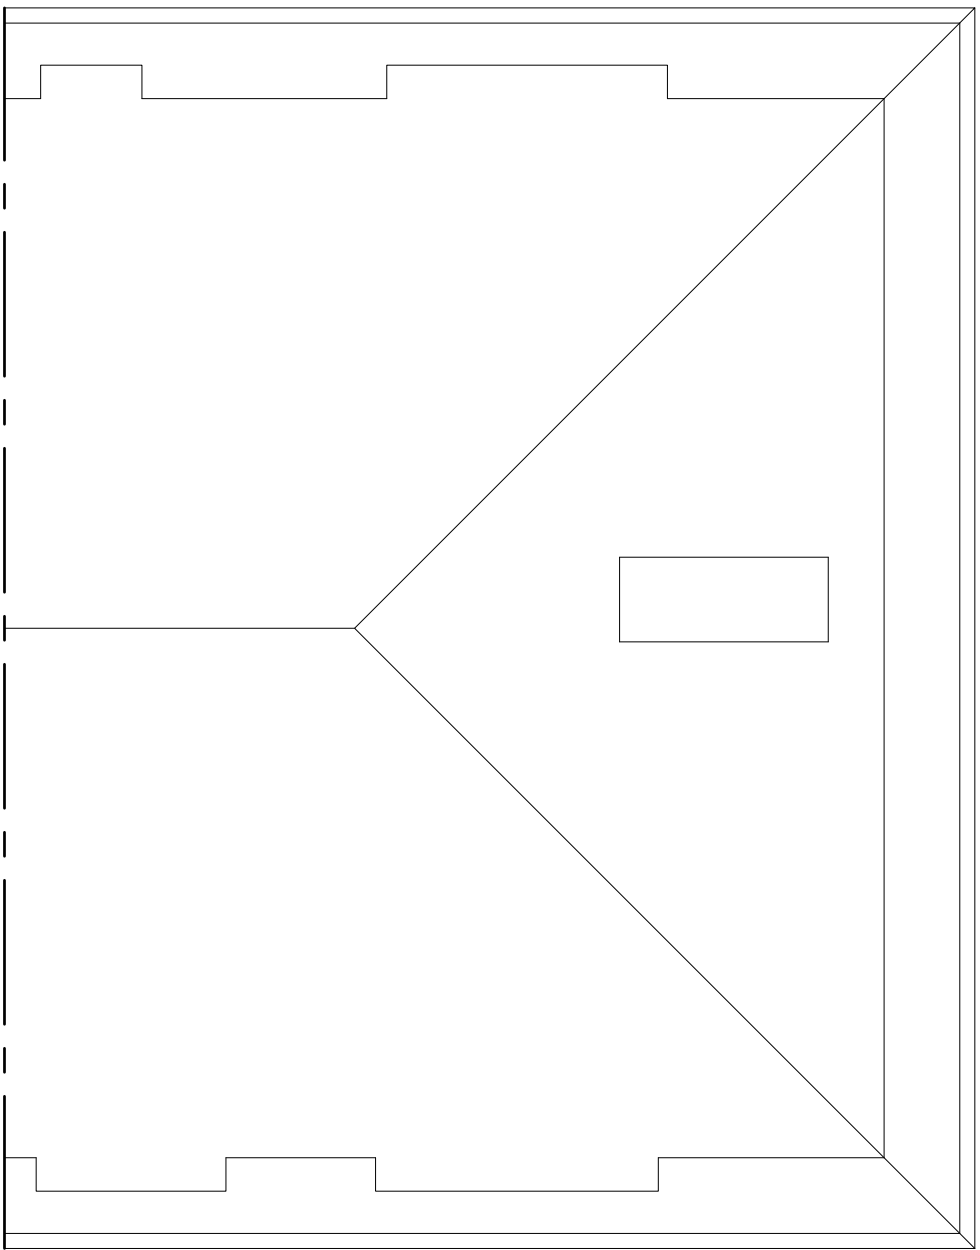


ROOF PLAN 1:100

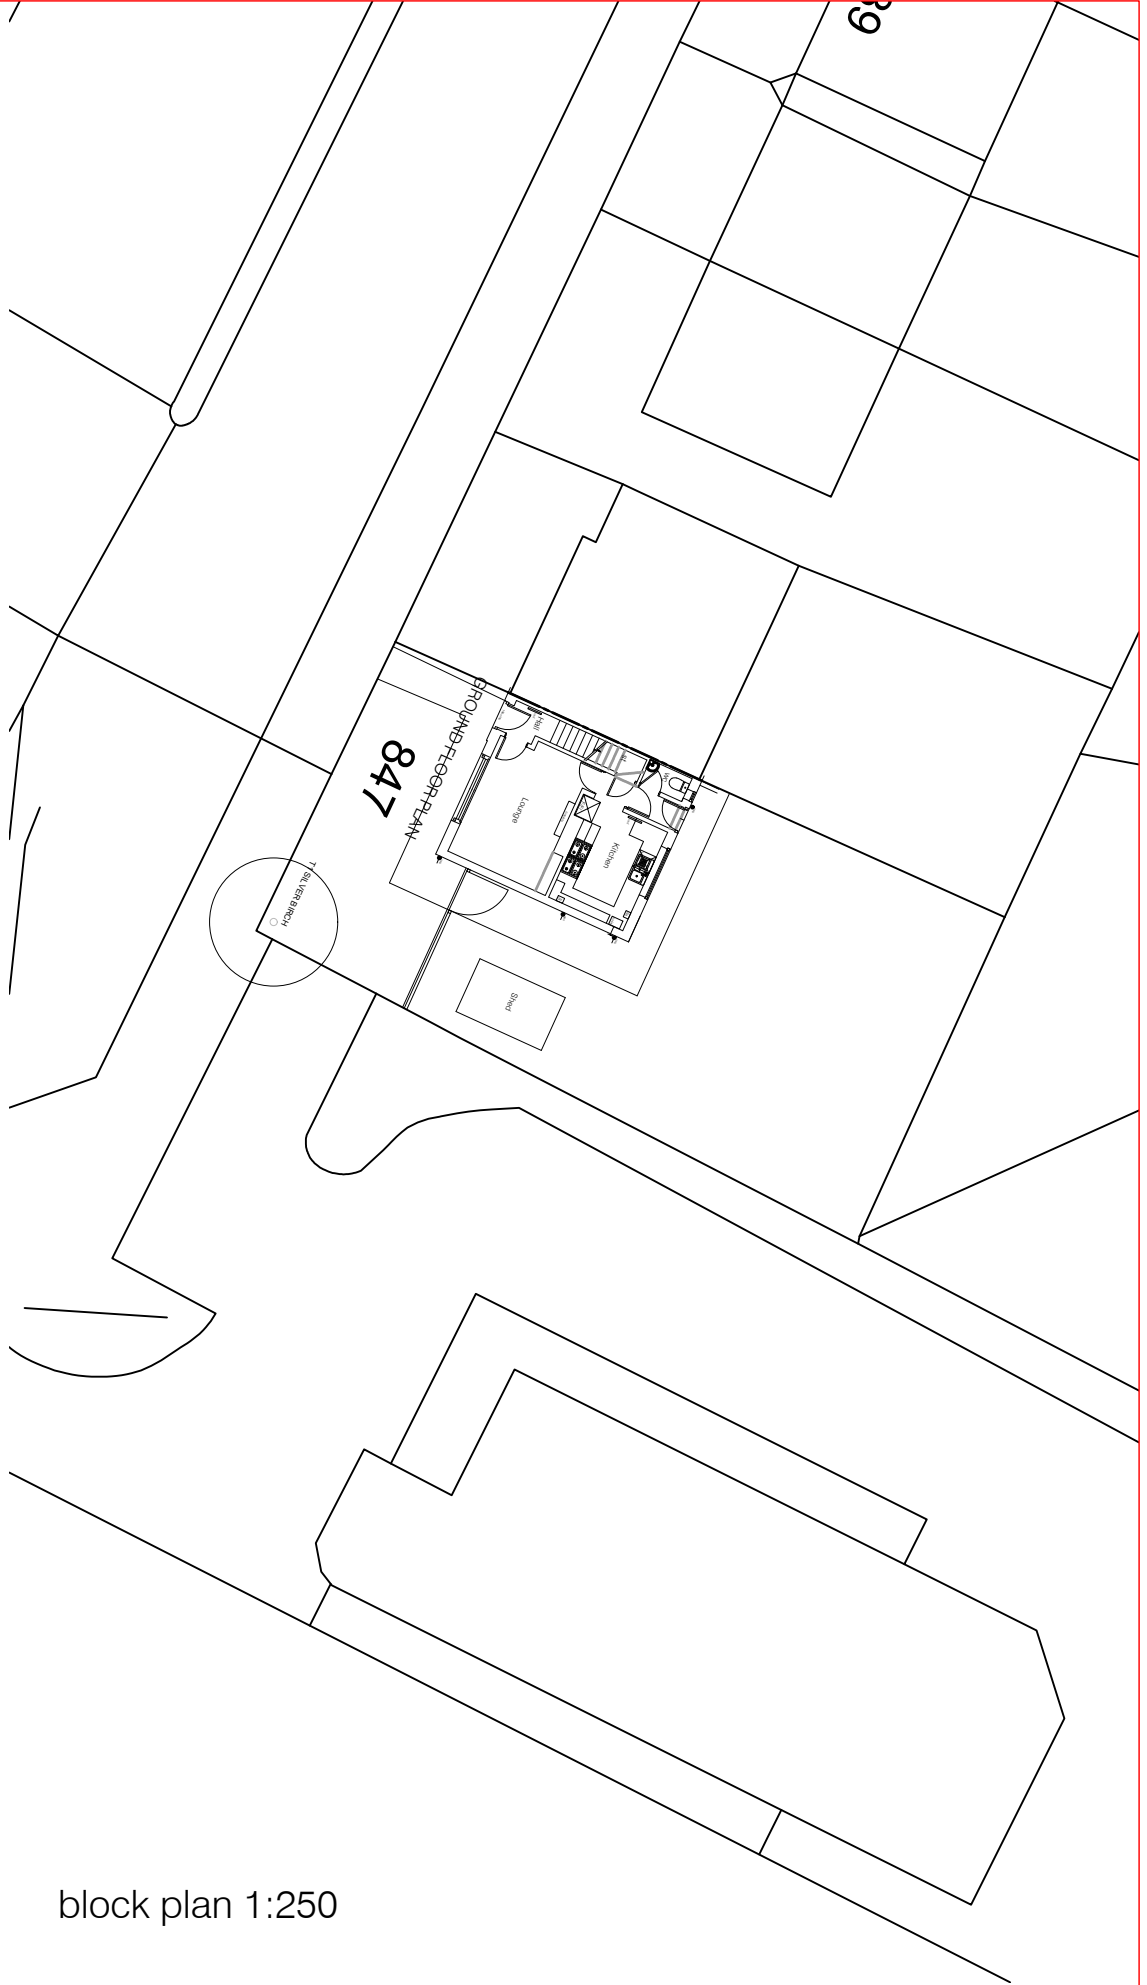

block plan 1:250



FRONT ELEVATION

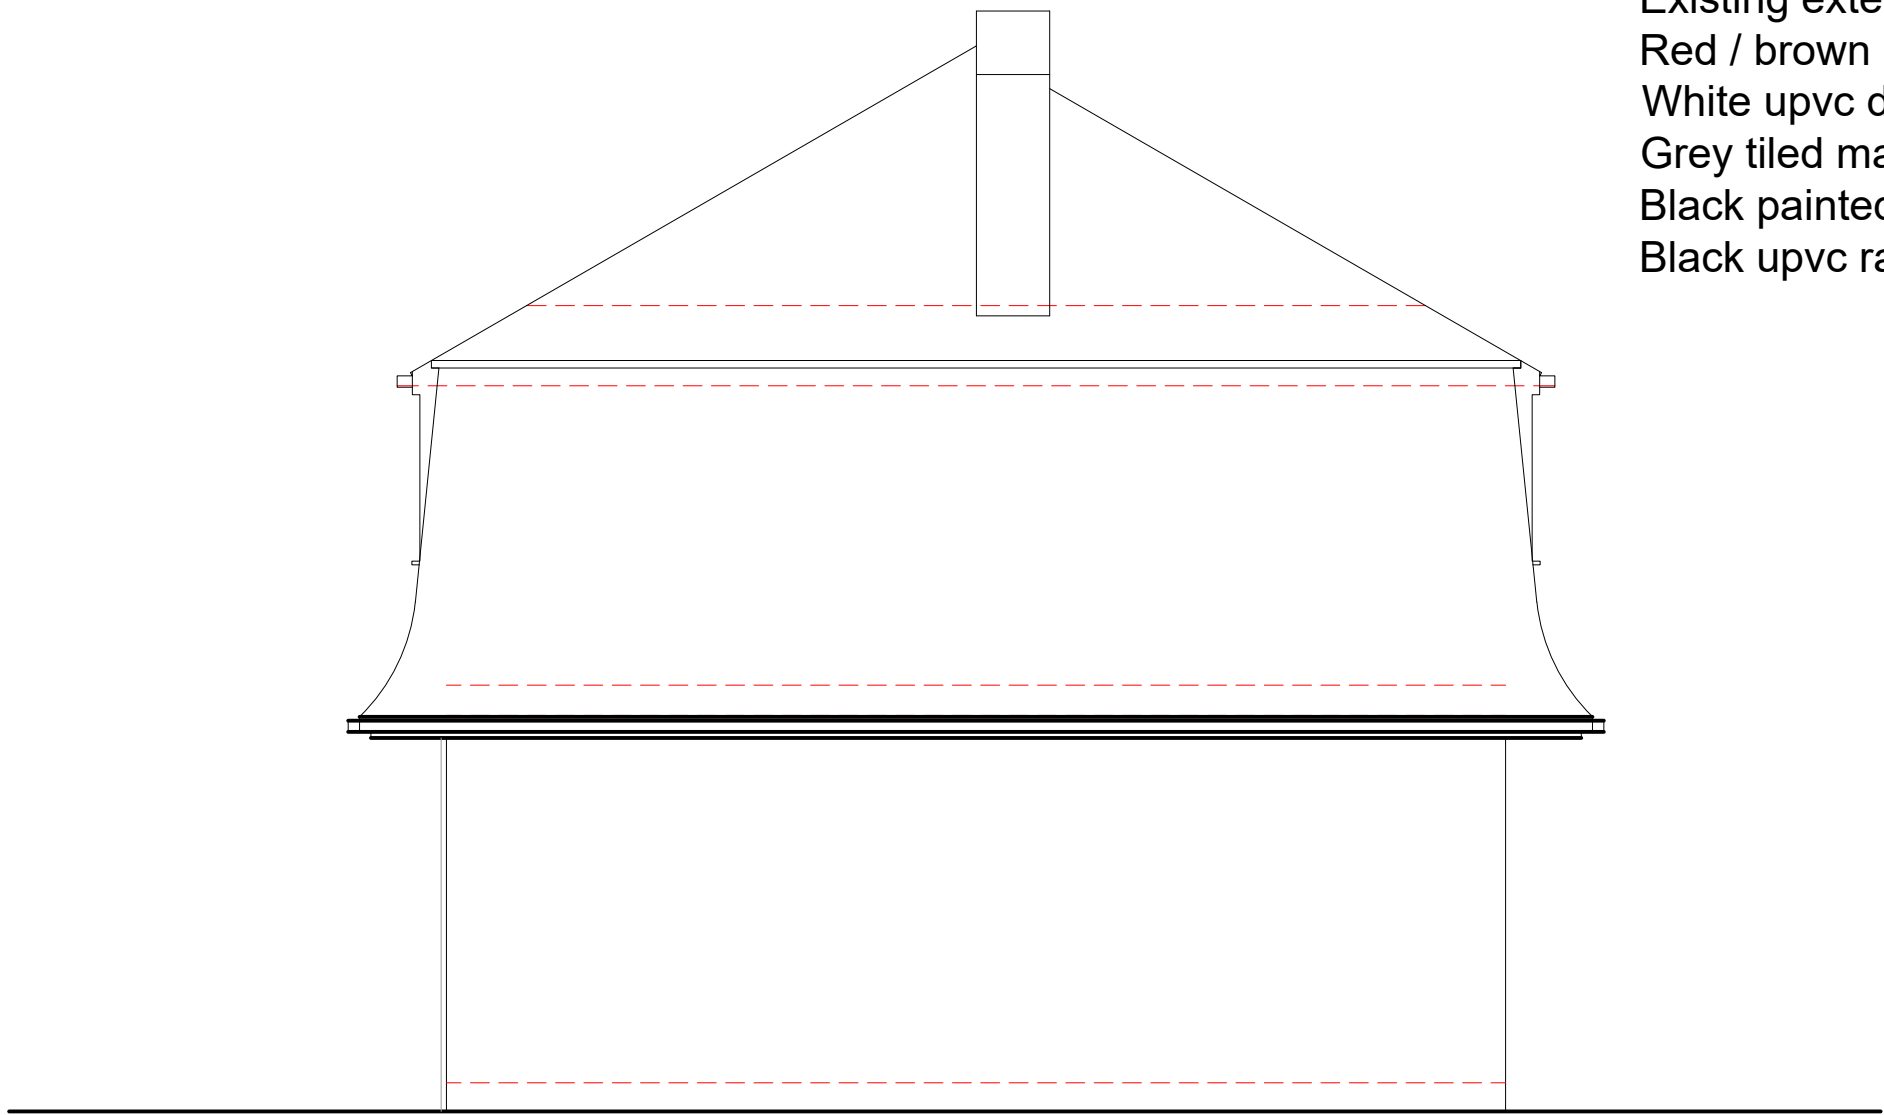

SIDE ELEVATION



REAR ELEVATION

Existing external materials:
Red / brown multi face brick to all ground floor walls
White upvc double glazed windows/doors
Grey tiled mansard roof and upper walls
Black painted fascias and soffits
Black upvc rainwater goods

As this is a drawing of an existing building there will be variations on site to wall thicknesses and angles that are not depicted on this drawing.
Unless stated inaccessible areas such as roofs have been visually observed.
Unless otherwise stated this is not a topographic survey and ground levels and features have been estimated.

Simon R Miles
Chartered Architect
Didsbury
Manchester
T: 07778 137830
E: srmlsarchitect@gmail.com

Do not scale. Contractors must check all dimensions on site before preparing production drawings or commencing any work. This drawing and its design is the copyright of S.R.Miles Ltd and may not be reproduced in any form whatsoever without their prior express written consent.

Revision Date Revision note

Notes

Project :
847 PRINCESS ROAD DIDSBURY
Title :
Existing Floor Plans and Elevations
Drawing number :
25 492 PL200
Client :
K MARTIN

Scale :
50, 250 @A1
Date :
20.08.2025
CAD Ref :
25 492
Drawn by :
SRM

