


Do not scale from this drawing. All dimensions to be checked on site prior to manufacture and construction. This drawing is the property of Harrison Ince Holdings Limited and should not be reproduced without permission.
All discrepancies to be brought to the attention of the architect immediately.
This drawing is to be read in conjunction with the specification / bill of quantities and related drawings.

REVISIONS

- FIRST ISSUE

29.07.2024 EW

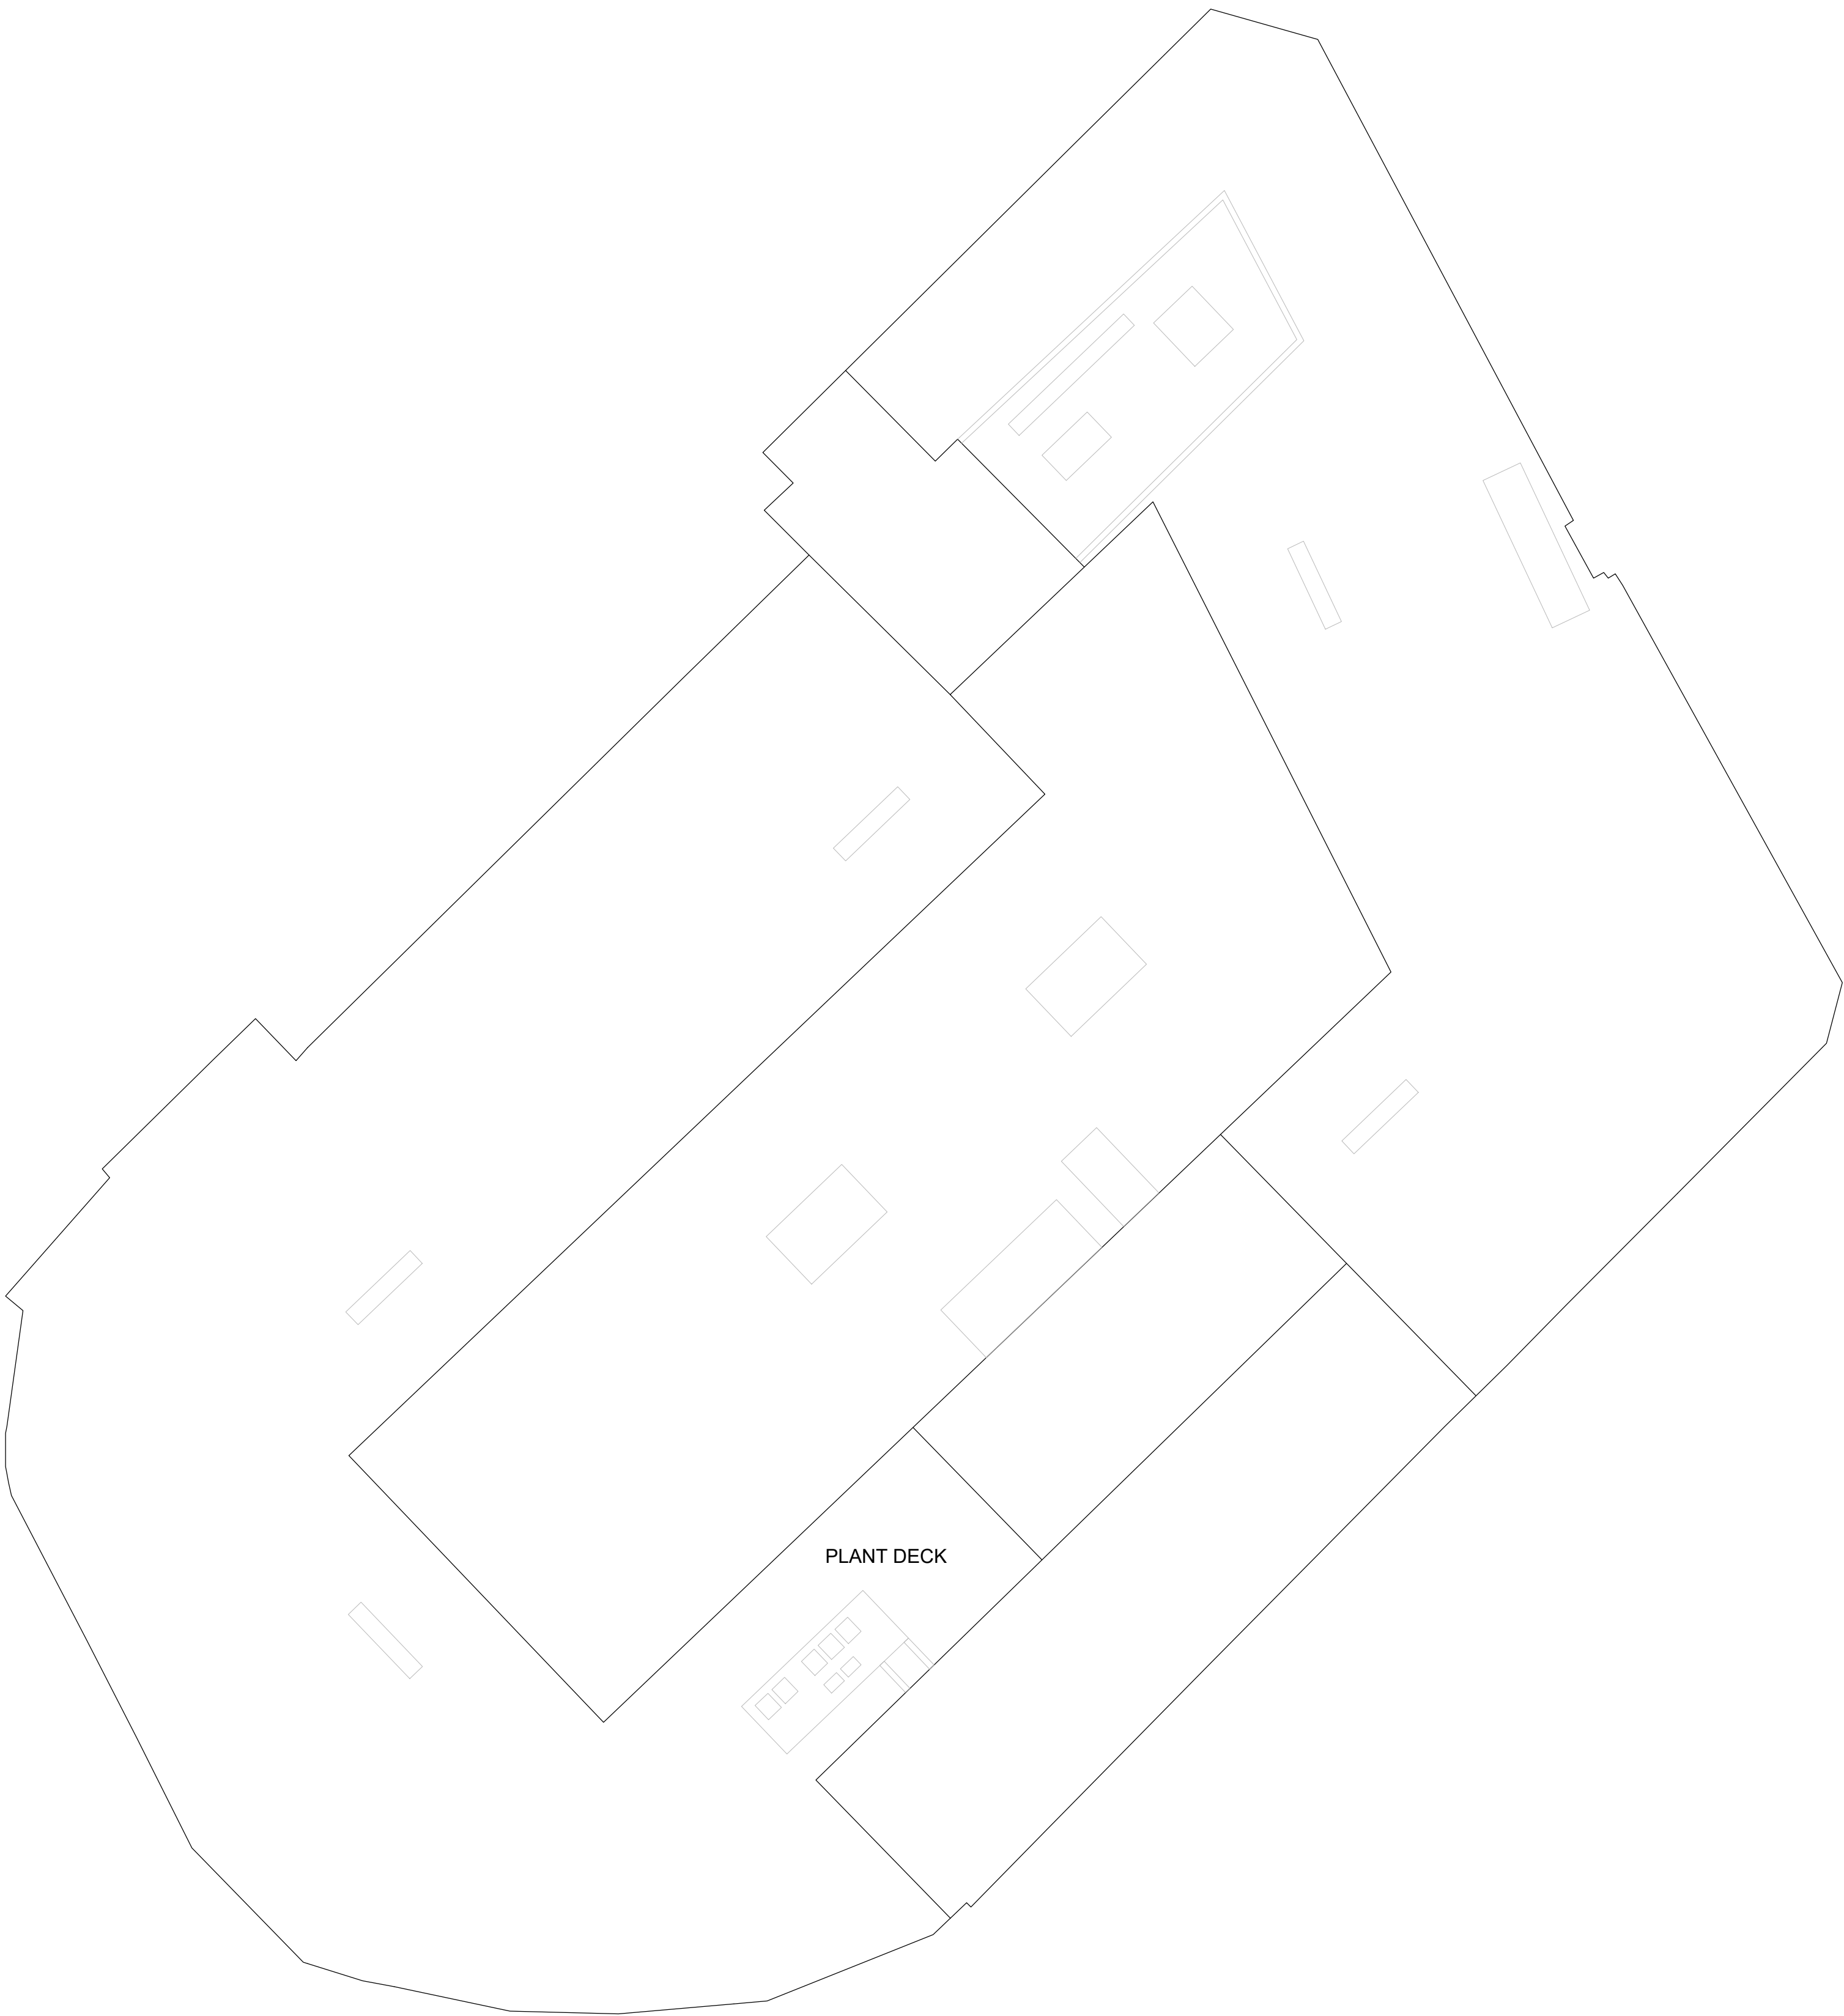


EXISTING ROOF PLAN
1:200



EXISTING ROOF (AERIAL IMAGE)
NOT TO SCALE

FOR PLANNING

@1:200 scale

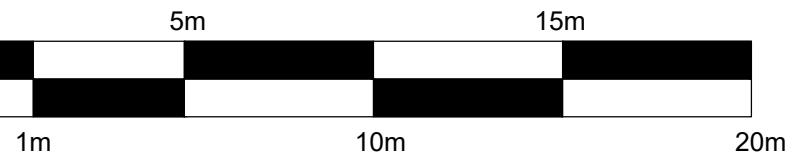

HARRISON INCE

ARCHITECTS INTERIOR DESIGNERS

J D WETHERSPOON PLC

CLIENT

THE PARAMOUNT, OXFORD STREET,
MANCHESTER, M1 4BH

PROJECT

EXISTING ROOF PLAN

TITLE

DATE JUL 2025

SCALE 1:200 @ A1

JOB NO. PN1015-12

DWG. NO. AS05

DRAWN CAD/EW

CHECKED

2-4 LITTLE PETER STREET
RUN HOUSE
KNOTT MILL
MANCHESTER
M15 4PS
TEL: 0161 236 3650
EMAIL: enquiries@harrison-ince.co.uk