

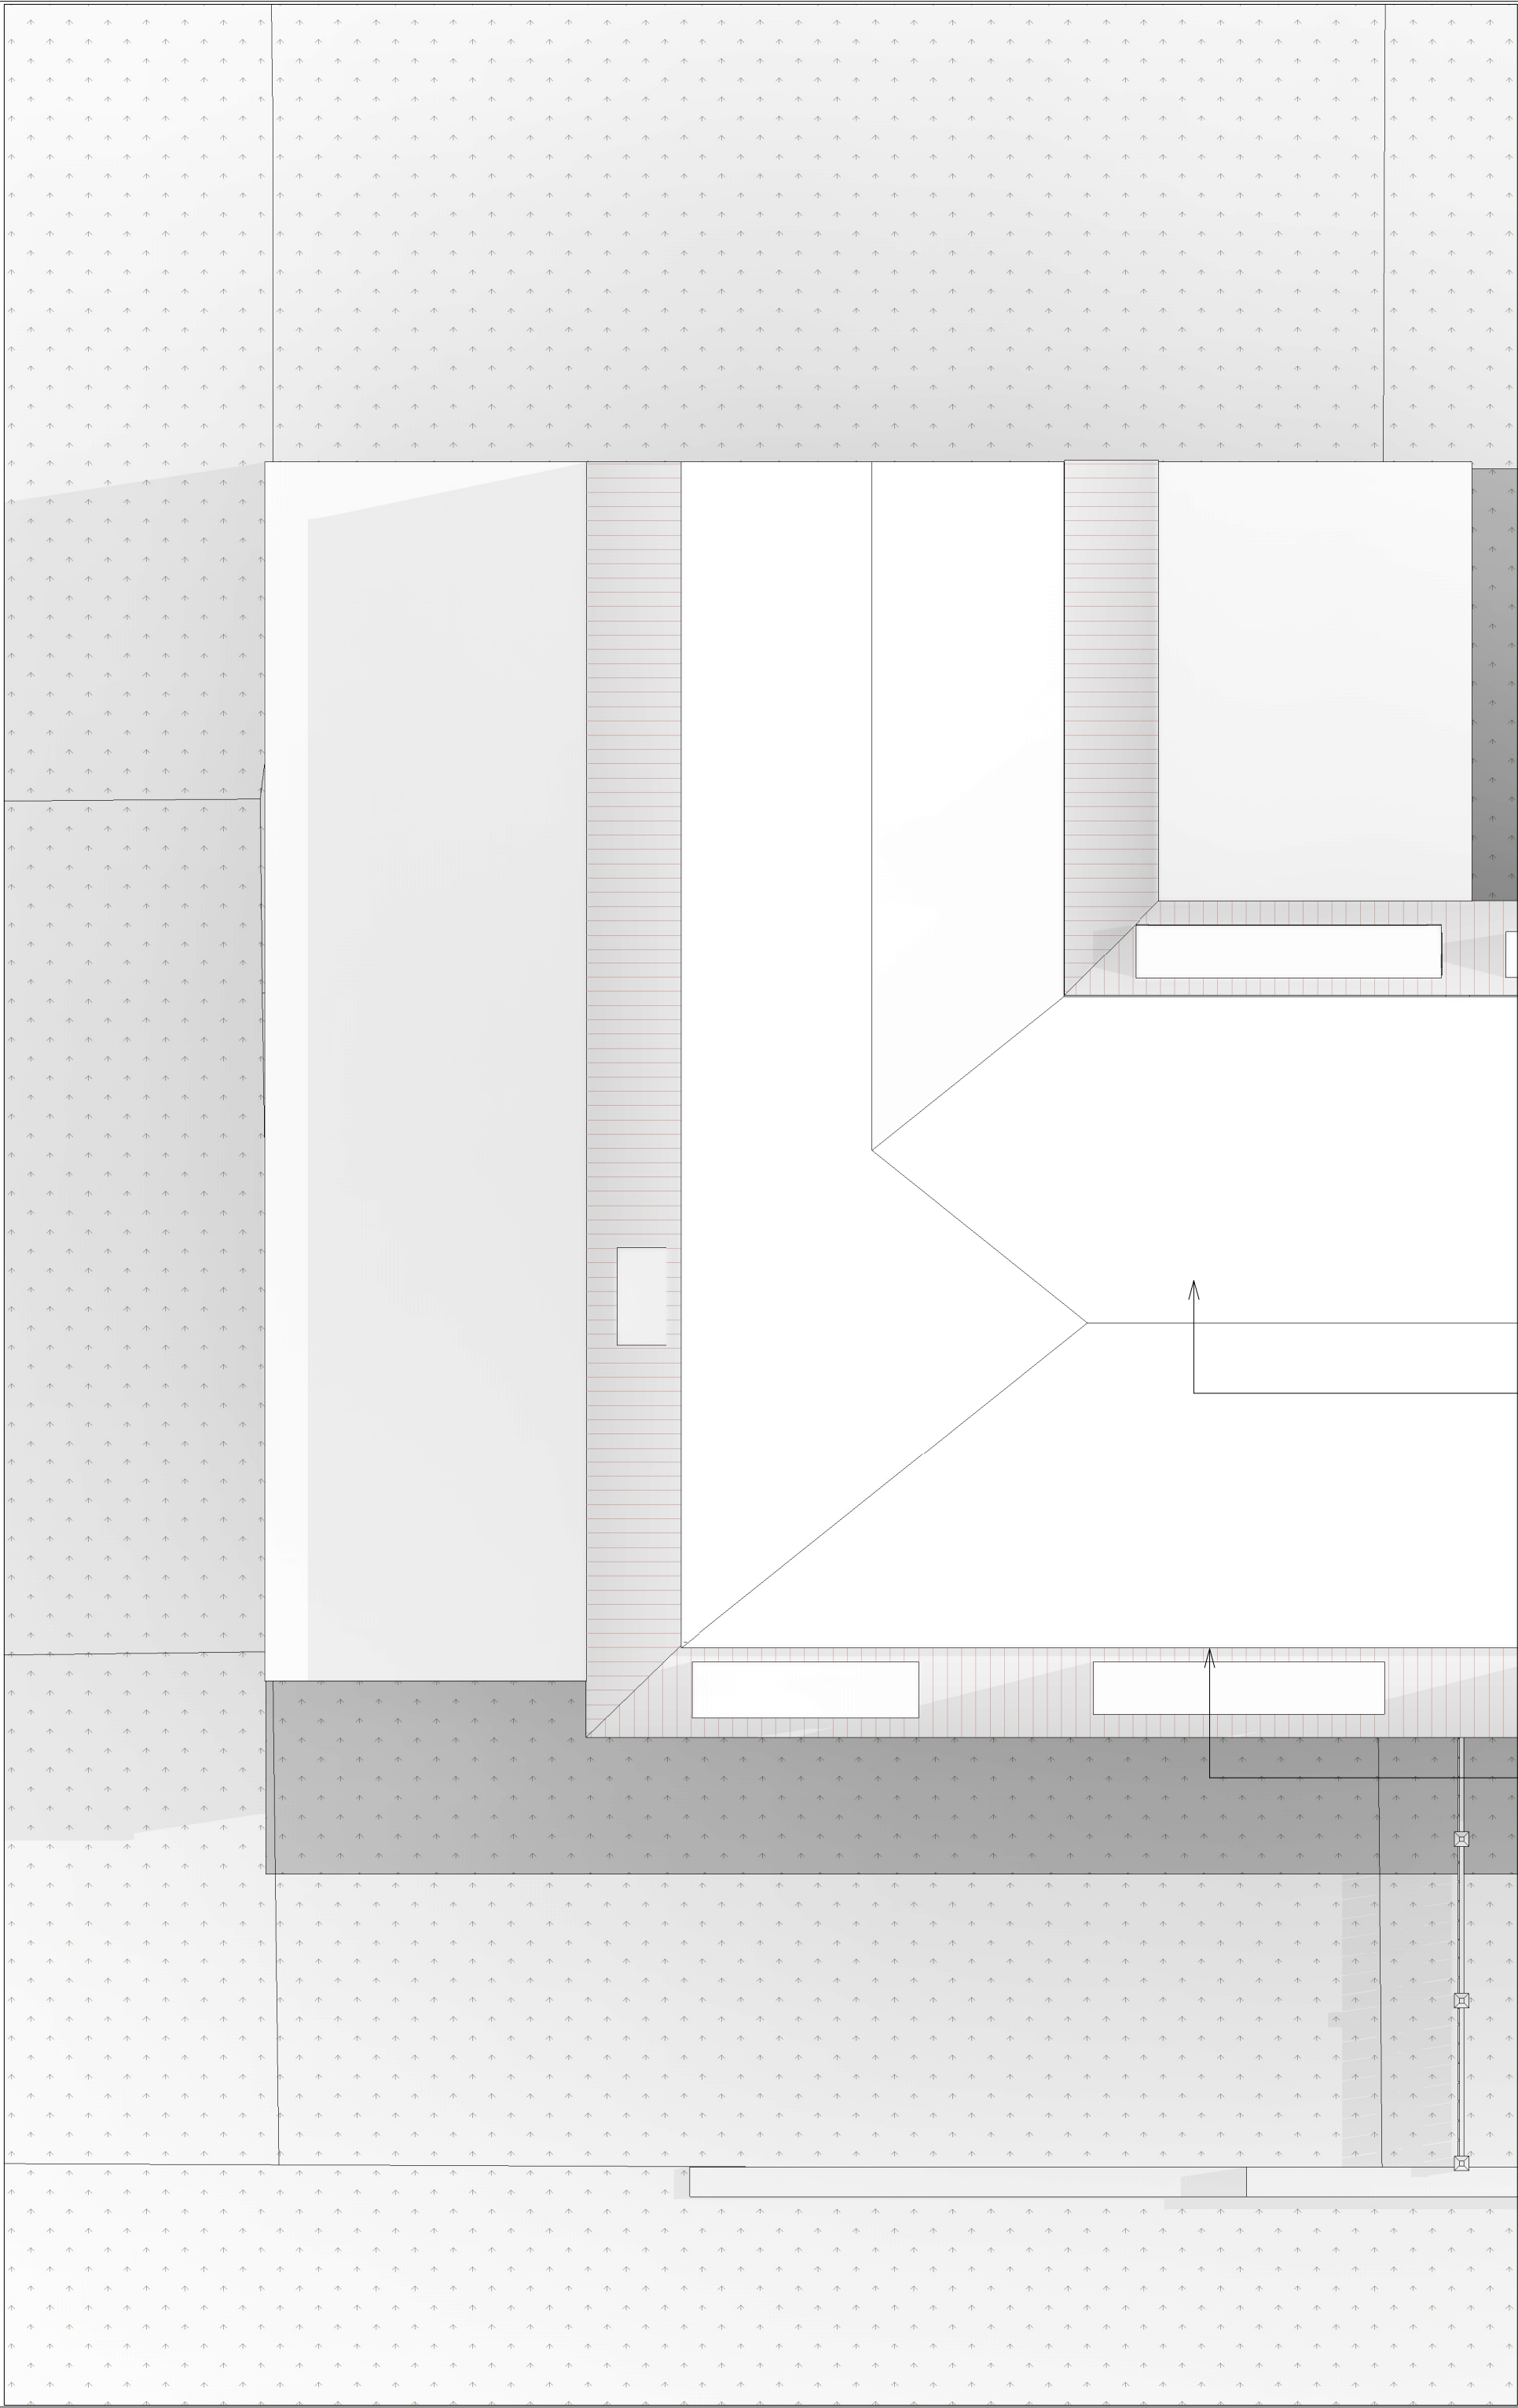
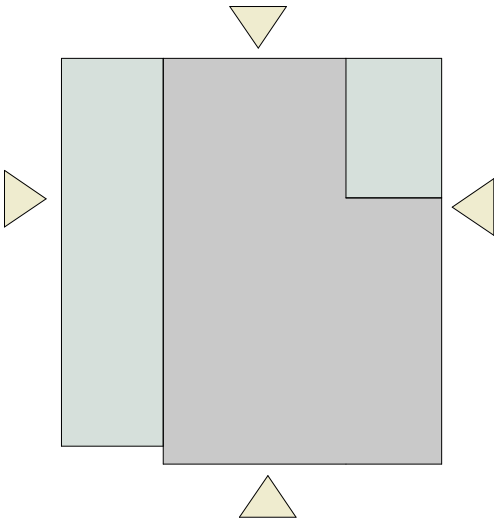


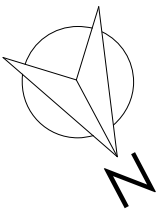

IT IS A MANSARD ROOF WITH DORMERS, WHICH HAS AGED, WEATHERED AND SOME TILES MAY BE STARTING TO WRAP OF SHIFT. ITS LIKELY THAT THERE IS ALSO A MOSS/DIRT BUILDUP WHICH SHOULD TO BE ADDRESSED.

THE DORMER CHEEKS (THE SIDE CLADDING OF THE DORMER WINDOWS) ALSO LOOK DATED AND MAY NEED ATTENTION, AS WATER INGRESS OFTEN HAPPENS AROUND DORMER JUNCTIONS.

 

A	Planning/ 1st Issue	20/10/25
Rev	Description	By Date

MUSE
Architects

111 Ivygreen RD, Chorlton

PROJECT:

Proposed Roof Plans

DRAWING TITLE:

Planning

DRAWING STATUS:

DRAWN: FA | CHECKED: MM

APPROVED: MM | DATE: 08/10/25

SCALE: | MM_2 | A
DRAWING NUMBER: | REV: (A2)