


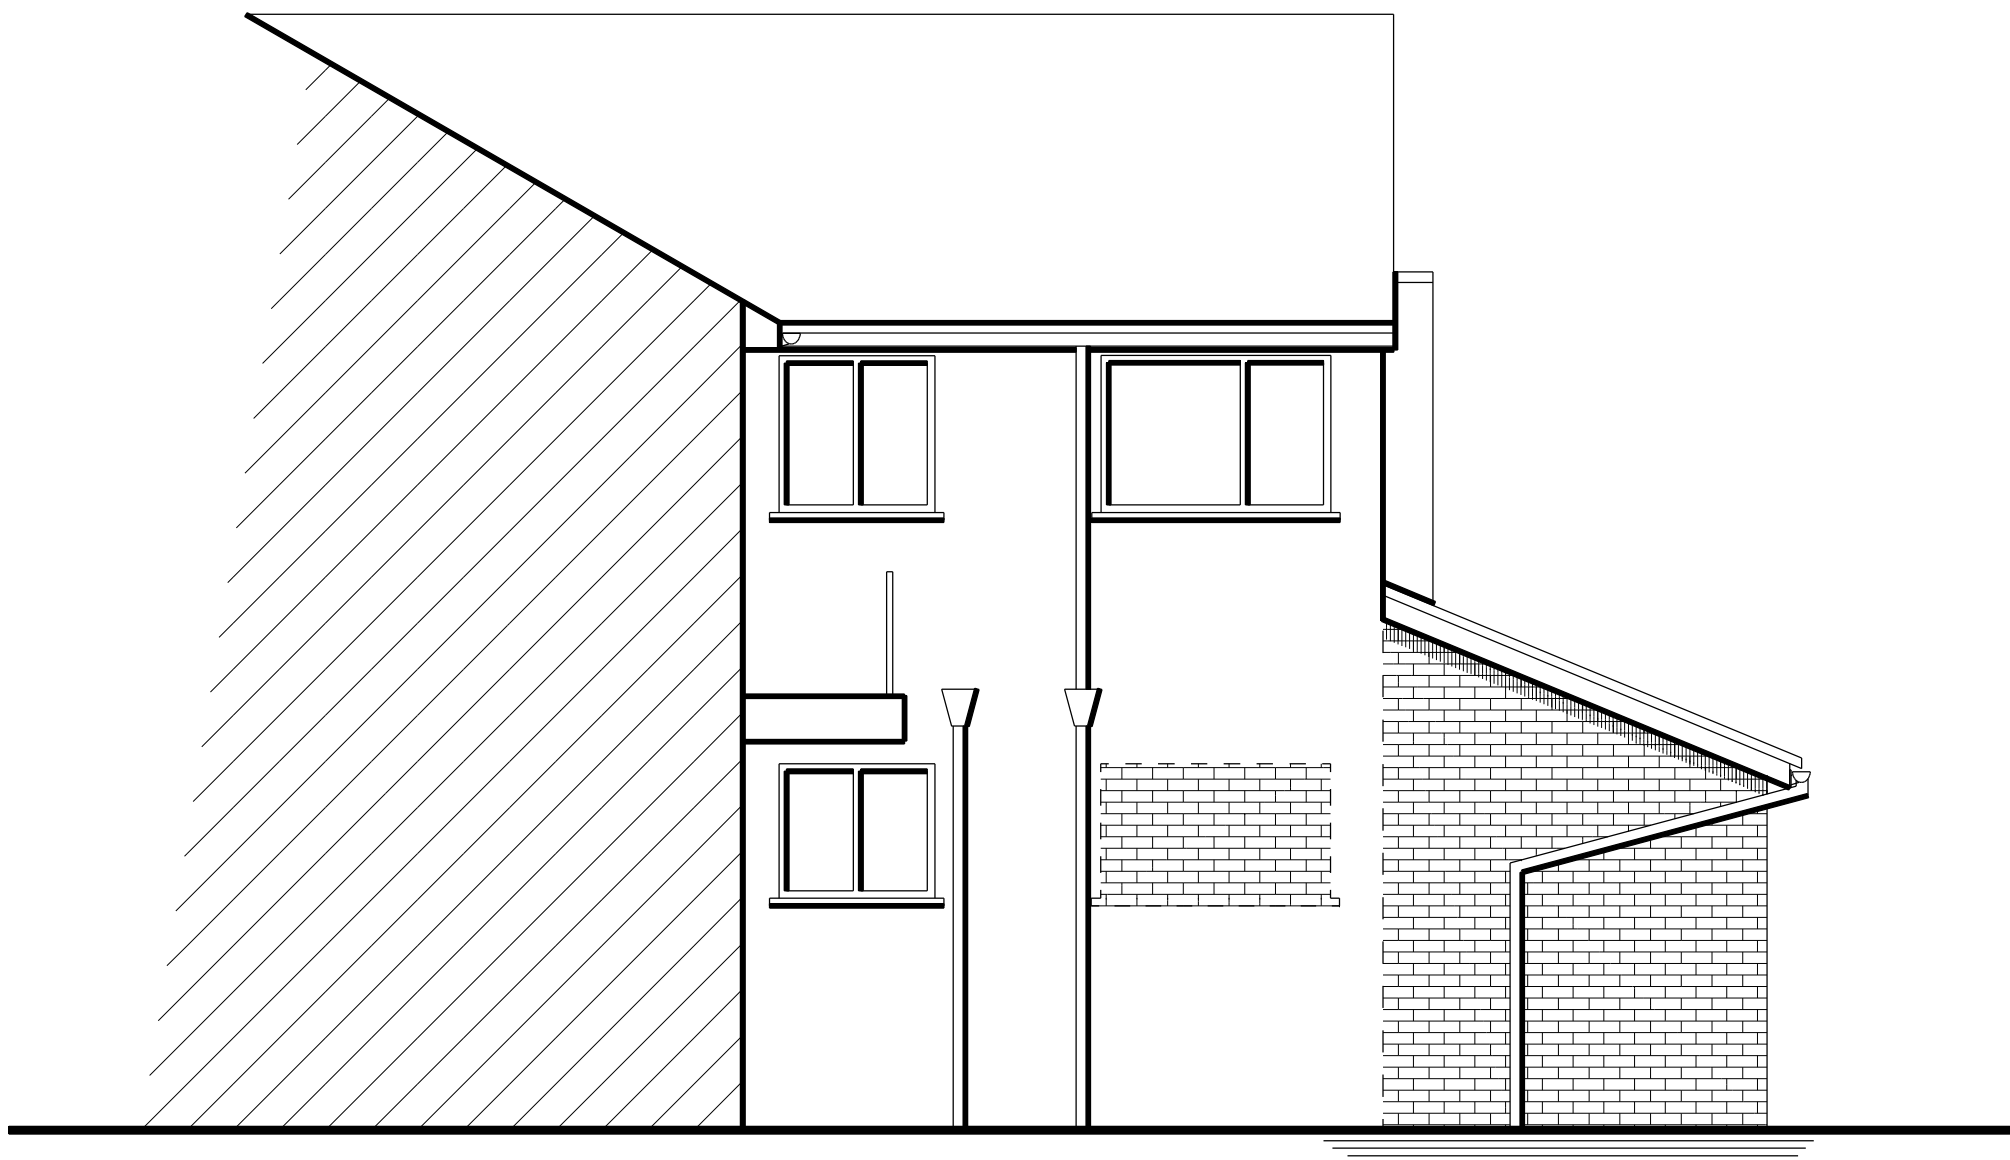


PROPOSED SOUTH WEST FACING FRONT ELEVATION




PROPOSED NORTH WEST FACING SIDE ELEVATION



PROPOSED NORTH EAST FACING REAR ELEVATION

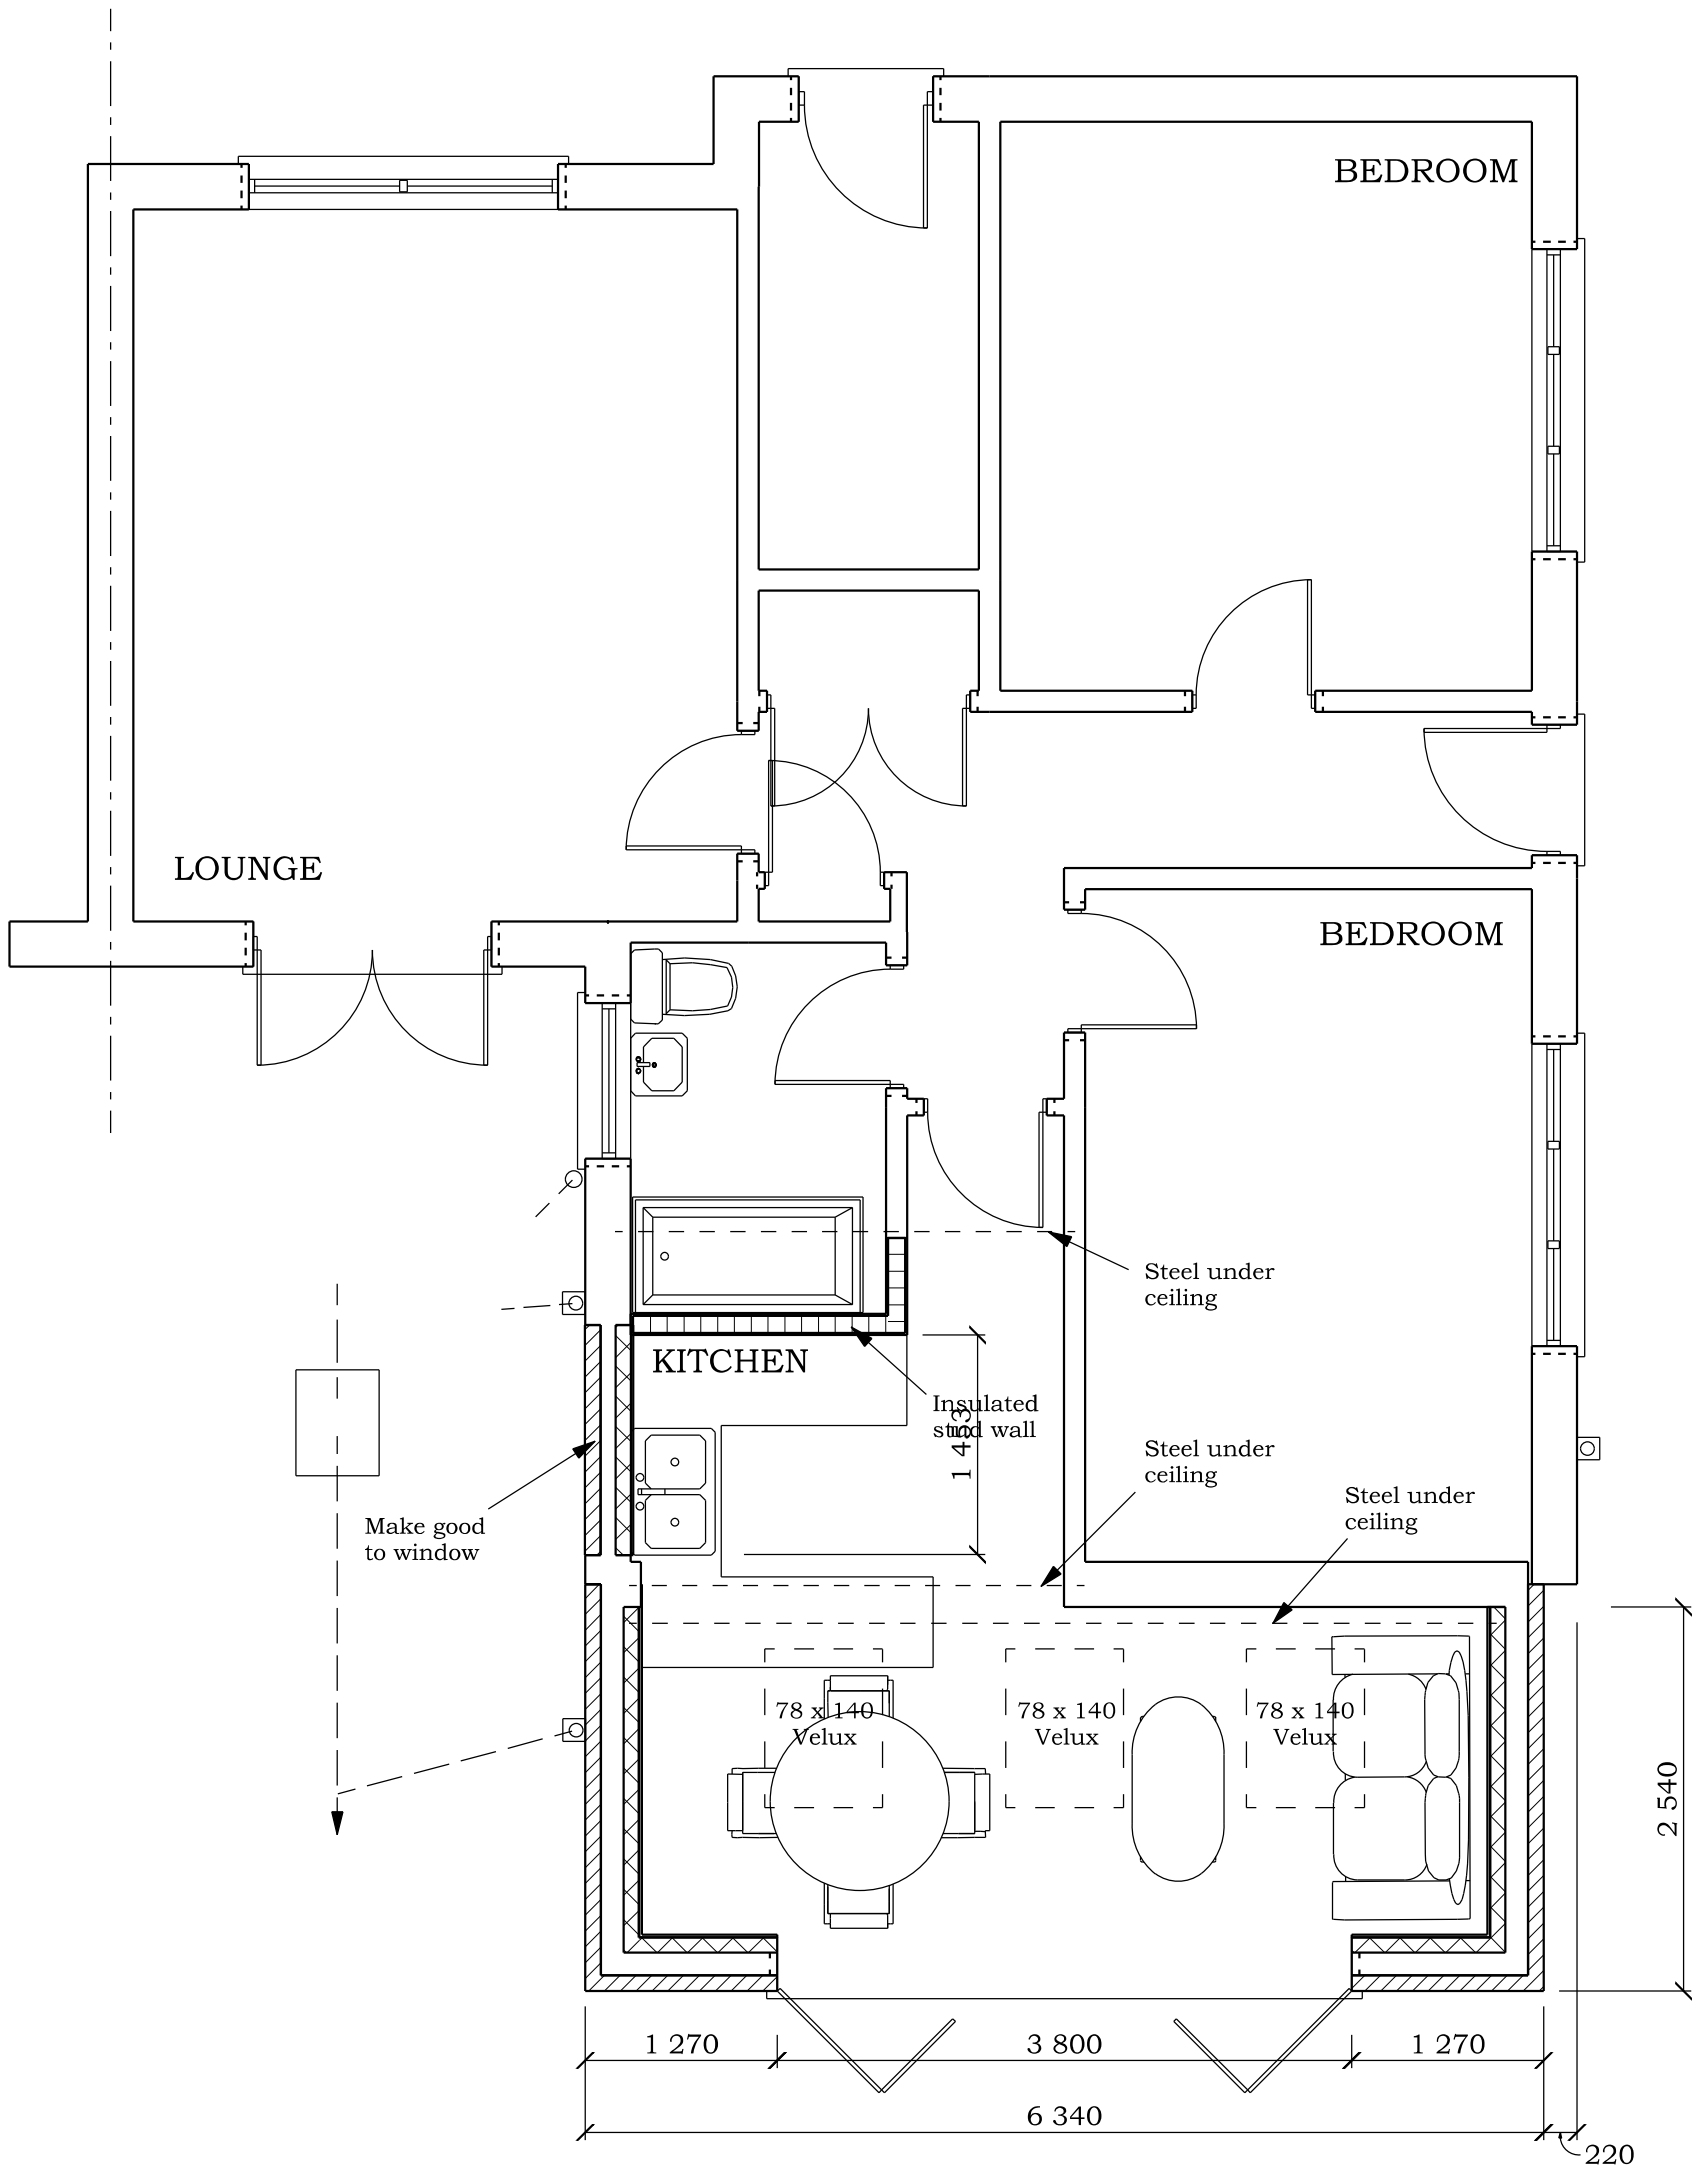


PROPOSED GROUND FLOOR PLAN

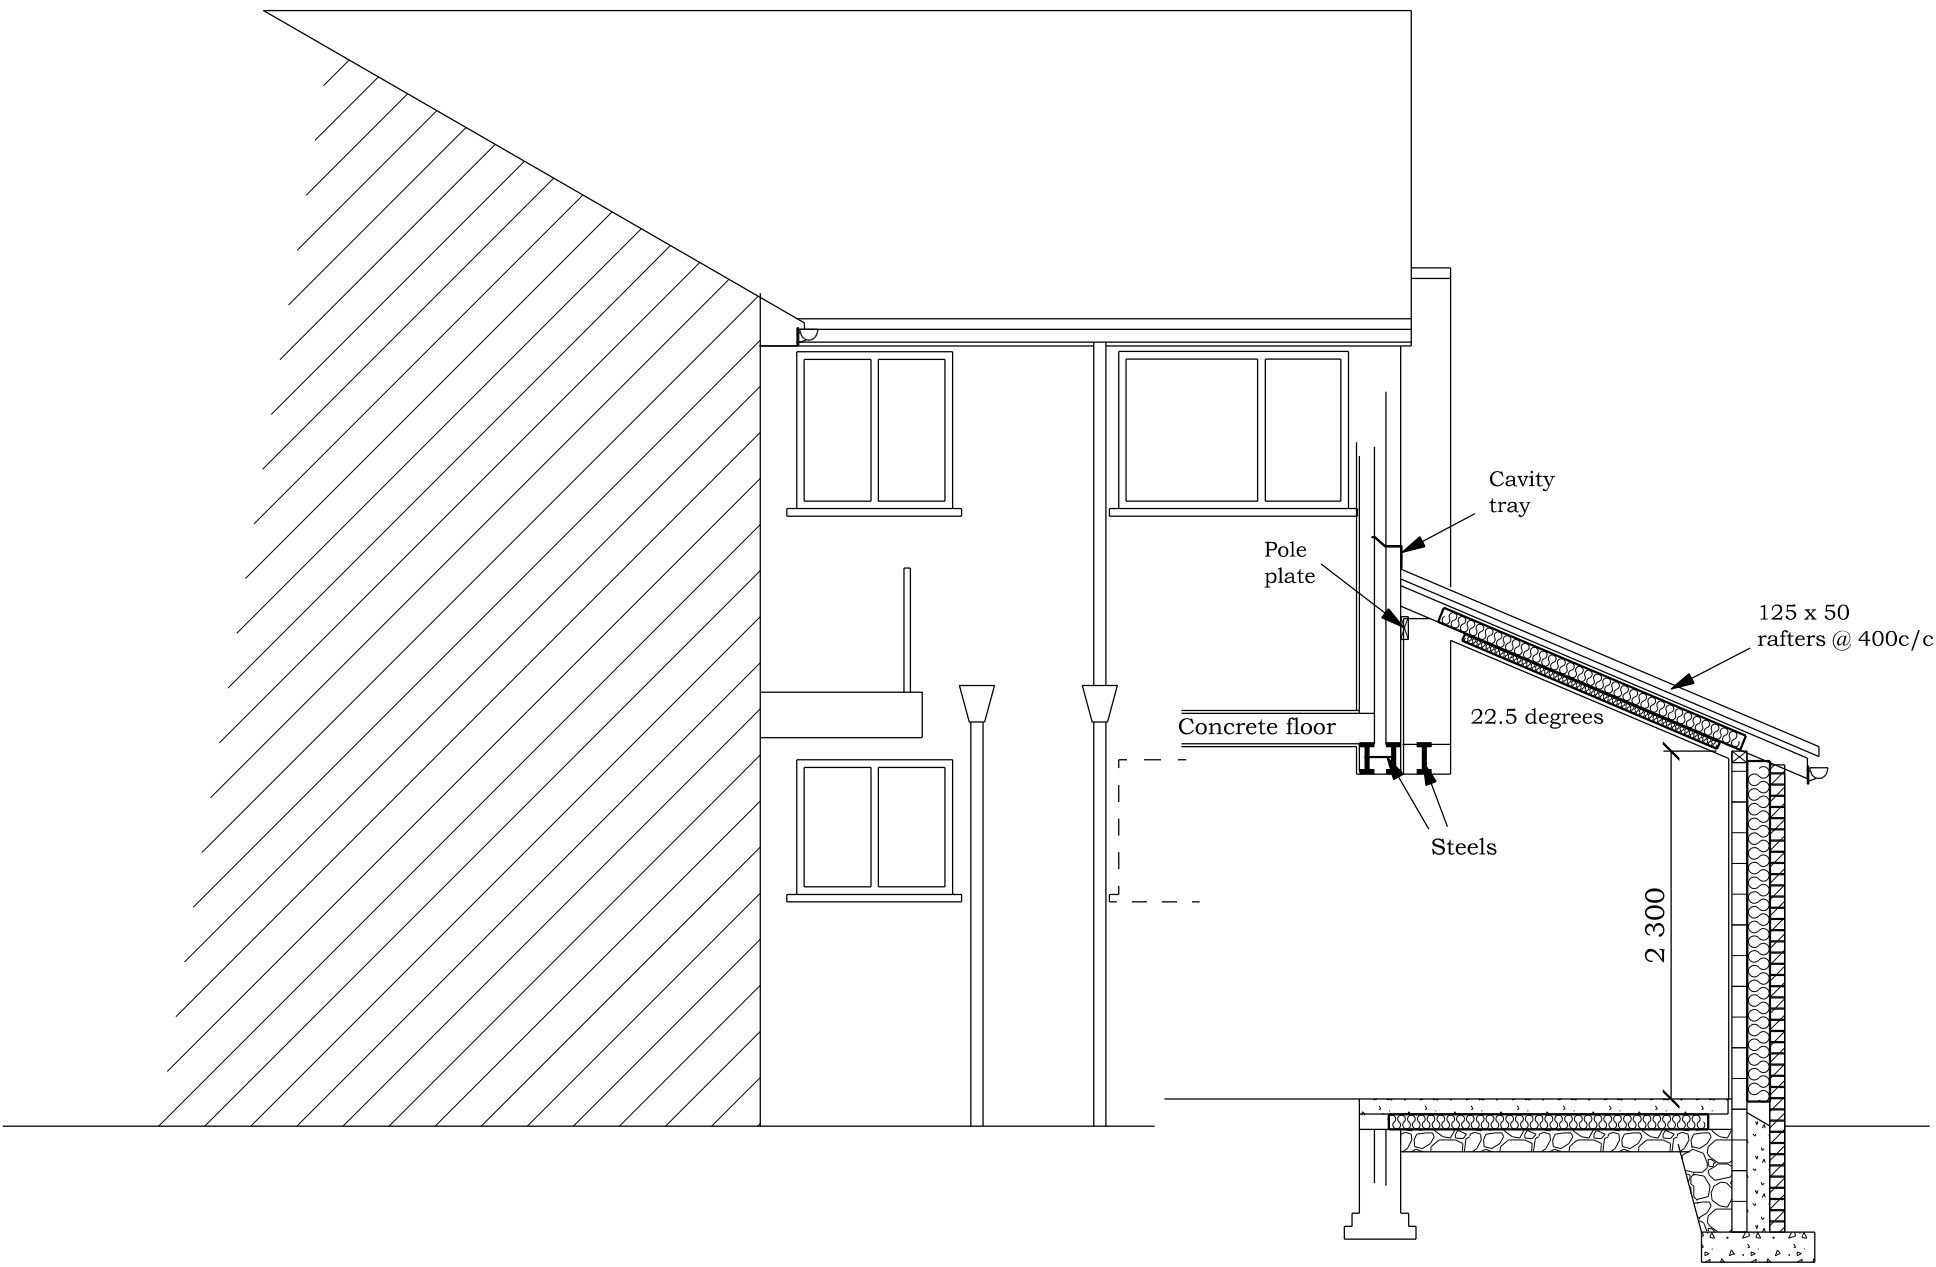

SECTION A - A

BRADLEY BUILDING DESIGN LTD.
KEEPERS COTTAGE,
LYME PARK,
DISLEY.
SK12 2NS.
01625 858244
Mob 07989 326039
bradleybuildingdesign@bopenworld.com

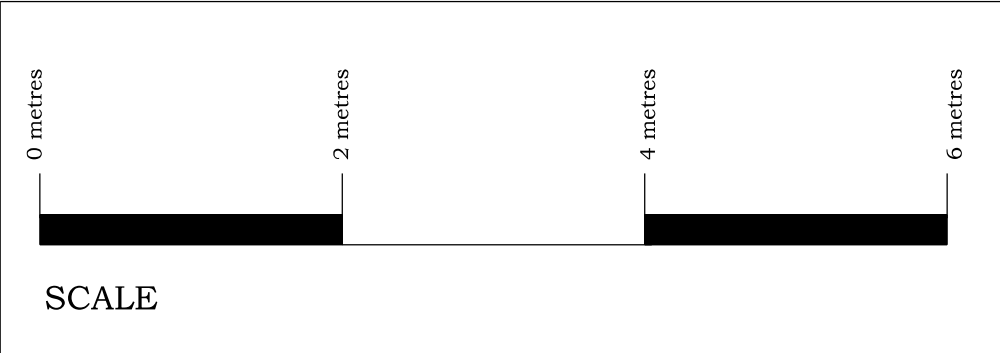

PROPOSED DWELLING
SINGLE STOREY SIDE EXTENSION

for
Mr. A. BERRY & Mr. J.BATES,

at
20, ADENFIELD DRIVE,

WYTHENSHAW,
M22 5DA

Scale 1:50 @ A1

Date JUNE 2025

Drawing Number 2306/2/A