


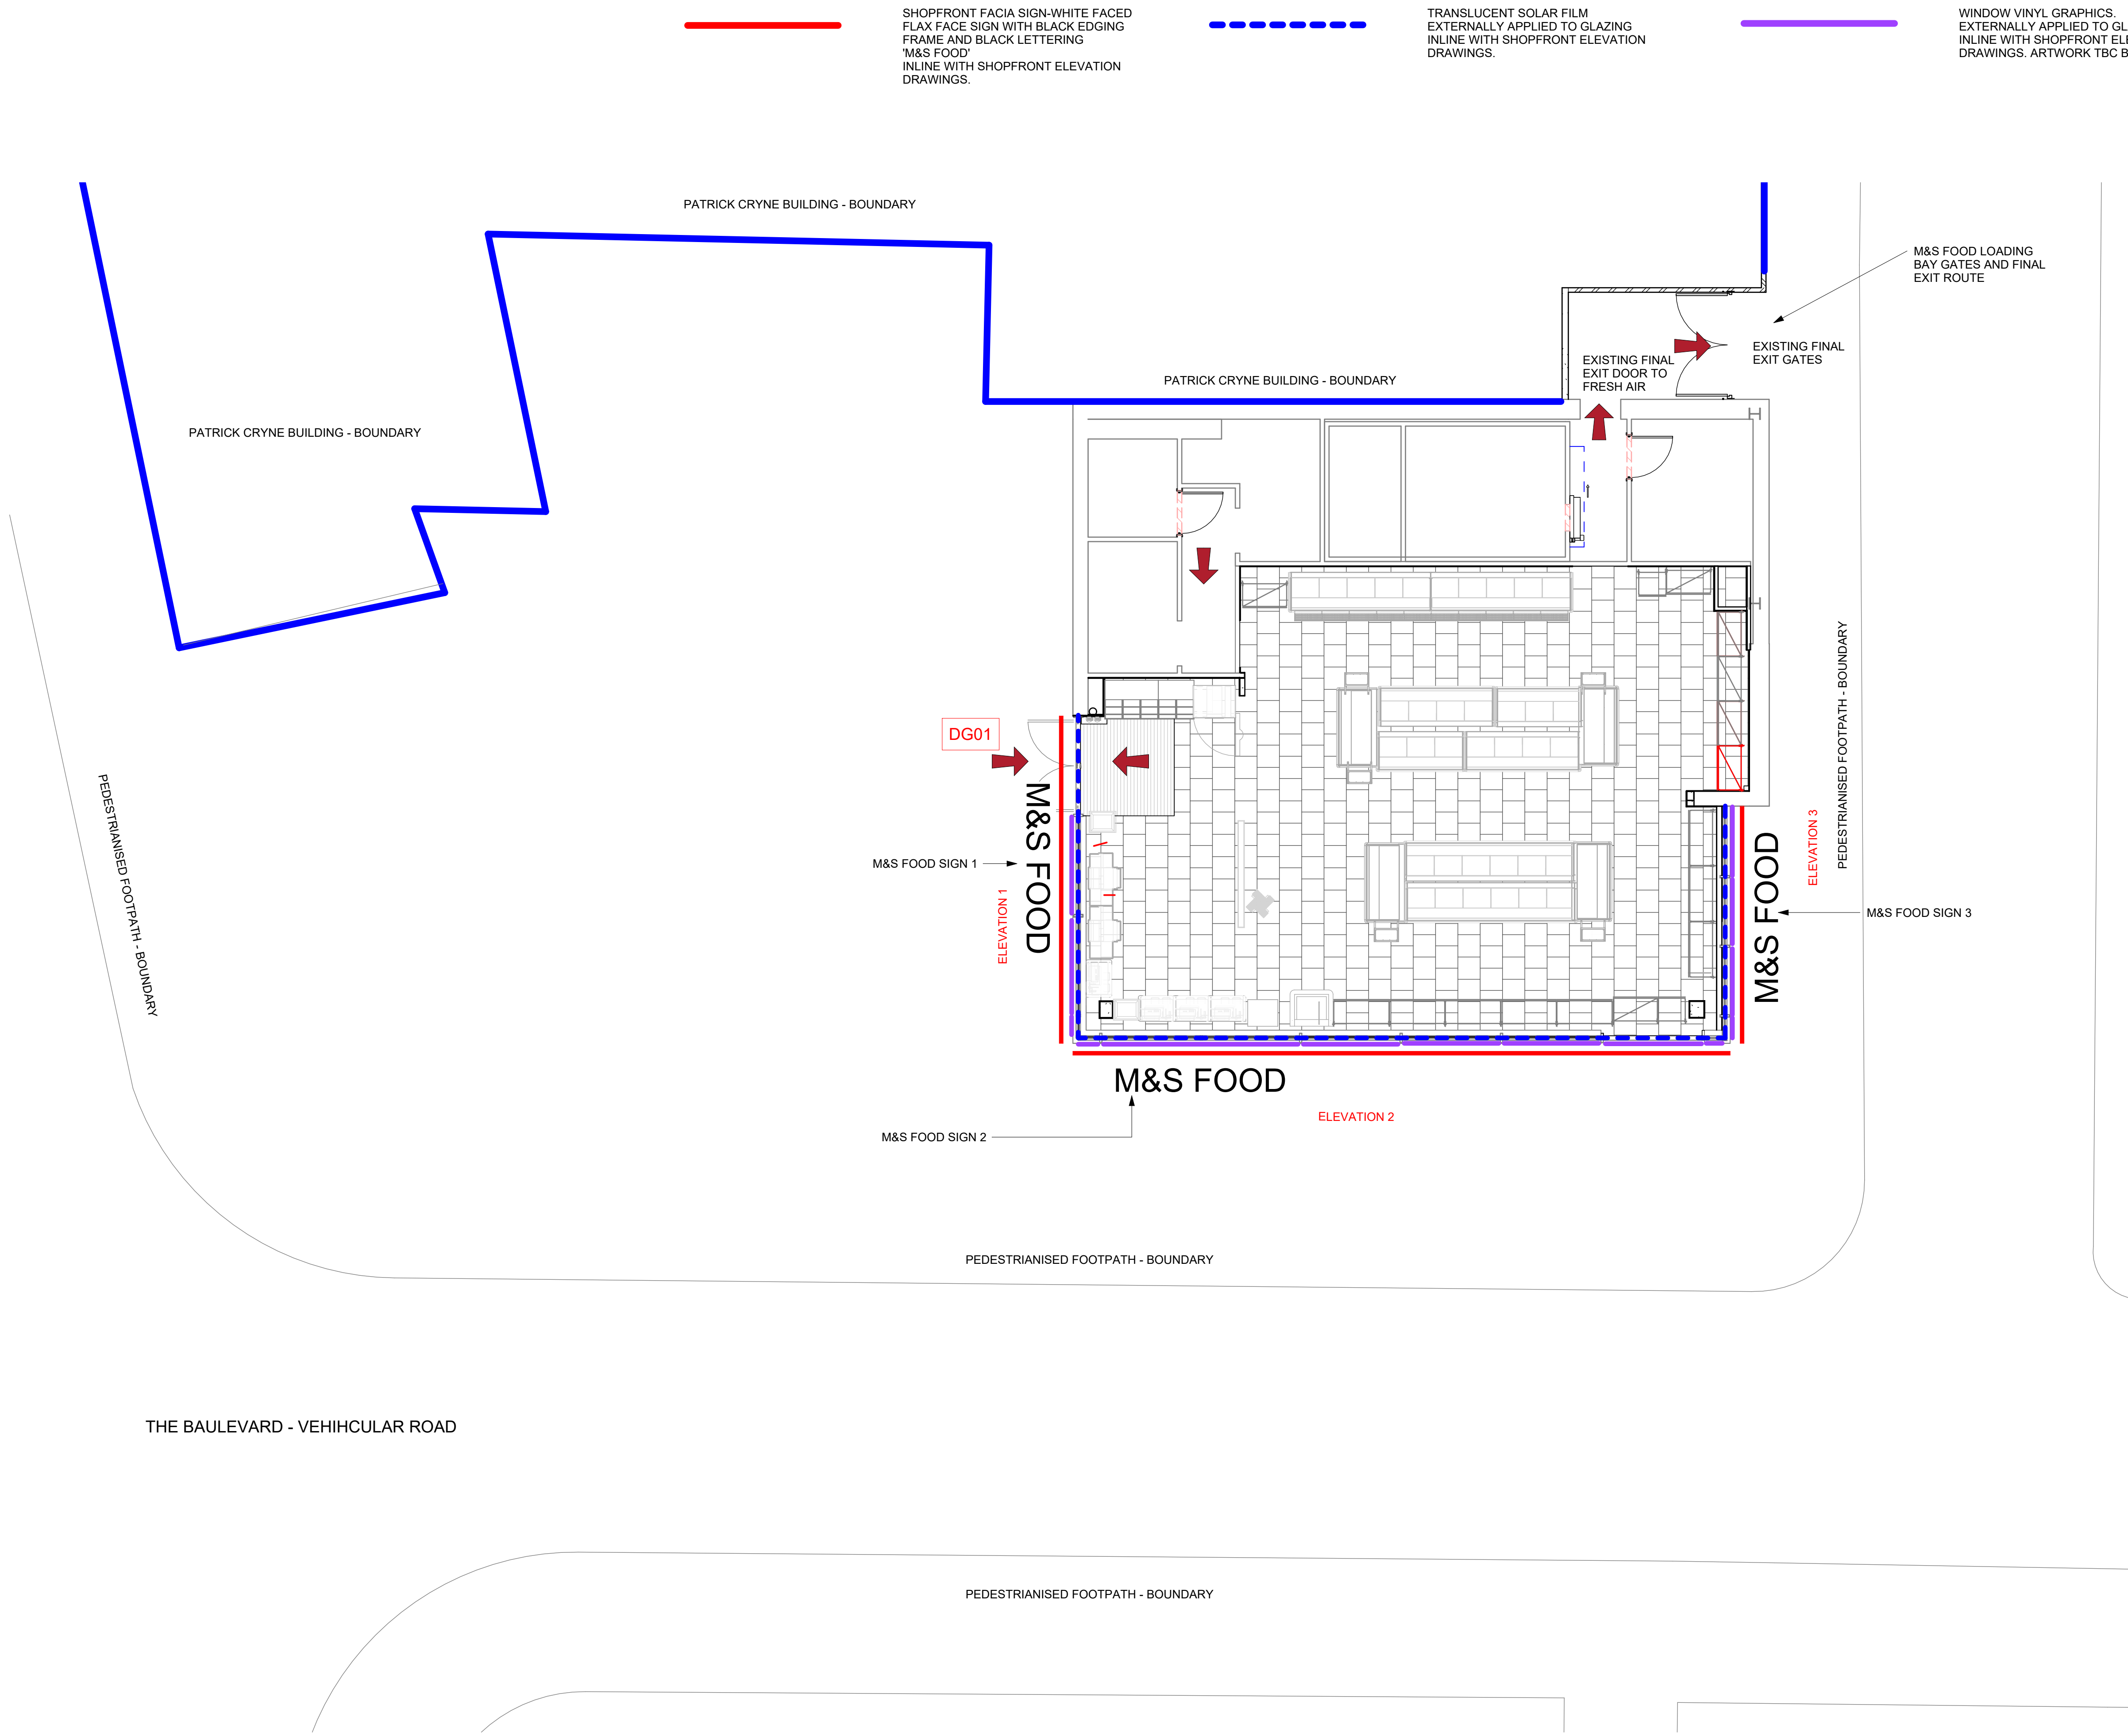


SHOPFRONT FACIA SIGN-WHITE FACED
FLAX FACE SIGN WITH BLACK EDGING
FRAME AND BLACK LETTERING
'M&S FOOD'
INLINE WITH SHOPFRONT ELEVATION
DRAWINGS.



TRANSLUCENT SOLAR FILM
EXTERNALLY APPLIED TO GLAZING
INLINE WITH SHOPFRONT ELEVATION
DRAWINGS.



WINDOW VINYL GRAPHICS.
EXTERNALLY APPLIED TO GLAZING
INLINE WITH SHOPFRONT ELEVATION
DRAWINGS. ARTWORK TBC BY M&S

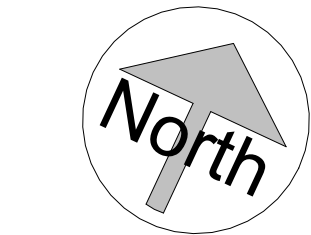

NOTES

ORIGINAL A1

THIS DRAWING IS COPYRIGHT OF BROOKER FLYNN ARCHITECTS LTD AND MAY NOT BE REPRODUCED IN ANY FORM NOR TRANSFERRED TO OTHER PARTIES BY ELECTRONIC MEANS WITHOUT PRIOR WRITTEN CONSENT. NO DIMENSIONS TO BE SCALED FROM THIS DRAWING.

REV	DATE	DESCRIPTION	DRAWN	CHECKED
A	21.10.2025	PLANING / ADVERTS SUBMISSION	RT	RT



STORE NAME
WHS Manchester Central Hospital

COUNTRY
UK

PROJECT
WHS MANCHESTER
CENTRAL HOSPITAL

DRAWING
PROPOSED FACADE
SIGNAGE LOCATION PLAN

CONSULTANT
BROOKER FLYNN ARCHITECTS

DISCIPLINE DESCRIPTION
ARCHITECTURE

CONSULTANT LOGO



SCALE	PAPER SIZE	DATE	DRAWN	CHECKED
1 : 75	A1	APR 23	RT	.

STORE NUMBER	PROJECT No	DISCIPLINE CODE	DRAWING No
		A	20004

CONSULTANT PROJECT No	STATUS	REV
0000	T	A

1

GROUND GA SIGN LOCATION PLAN
1 : 75



ADV PLANNING