


DRAWING NOT TO SCALE

DRAWING NOT TO SCALE

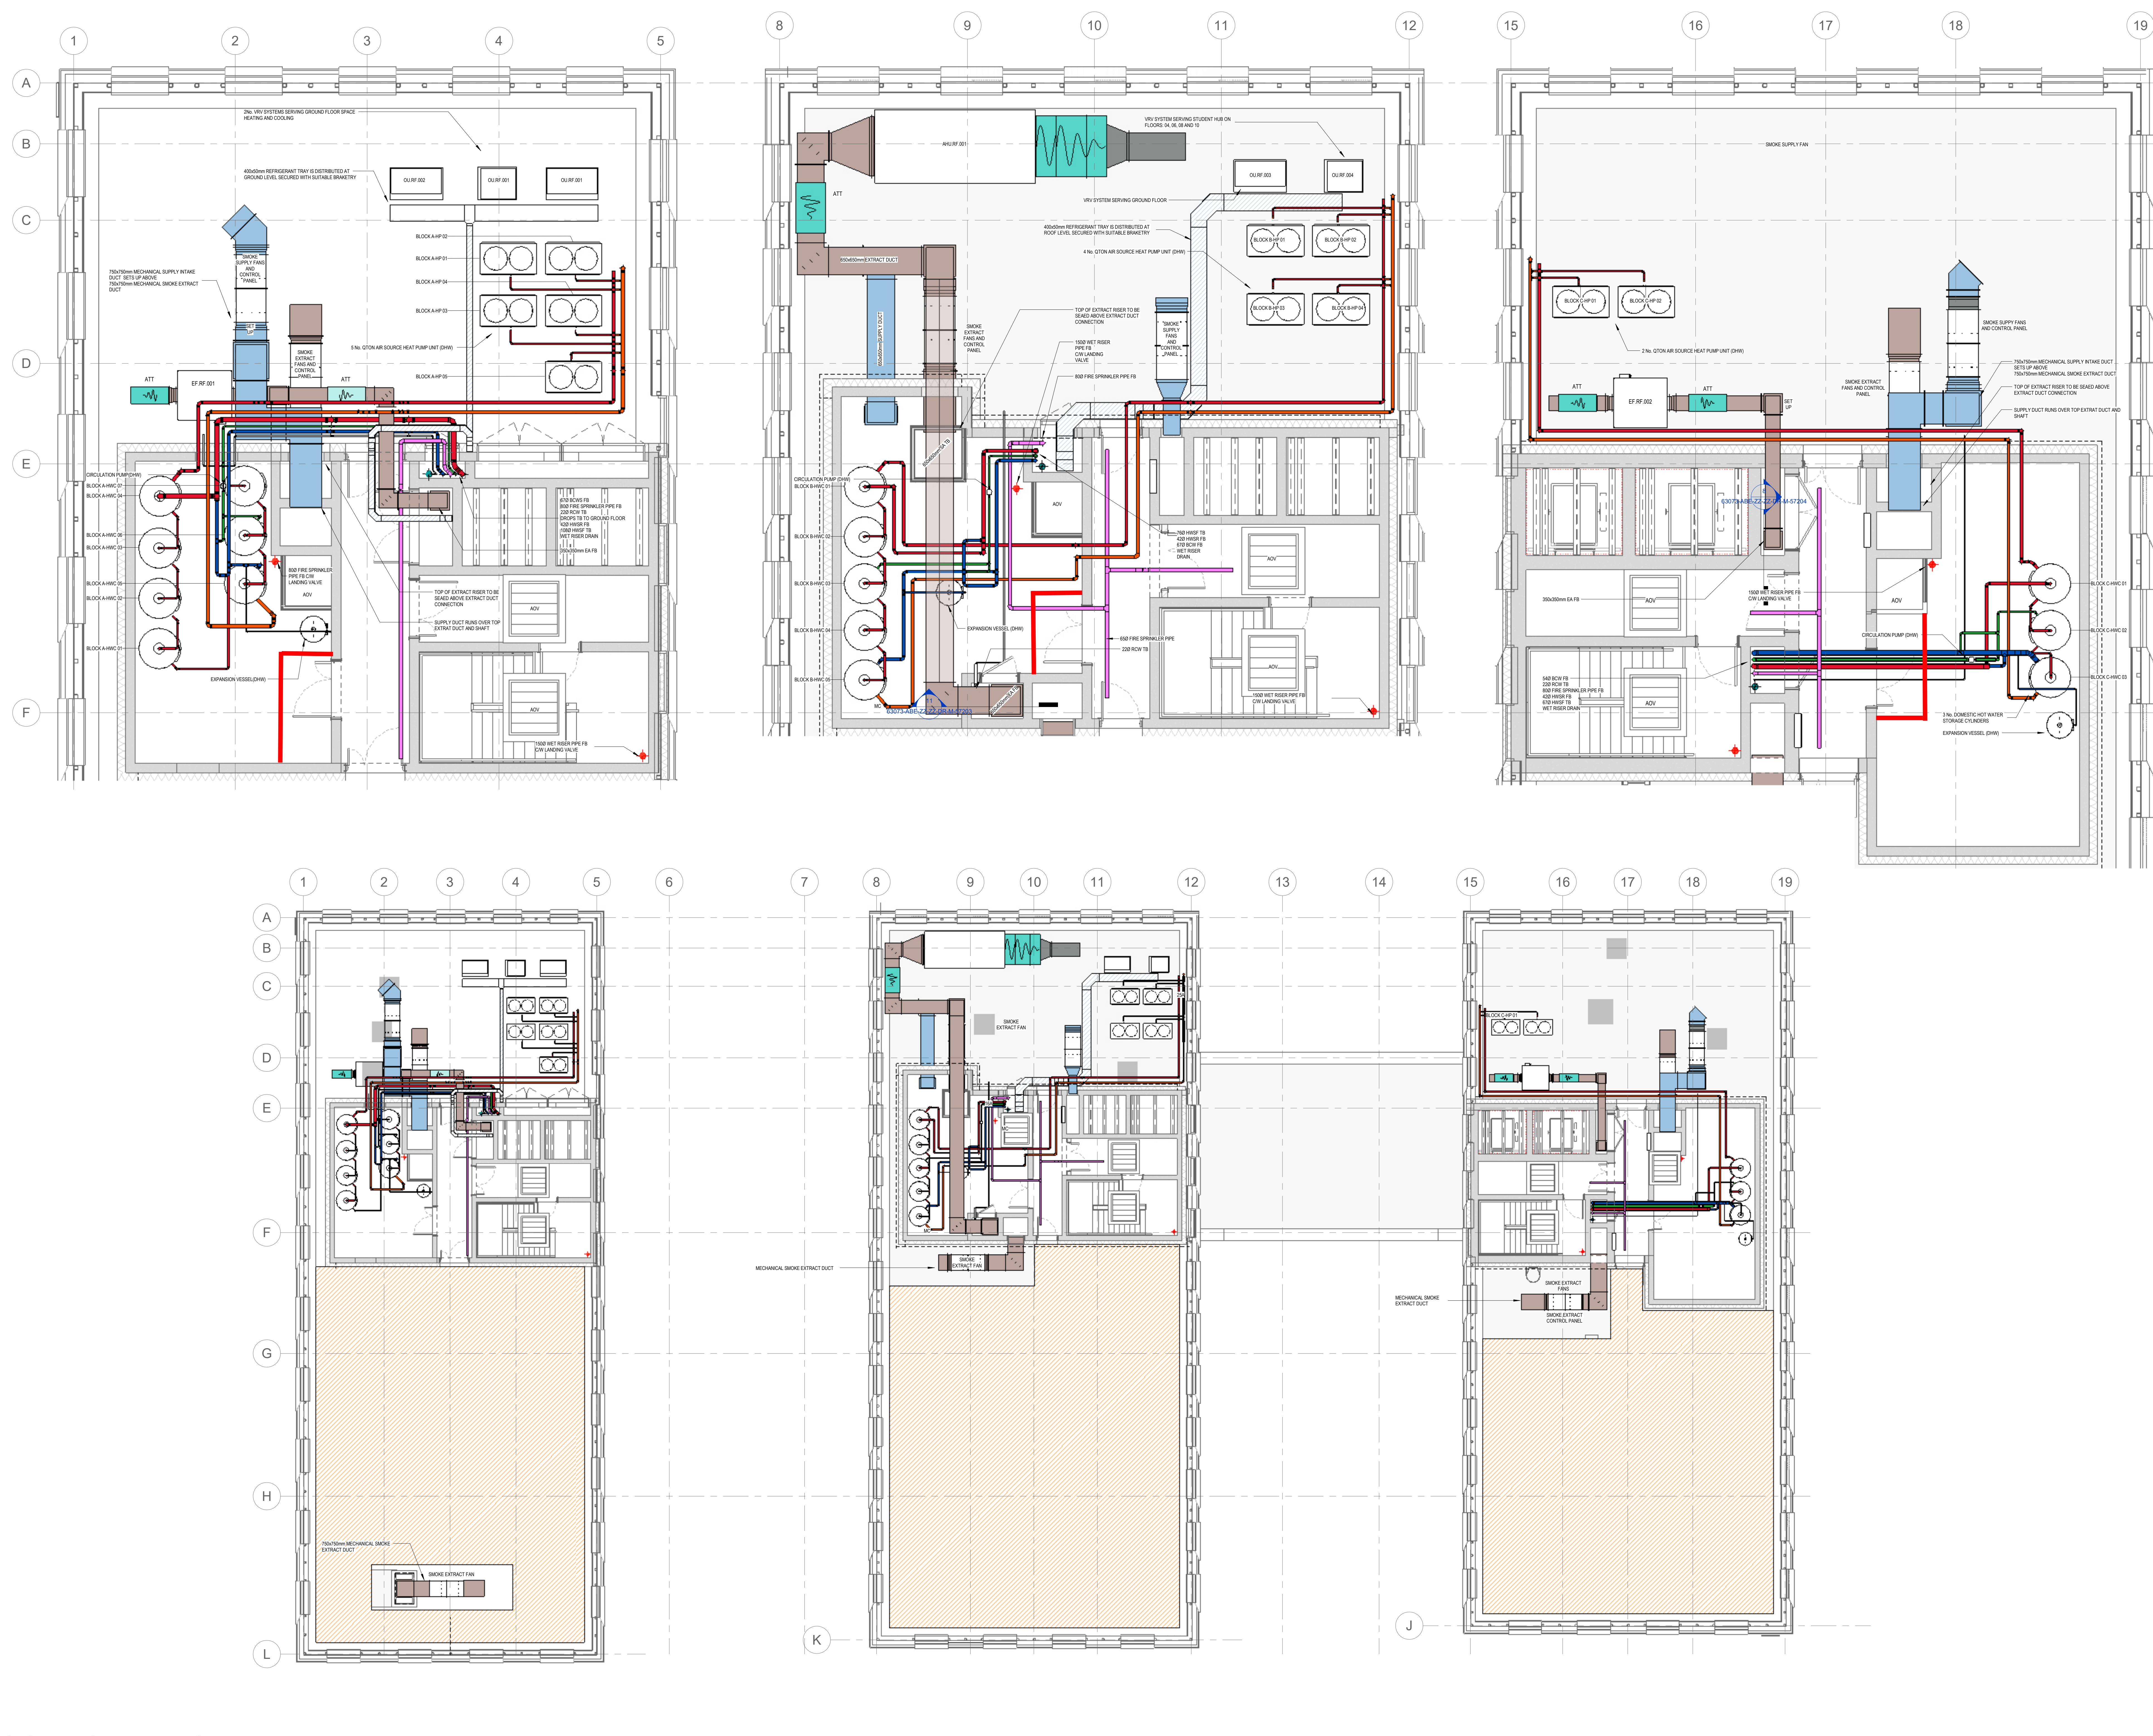

BUILDING SERVICES ENGINEERS
LIVERPOOL

ALL RIGHTS RESERVED © COPYRIGHT AB ENGINEERING (MS) LTD
A AB ENGINEERING (MS) LTD

REVISION	ITEM REVISION	DATE
REVISION P01	PRELIMINARY ISSUE	02.07.24

PRELIMINARY

CLIENT
iQ
ARCHITECT
SHEPPARD ROBSON

CONTRACT
iQ ECHO STREET MANCHESTER
TITLE
MECHANICAL ROOF PLANTROOMS

DRAWN	CHECKED	SCALE
SK	PG	As indicated@A0
DATE	DRAWING No	REV
17.11.2023	63073-ABE-ZZ-ZZ-DR-ME-59201	P01

abengineering
Holly Terrace • 9-17 Derby Lane
Old Swan • Liverpool • L13 6QA
T: 0151 228 4661 • F: 0151 220 4206
email: info@abeng.co.uk
website: www.abeng.co.uk

DRAWING NOT TO SCALE

DRAWING NOT TO SCALE

DRAWING NOT TO SCALE

DRAWING NOT TO SCALE