



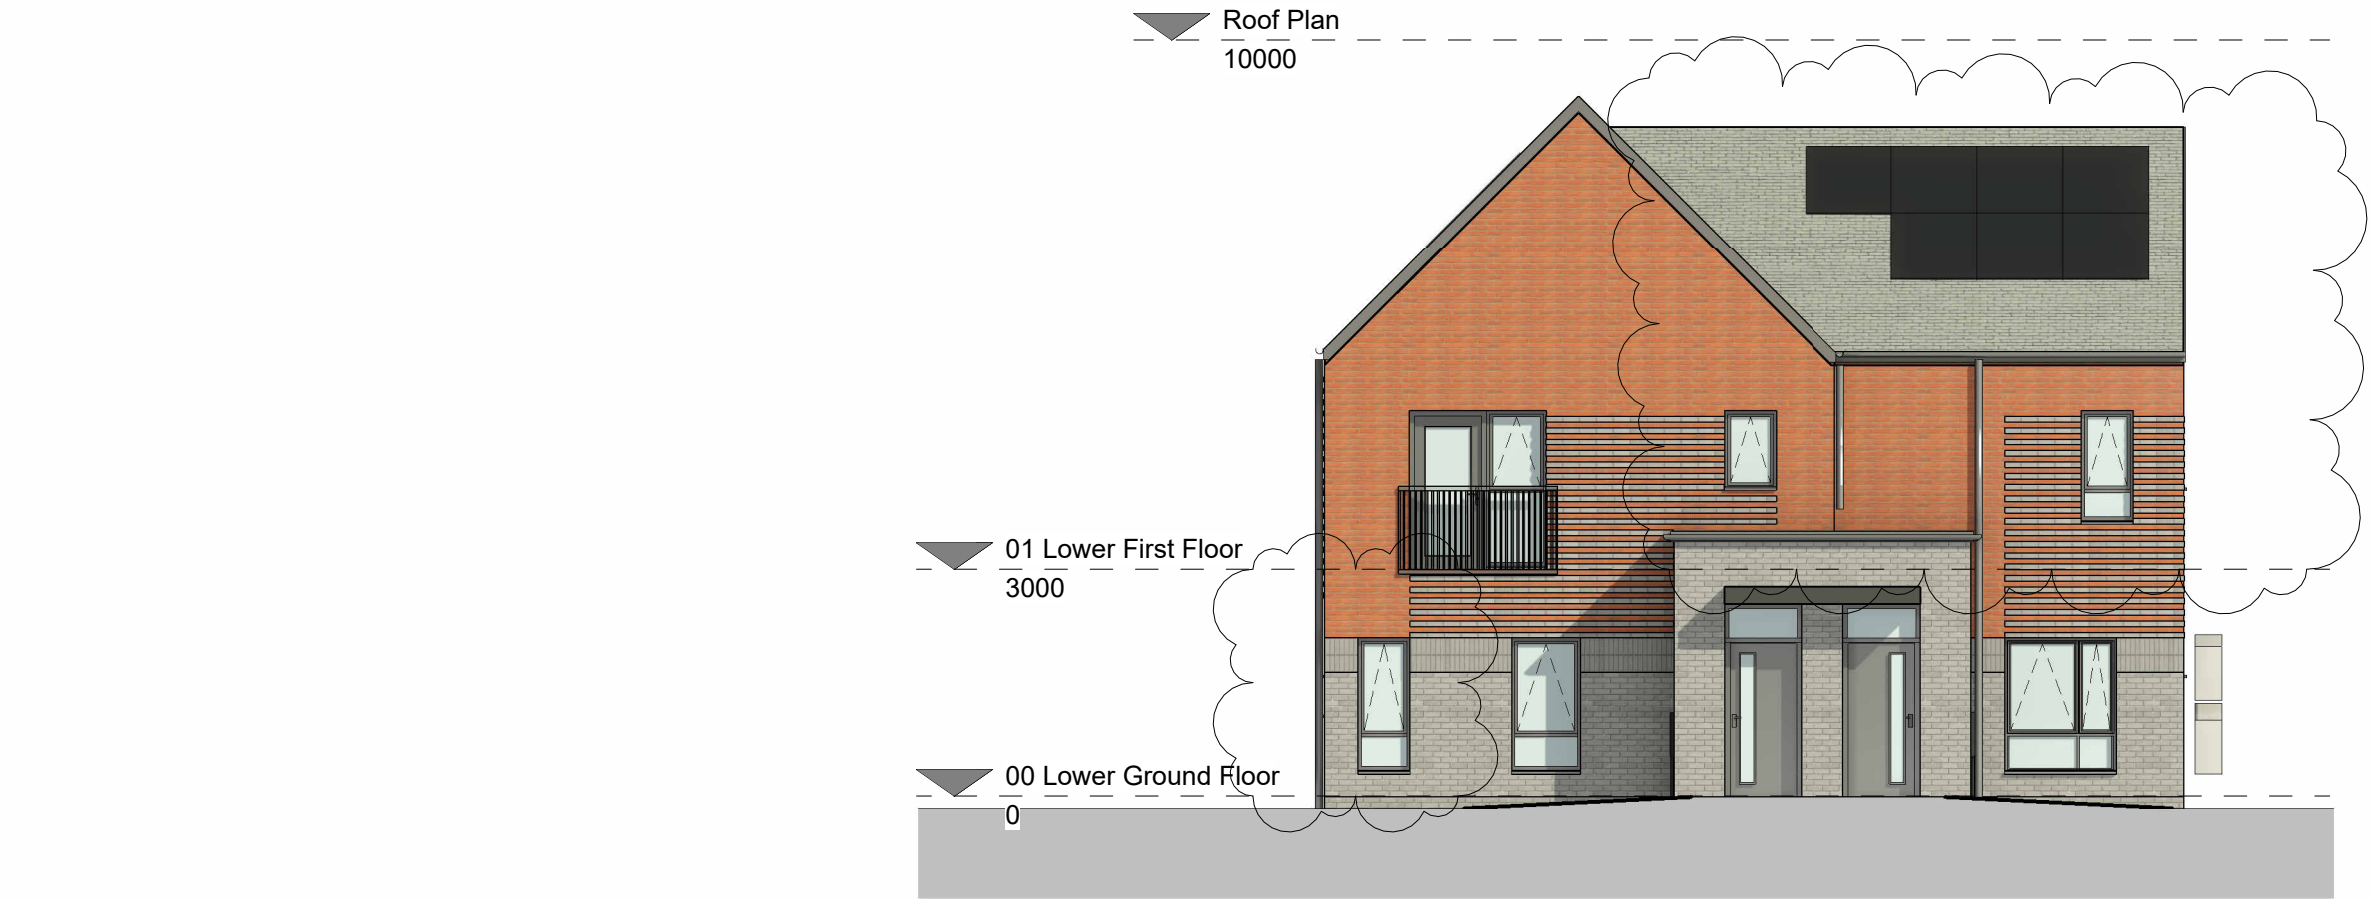


Front Elevation -
1 : 100

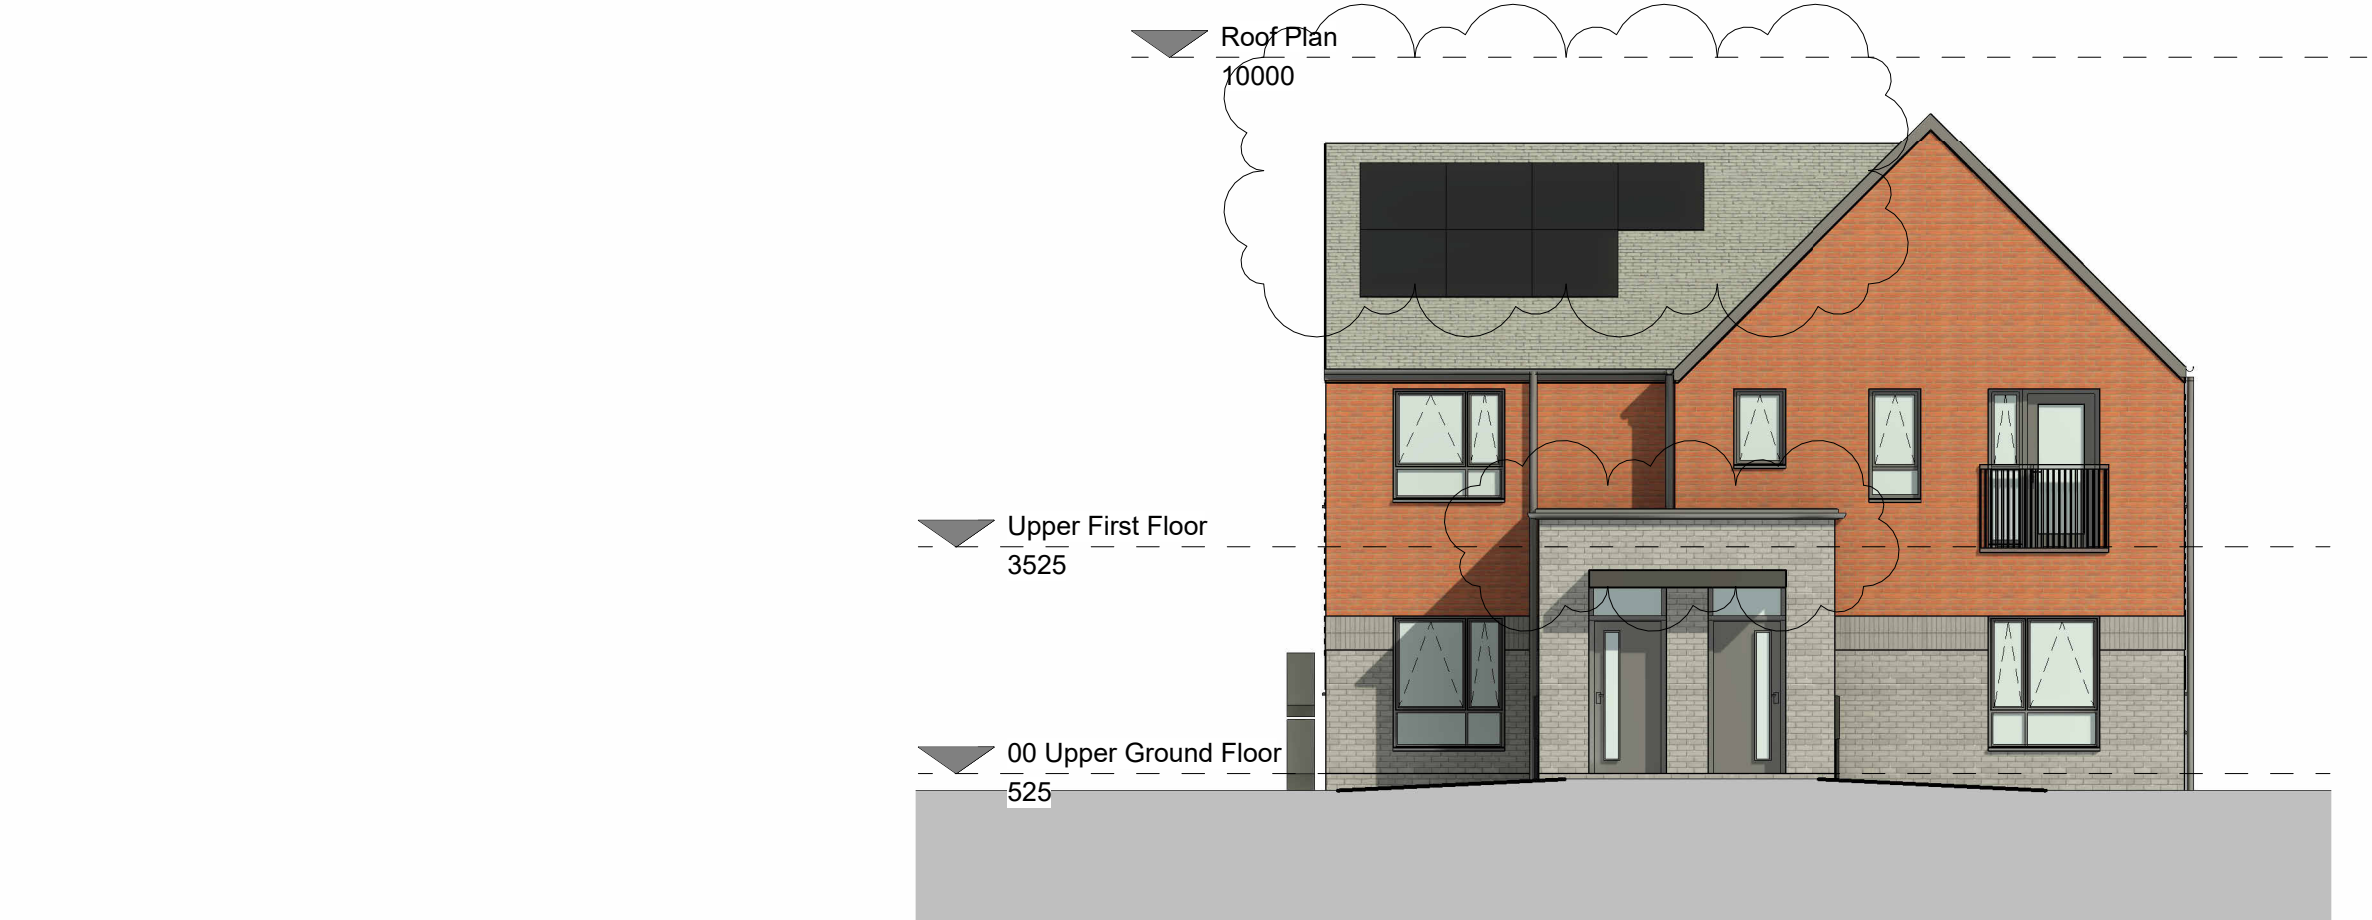


Right Elevation -
1 : 100




Rear Elevation -
1 : 100

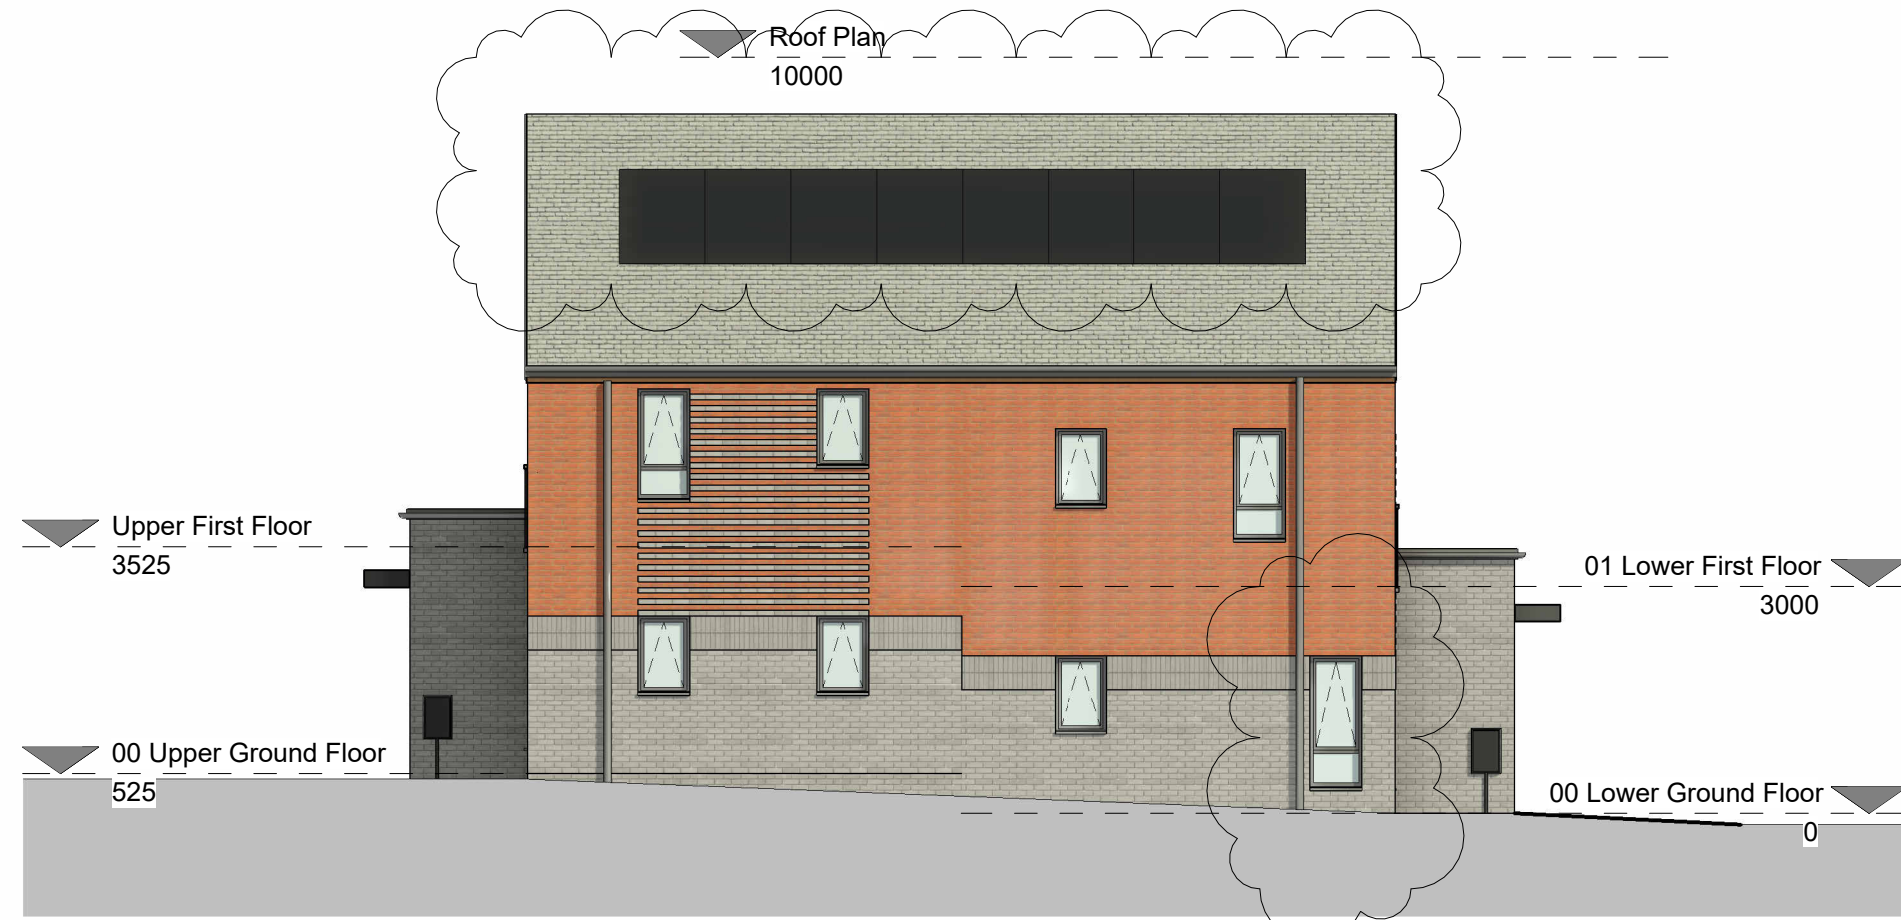

Left Elevation -
1 : 100

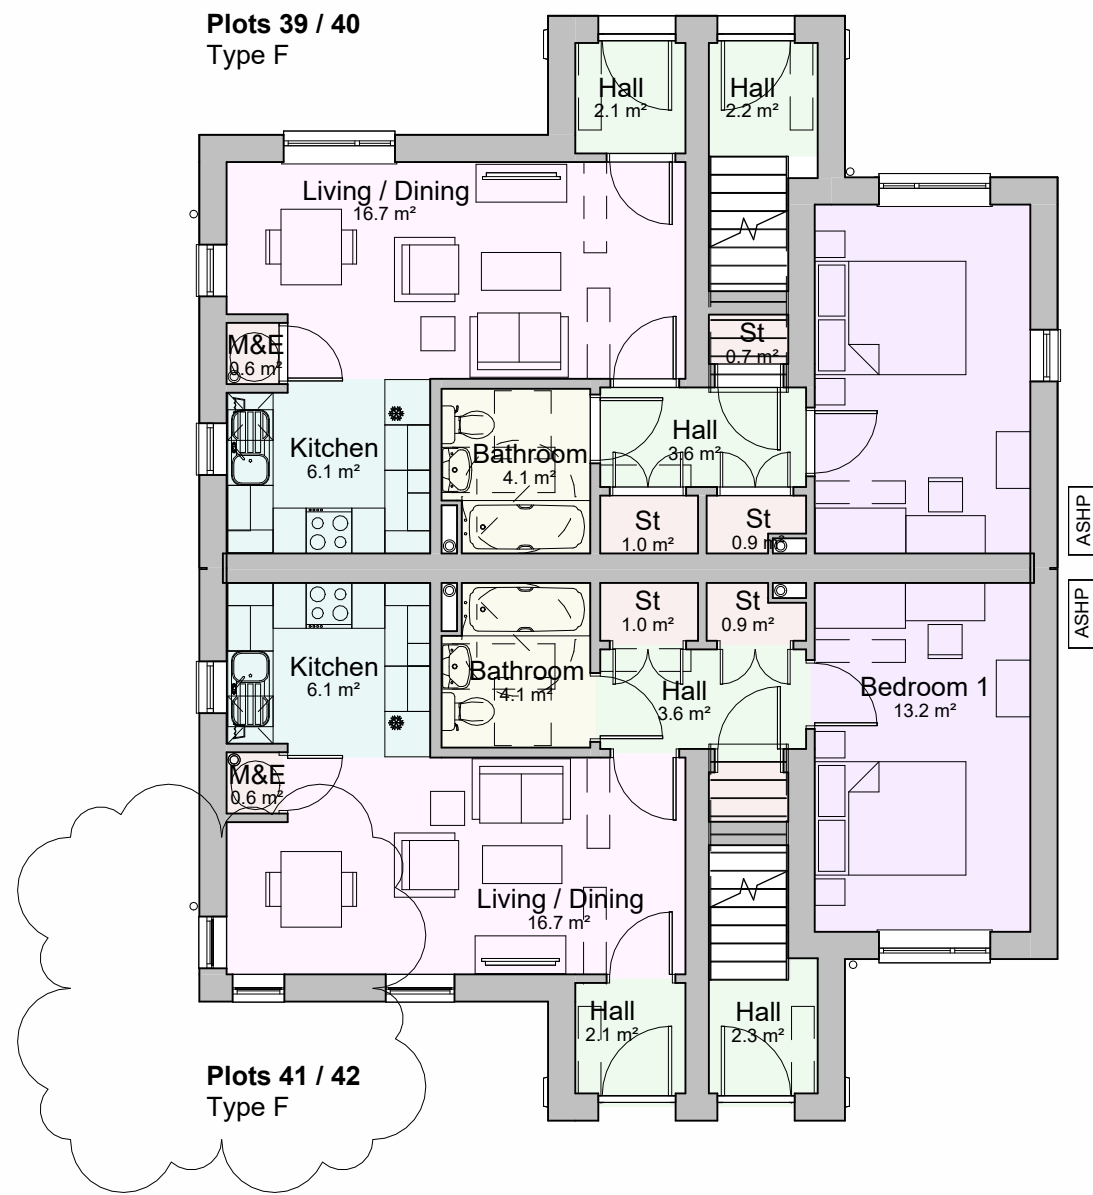

Ground Floor Plan -
1 : 100

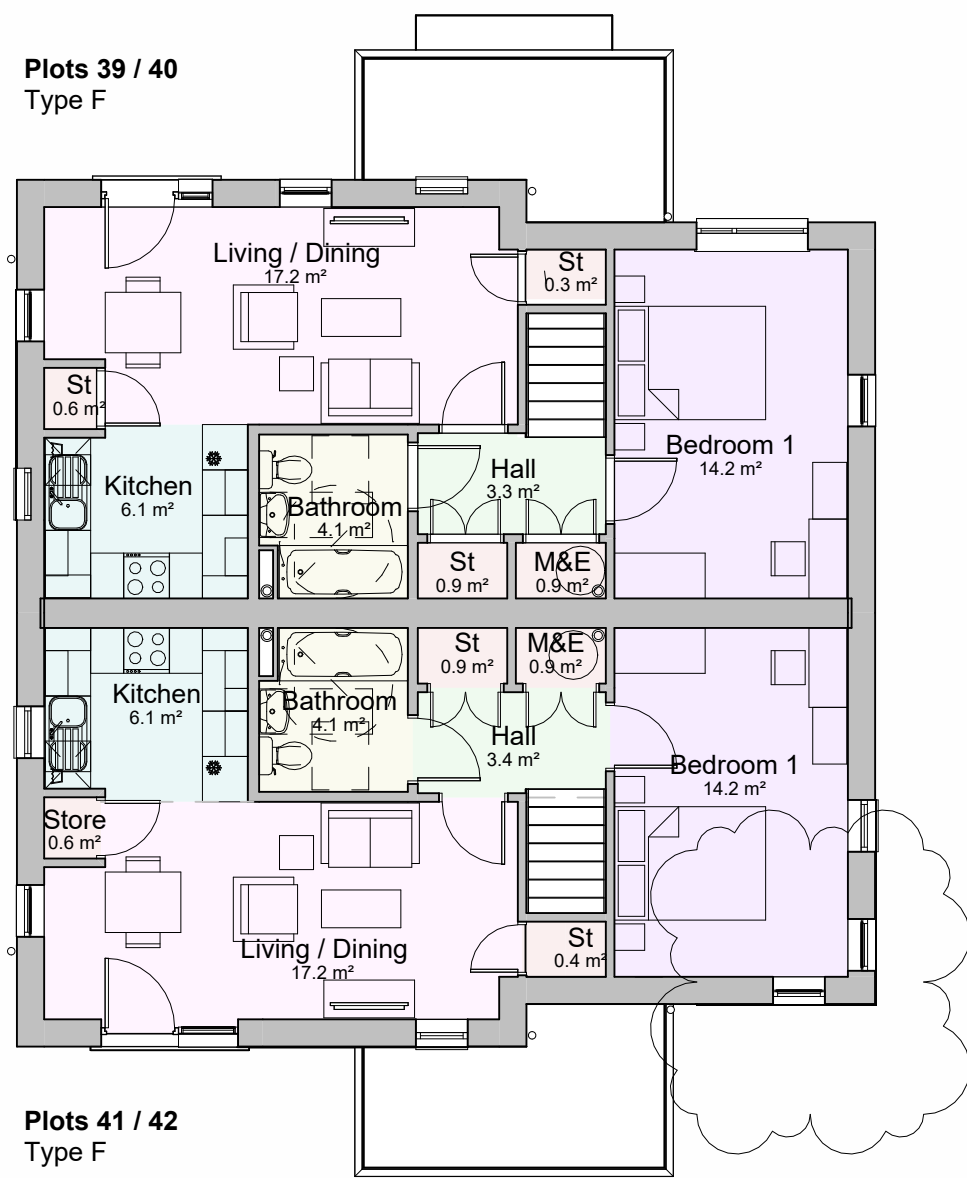

First Floor Plan -
1 : 100

C	20.10.25	SW	minor amendments for VE process. Planning minor amendments. PV added	CL
B	22.10.24	JC	Minor Planning Amendments	SW
A	09/07/24	ACo	House type change from 2b3p to 1b2p	SW

Rev.	Date	Dim.	Chkd.
------	------	------	-------

BowkerSadler

Project
Heatherdale Drive

Client
Mosscares St Vincents

Drawing
Block 16 Plans & Elevations

Scale	Sheet Size	Drawn	Checked	Date
1 : 100	@ A1	ACo	SW	09/07/24
Project No.	Originator	Zone	Level	Form
21-026 - BSA -				Discipline
Status	Number	Revision		
	D -	A -	1026	C

Planning

Hatherlow House, Hatherlow, Romiley, Stockport, SK6 3DY
0161 406 7333 office@bowker-sadler.co.uk www.bowker-sadler.co.uk