

DEMOLITION LEGEND

- Window to be removed.
- Roof Tiling to be stripped out.
- Floor finish to be stripped out.

All deconstruction works to be carried out in accordance with the NBS specification clause Ac_10_10_20.

All demolition works to be carried out in accordance with the NBS specification clause Ac_10_10_25.

Site clearance to be carried out in accordance with the NBS specification clause Ac_10_30.

Note:
Measured survey only conducted on the rear of the roof. Areas represented in dotted lines are only indicative and have NOT been measured.

Rev	Description	Date
P01	First Issue.	08/04/2025

Client:
GREAT PLACES HOUSING GROUP

Project Title:
CO-OP BUILDING 93 NORTHMOOR ROAD

RLB ID:	Drawing Number:
P-020510-V	05

Drawing Title:
05 DEMOLITION ROOF PLAN

Stage:	Status:	Revision:
RIBA 2-4	S5	P01
Date:	Size	Scale:
24/06/2025	A1	1:100



1 King Street, Manchester, UK, M2 6AW
+44 (0) 161 868 7700 RLB_UK RLB.com

Contact: Jon.ward@uk.rlb.com
Author: Jude.clark@uk.rlb.com
QA: Amy.le-vasseur@uk.rlb.com

This drawing is to be read in conjunction with all other associated specifications, schedules, drawings and information issued.
Do NOT scale this drawing. Check and verify ALL dimensions and levels and on site before work commences. For discrepancies or omissions contact Rider Levett Bucknall.

All work and materials to conform with current applicable statutory legislation and regulations.


All work to comply with Construction Design Management (CDM) 2015.

Drawings to be printed in colour, to the scale stated in the title block:

Print colour check (CMYK) Print size check 15mm


RLB Copyright © 2021 Rider Levett Bucknall UK Limited.

0 1m 2m 4m 6m 8m 1:100

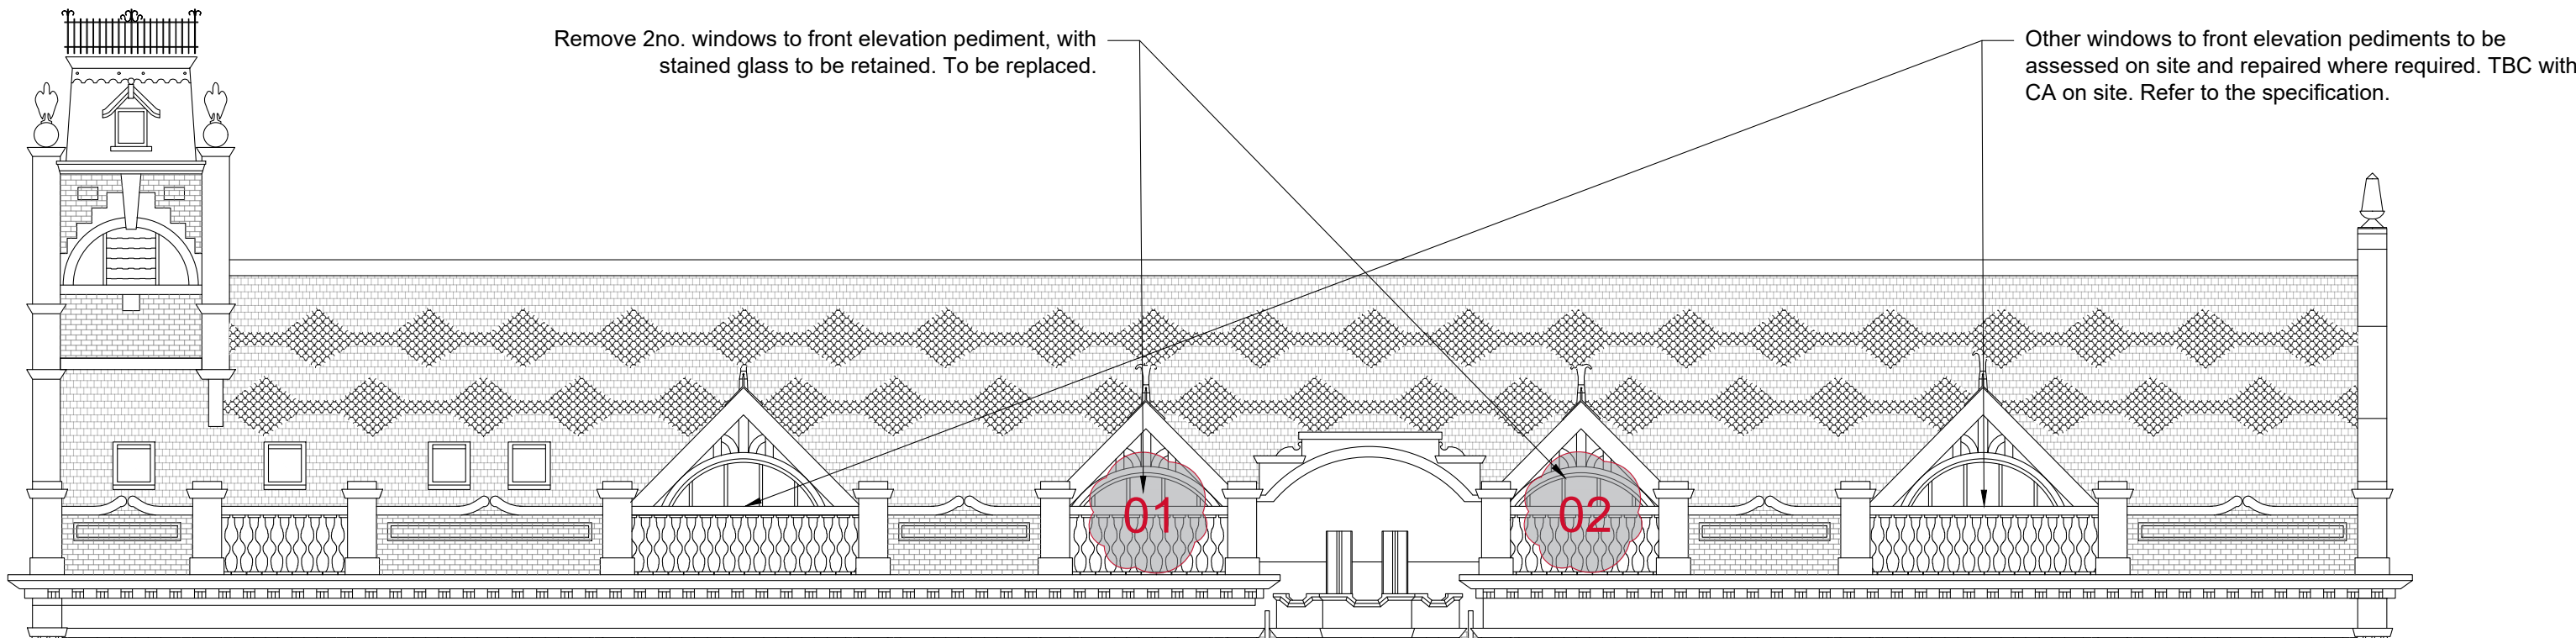


Front Roof Elevation (SW) - B:B

SCALE : 1:100

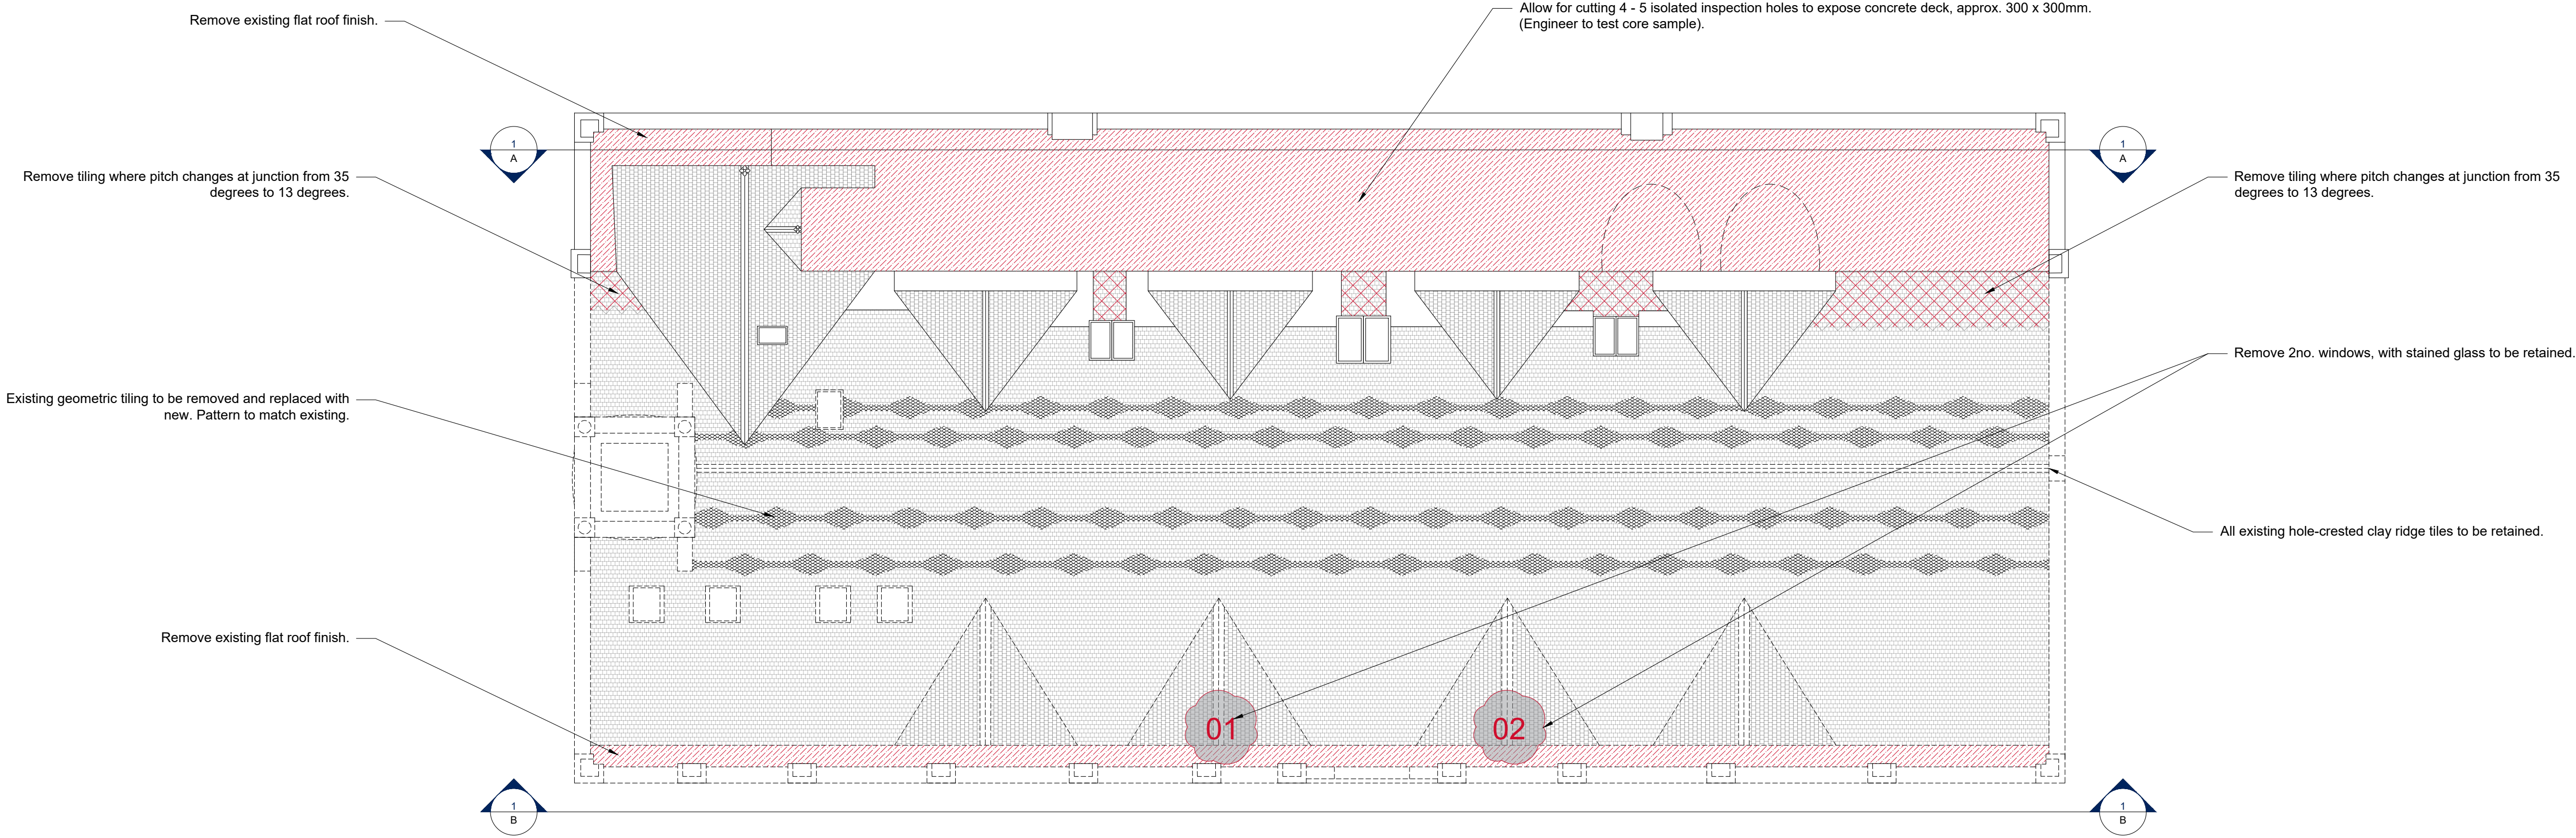

Roof Plan - Demolition

SCALE : 1:100

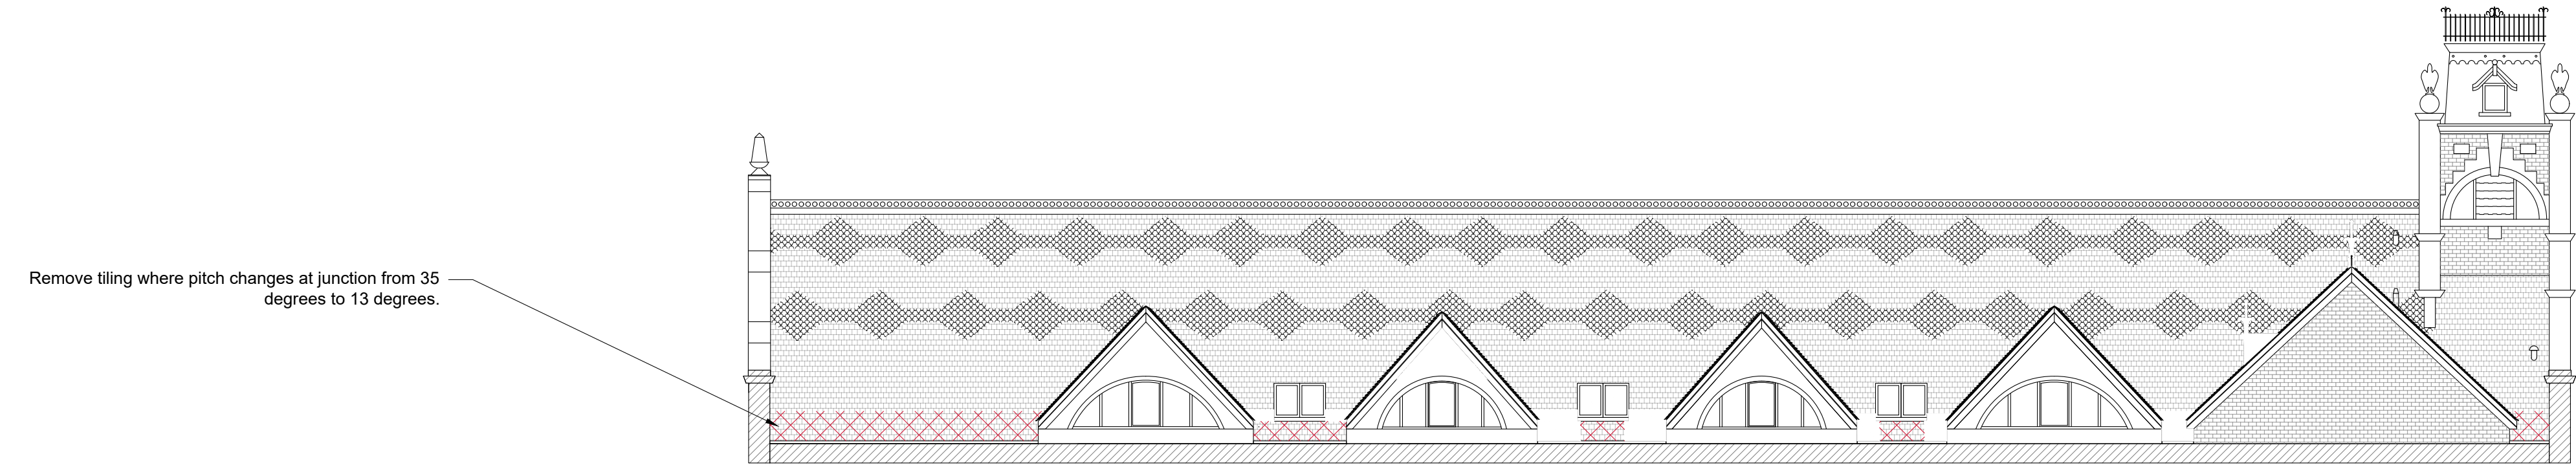

Rear Roof Elevation (NE) - A:A

SCALE : 1:100