



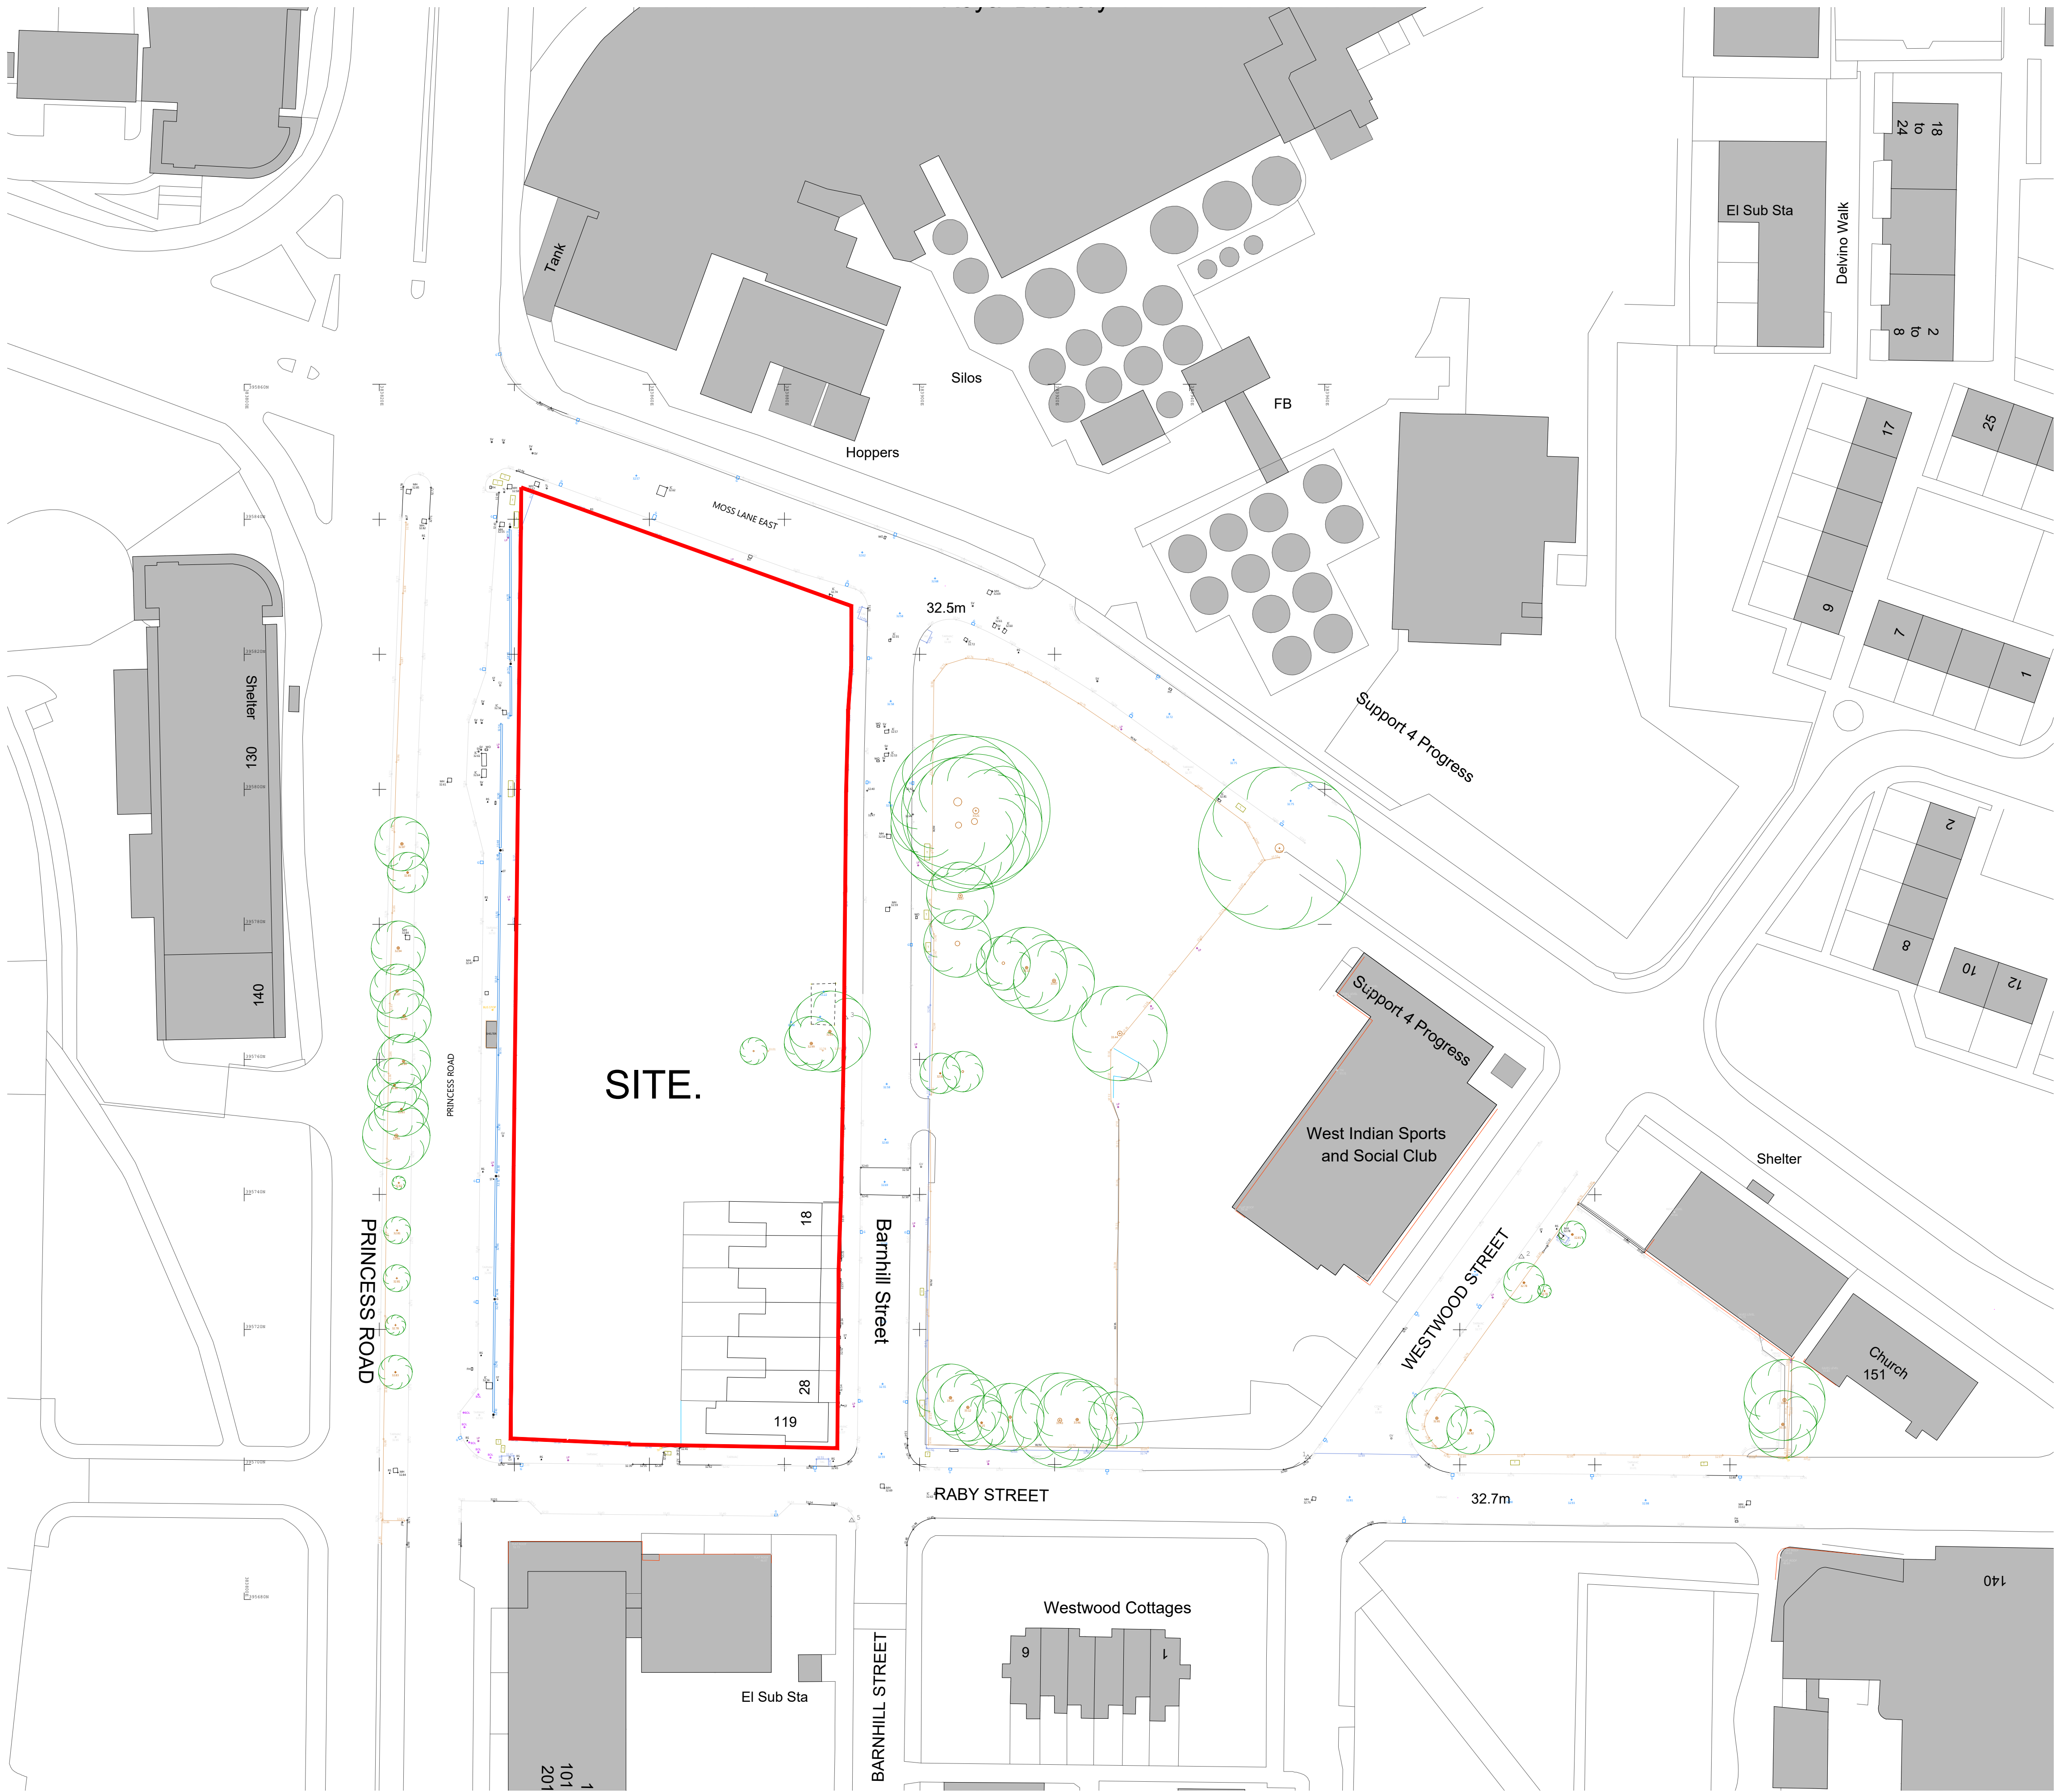

1:500 scale

 

MC AU Modern City Architecture & Urbanism
2 Commercial Street
Castlefield
Manchester
M15 4RQ
t: 0161 974 7203
e: info@mcau.co.uk
www.mcau.co.uk

Client
MSV/Caddick
Project
Land at Barnhill Street/Raby Street
Moss Side
Description
Existing Site Plan

Status
Stage 3 - Planning
Job Number
1215-MCAU
Drawing Number
02-00
Drawn By
PJS/JT/SR
Date
MAR 25
Revision
P4

Copyright Modern City Architecture & Urbanism Ltd