


This drawing is for design intent **only**

Do Not Scale

If in doubt, ask. All discrepancies to be reported to the architect before manufacture, fabrication
Drawings are to be read in conjunction with all relevant specifications and consultant information

This drawing is not to be re produced without express permission of the architect and only used for the purposes shown within the titleblock status bar. This drawing and all associated designs indicated remain the copyright of the architect.

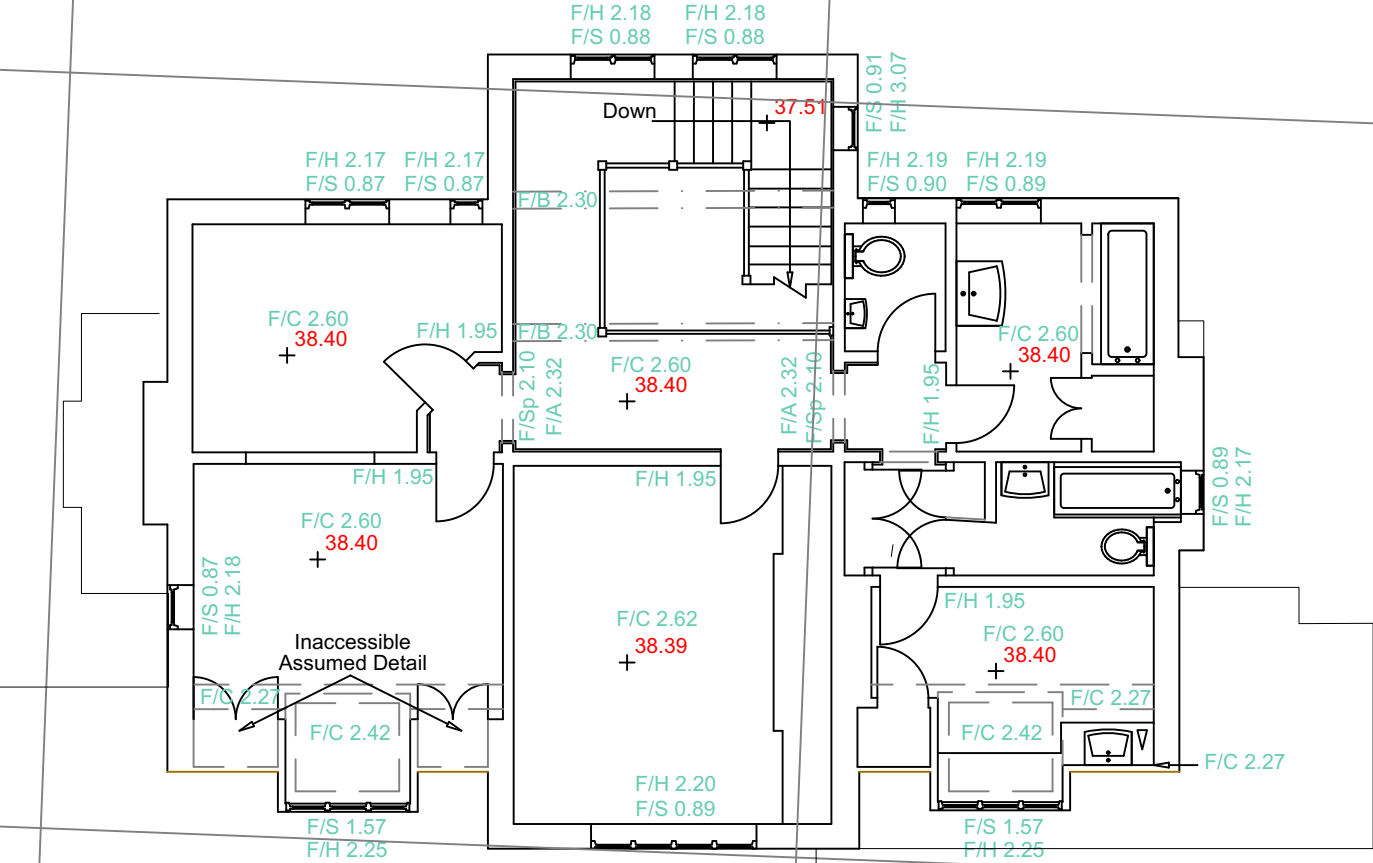

1 Existing First Floor Plan
Scale: 1:100

Lancaster Road

Existing First Floor Plan

dwg 2143-002 rev -

scale 1:100 @ A3

issued Prelim

date 21/09/2022 drawn MM checked

monulity architects
monulity architects Ltd
Designworks
The Colony Wilmslow
Altrincham Road
SK9 4LY
info@monulityarchitects.com

RIBA