



Existing Front Elevation view

Rev.01




Rev.02

Existing Side Elevation view

Rev.02



Existing Rear Elevation view

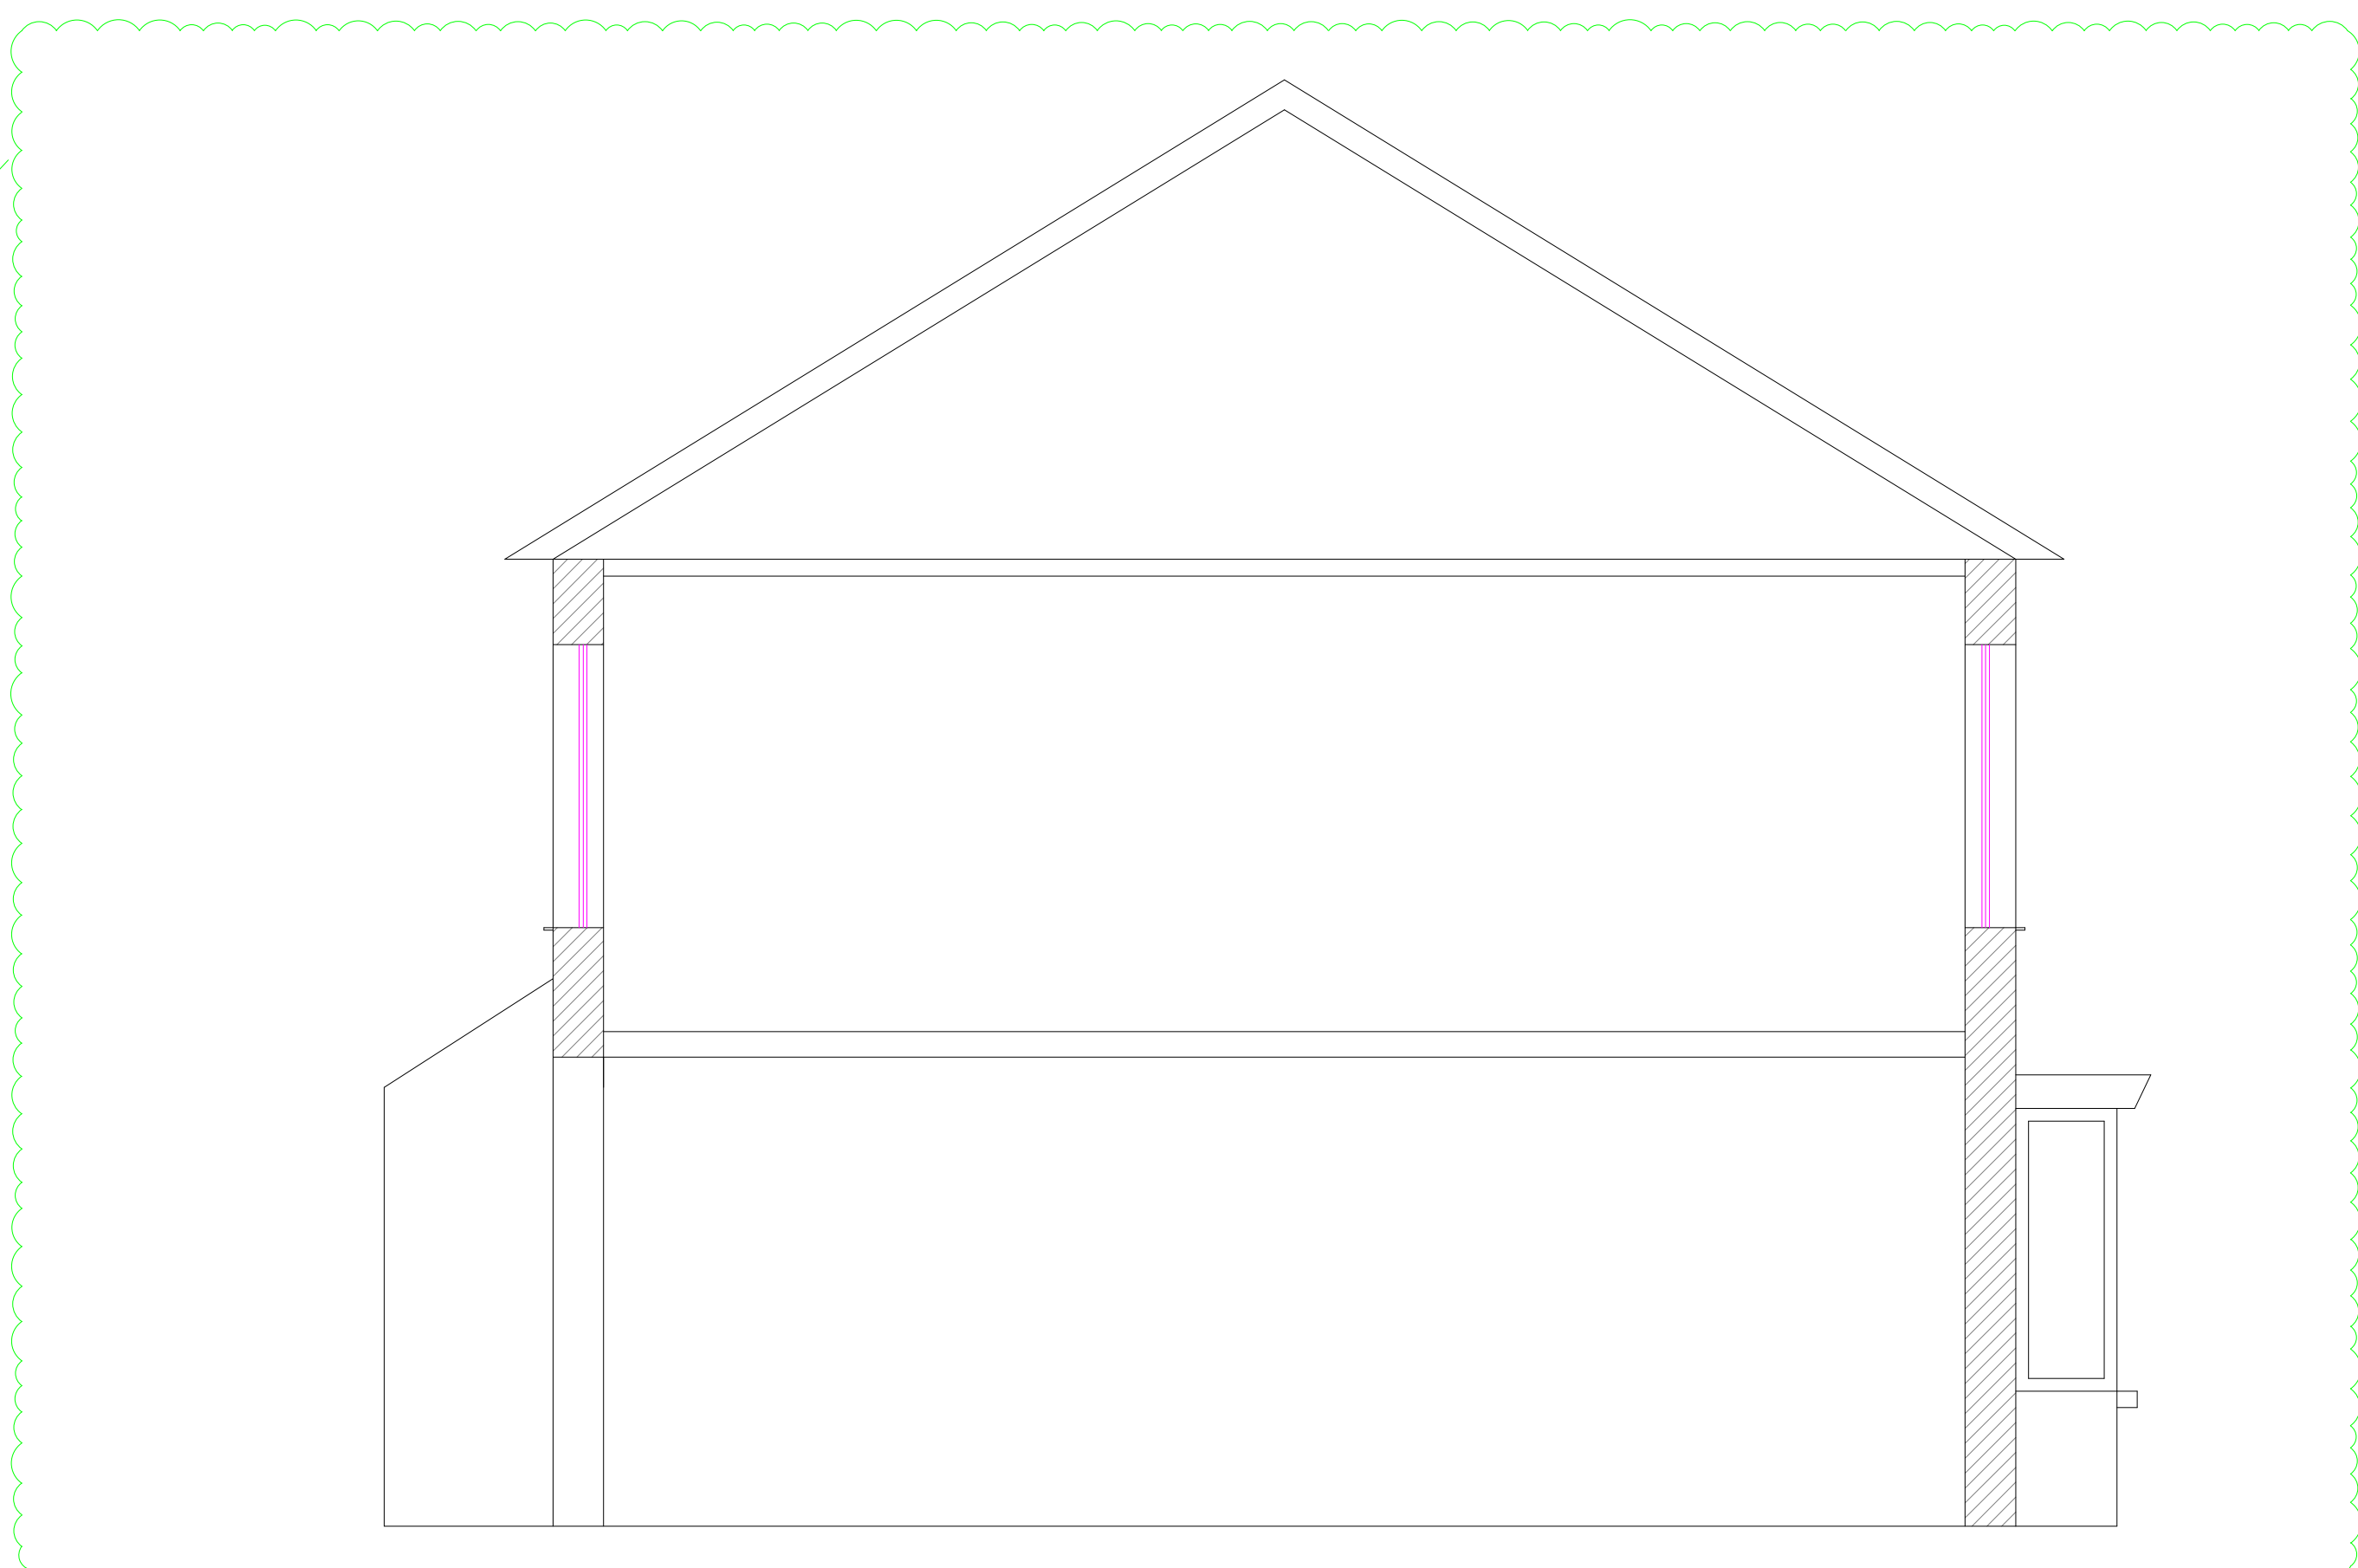

Existing Side Elevation view from Adjoining property

KEY PLAN:



LEGEND:

- Boundary under application site
- Steel Beam
- Dry wall (Gypson)
- 16" partition wall
- Wall single brick
- Wall double brick
- Wooden door
- uPVC door

Project Title:

PROPOSED EXTENSION & INTERNAL ALTERATION FOR 15 ALBANY AVE., M11 1HQ

Drawing Title:

EXISTING ELEVATIONS

Dwg #

003

Rev.

02

Scale
1/50

Paper
A1

Unit
MM

Contractor:



QUICK AND PRECISE FOR CONSTRUCTION
(DESIGN DEPARTMENT)
Mobile: 07542524969
Email: amro@quickandprecise.co.uk

Client:

Mr & Mrs. AbdulAziz

