



Location Plan
1 : 1250

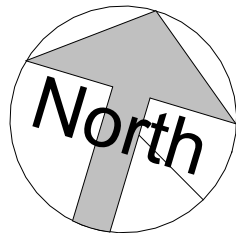

Site Plan
1 : 200

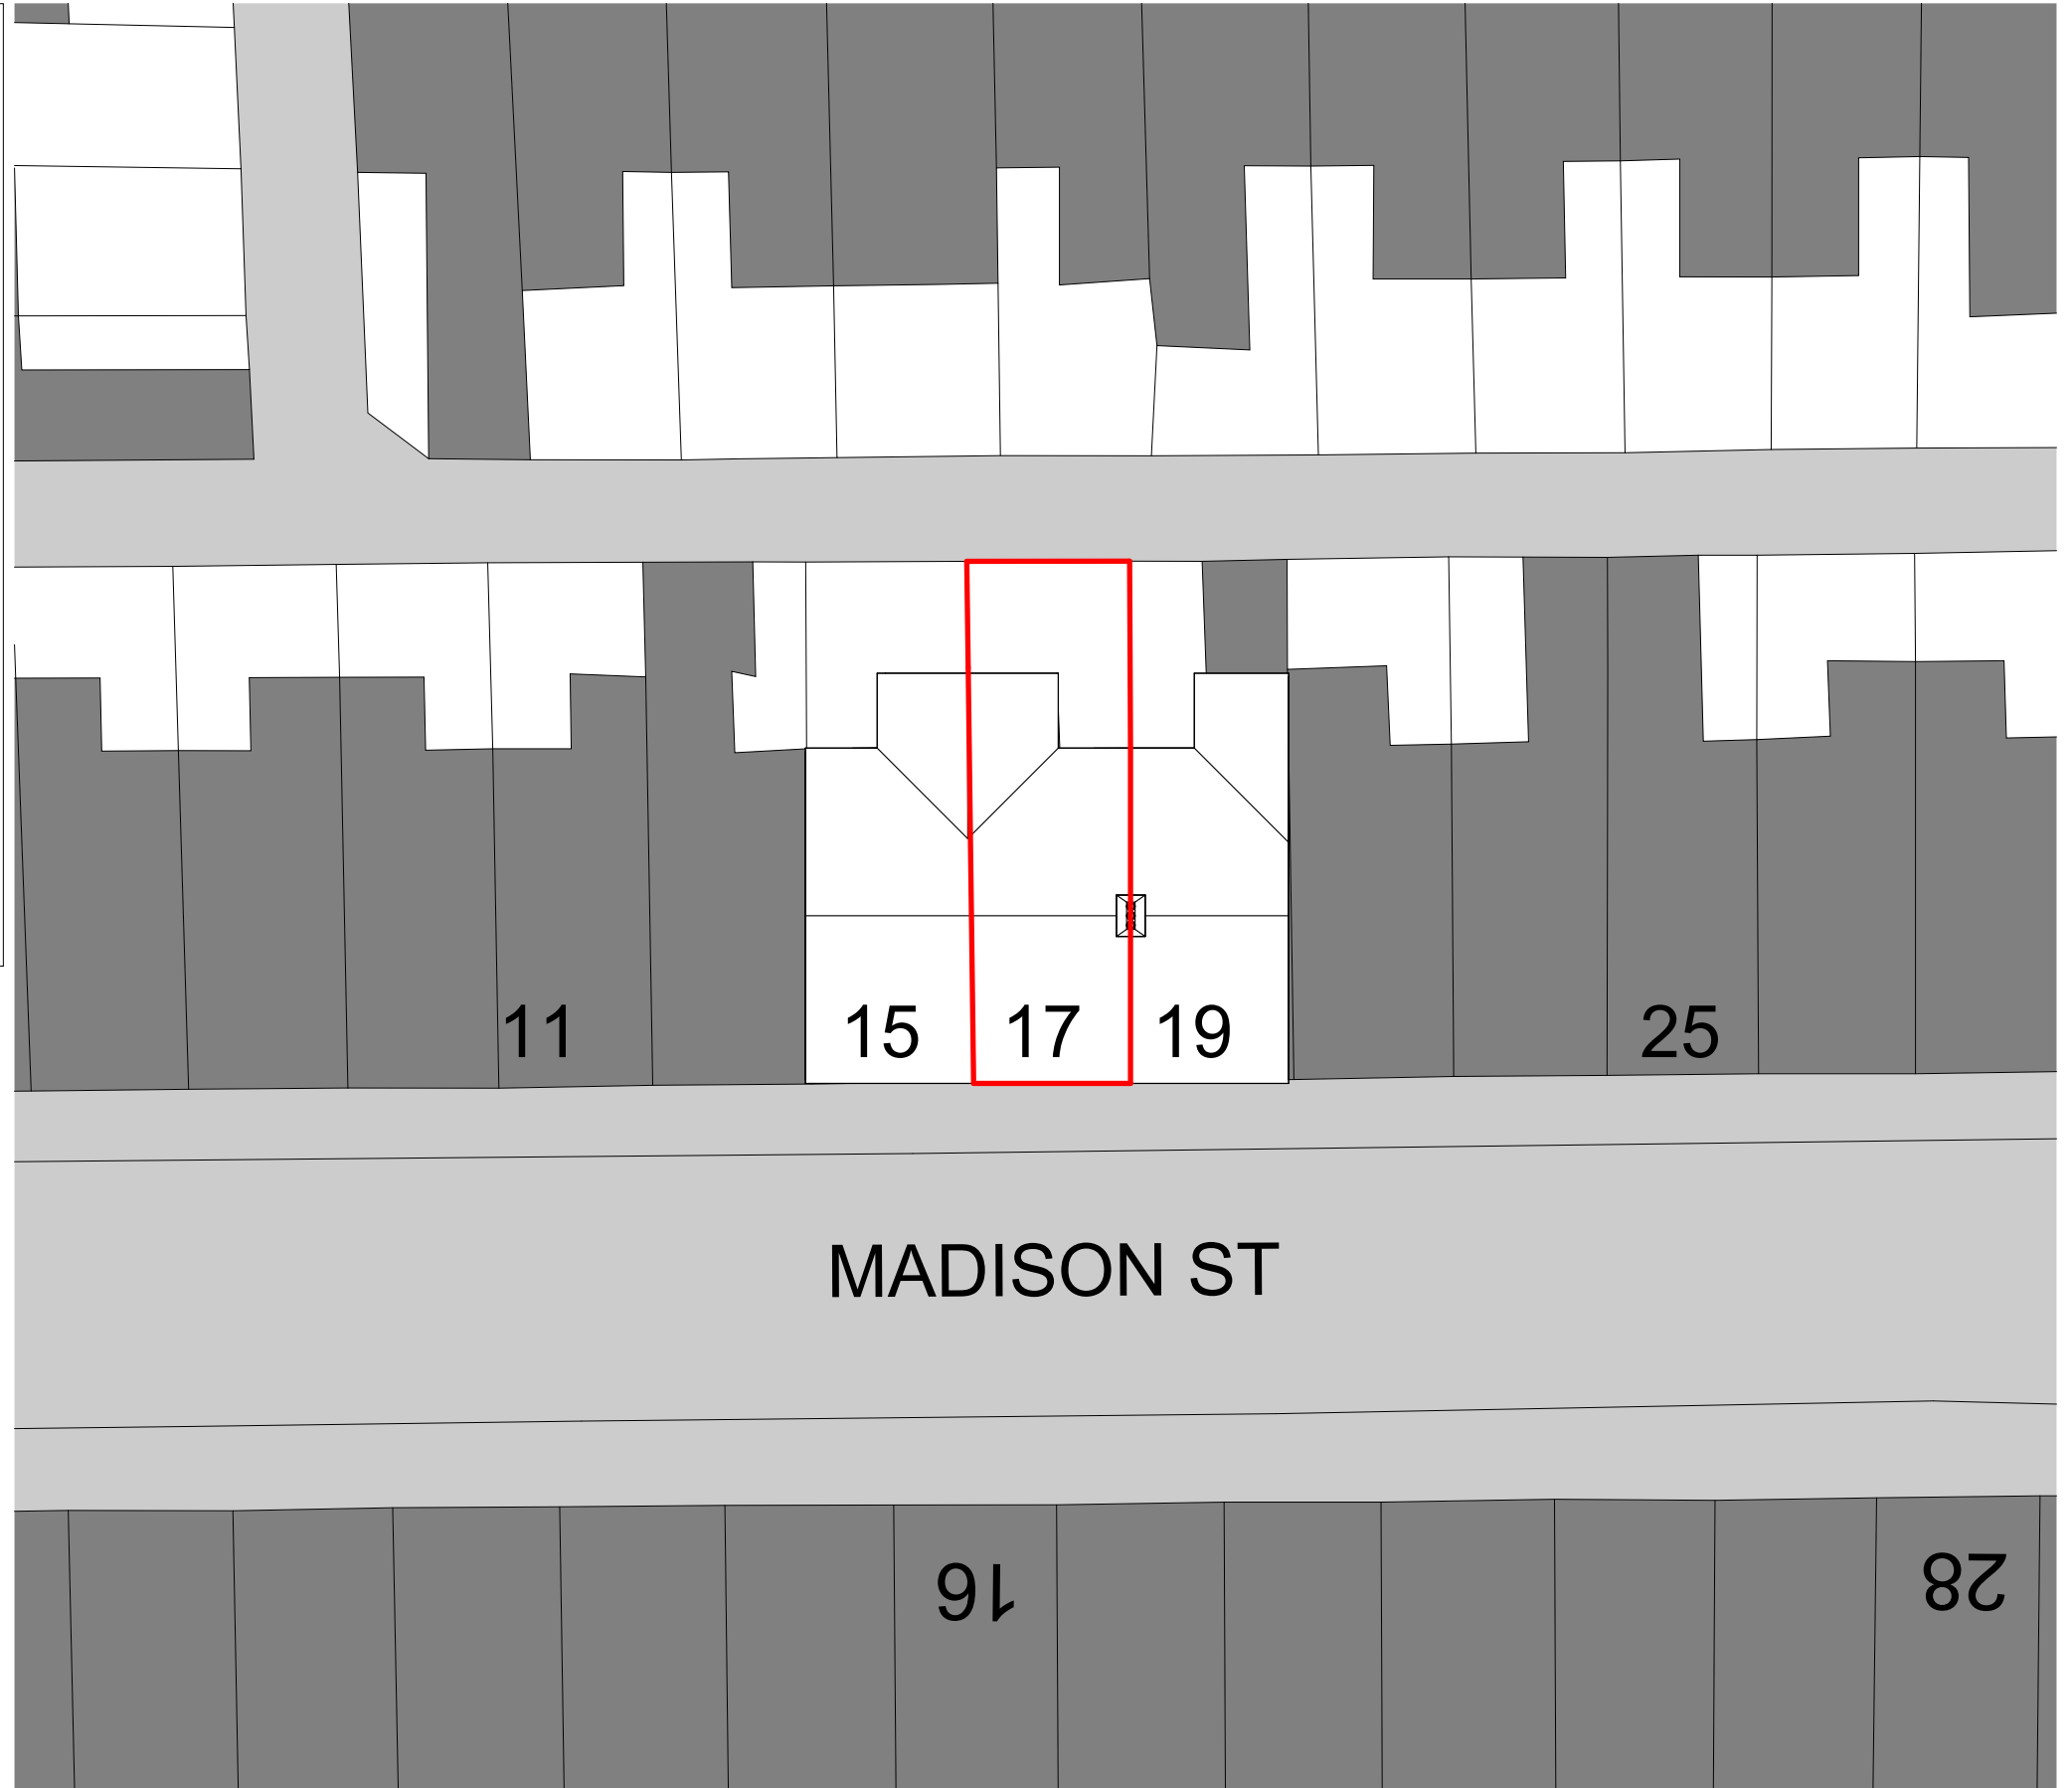

ARCHITEK
BUILDING DESIGN CONSULTANCY

0161 511 8479
vikas@architek.uk
916 Stockport Road, Levenshulme, Manchester, M19 3AB

No.	Description	Date
P1	Issue to Planning	01.08.2025

PROJECT		ADDRESS		CLIENT	
Measured Building Survey		17 Madison St, Abbey Hey, Manchester M18 8SE		Neyha Javed	
		SHEET		Date	Project number
Manchester City Council		Location and Site Plan		05.06.2025	-
PURPOSE OF ISSUE		DRAWING NUMBER		Scale (@ A3)	REV
PLANNING		A101		As indicated	P1
				Drawn by	
				VA	
				Checked by	
				VA	