

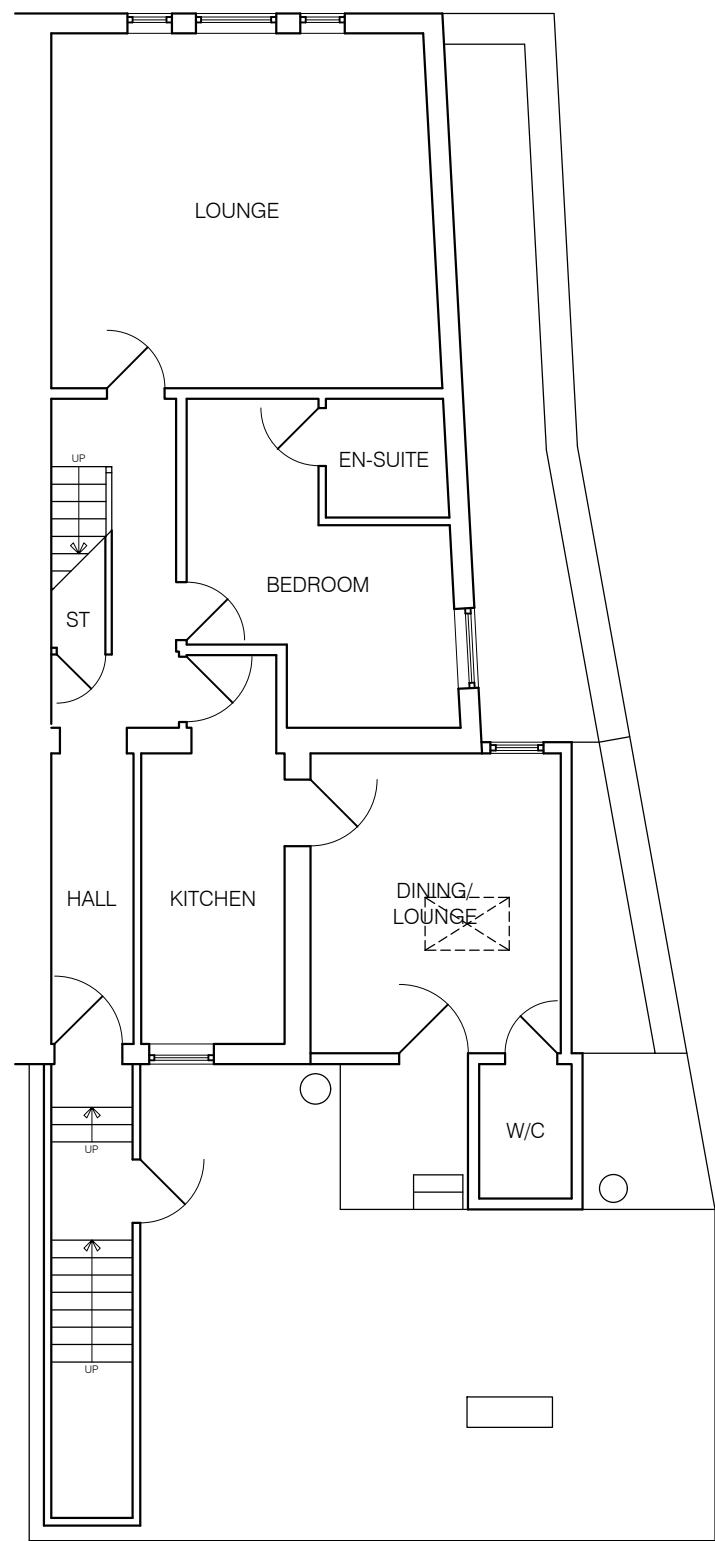


 


FIRST FLOOR PLAN AS EXISTING

SCALE: 1/100

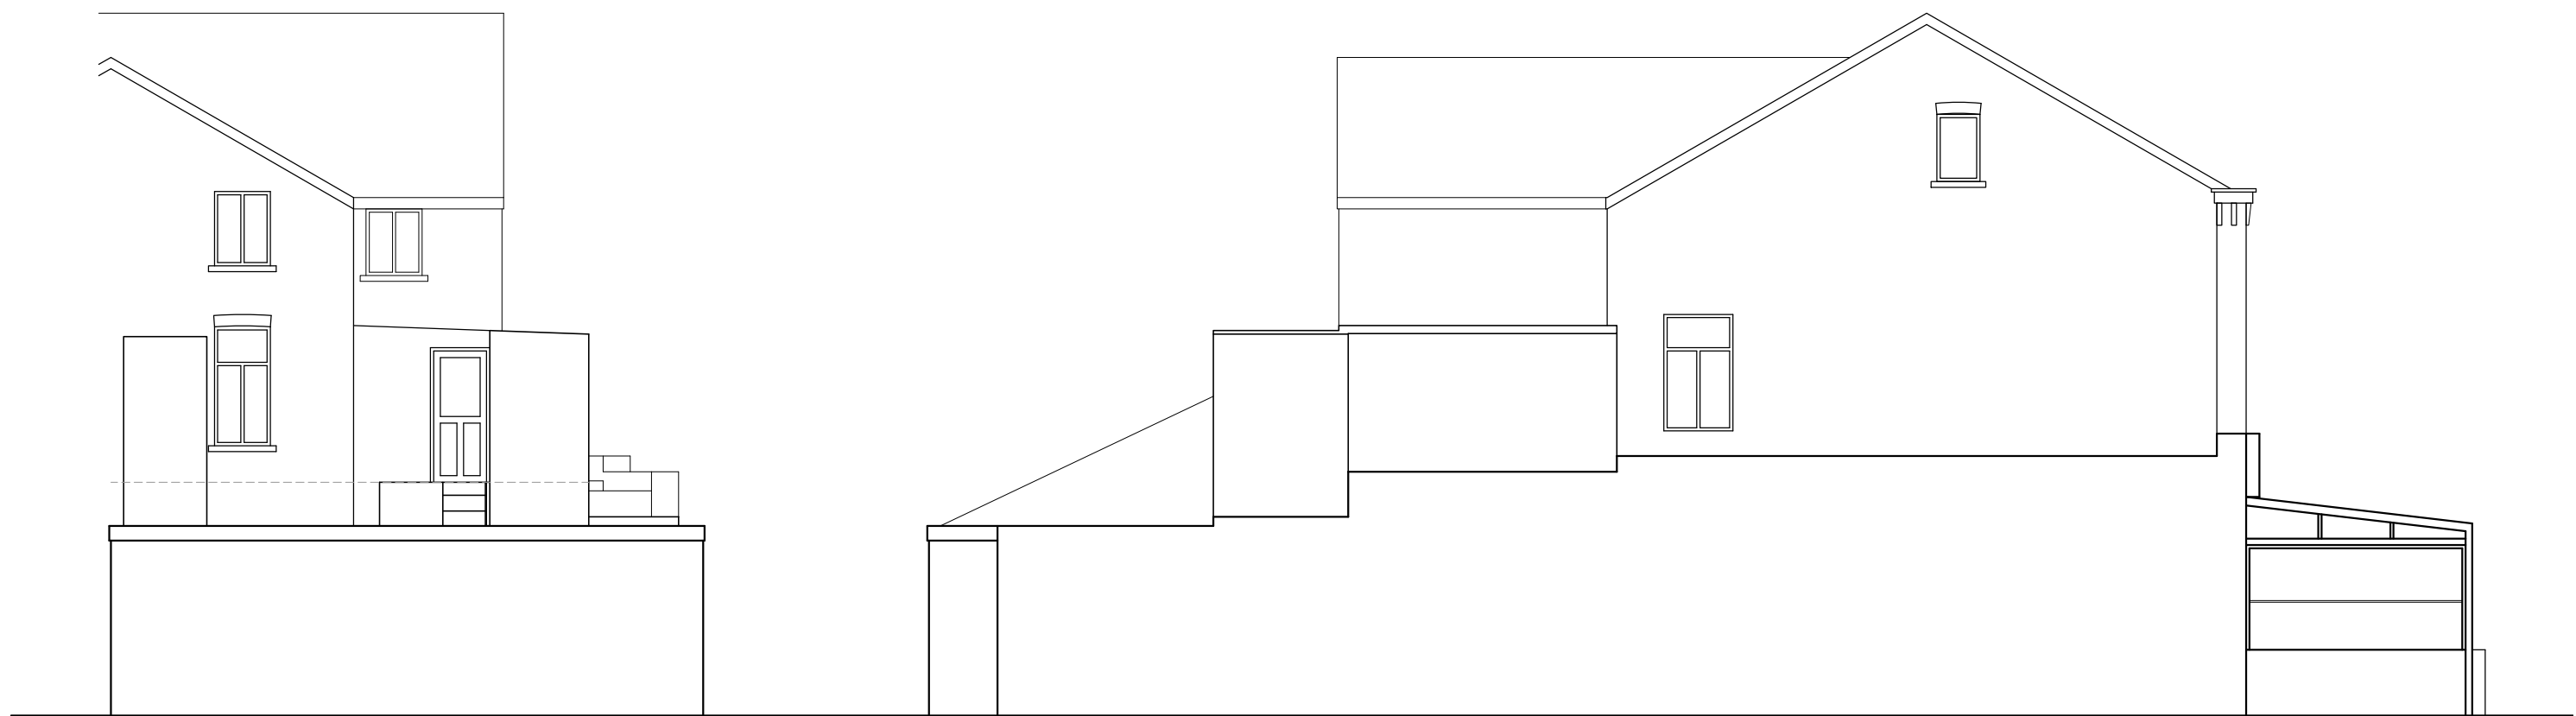


REAR ELEVATION - EXISTING

SCALE: 1/100

 

SIDE ELEVATION - EXISTING

SCALE: 1/100

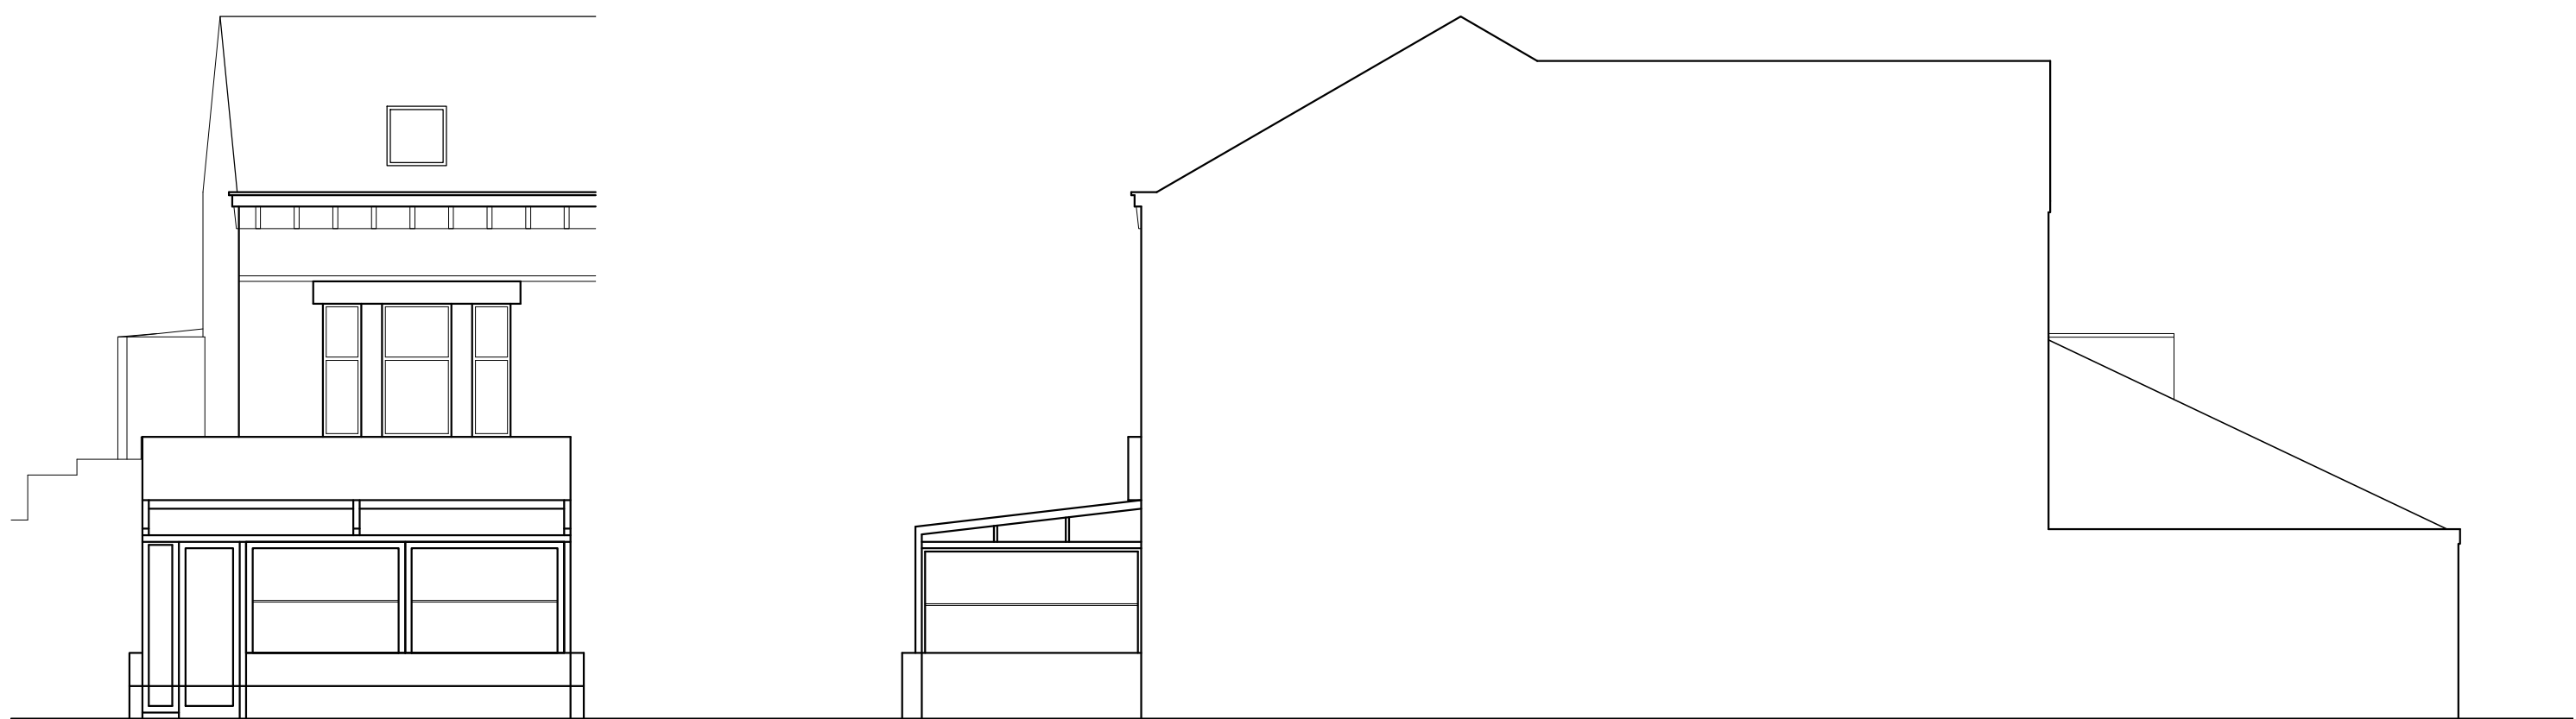

FRONT ELEVATION - EXISTING

SCALE: 1/100

SIDE ELEVATION - EXISTING

SCALE: 1/100

Notes:

© This drawing and the information contained within this media remains the property of TJB Architects Ltd and may not be distributed to any party in any form without the knowledge and written consent of TJB Architects Ltd. The information should be distributed in its entirety and is not to be reproduced or altered without the knowledge and written consent of TJB Architects Ltd. The information contained within this media is for guidance only. While we endeavor to provide accuracy and detail there is no expressed or implied warranty or fitness for any particular purpose, supplied with this information. All dimensions and levels depicted are subject to checking on site. TJB Architects Ltd accept no responsibility for the accuracy of any information provided by third parties.

* DO NOT SCALE FROM THESE DRAWINGS *

REV:	DESCRIPTION:	BY:	DATE:
STATUS: PLANNING			
CLIENT: MR VEYSEL BABA			
SITE: 428 BARLOW MOOR ROAD MANCHESTER M21 8AD			
BRIEF: FIRST FLOOR REAR AND SIDE EXTENSION			
TITLE: EXISTING			
SCALE AT A1: 1:100	DATE: SEP 2025	DRAWN: TJB	CHECKED: TJB
PROJECT NO: 282	DRAWING NO: PRE_01	REVISION: -	