



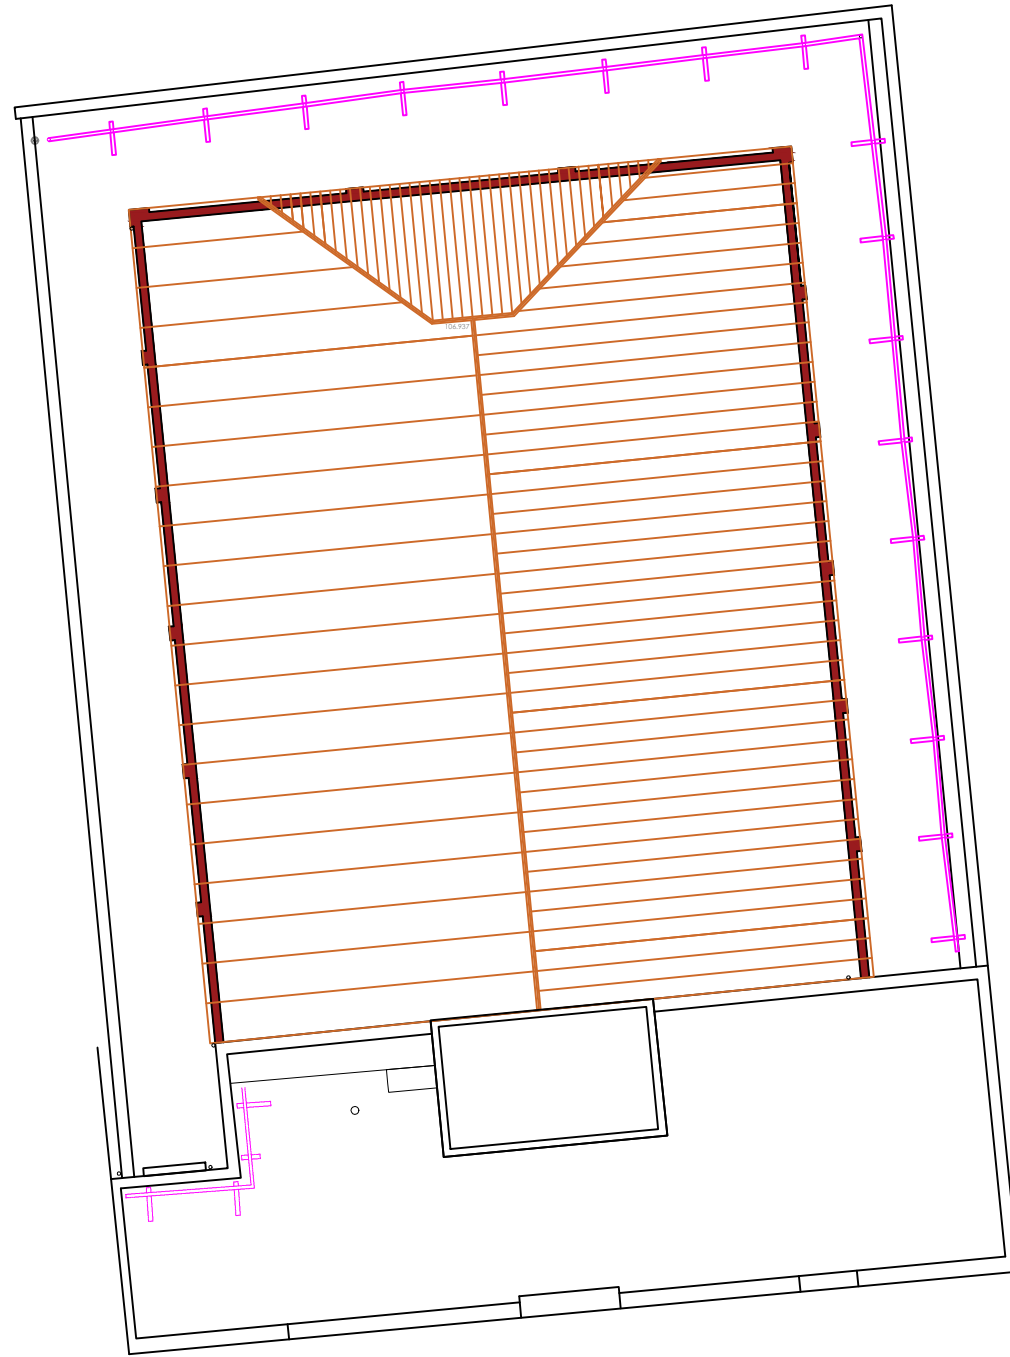

Existing Roof Plan - 1:200

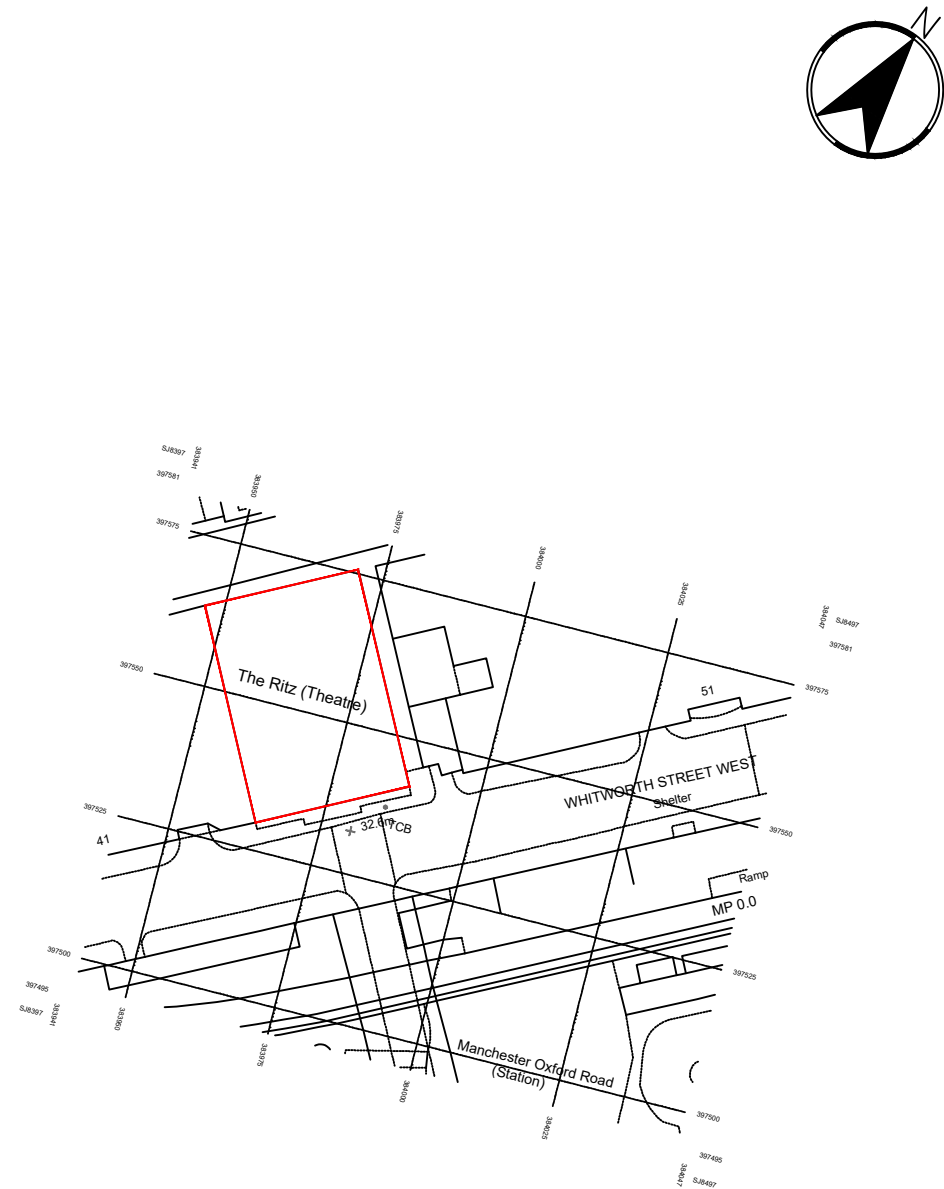

Location Plan - 1:1250

Watts. Watts Group Limited St James Tower 7 Charlotte Street Manchester M1 4DZ T: 0161 831 6180 watts.co.uk Belfast Bristol Cardiff Glasgow Leeds London Manchester	Client: Academy Music Group Ltd		Title: Existing Roof Plan	Amendments:	No dimensions are to be scaled from this drawing. All dimensions are to be checked on site, where discrepancy occurs between specification and drawings the supervising officer must be notified.		
	Project: The Ritz, Whitworth Street West, Manchester, M1 5NQ				Scale: 1: 200 ©A3 Date: Aug 2025		
			Drawing type: Property Plan		Drawn: TL Checked:		
					Drg.no: 201920 – 01 – E	Rev: B	