



Northwest Elevation - Proposed

SCALE : 1:50



Southeast Elevation - Proposed

SCALE : 1:50

Rev	Description	Date
P01	First issue.	08/04/25

Client:
GREAT PLACES HOUSING GROUP

Project Title:
CO-OP BUILDING 93 NORTHMOOR ROAD

RLB ID: P-020510-V	Drawing Number: 10
-----------------------	-----------------------

Drawing Title:
10 WINDOW ELEVATIONS

Stage: RIBA 2-4	Status: S5	Revision: P01
--------------------	---------------	------------------


Date: 24/06/2025	Size: A0	Scale: 1:50
---------------------	-------------	----------------



1 King Street, Manchester, UK, M2 6AW
+44 (0) 161 868 7700 RLB_UK RLB.com


Contact: Jon.ward@uk.rlb.com
Author: Jude.clark@uk.rlb.com
QA: Amy.le-vasseur@uk.rlb.com

This drawing is to be read in conjunction with all other associated specifications, schedules, drawings and information issued.
Do NOT scale this drawing. Check and verify ALL dimensions and levels and on site before work commences. For discrepancies or omissions contact Rider Levett Bucknall.
All work and materials to conform with current applicable statutory legislation and regulations.
All work to comply with Construction Design Management (CDM) 2015.
Drawings to be printed in colour, to the scale stated in the title block.
Print colour check (CMYK) Print size check
This information is not to be shared or replicated without permission from RLB. Copyright © 2021 Rider Levett Bucknall UK Limited.

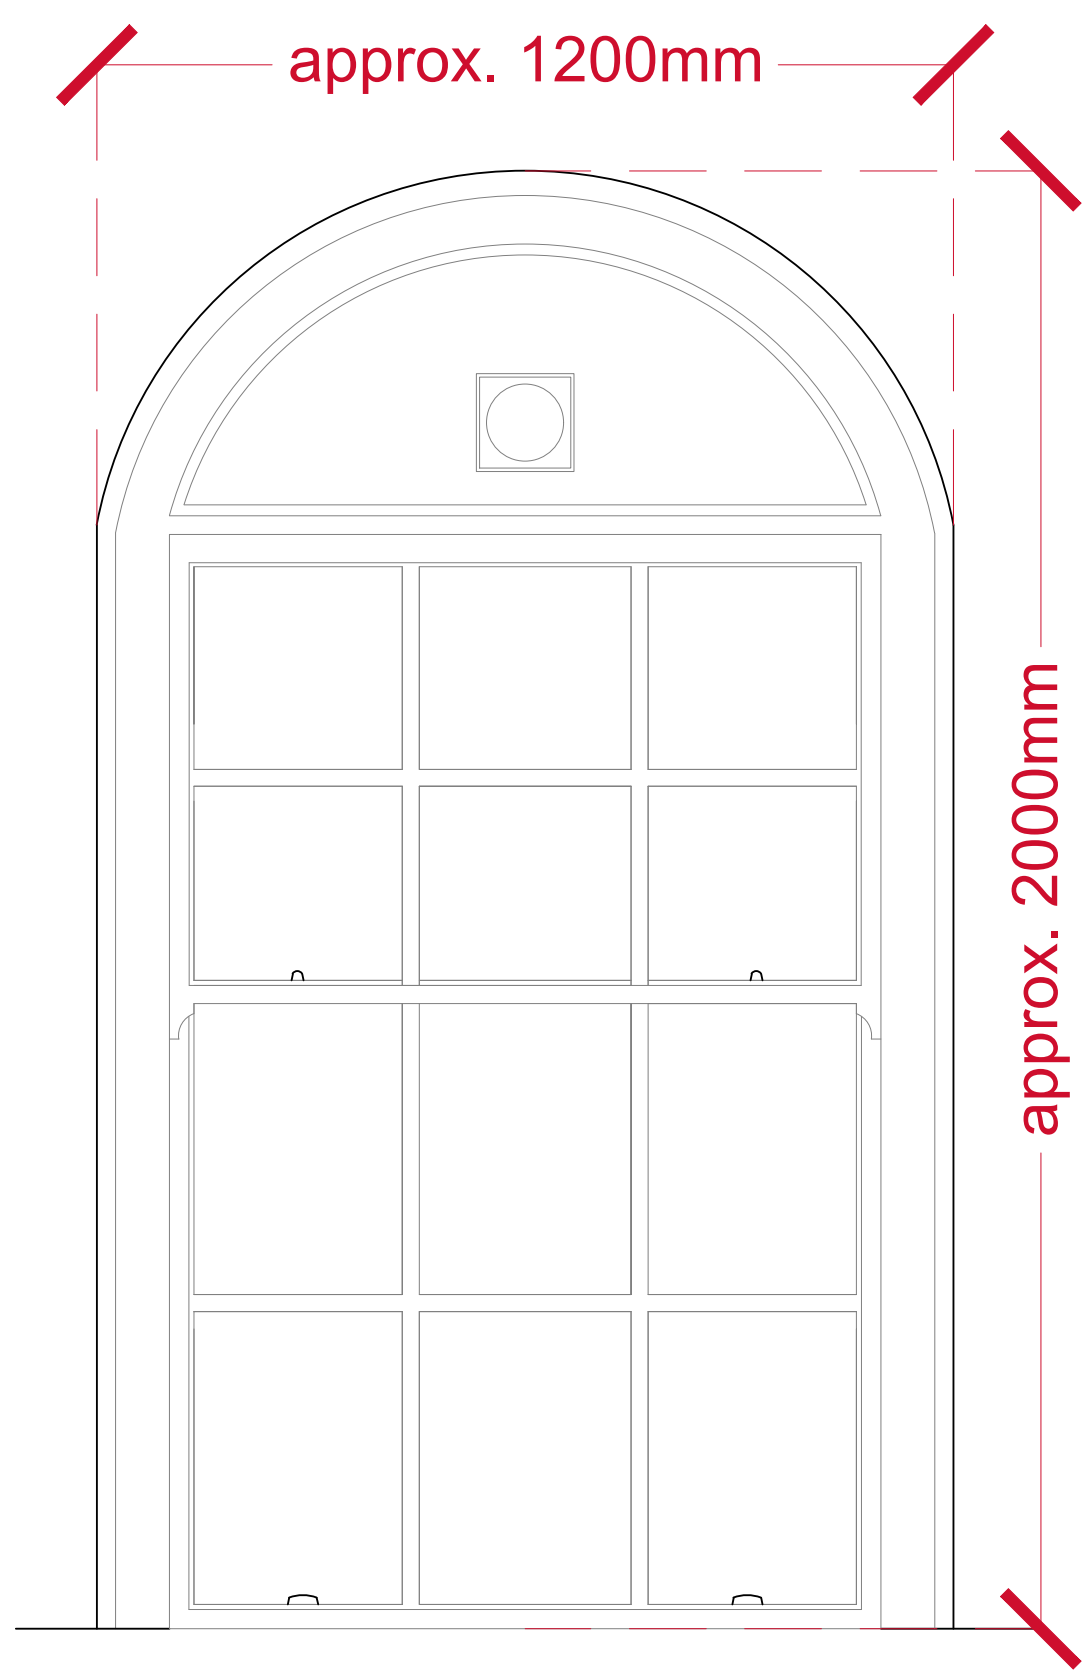


W04, W05

SCALE : NTS

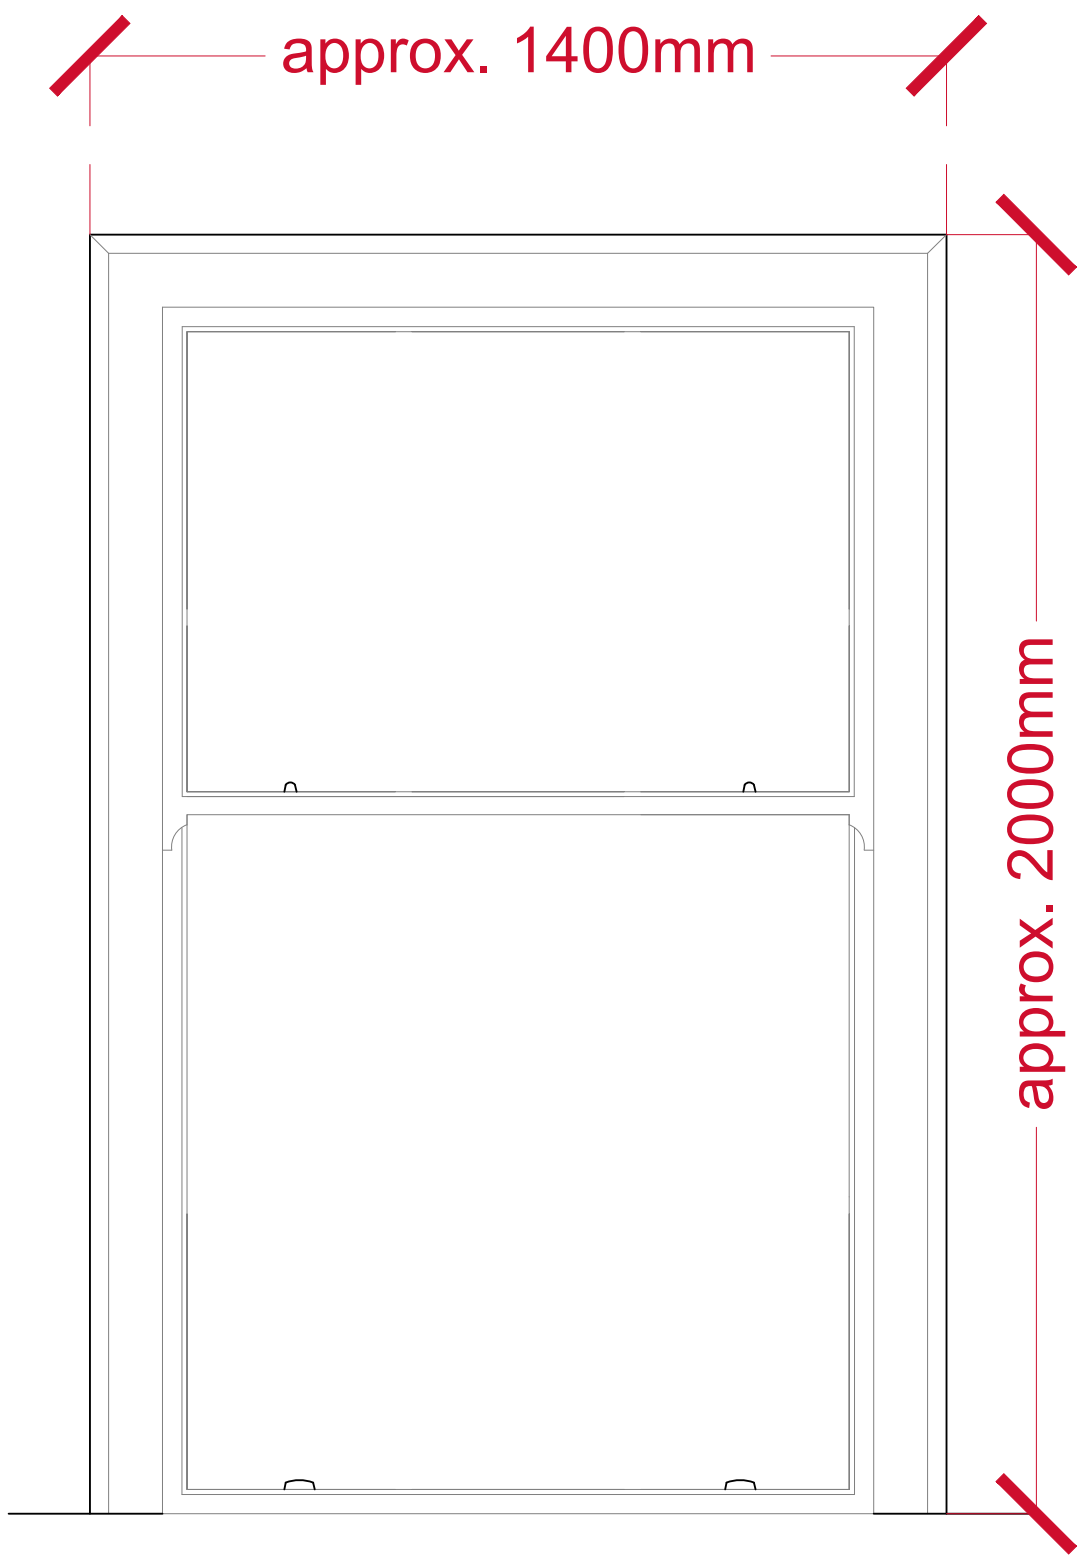


W06, W08, W10

SCALE : NTS

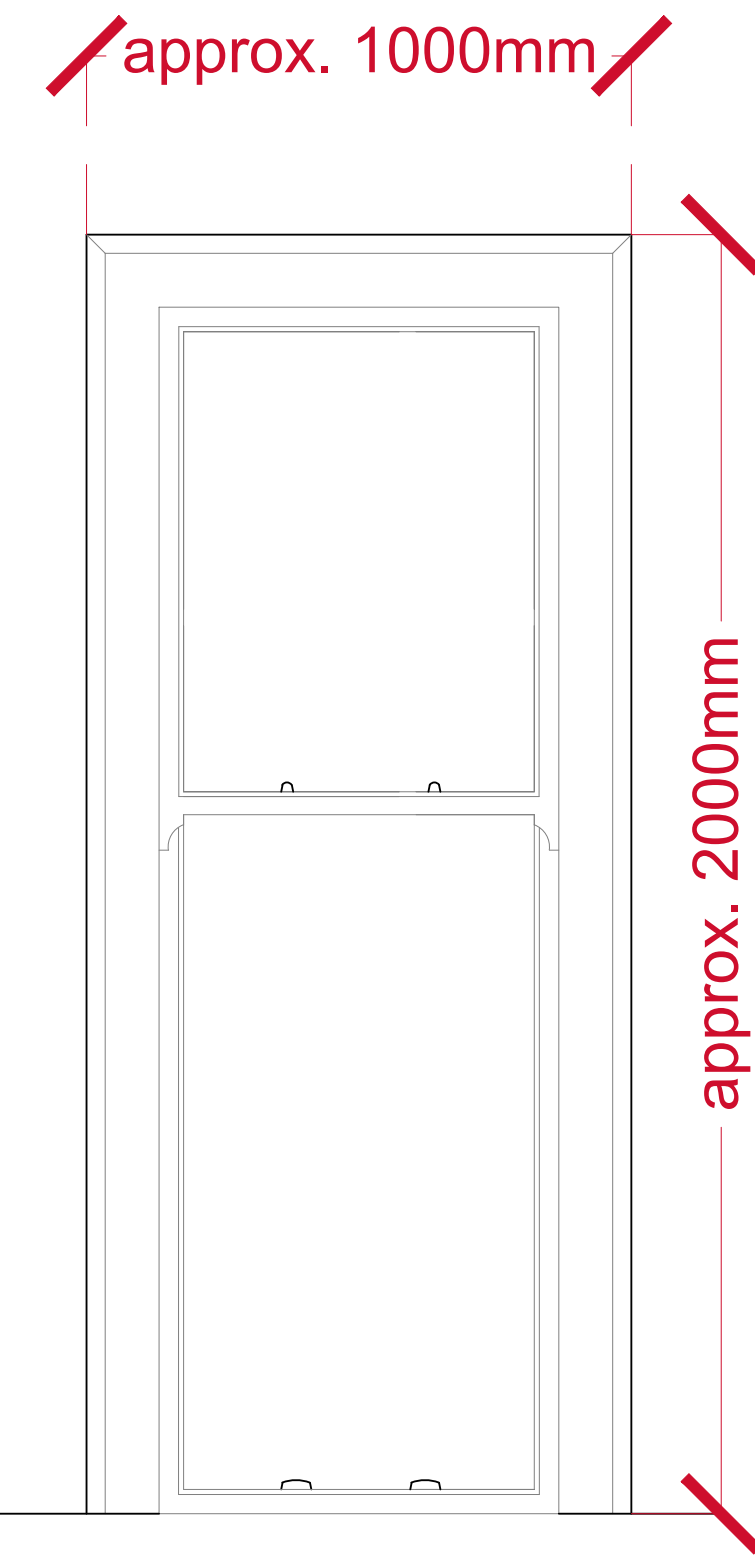


W07, W09

SCALE : NTS

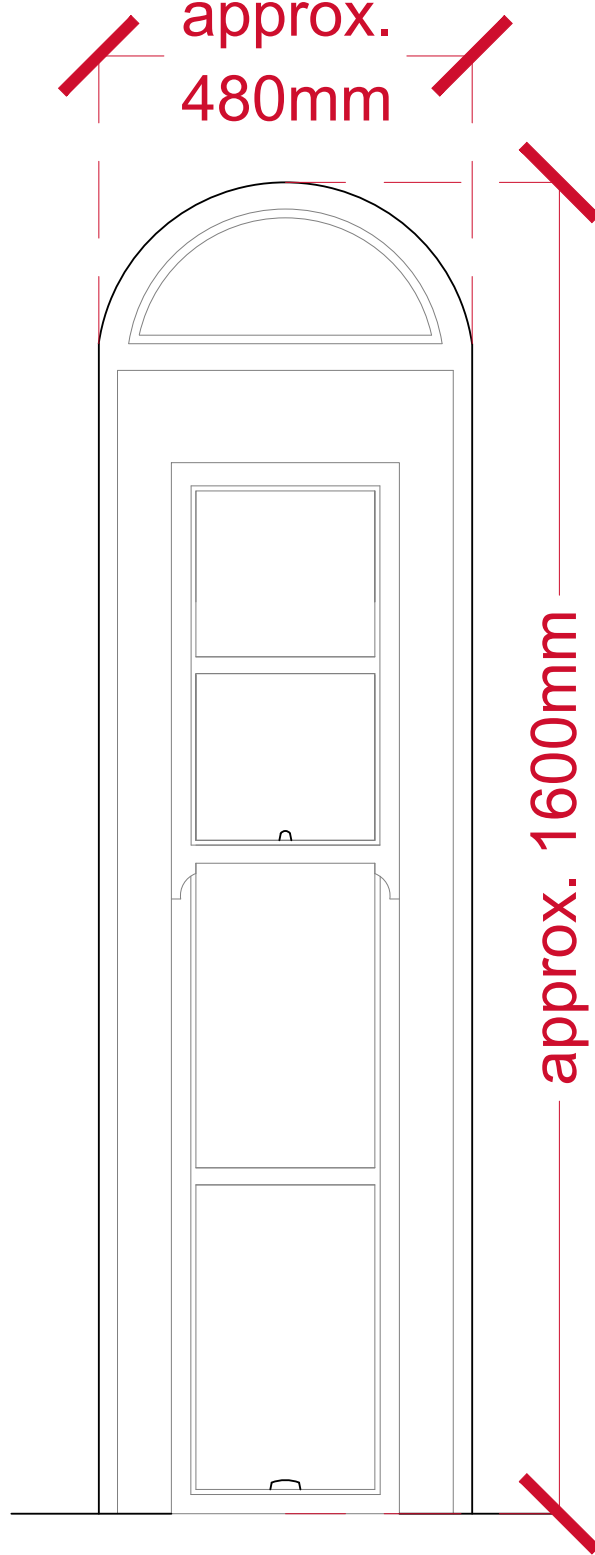


W01

SCALE : NTS

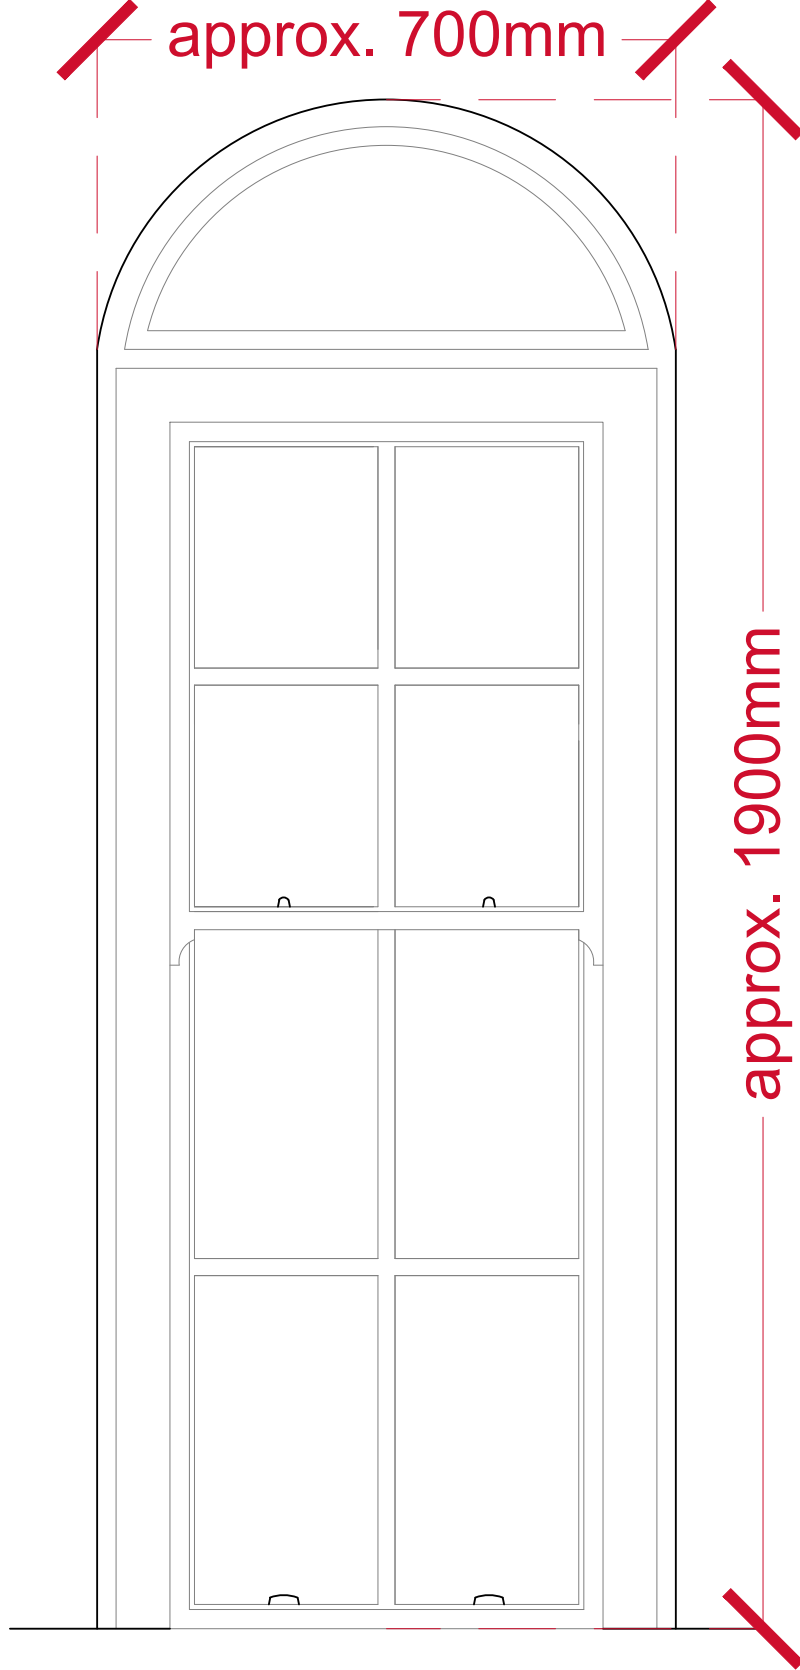

W02

SCALE : NTS

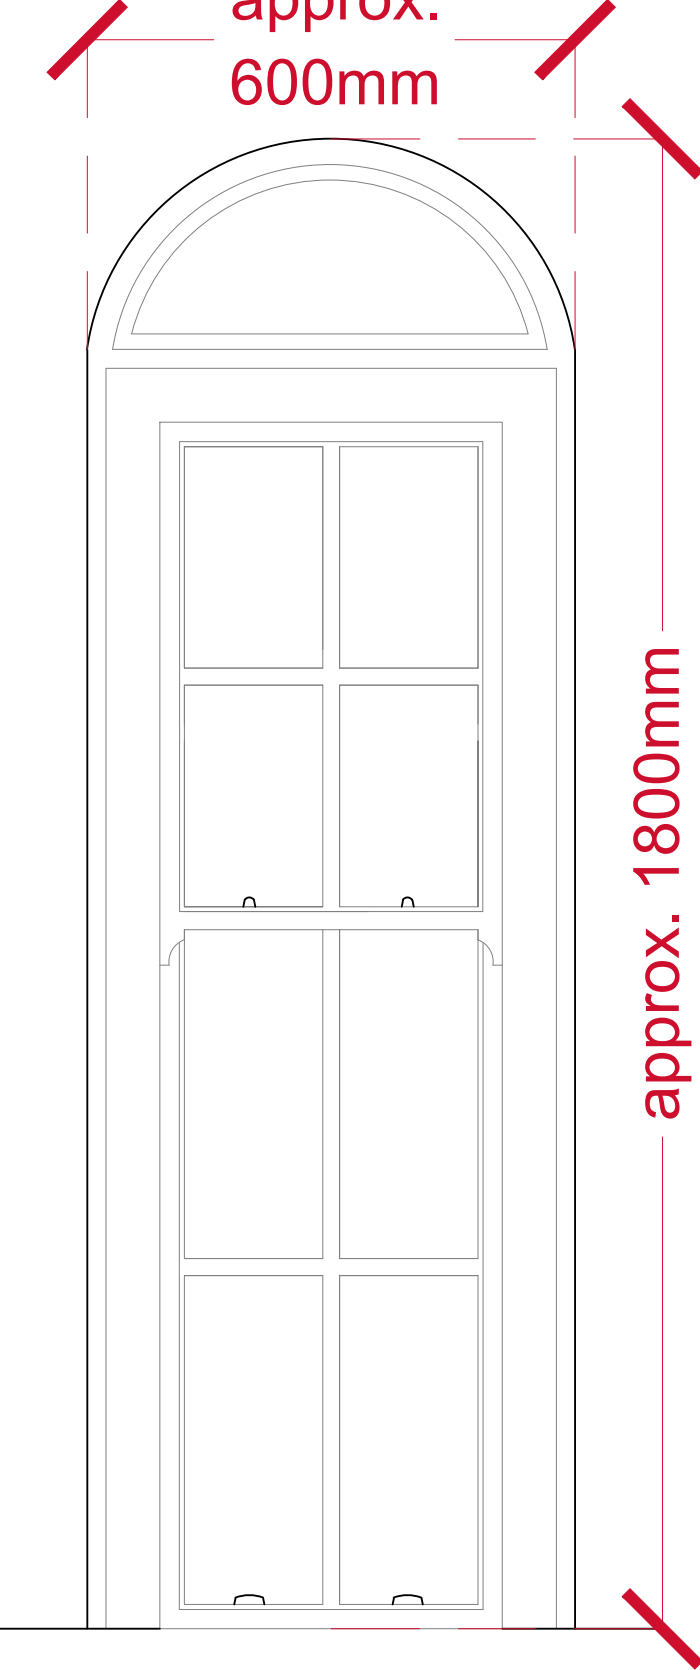

W03

SCALE : NTS

Note:
Window elevations are not to scale and will require the contractor to measure dimensions on site.