


**If in doubt, ask. All discrepancies to be reported to the architect before manufacture, fabrication**  
**Drawings are to be read in conjunction with all relevant specifications and consultant information**

This drawing is not to be re produced without express permission of the architect and only used for the purposes shown within the titleblock status bar. This drawing and all associated designs indicated remain the copyright of the architect.

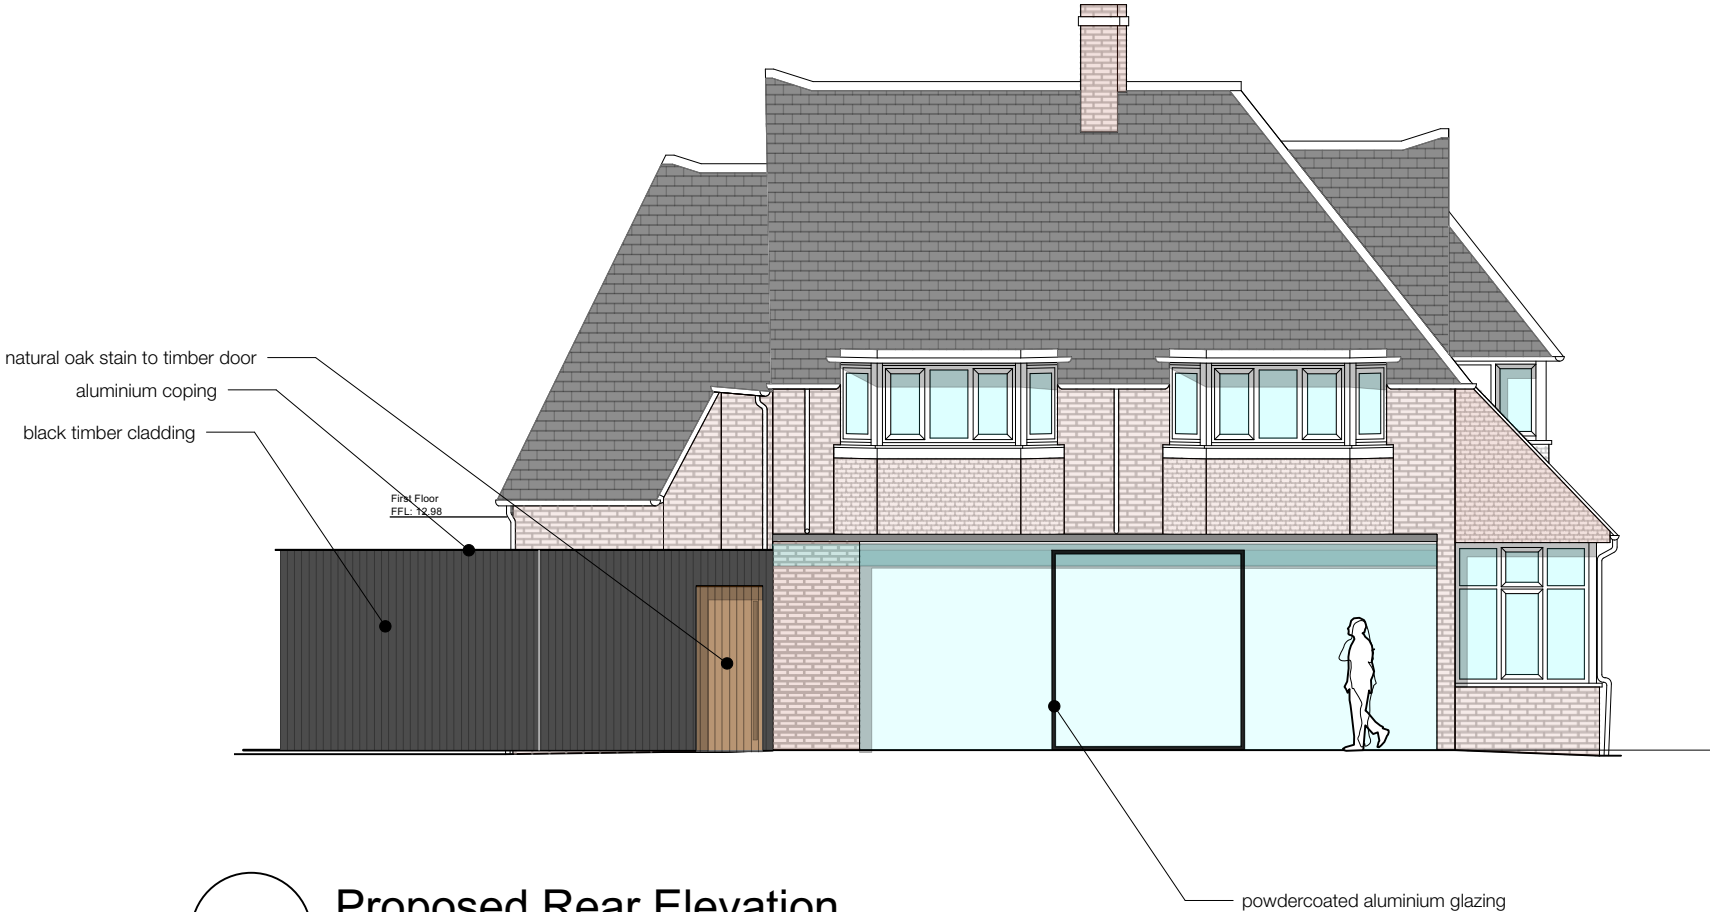

1 Proposed Rear Elevation  
Scale: 1:100

1 Darley Avenue

Proposed Rear Elevation

|        |            |          |         |
|--------|------------|----------|---------|
| dwg    | 2427-202   | rev      | -       |
| scale  | 1:100 @ A3 |          |         |
| issued | Prelim     |          |         |
| date   | 21/08/2025 | drawn mm | checked |

mcnulty architects

RIBA 

mcnulty architects ltd  
Designworks  
The Colony Winslow  
Abingdon Road  
SNG 4LY  
info@mcnultyarchitects.com