
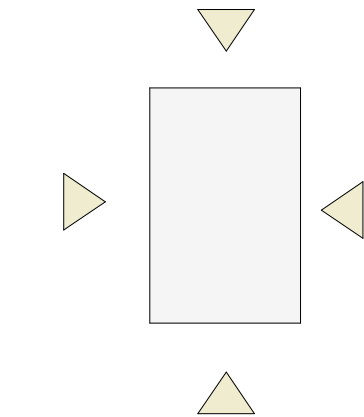
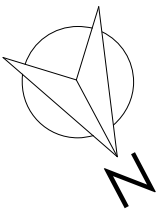
 


1

Roof Plan

1:50

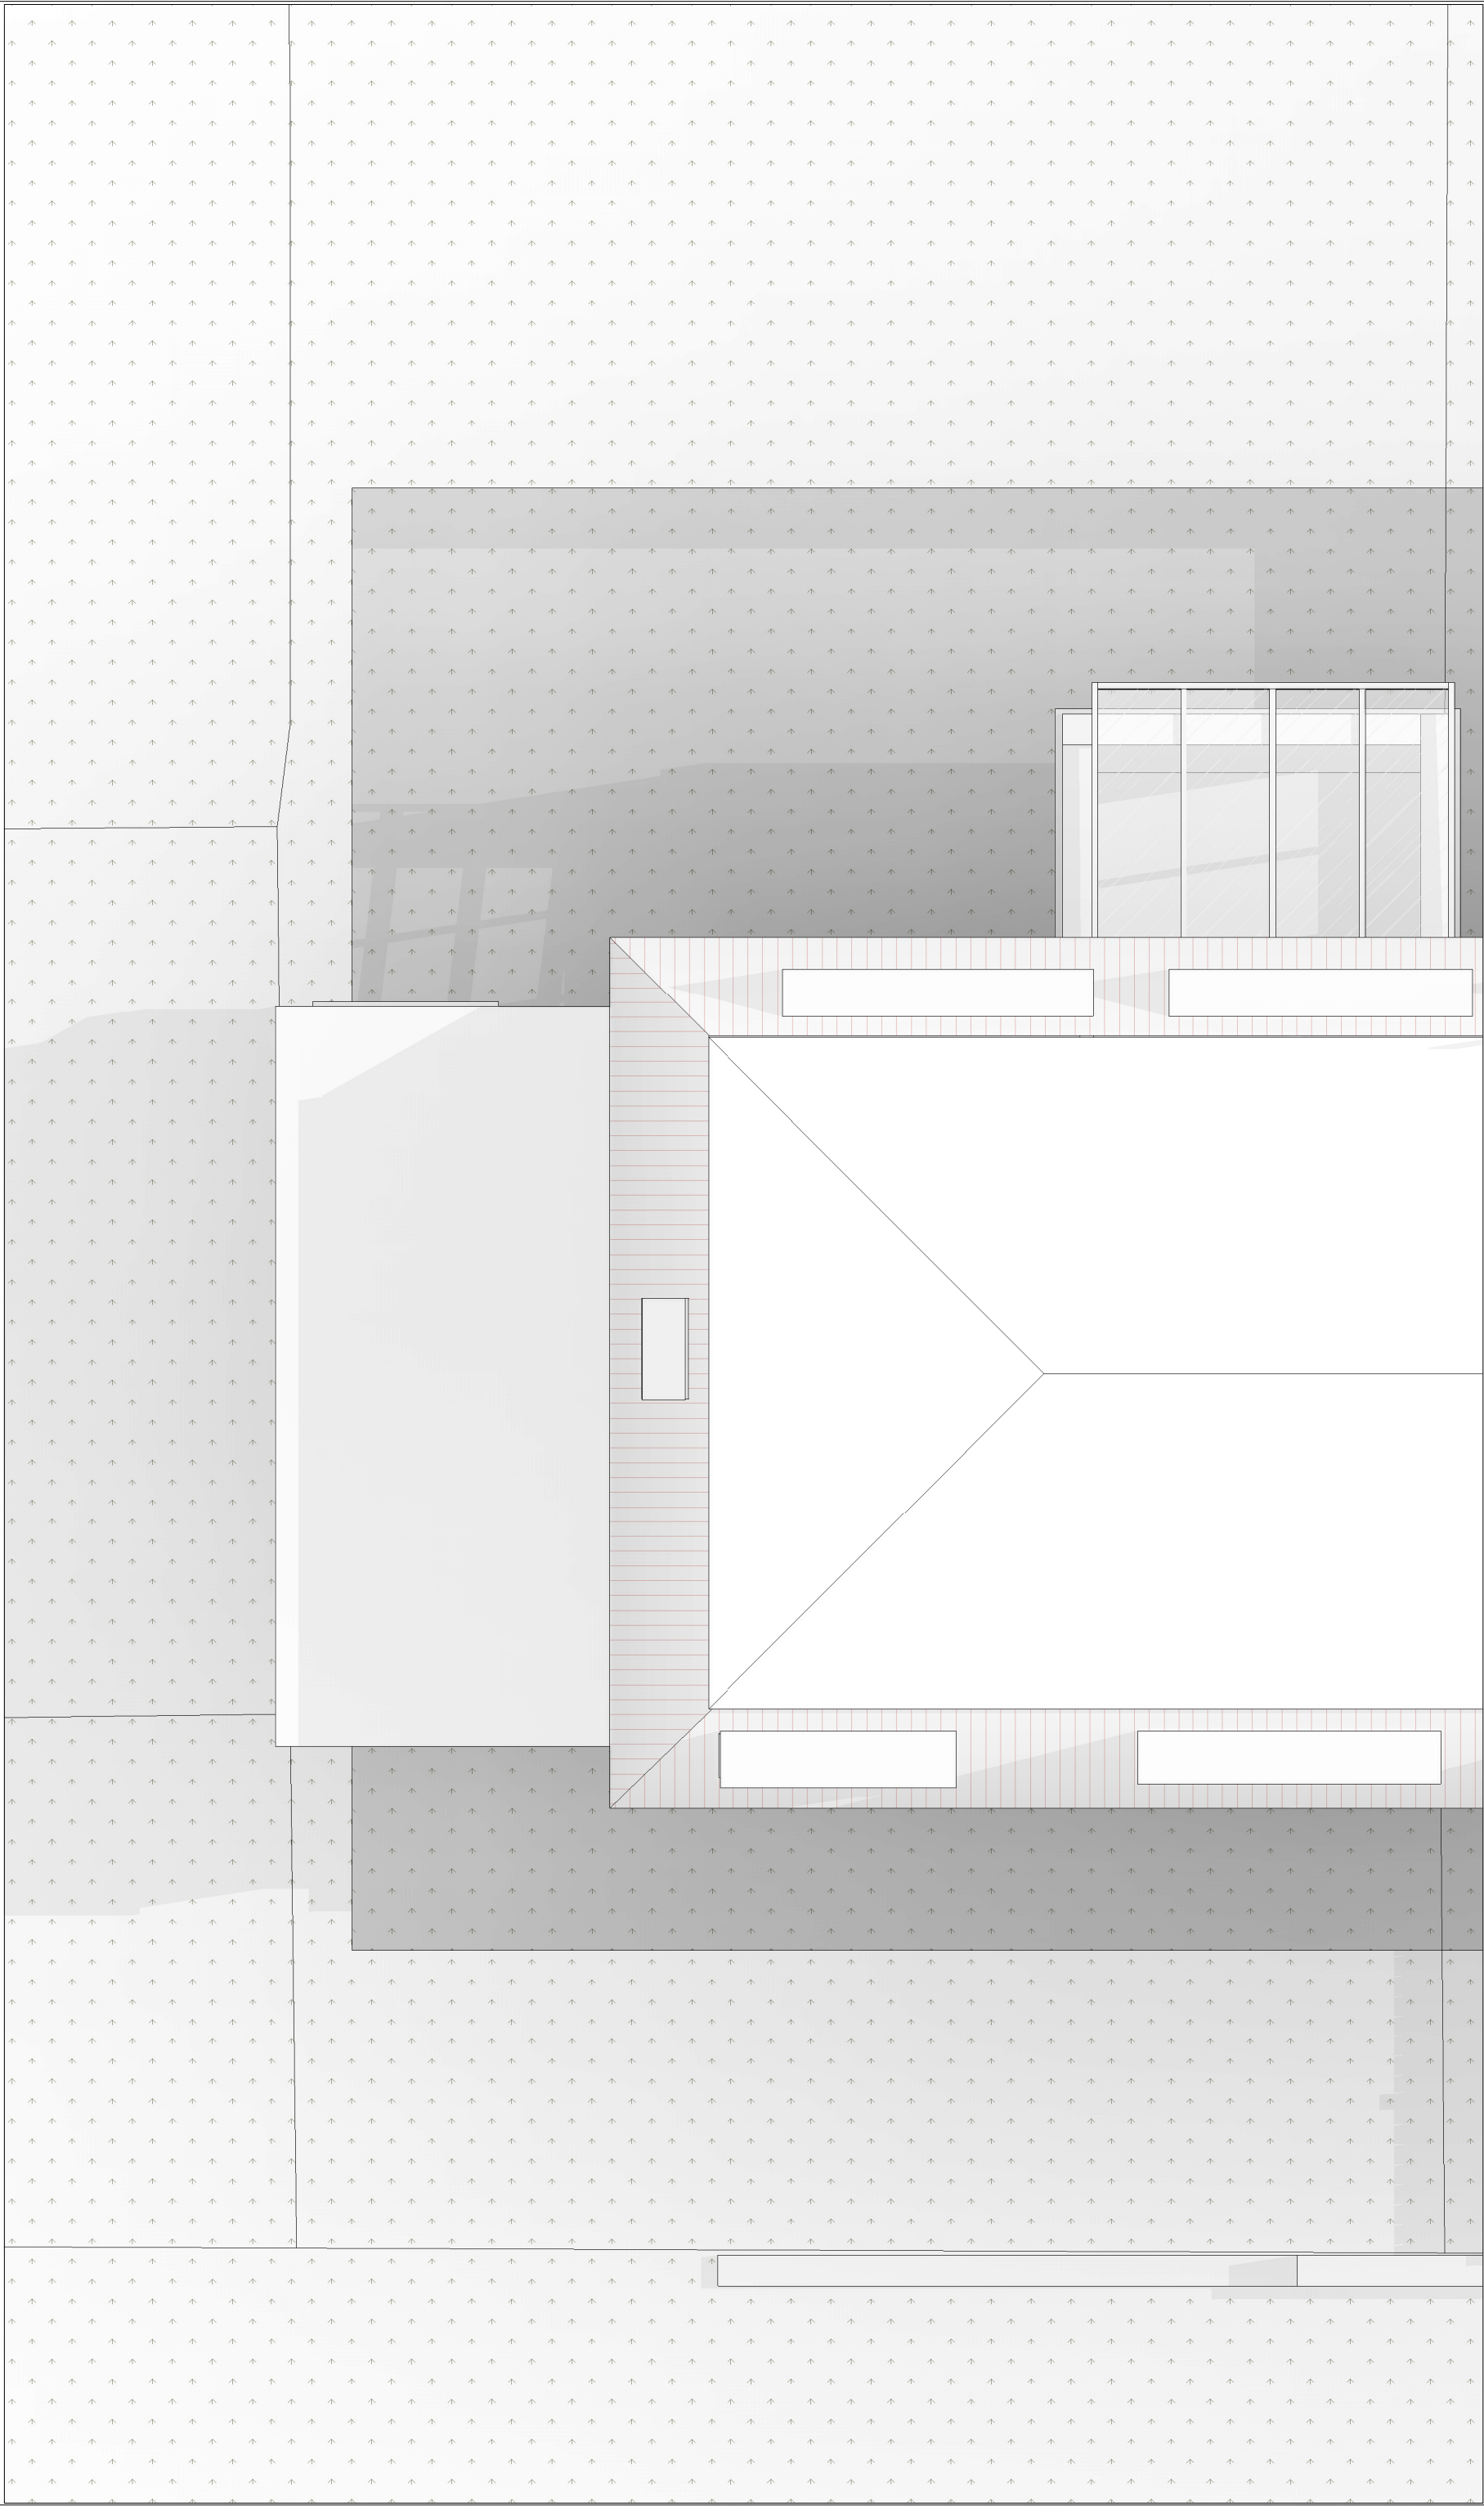

A	Planning/ 1st Issue	10/10/25
Rev	Description	By Date

MUSE
Architects

111 Ivygreen RD, Chorlton

PROJECT:

Existing Roof Plans

DRAWING TITLE:

Planning

DRAWING STATUS:

DRAWN: FA | CHECKED: MM

APPROVED: MM | DATE: 01/10/25

SCALE: | MM_2 | A
DRAWING NUMBER: | REV: (A2)