




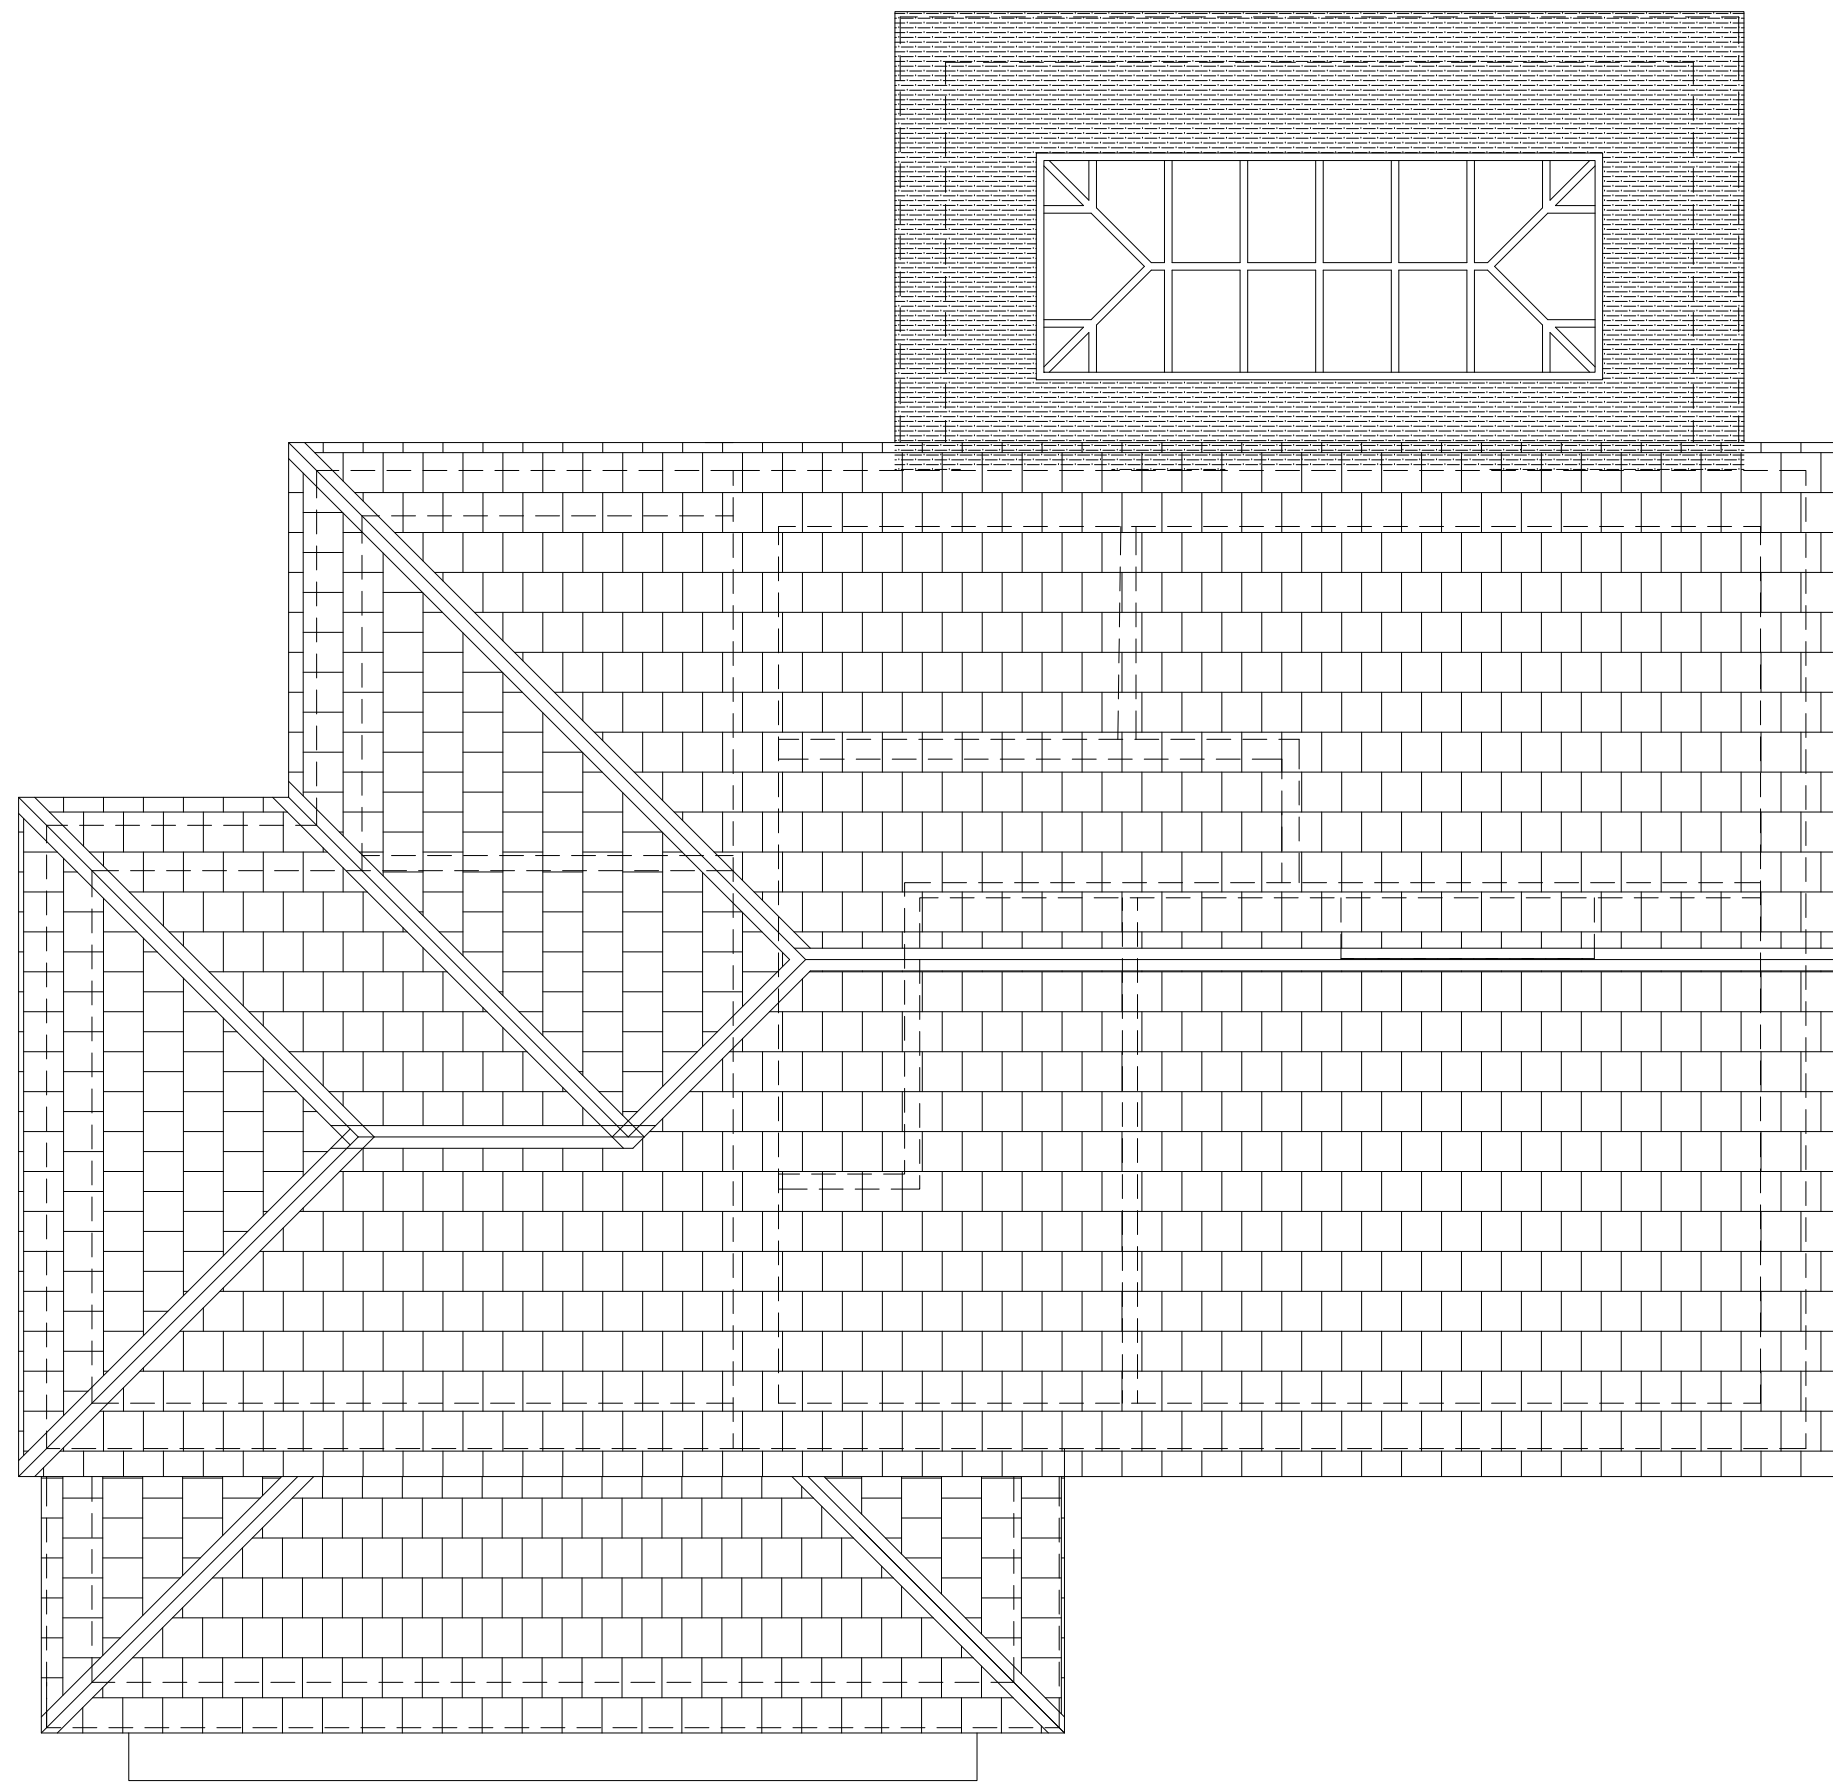

PROPOSED ROOF PLAN

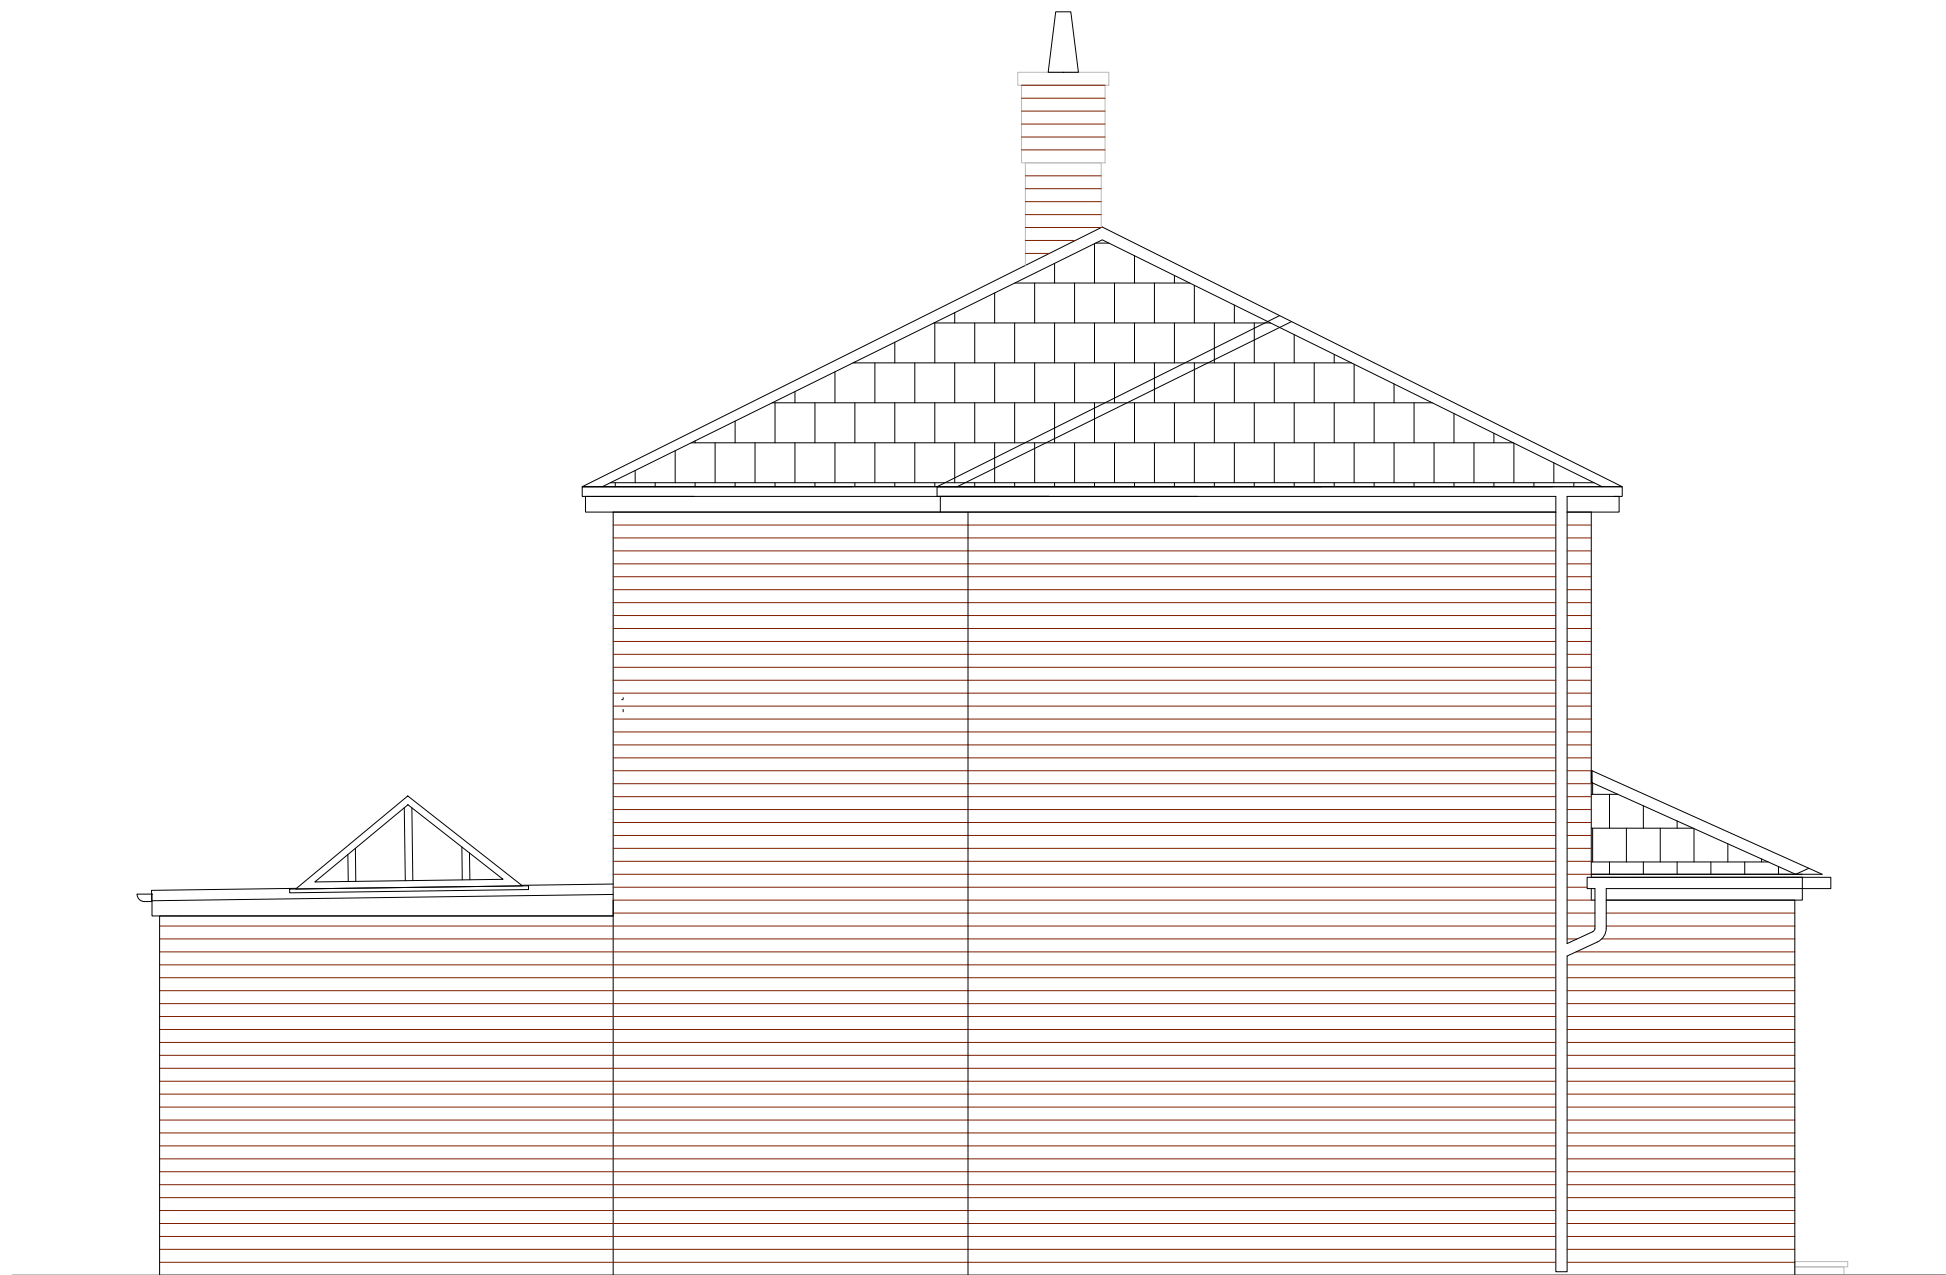

PROPOSED SIDE ELEVATION

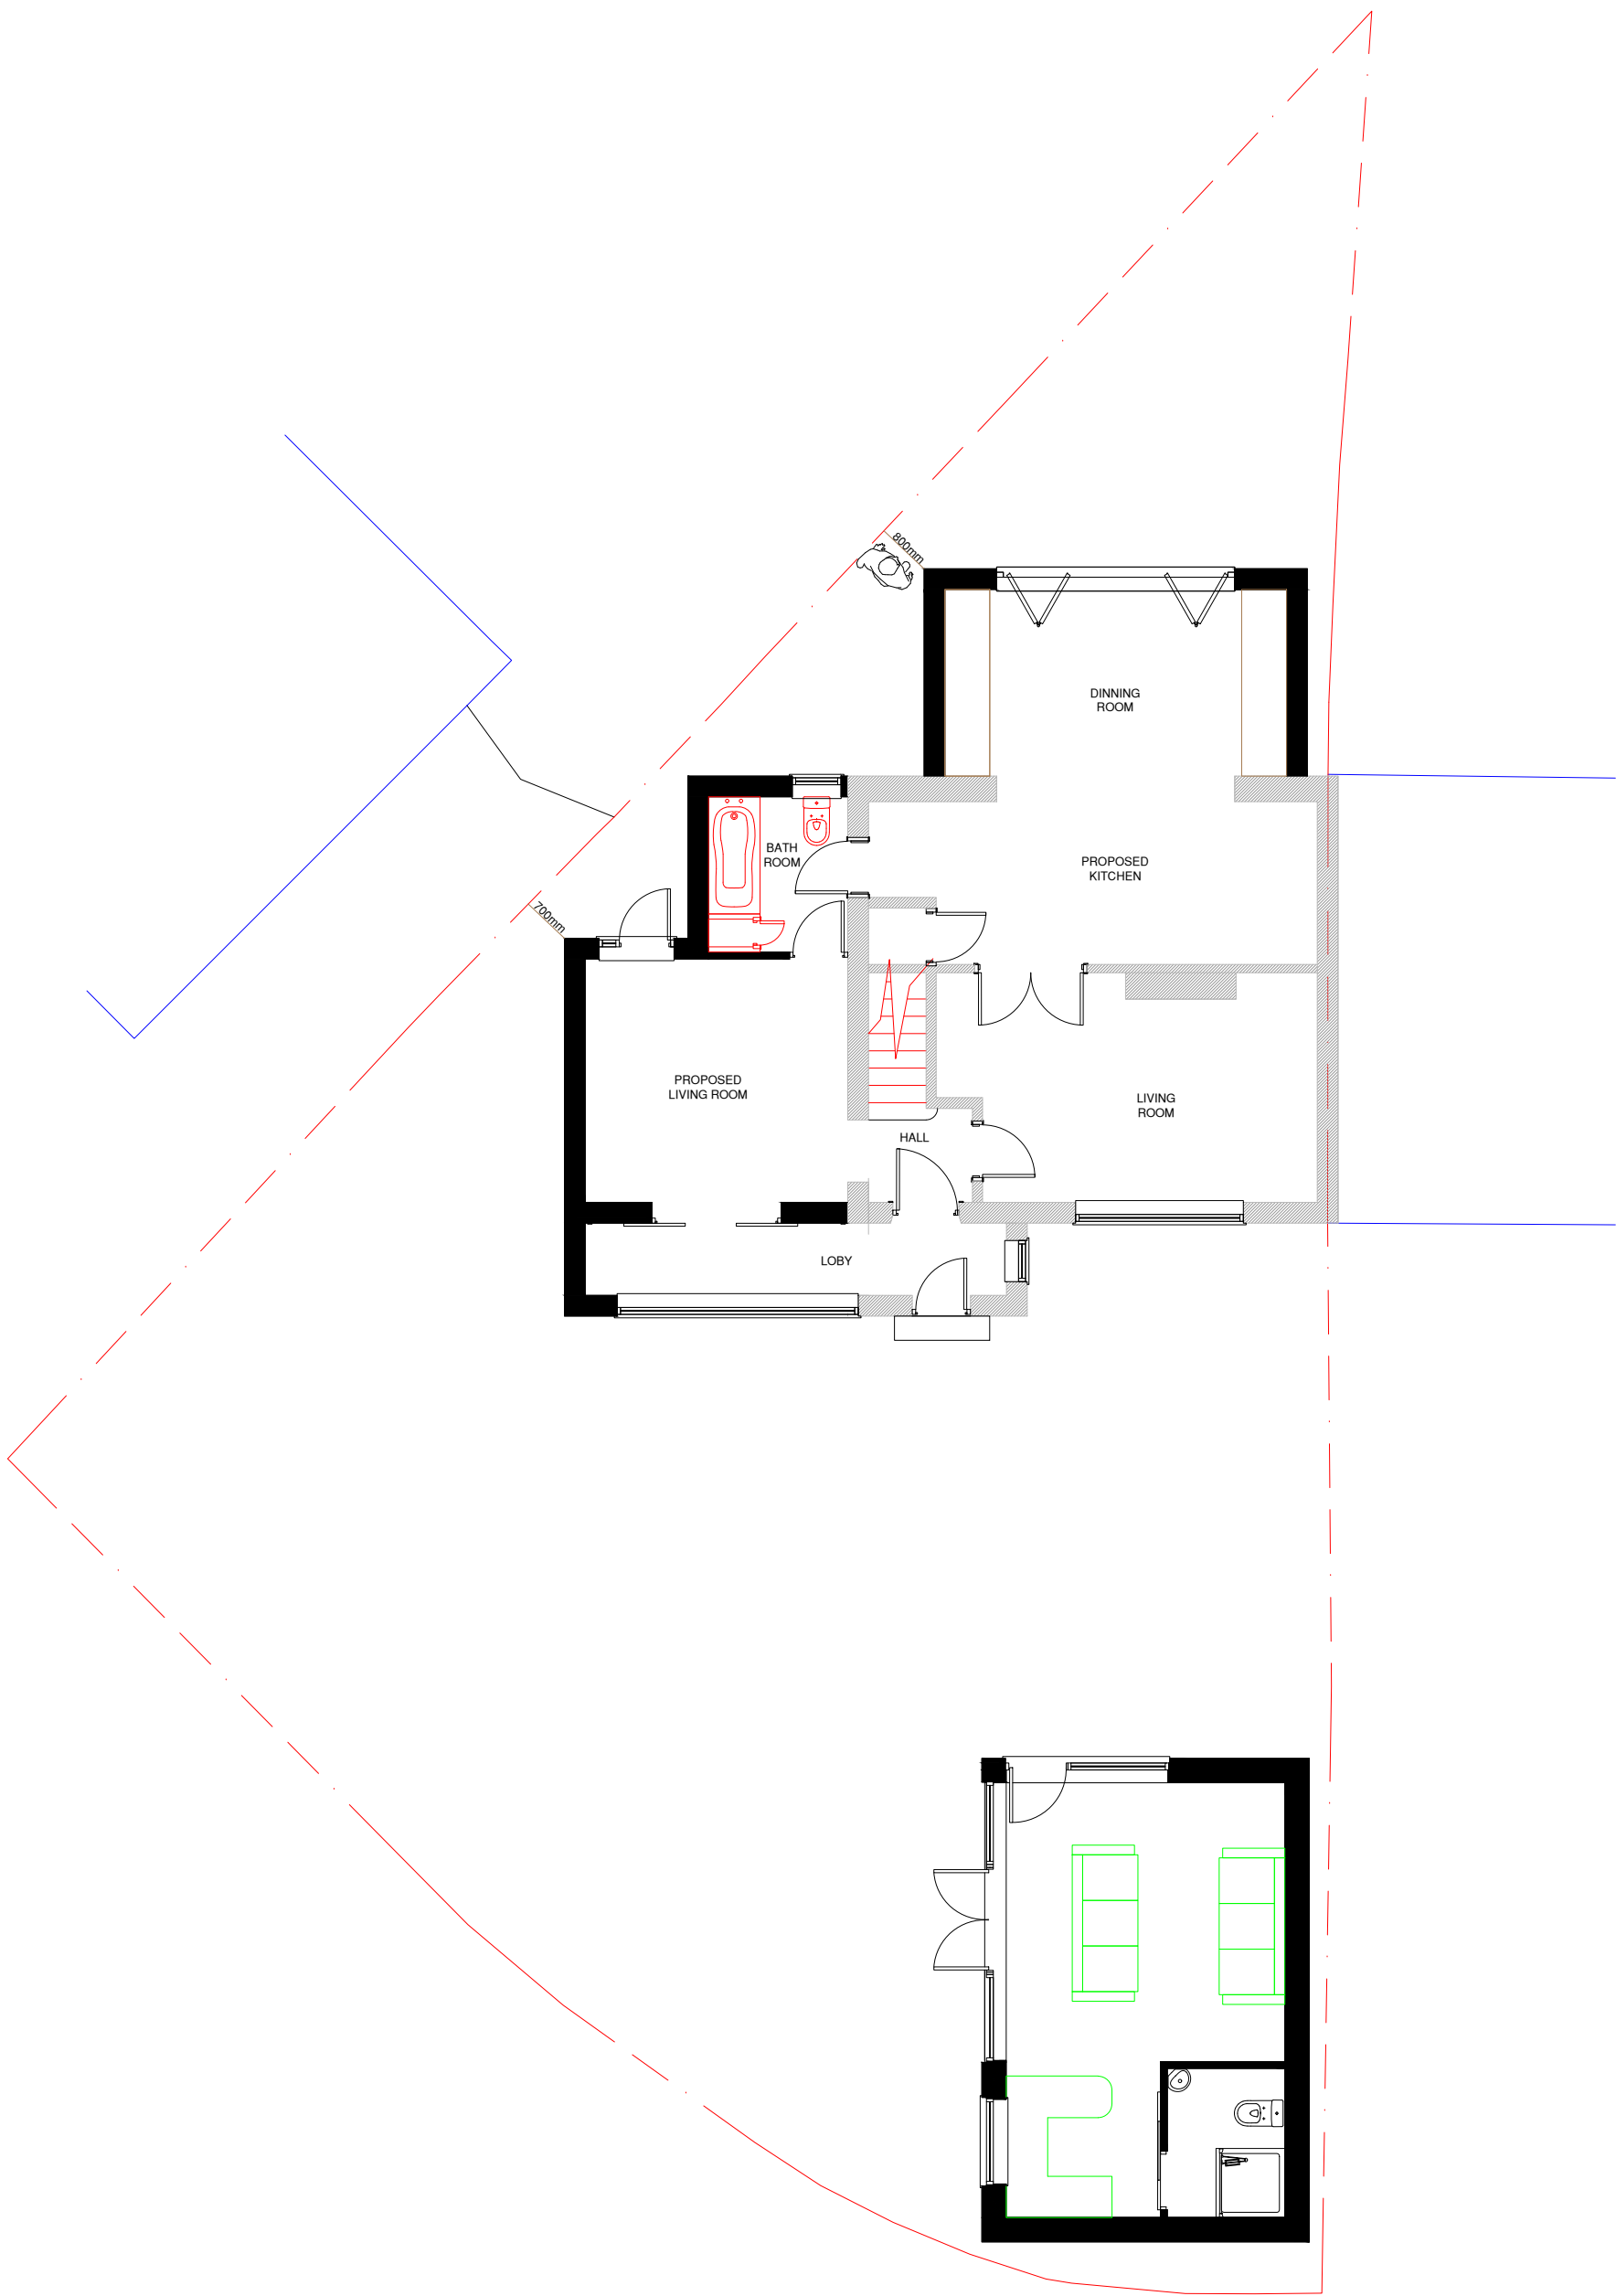

PROPOSED SITE PLAN

---	---	---	---
---	---	---	---
REV:	DESCRIPTION:	BY:	DATE:



Arch Designs
*Don't just dream it,
let us design it!*
ARCH DESIGNS www.archdesigns.co.uk

CLIENT: SHAMMI CHOWDHURY
61 BROADLEA RD
MANCHESTER,
M19 1ES

ARCHITECT: MR REUBEN RAMELIZE
ARCH DESIGNS, WILSONS PARK C/O MAS
MONSALL ROAD
MANCHESTER M40 8WN

DRAWN:
REUBEN

CHECKED:
checked

DATE:
MAY 2025

REVISION:
--

PROJECT NAME: PROPOSAL FOR A TWO-STOREY SIDE
A ONE STORY REAR EXTENSION WITH
LOBBY AND OUTHOUSE AT THE FRONT

DRAWING TITLE: PROPOSED ELEVATION ROOF PLAN
AND SITE PLAN

SCALE:
1:50 1:100

SHEET SIZE:
A1

SHEET NO:
03

PROJECT NO:
2025/007

STATUS:
For Planning Only

DRAWING NO: A1/03