




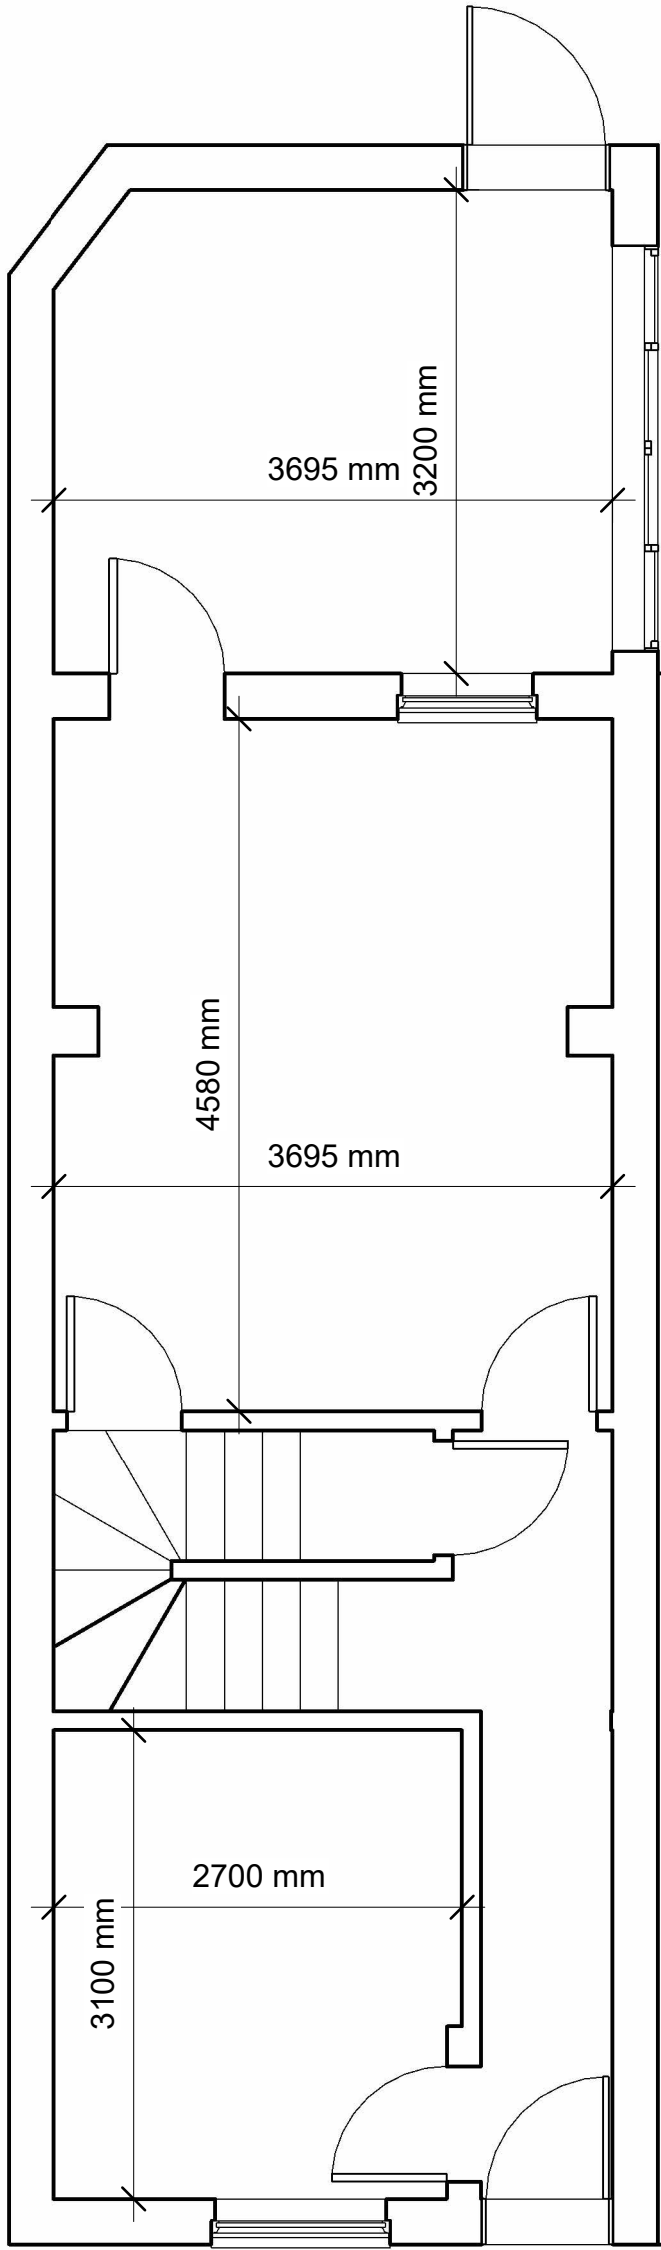


Ground Floor Plan
Scale 1:50
Existing - E001

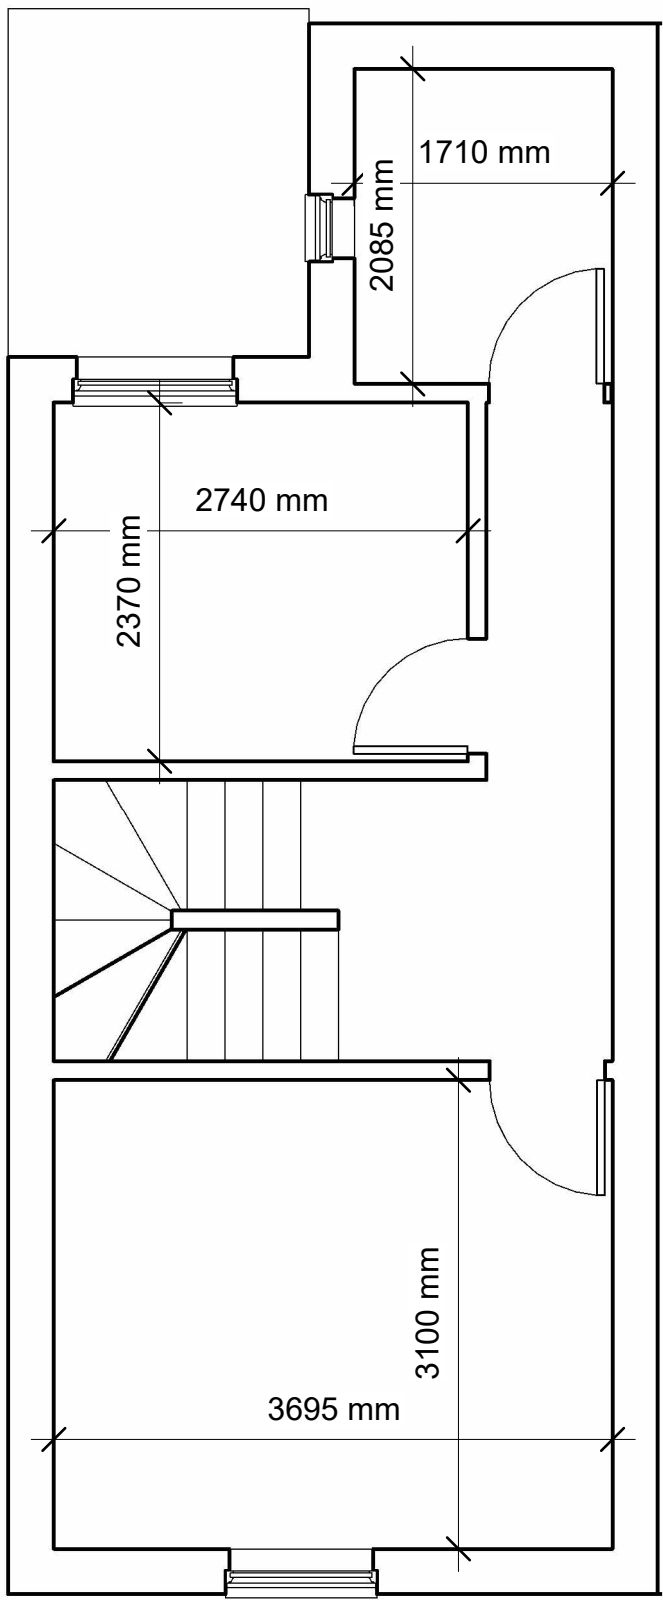


First Floor Plan
Scale 1:50
Existing - E002

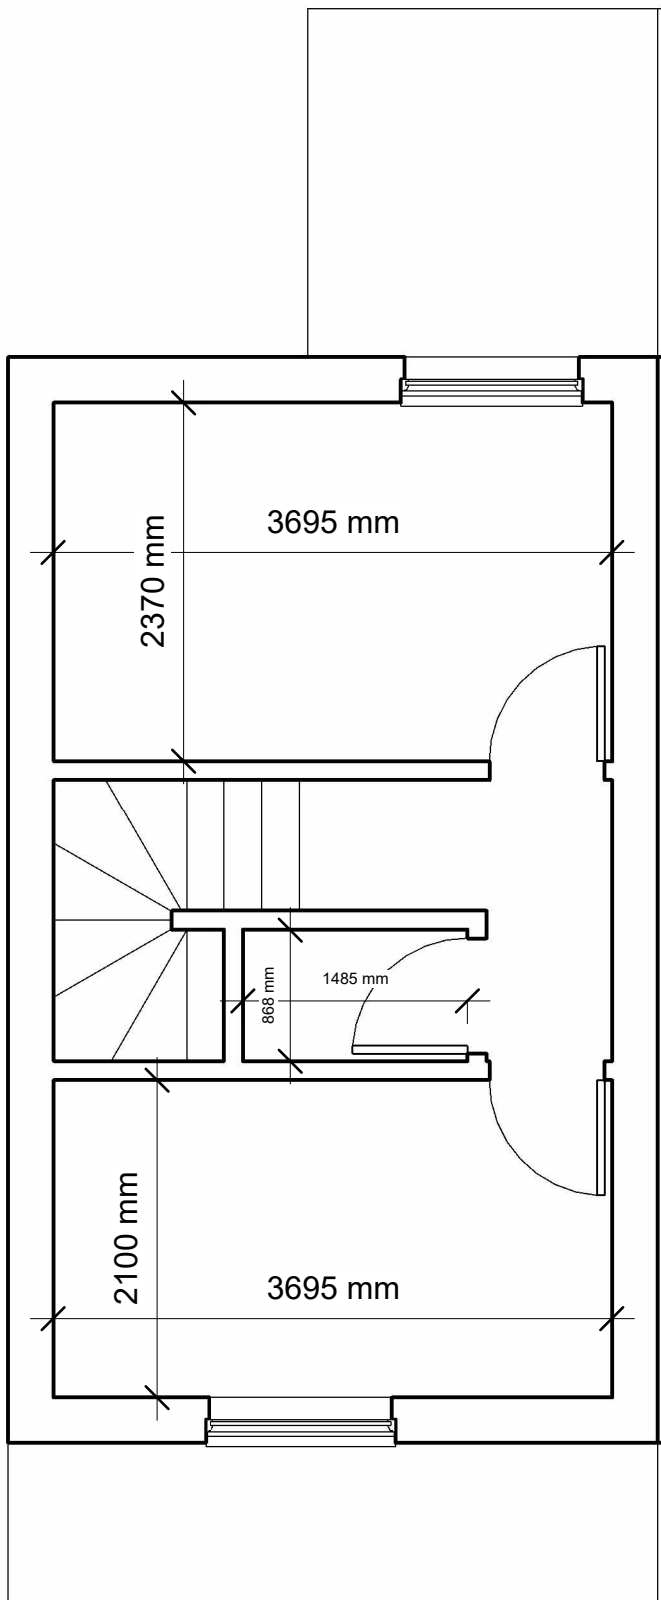


Second Floor Plan
Scale 1:50
Existing - E003

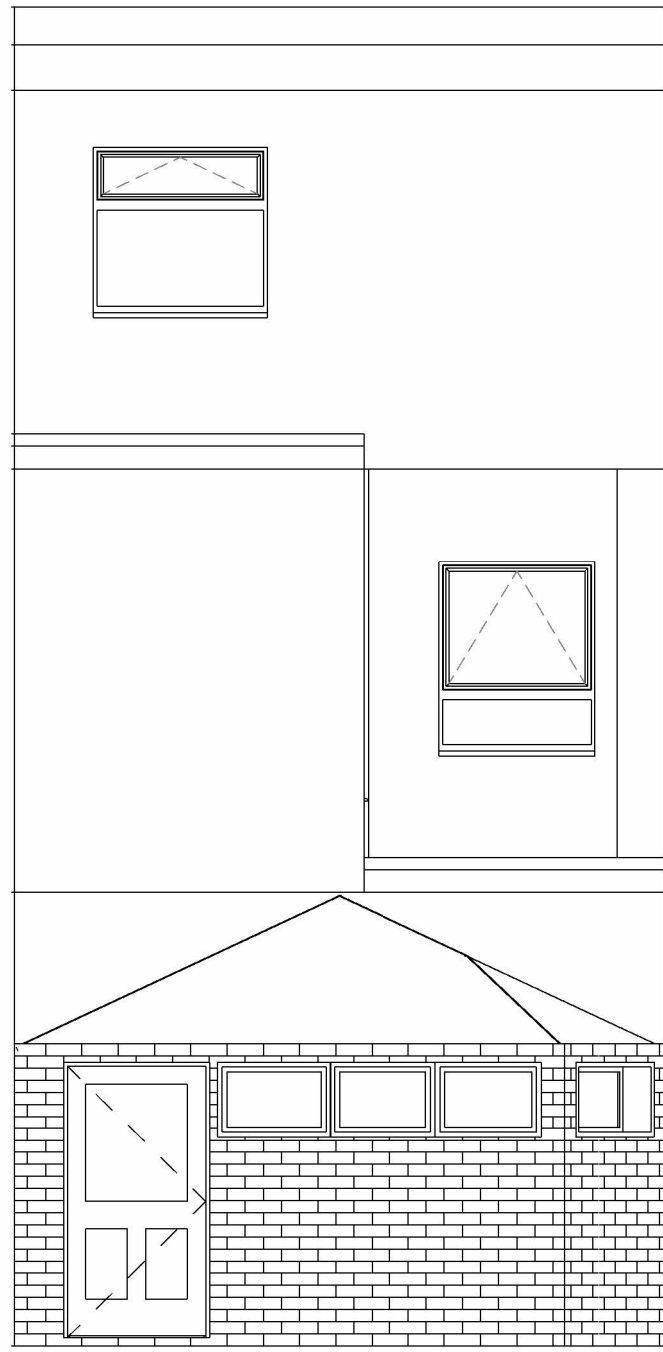


North Elevation
Scale 1:50
Existing - E004

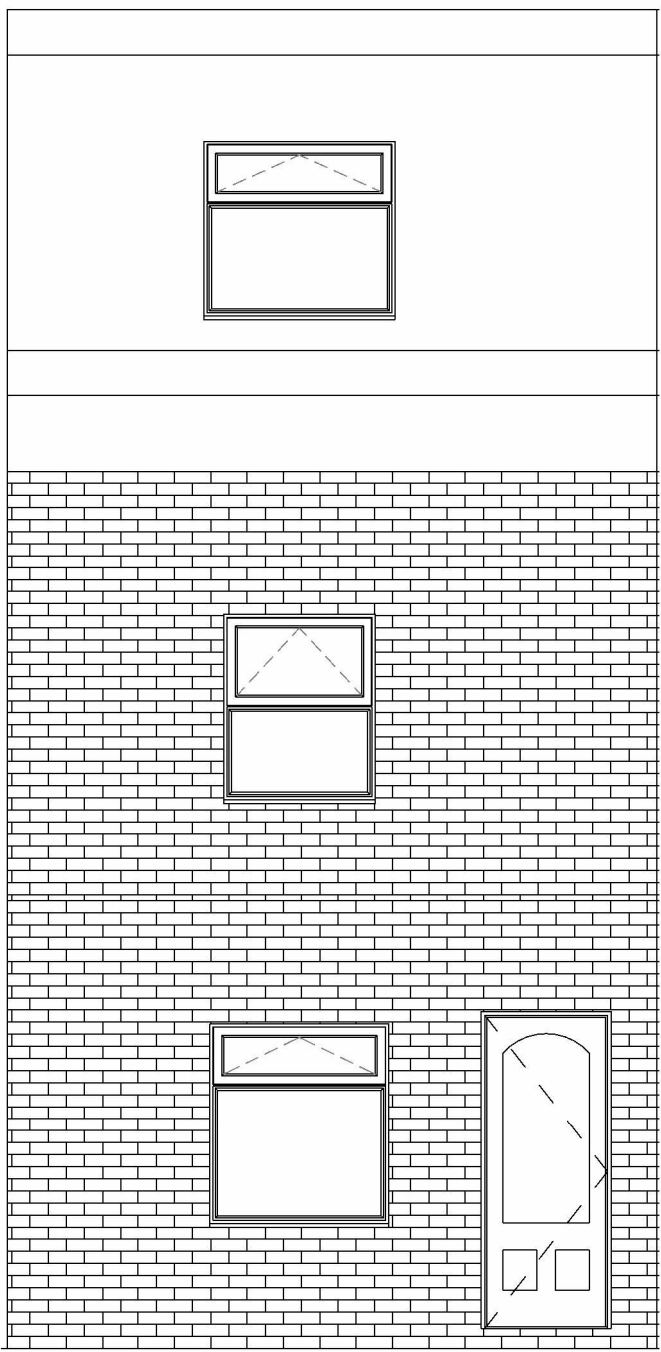

South Elevation
Scale 1:50
Existing - E005

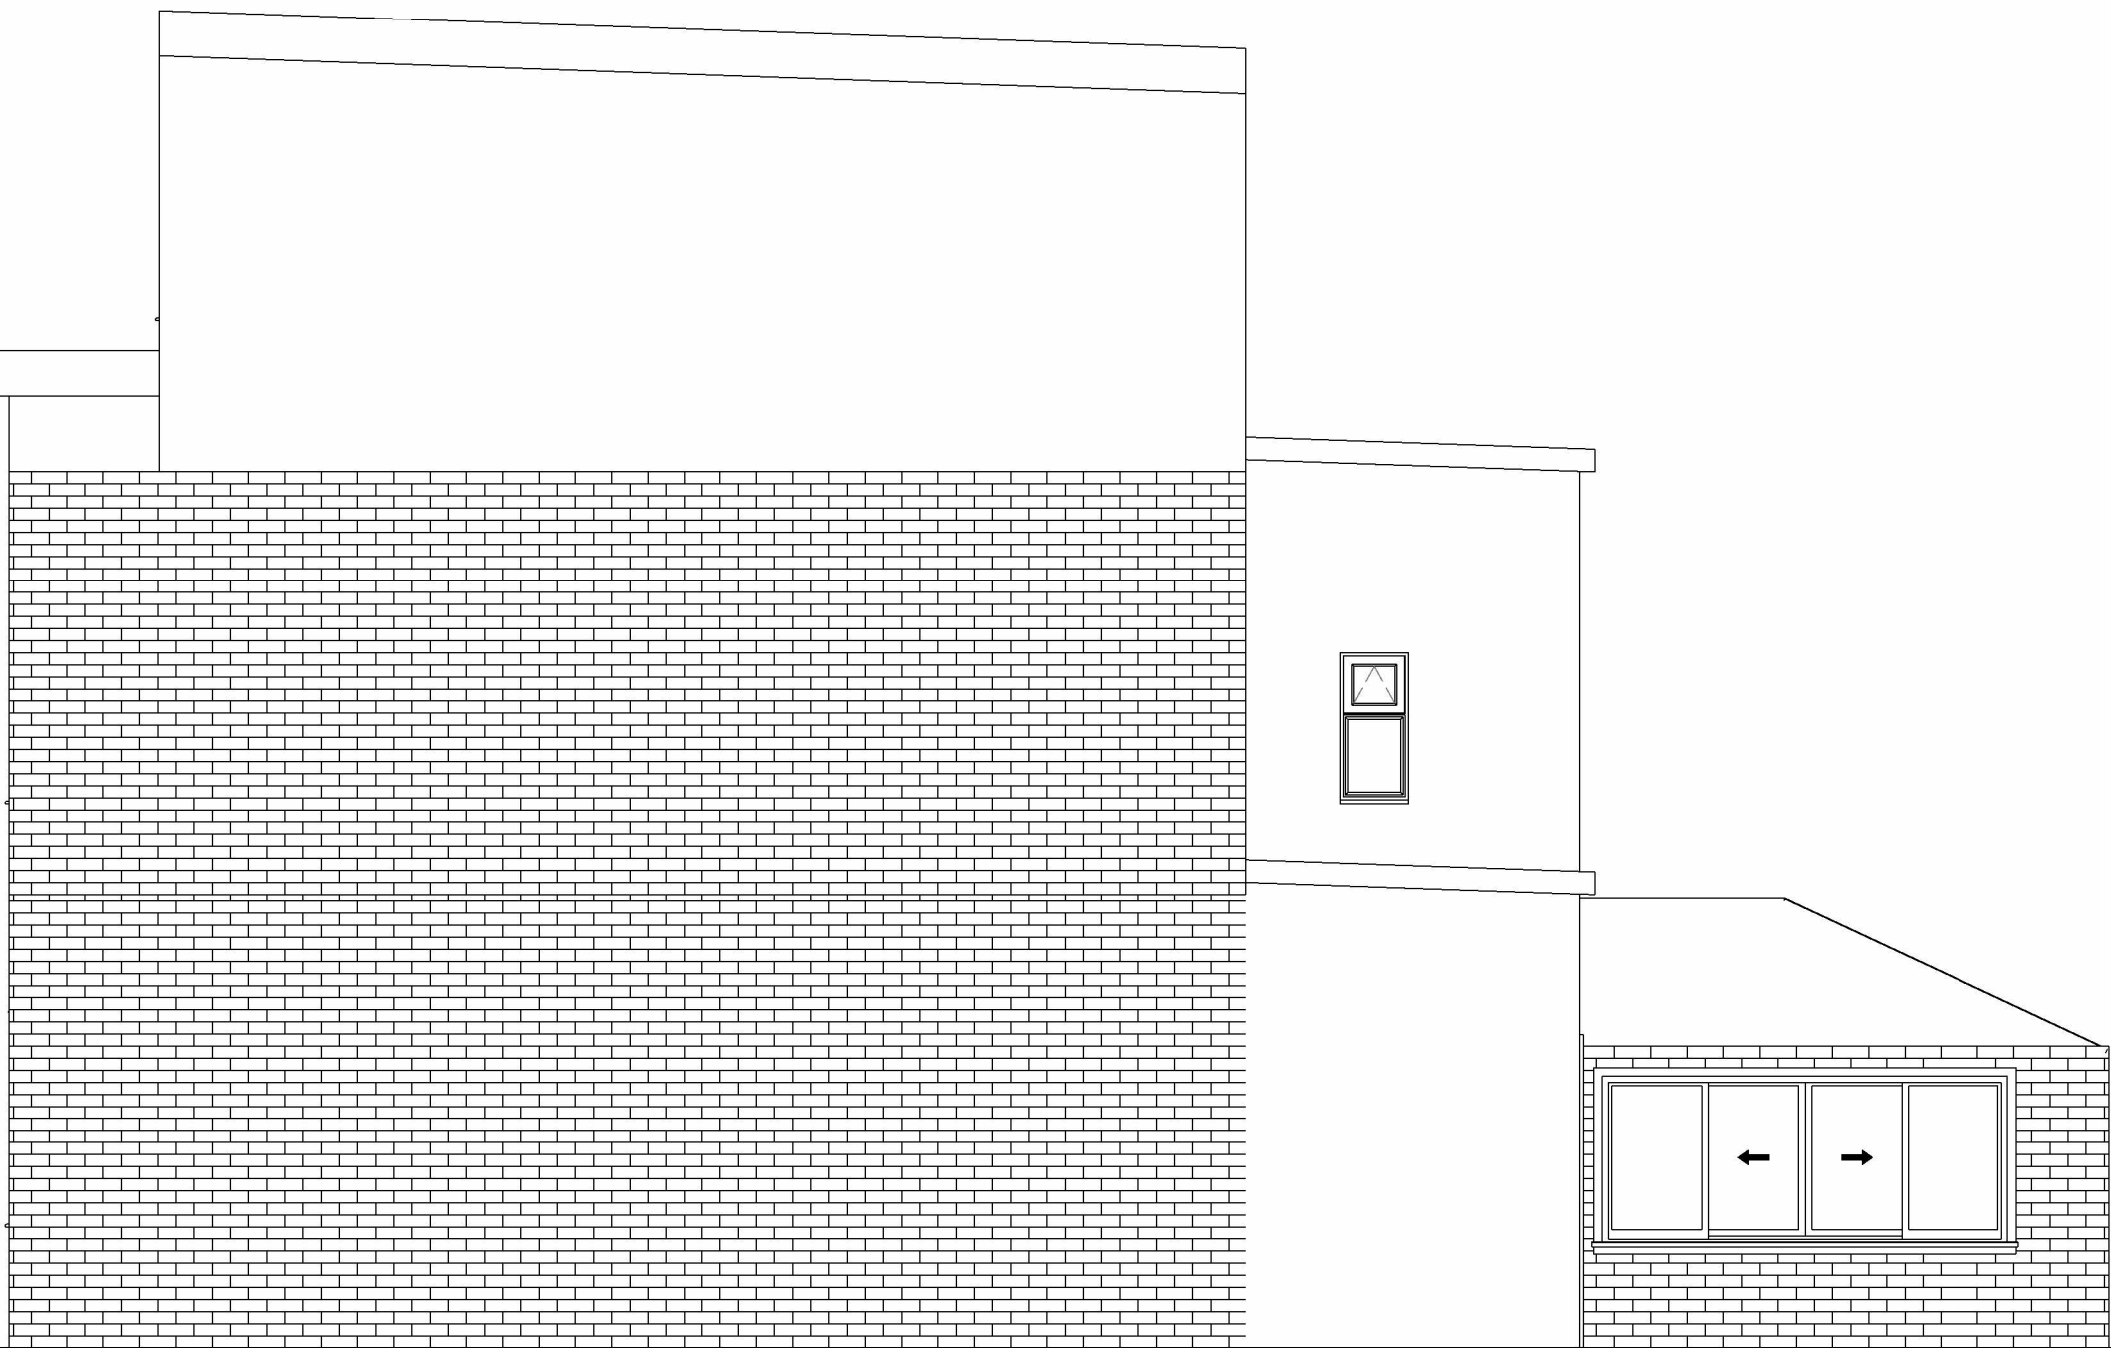

West Elevation
Scale 1:50
Existing - E006

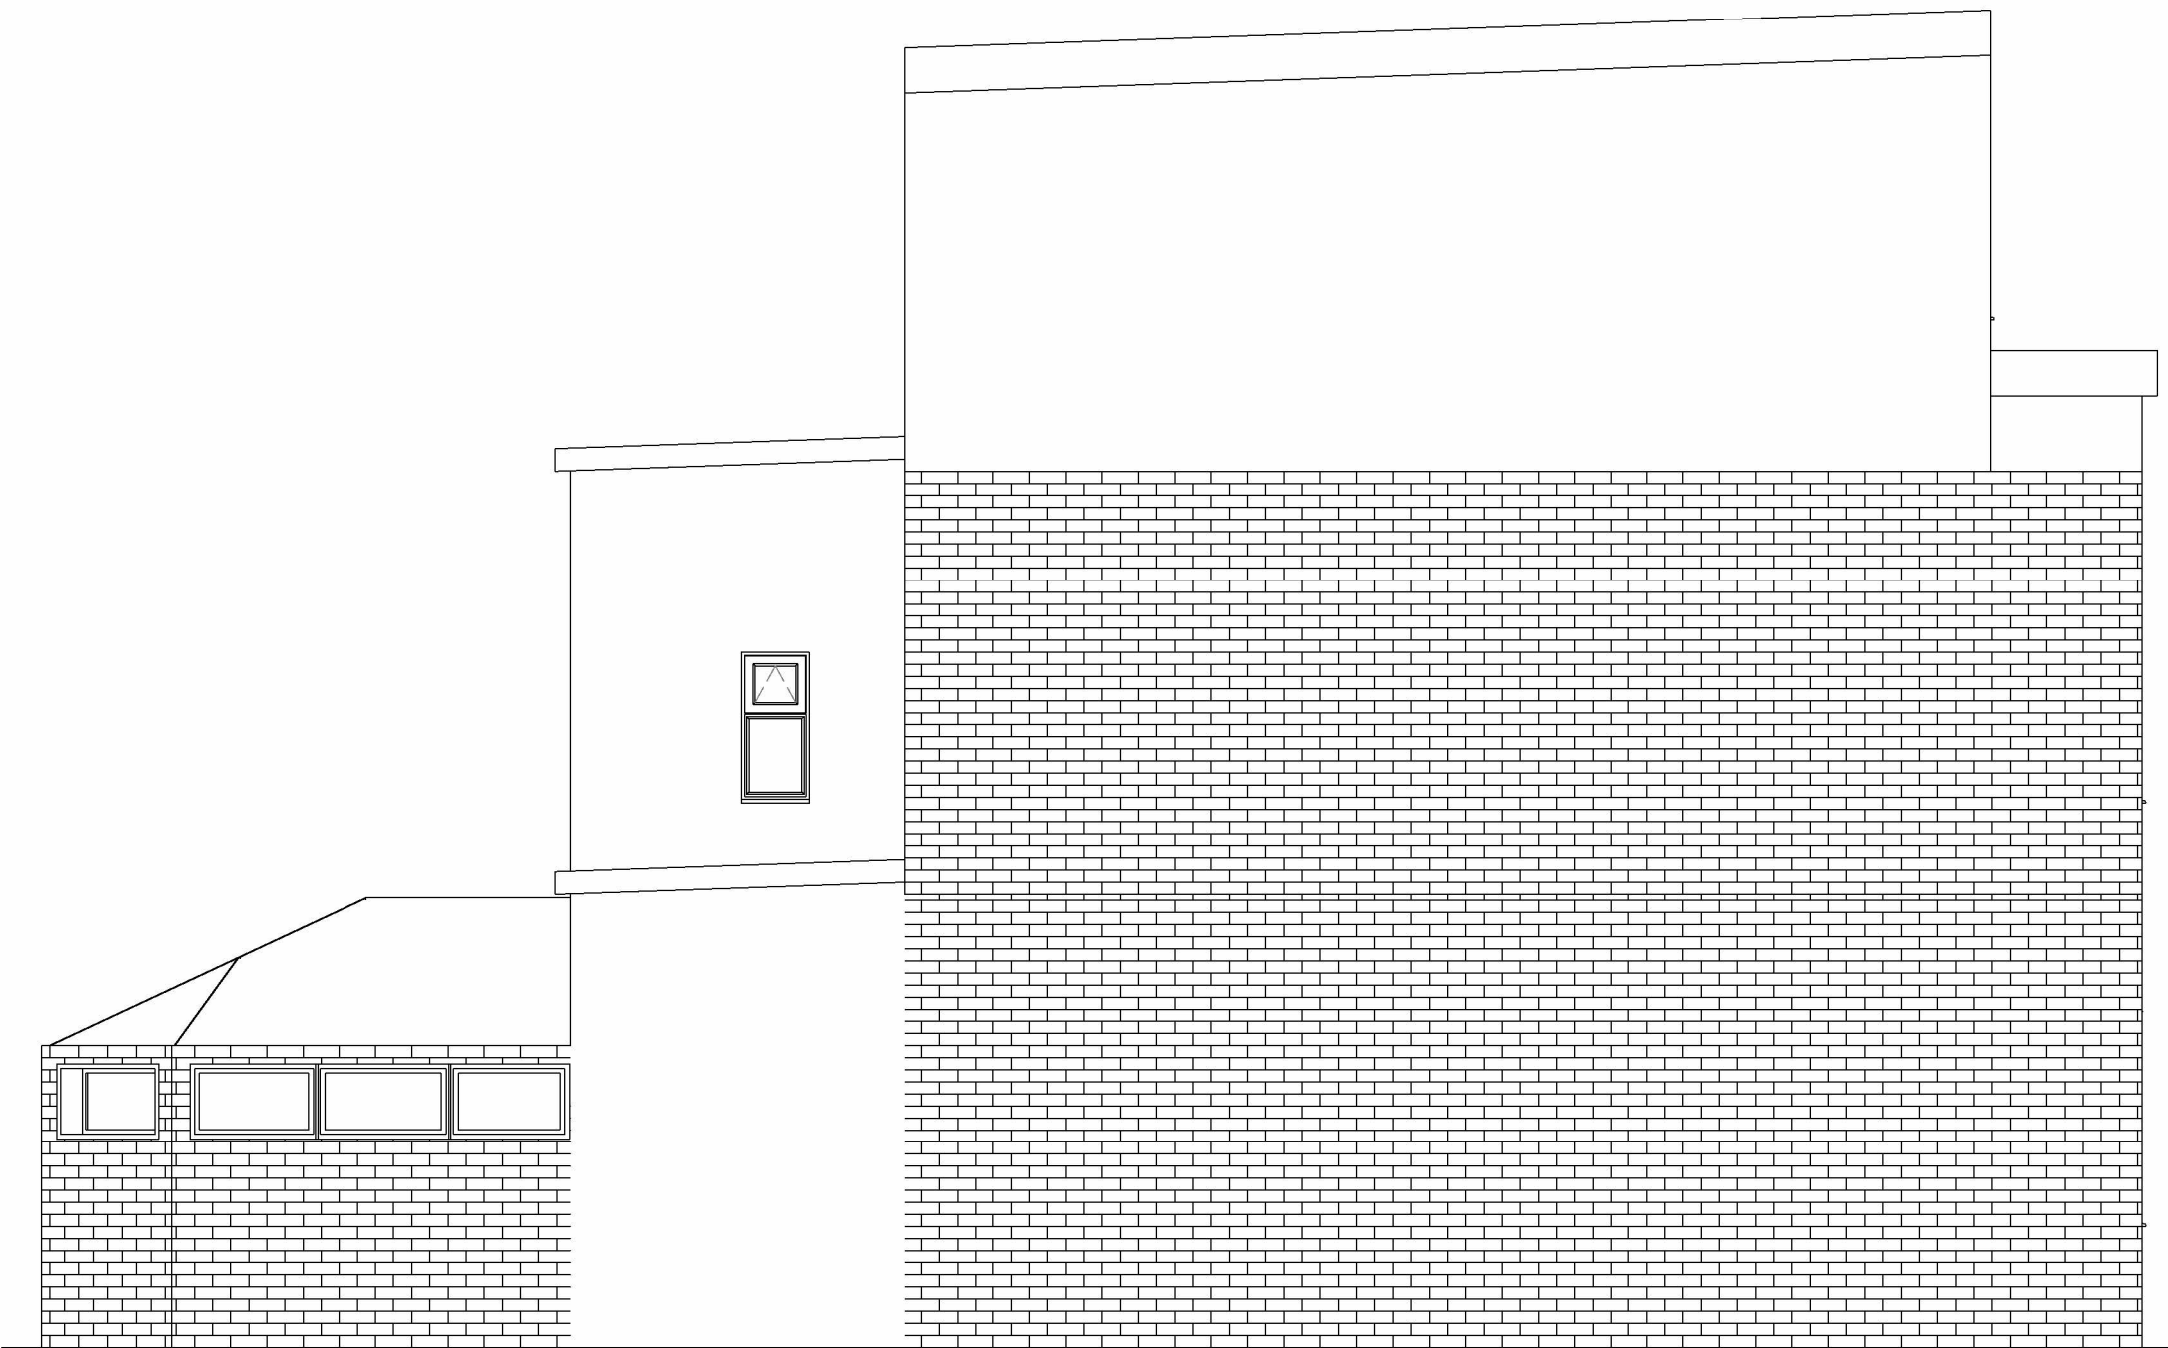

East Elevation
Scale 1:50
Existing - E007

Rev	Description	Date	Dr by	App by
original by		date created		
NK		14/06/2025	NK	



client name	OWNER		
project	1 Mackenzie St, Levenshulme Manchester M12 5RT		
drawing	EXISTING PLAN AND ELEVATIONS		
computer file	C:\Users\TRADE\Dropbox\NKARCH\1 Mackenzie Street Longlight Manchester M12 5RT\1.dwg		plot date
project number	2025.00713.8823	scale	1 : 50 @A1
drawing number	A101	rev	issue status

This drawing is to be read in conjunction with all related drawings. All dimensions must be checked and verified on site before commencing any work or producing shop drawings. The originator should be notified immediately of any discrepancy. This drawing is copyright and remains the property of NK Architectural.