



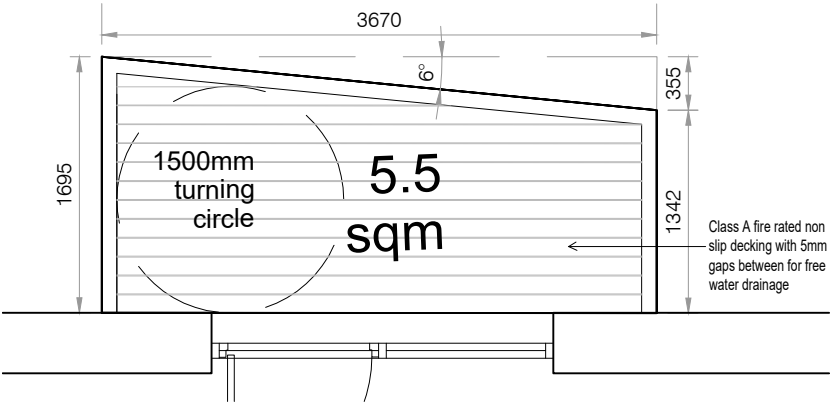


Typical Balcony Plan

Scale 1 : 50

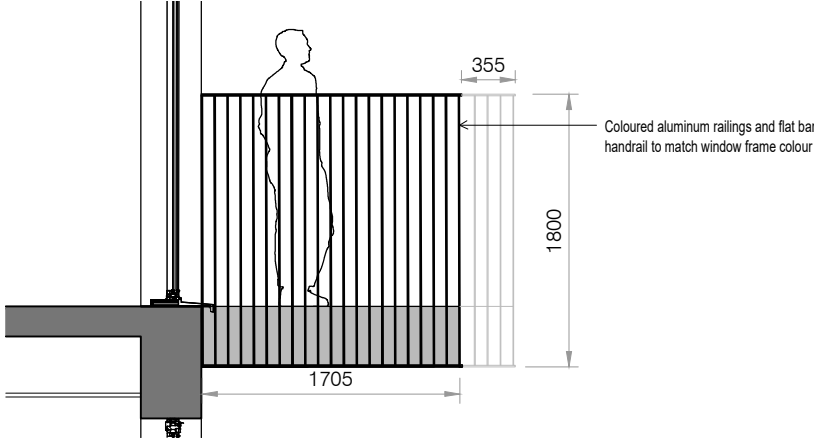


Typical Balcony Side Elevation

Scale 1 : 50

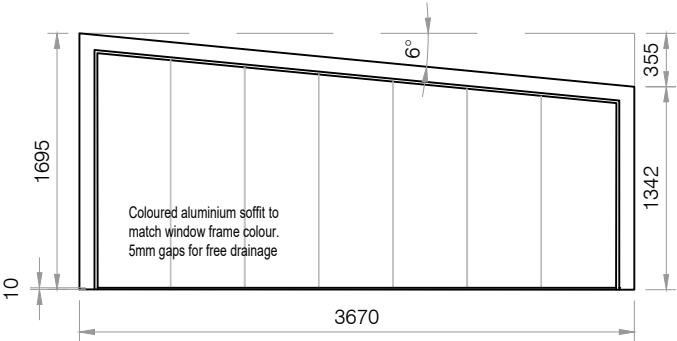


Typical Balcony Soffit

Scale 1 : 50

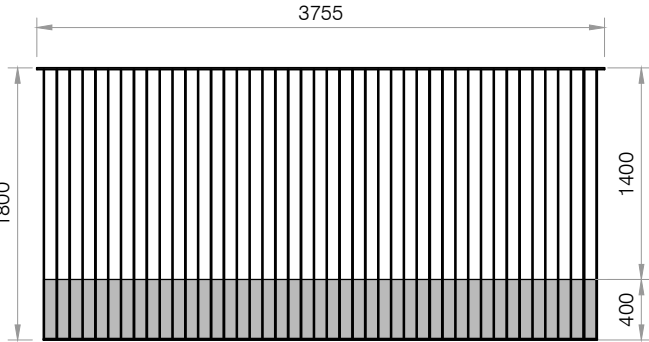

Typical Balcony Front Elevation


Scale 1 : 50

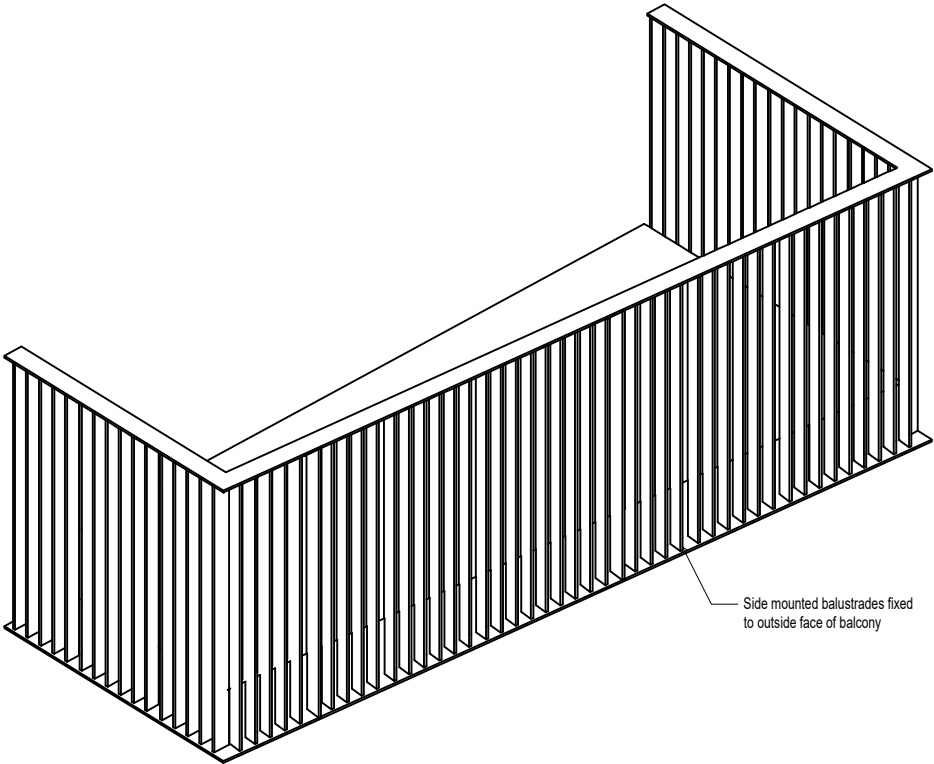

Typical Balcony Axo

Scale 1 : 50

The construction and materials of the aluminium projecting balcony to meet relevant building regulation requirements and be built to suit manufacturers recommendations.

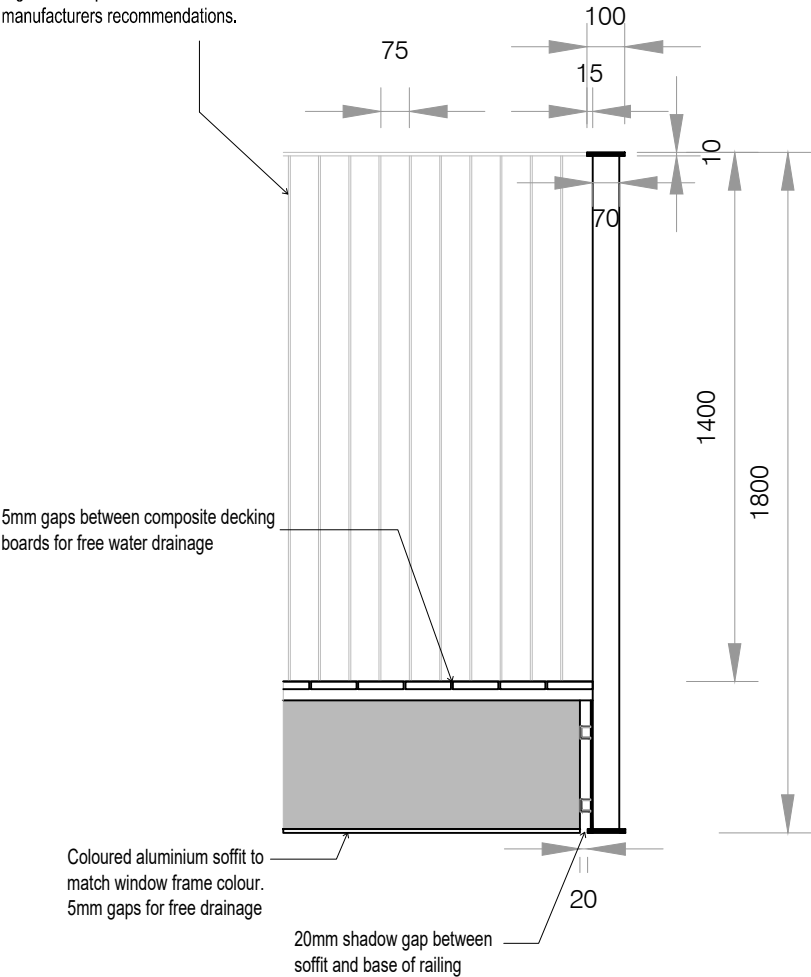

Typical Balcony Section

Scale 1 : 20

**MC
AU**

**Modern City
Architecture & Urbanism**

2 Commercial Street
Deansgate
Manchester
M15 4RQ
t: 0161 974 7203
e: info@mcau.co.uk
www.mcau.co.uk

Client

MSV / Caddick

Project

**Land at Barnhill Street
/ Raby Street, Moss Side**

Description

Proposed Balcony Design

Status

Stage 3 - Planning

Job Number

1215-MCAU

Drawing Number

21-05

Scale

1:50@A3

Drawn By

JB

Date

Jul 25

Revision

P1

Copyright Modern City Architecture & Urbanism Ltd