




Plot Stamp: G:\57000\5706 Faraday Demolition\1-WIP\BIM\5706-HMA-FT-Stage 4 Drawings_Updated.dwg Plot Date and Time Stamp: 15/08/2025 10:50:43

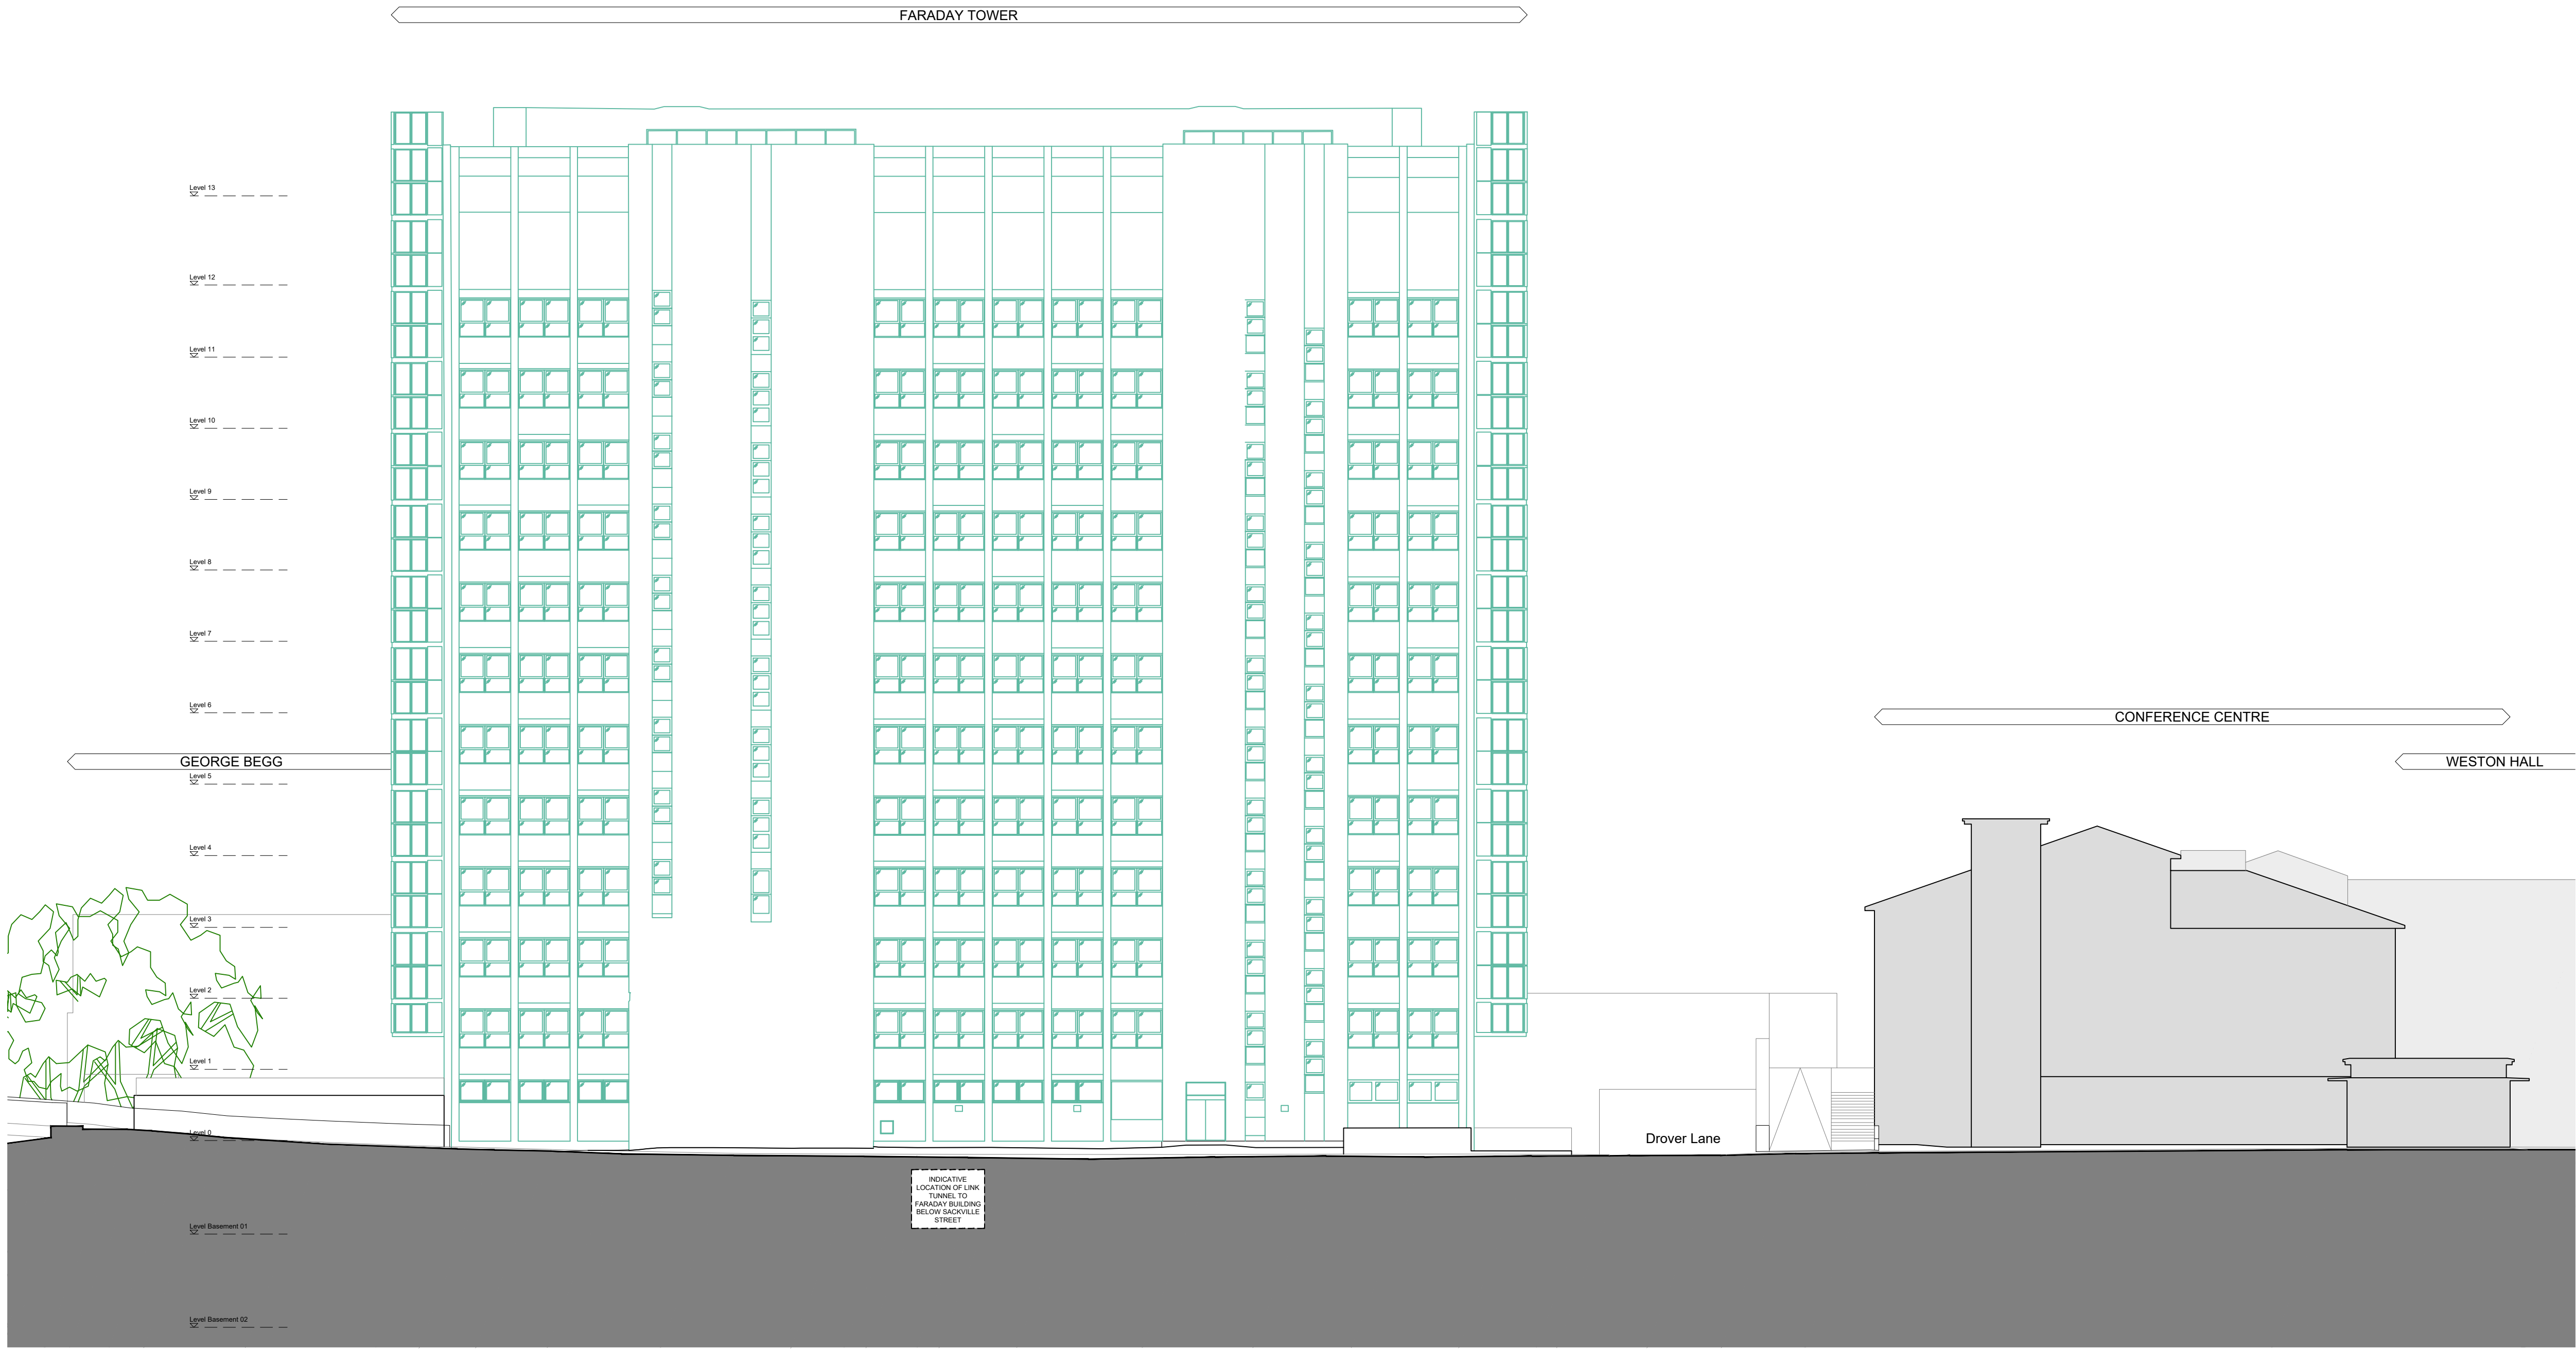

East Elevation

- NOTES**
- DO NOT SCALE FROM THIS DRAWING.
 - ALL MEASUREMENTS ARE IN MILLIMETERS UNLESS STATED OTHERWISE.
 - THIS DRAWING IS TO BE READ IN CONJUNCTION WITH THE SPECIFICATION AND ALL RELEVANT ARCHITECTURAL, ELECTRICAL, MECHANICAL AND STRUCTURAL DRAWINGS.
 - © UNIVERSITY OF MANCHESTER. THIS DRAWING MUST NOT BE REPRODUCED WITHOUT PERMISSION.
 - DIRECTORATE OF ESTATES AND FACILITIES TO BE NOTIFIED OF ANY DISCREPANCIES.

Elevations Key:

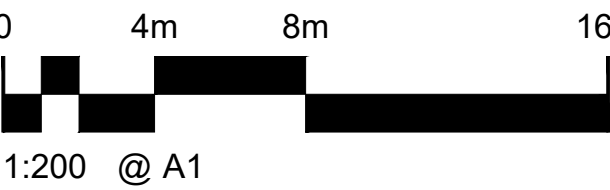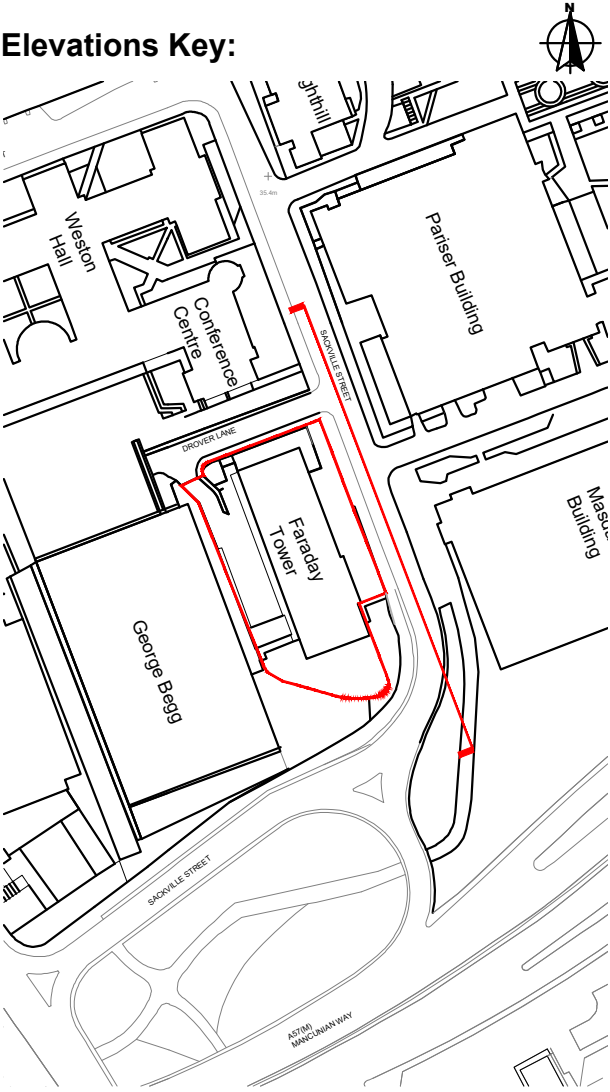

T3	Key amended.	14/08/25	MM	TF	HMA
T2	Issued for Planning.	08/08/25	MT	MM	HMA
T1	Issued for Stage 4.	25/04/25	SBG	MM	HMA
P1	First issue. Issued for comments.	10/01/25	MM	FW	HMA
Rev	Description	Date	By	Chk'd	Auth

MANCHESTER
1824

The University of Manchester

Directorate of Estates and Facilities
Beyer Building
The University of Manchester
Oxford Road
Manchester
M13 9PL



Halliday Meechan Architects Limited
111 Piccadilly, Manchester M1 2DT
+44 (0)161 661 1200

4 Devonshire Street, London W1W 5ST
+44 (0)20 465 5175
info@hallidymeechan.com
www.hallidymeechan.com

Drawing Status

PLANNING

Project
Faraday Tower Demolition

Building Name
Faraday Tower

Building No.
162AA

Site Name
UNIVERSITY OF MANCHESTER

Sub Site Name
North Campus

Drawing Title
Existing Elevations - East

PM	ARC	Drawn	MM	Checked	FW	Authorised	HMA
----	-----	-------	----	---------	----	------------	-----

Scale @A1	Date	Date	Date
1:200	27/09/24	10/01/25	10/01/25

Drawing No.	Revision
5706-HMA-FT-ZZ-DR-A-10200	T3