


12468


FIRIN & GLOW SIGNAGE - HOLIDAY INN MANCHESTER

REVISION	DATE	DESCRIPTION	DRAWN BY	CHECKED BY
P01	12.12.2024	INITIAL PROPOSALS	GDB	JC
P02	21.01.2025	DESIGN REVIEW AFTER COMMENTS	GDB	JC
P03	23.01.2025	SIGNAGE DESIGN & FIXING DETAIL AMENDED	GDB	JC

SIGN TYPE 3A - FIRIN EXTERNAL BRAND SIGN

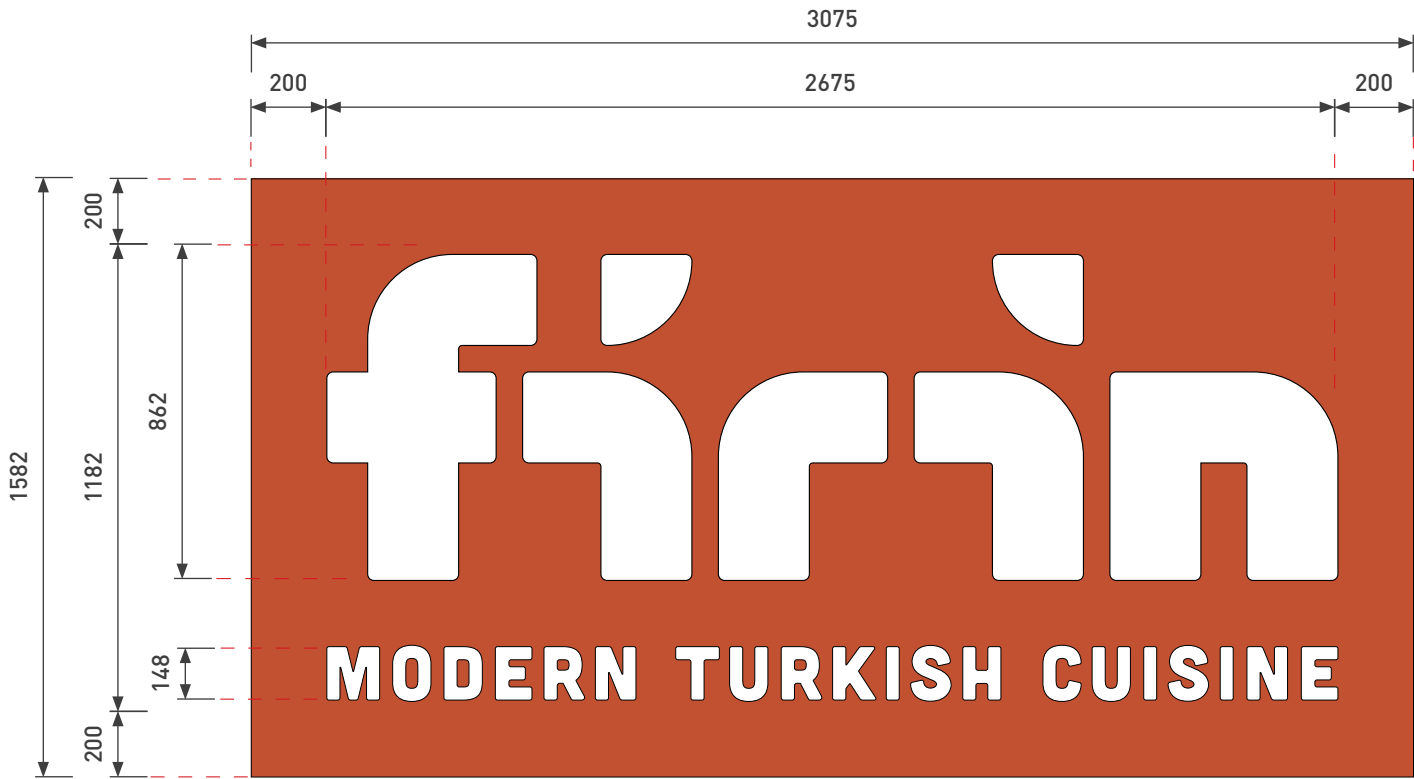

SIGN FACE (1:20 in A3)

 

SIDE PROFILE (1:20 in A3)



TYPE 03A - FIRIN EXTERNAL BRAND SIGNAGE

3075 x 1582mm aluminium powder coated tray sign with 60mm projection from building. Tray to have stencil cut letters with push through opal acrylic faces. Internal mounted LEDs to provide even face illumination.

Power to be provided to location by others. Illumination between dusk and dawn only.

Fixing: Backing Tray fixed to aluminium angle using colour coded fixings. Angle fixed through Equitone fibre cement panels to hewlping hand vertical 'L' sections

Quantity: 1nr


Font: As per provided artworks.

Colours: PMS 7580 (Tray colour to be confirmed)

Illuminance Levels: Illumination not to exceed 300cd/sq.m

Signage Weight: Approx 105kg

NOTES:
ALL COLOUR REFERENCES TO BE PROVIDED / CONFIRMED

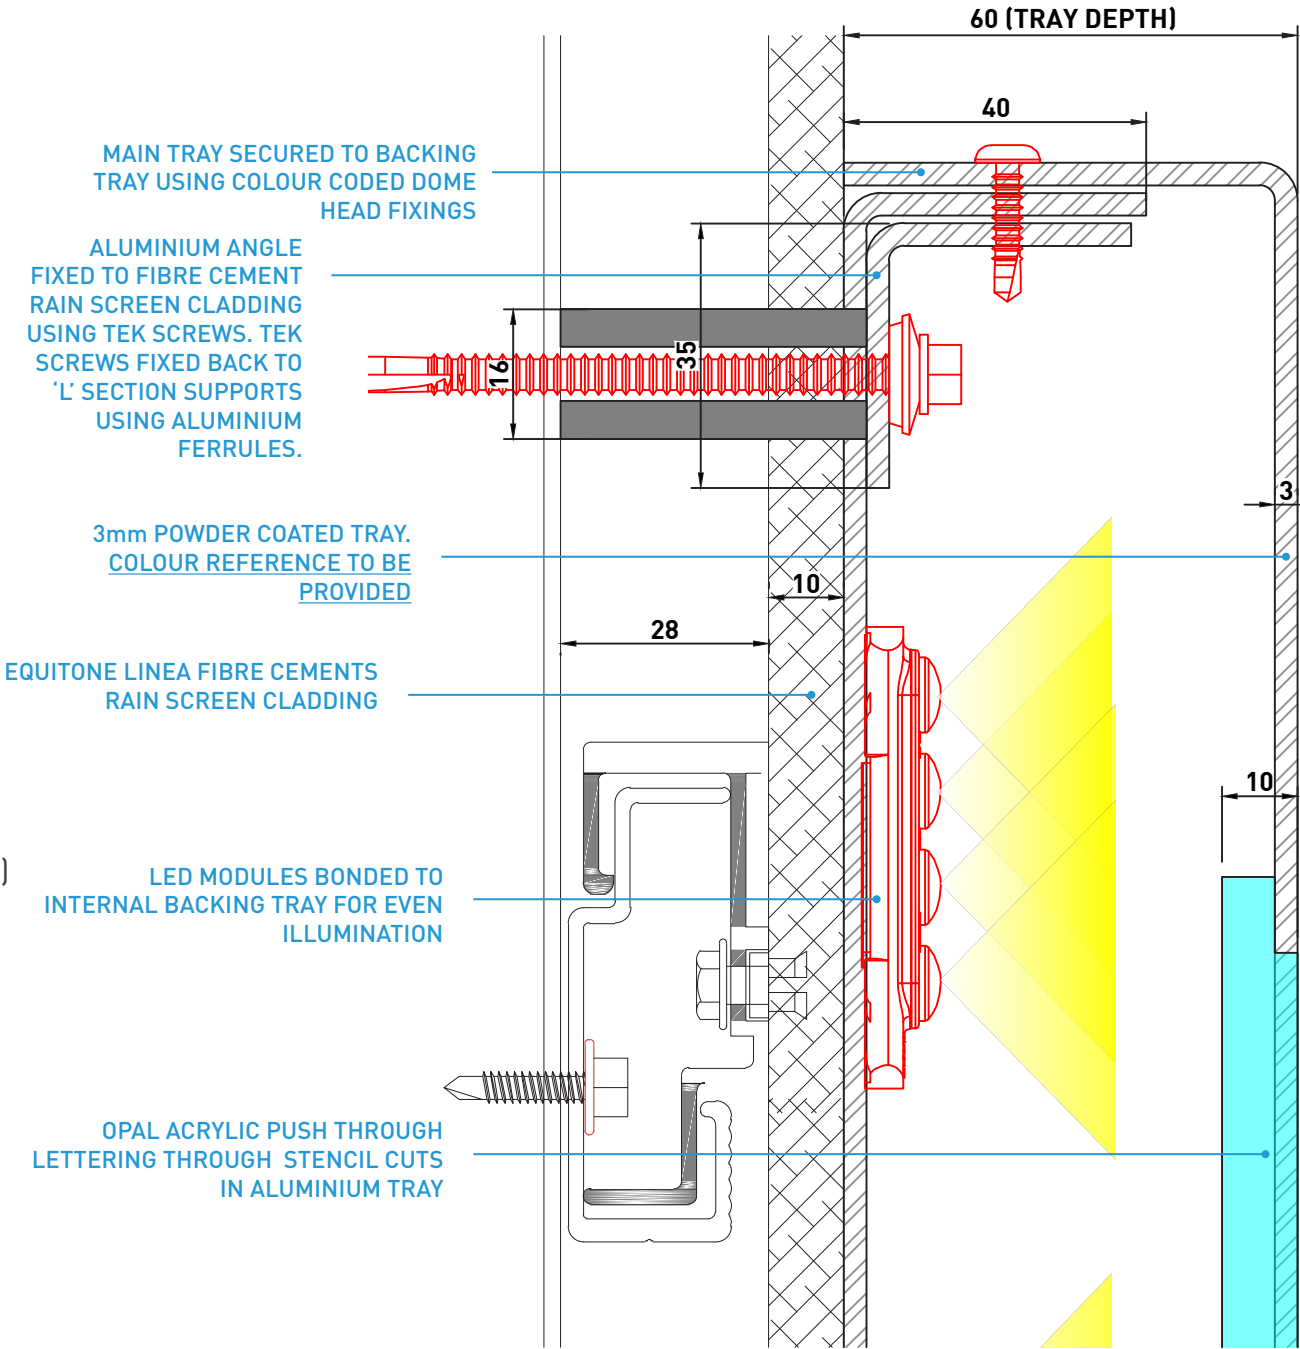

SIGN PROFILE DETAIL (1:1 in A3)

LED COLOUR TEMPERATURE
COOL WHITE 7100K



Notes:

Colour References:



FOR REVIEW
DO NOT MANUFACTURE
FROM THIS DOCUMENT

Drawing No:

N/A

Revision:

P03

Start Date: 12/12/2024

Rev. Date: 23/01/2025

Drawn By: GDB

Checked By: JC

Client:


AIMBRIDGE

Project:

P1 HOLIDAY INN



SIGN TYPE 3B - GLOW SKY BAR EXTERNAL BRAND SIGN

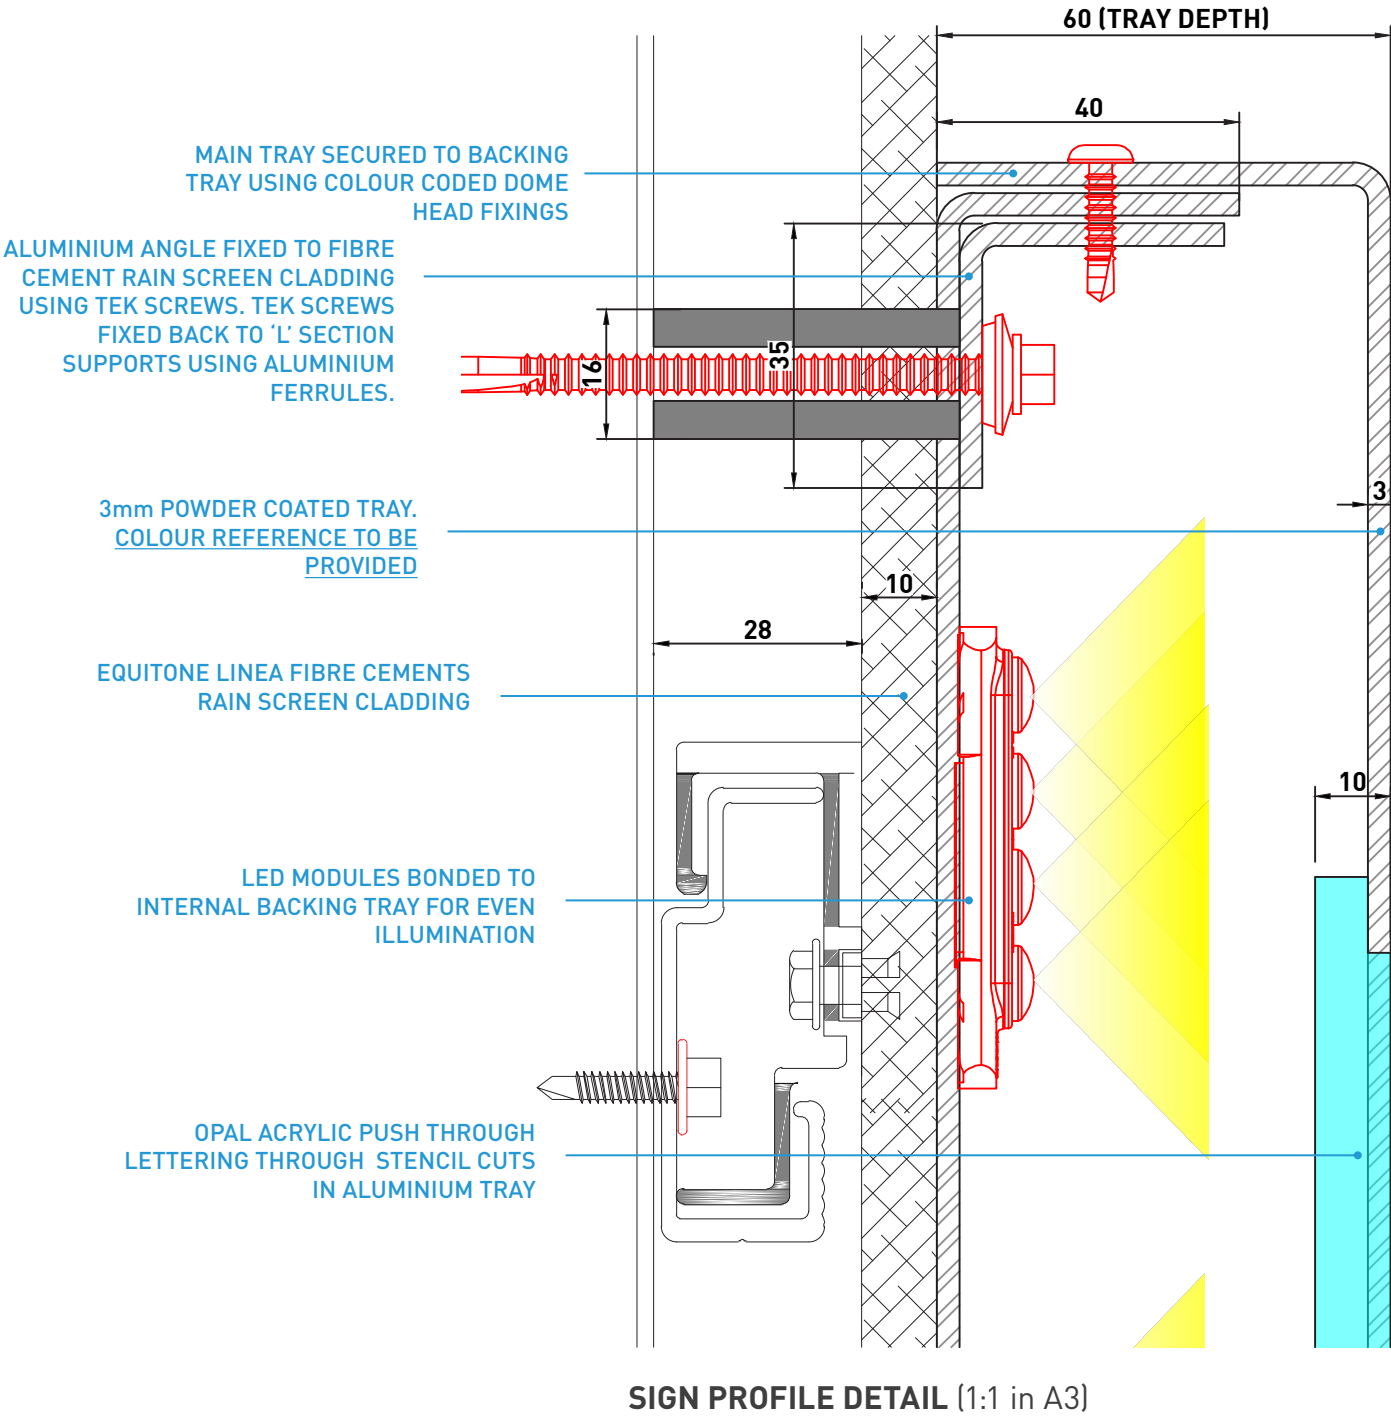


TYPE 03B - GLOW SKY BAR EXTERNAL BRAND SIGN

2400 x 1290mm aluminium powder coated tray sign with 60mm projection from building. Tray to have stencil cut letters with push through opal acrylic faces. Internal mounted LEDs to provide even face illumination.

Power to be provided to location by others. Illumination between dusk and dawn only.

Fixing:	Backing Tray fixed to aluminium angle using colour coded fixings. Angle fixed through Equitone fibre cement panels to hewlping hand vertical 'L' sections
Quantity:	1nr
Font:	As per provided artworks.
Colours:	Red - RAL / Pantone colour reference to be provided. RAL 9005 Black - Tray colour to be confirmed
Illuminance Levels:	Illumination not to exceed 300cd/sq.m
Signage Weight:	Approx 70kg

NOTES:
ALL COLOUR REFERENCES TO BE PROVIDED / CONFIRMED

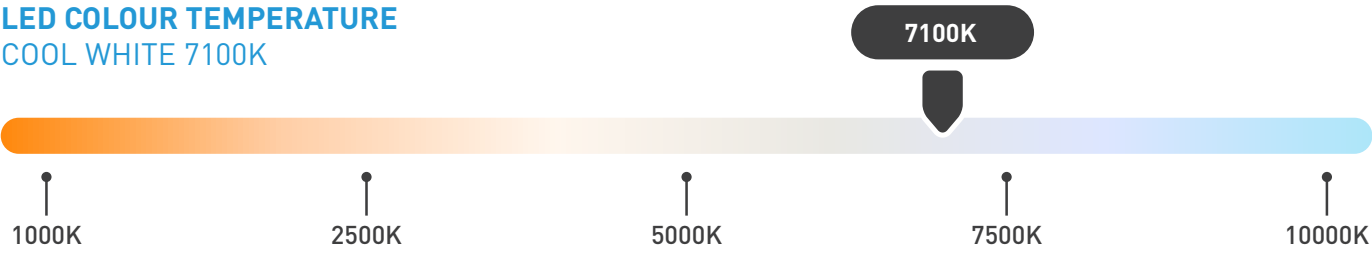

Notes:

Colour References:

- RED - colour ref to be provided
- RAL 9005 - to be confirmed

FOR REVIEW
DO NOT MANUFACTURE
FROM THIS DOCUMENT

Drawing No:

N/A

Revision:

P03

Start Date: 12/12/2024

Rev. Date: 23/01/2025

Drawn By: GDB

Checked By: JC


Client:

AIMBRIDGE


Project:

P1 HOLIDAY INN

EXISTING WEST ELEVATION

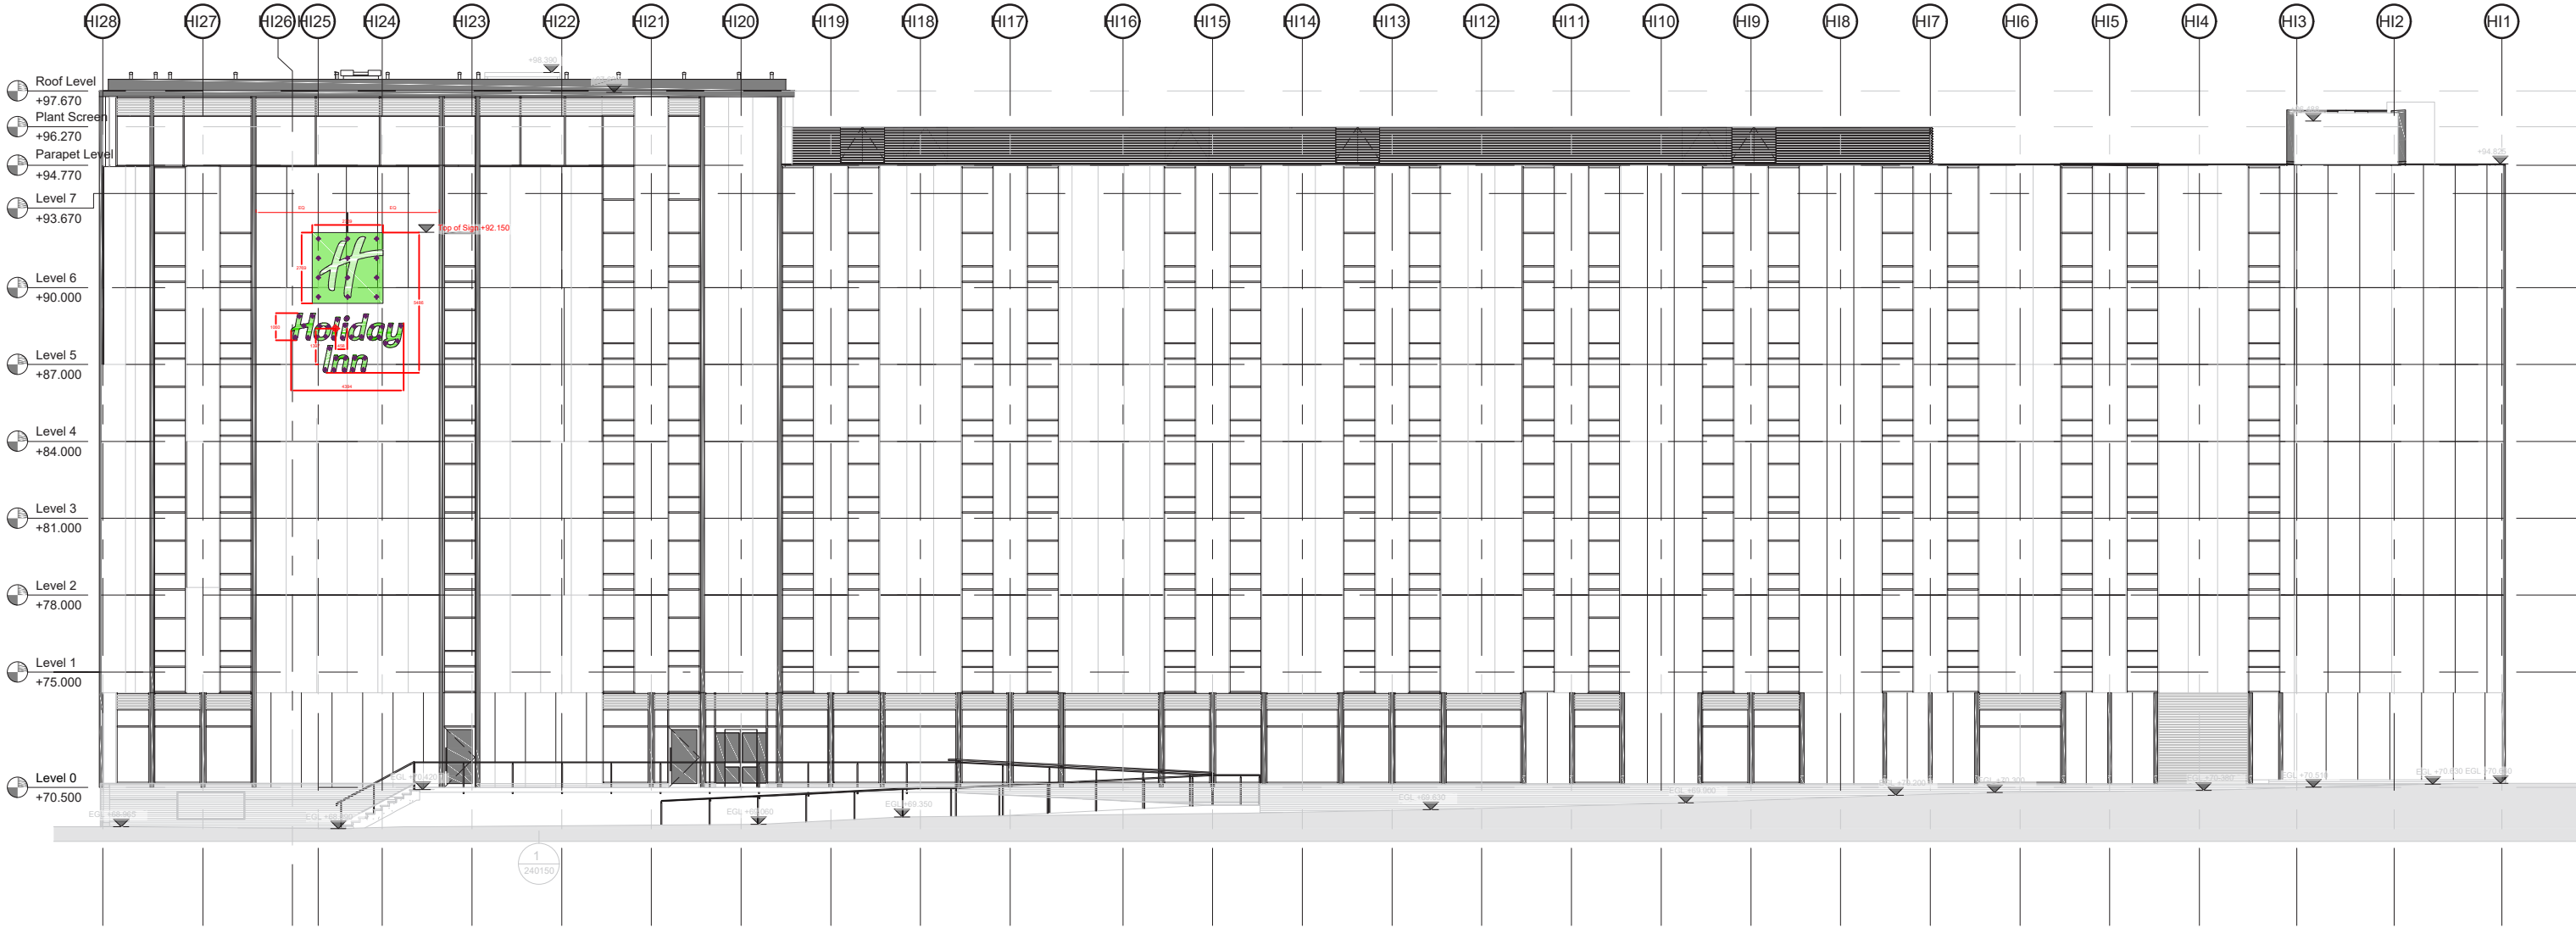

EXISTING WEST ELEVATION (1:250 in A3)

 

Notes:

Colour References:

FOR REVIEW
DO NOT MANUFACTURE
FROM THIS DOCUMENT

Drawing No:

N/A

Revision:

P03

Start Date: 12/12/2024

Rev. Date: 23/01/2025

Drawn By: GDB

Checked By: JC

Client:


AIMBRIDGE

Project:

P1 HOLIDAY INN



PROPOSED WEST ELEVATION

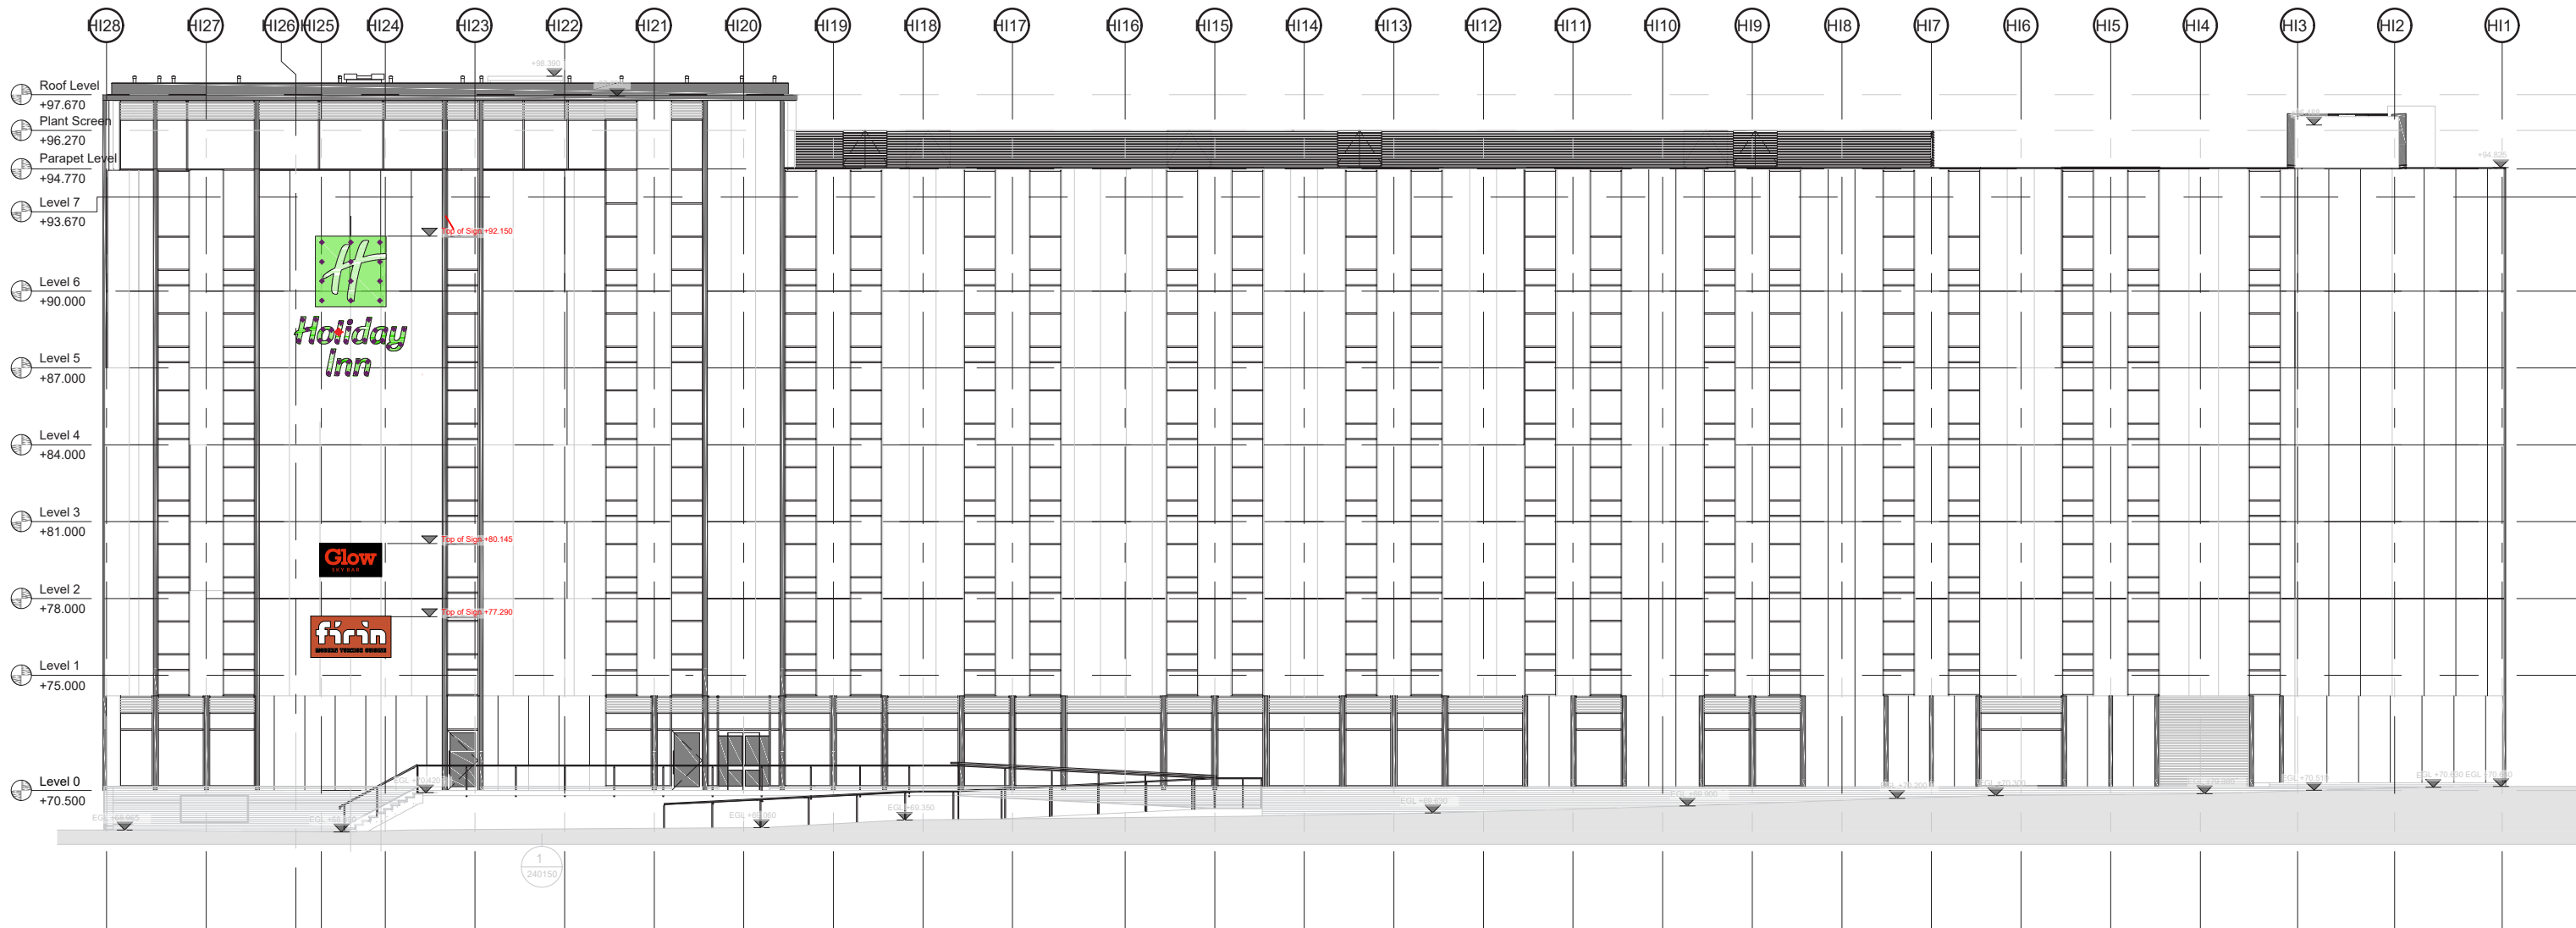

PROPOSED WEST ELEVATION (1:250 in A3)



Notes:

Colour References:

FOR REVIEW
DO NOT MANUFACTURE
FROM THIS DOCUMENT

Drawing No:

N/A

Revision:

P03

Start Date: 12/12/2024

Rev. Date: 23/01/2025

Drawn By: GDB

Checked By: JC

Client:

AIMBRIDGE

Project:

P1 HOLIDAY INN



Architectural elevation drawing of a building facade showing two signs: "Glow SKY BAR" and "firin MODERN TURKISH CUISINE". The drawing includes level markers on the left (Level 5 to Level 0) and various dimensions for the signs and their placement.

Level Markers (Left):

- Level 5: +87.000
- Level 4: +84.000
- Level 3: +81.000
- Level 2: +78.000
- Level 1: +75.000
- Level 0: +70.500

Sign Dimensions and Placement:

- Glow SKY BAR Sign:**
 - Top of Sign: +80.145
 - Height: 2854
 - Width: 7145
 - Horizontal spacing from grid: 2372.5, 2400, 2372.5
 - Vertical spacing from Level 3: 855, 1290, 855
- firin MODERN TURKISH CUISINE Sign:**
 - Top of Sign: +77.290
 - Height: 1564
 - Width: 3075
 - Horizontal spacing from grid: 2035, 3075, 2035
 - Vertical spacing from Level 1: 709, 1582, 709

Other Dimensions:

- Overall height from Level 0 to Level 3: 8355
- Overall height from Level 0 to Level 1: 5210
- Ground Level (EGL): +70.420

Scale 1:100






- GLOW SKY BAR SIGN - POSITIONED BETWEEN FLOORS 2 & 3
- FIRIN MODERN TURKISH CUISINE SIGN - POSITIONED BETWEEN FLOORS 1 & 2
- ALL SIGNAGE POSITIONS SUBJECT TO APPROVAL. TO BE CONFIRMED IF SIGNAGE TO BE CENTRED ON CLADDING PANEL HEIGHTS.

P1 HOLIDAY INN



PARTIAL WEST ELEVATION

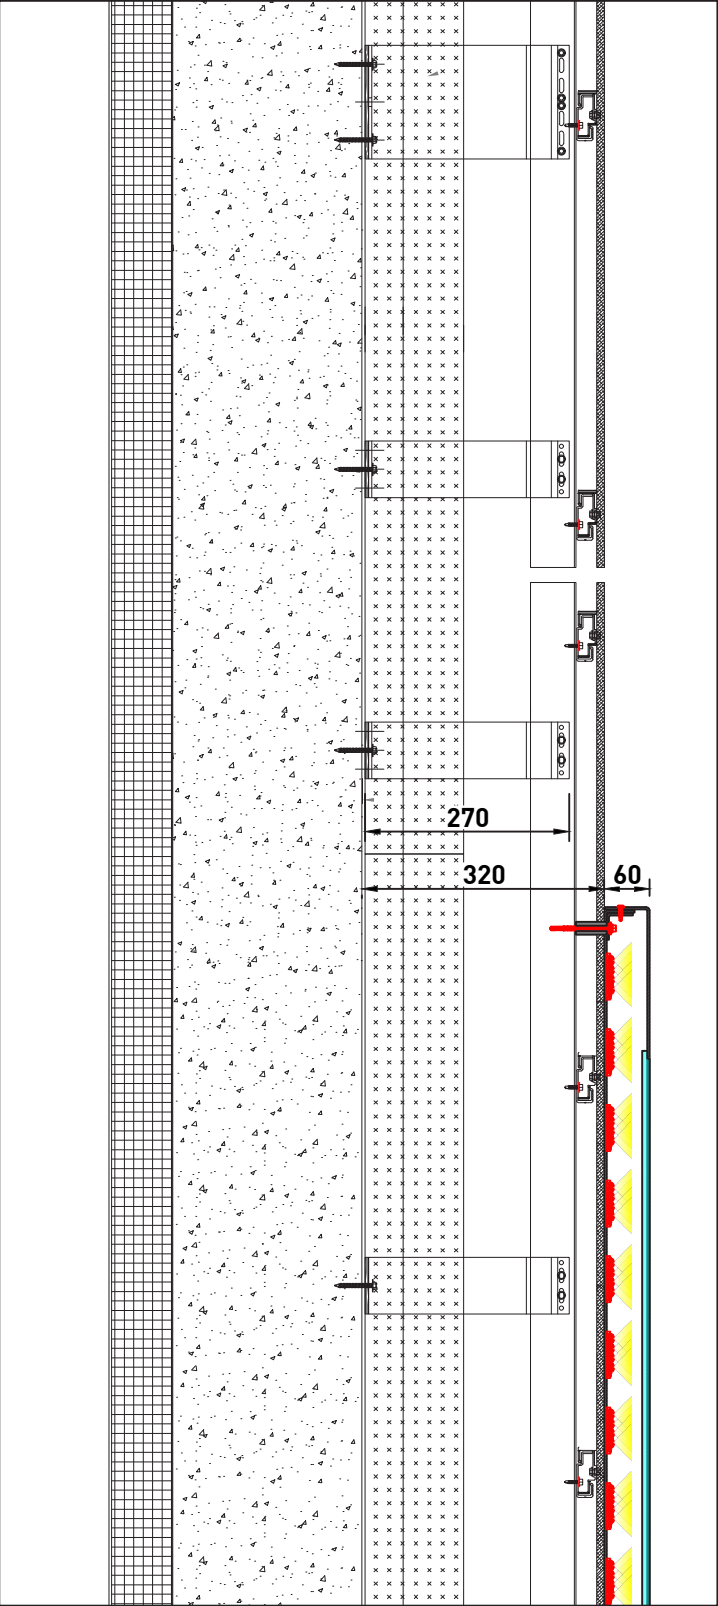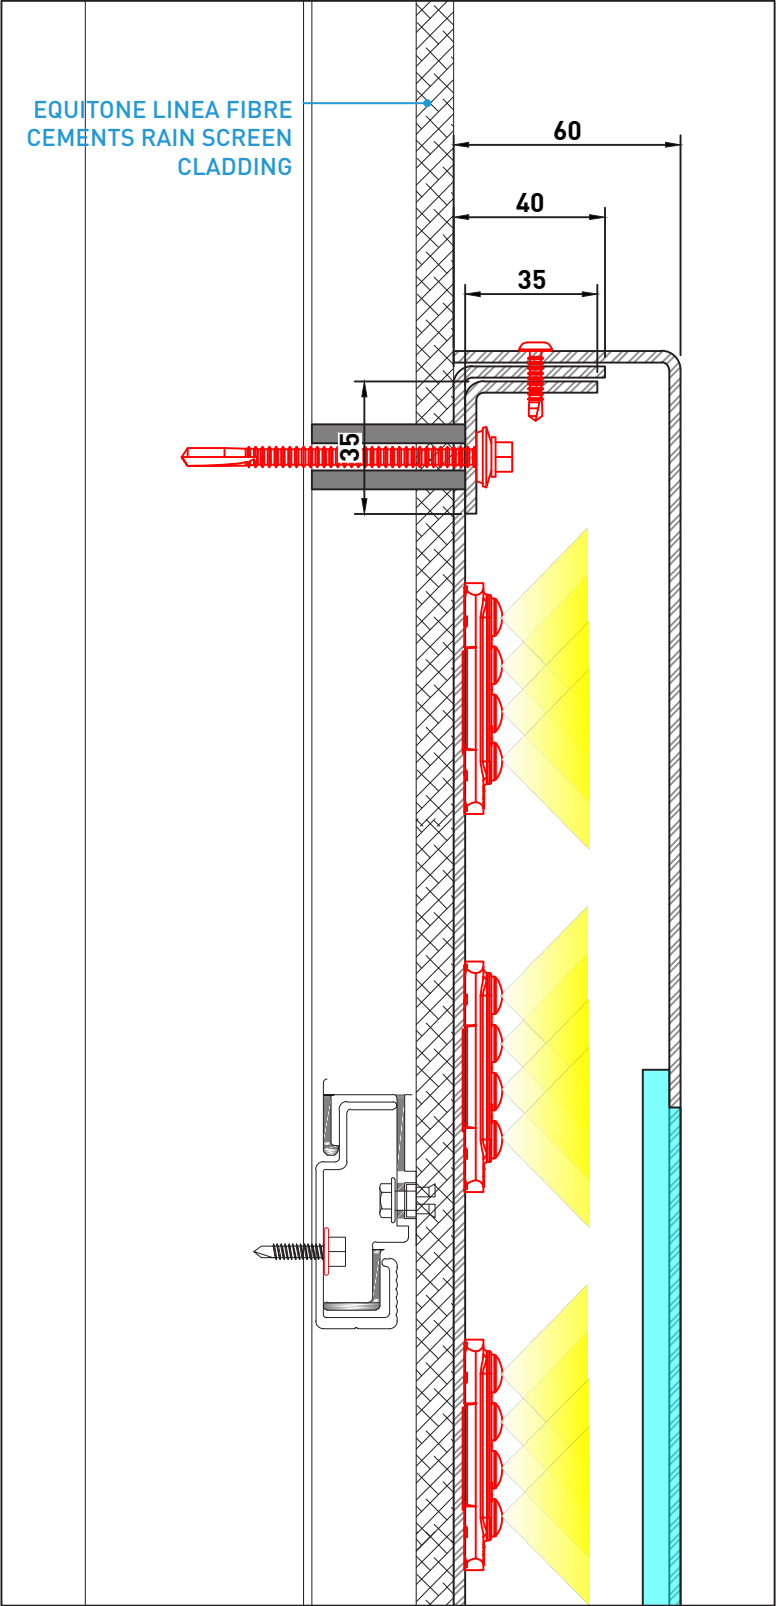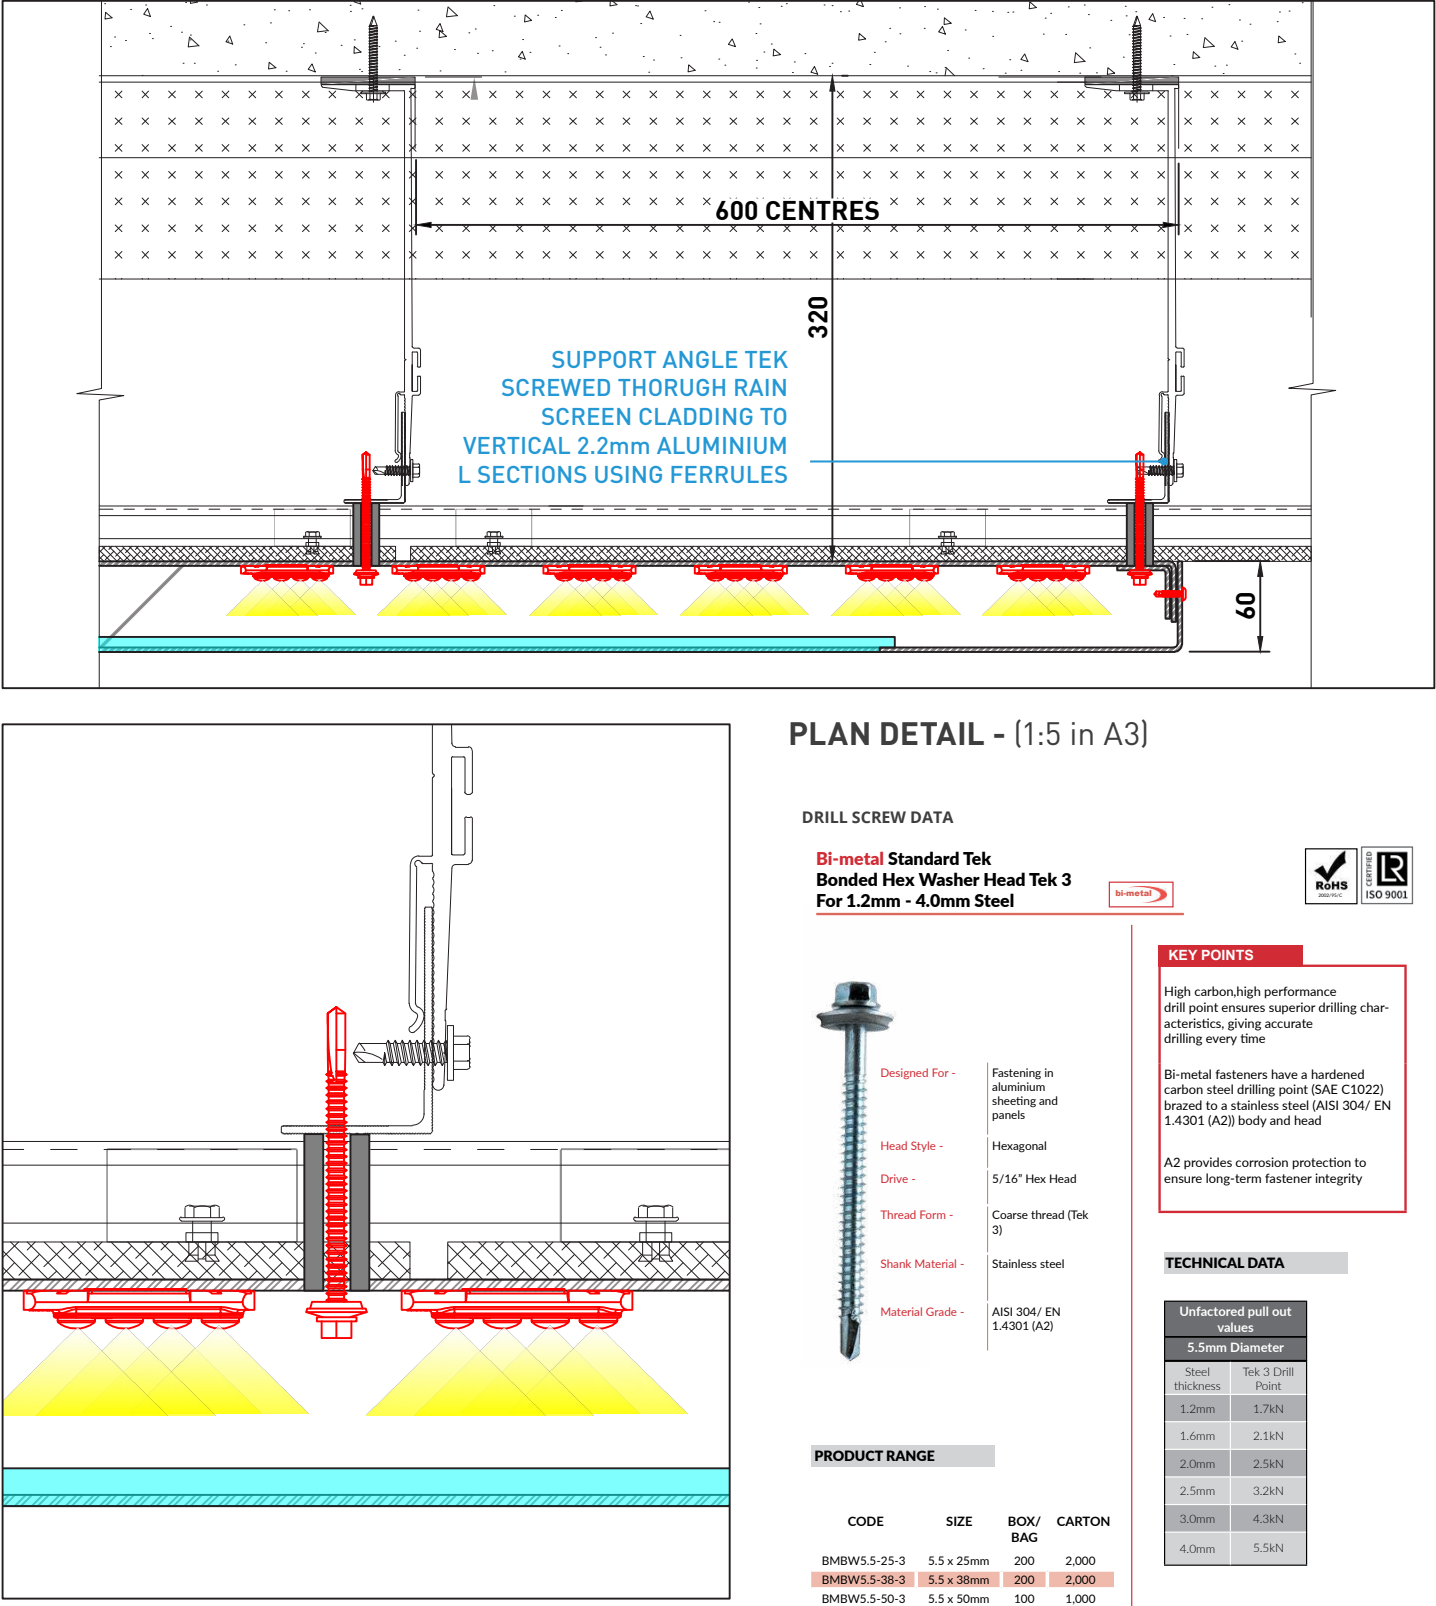

PLAN DETAIL - (1:5 in A3)

DRILL SCREW DATA

Bi-metal Standard Tek
Bonded Hex Washer Head Tek 3
For 1.2mm - 4.0mm Steel



- Designed For - Fastening in aluminium sheeting and panels
- Head Style - Hexagonal
- Drive - 5/16" Hex Head
- Thread Form - Coarse thread (Tek 3)
- Shank Material - Stainless steel
- Material Grade - AISI 304/ EN 1.4301 (A2)

KEY POINTS

High carbon, high performance drill point ensures superior drilling characteristics, giving accurate drilling every time

Bi-metal fasteners have a hardened carbon steel drilling point (SAE C1022) brazed to a stainless steel (AISI 304/ EN 1.4301 (A2)) body and head

A2 provides corrosion protection to ensure long-term fastener integrity

TECHNICAL DATA

Unfactored pull out values	
5.5mm Diameter	
Steel thickness	Tek 3 Drill Point
1.2mm	1.7kN
1.6mm	2.1kN
2.0mm	2.5kN
2.5mm	3.2kN
3.0mm	4.3kN
4.0mm	5.5kN

PRODUCT RANGE

CODE	SIZE	BOX/ BAG	CARTON
BMBW5.5-25-3	5.5 x 25mm	200	2,000
BMBW5.5-38-3	5.5 x 38mm	200	2,000
BMBW5.5-50-3	5.5 x 50mm	100	1,000
BMBW5.5-75-3	5.5 x 75mm	100	1,000
BMBW5.5-100-3	5.5 x 100mm	100	1,000



Notes:

Colour References:

FOR REVIEW
DO NOT MANUFACTURE
FROM THIS DOCUMENT

Drawing No:

N/A

Revision:

P03

Start Date: 12/12/2024

Rev. Date: 23/01/2025

Drawn By: GDB

Checked By: JC

Client:


AIMBRIDGE

Project:

P1 HOLIDAY INN



LOCATION PLAN

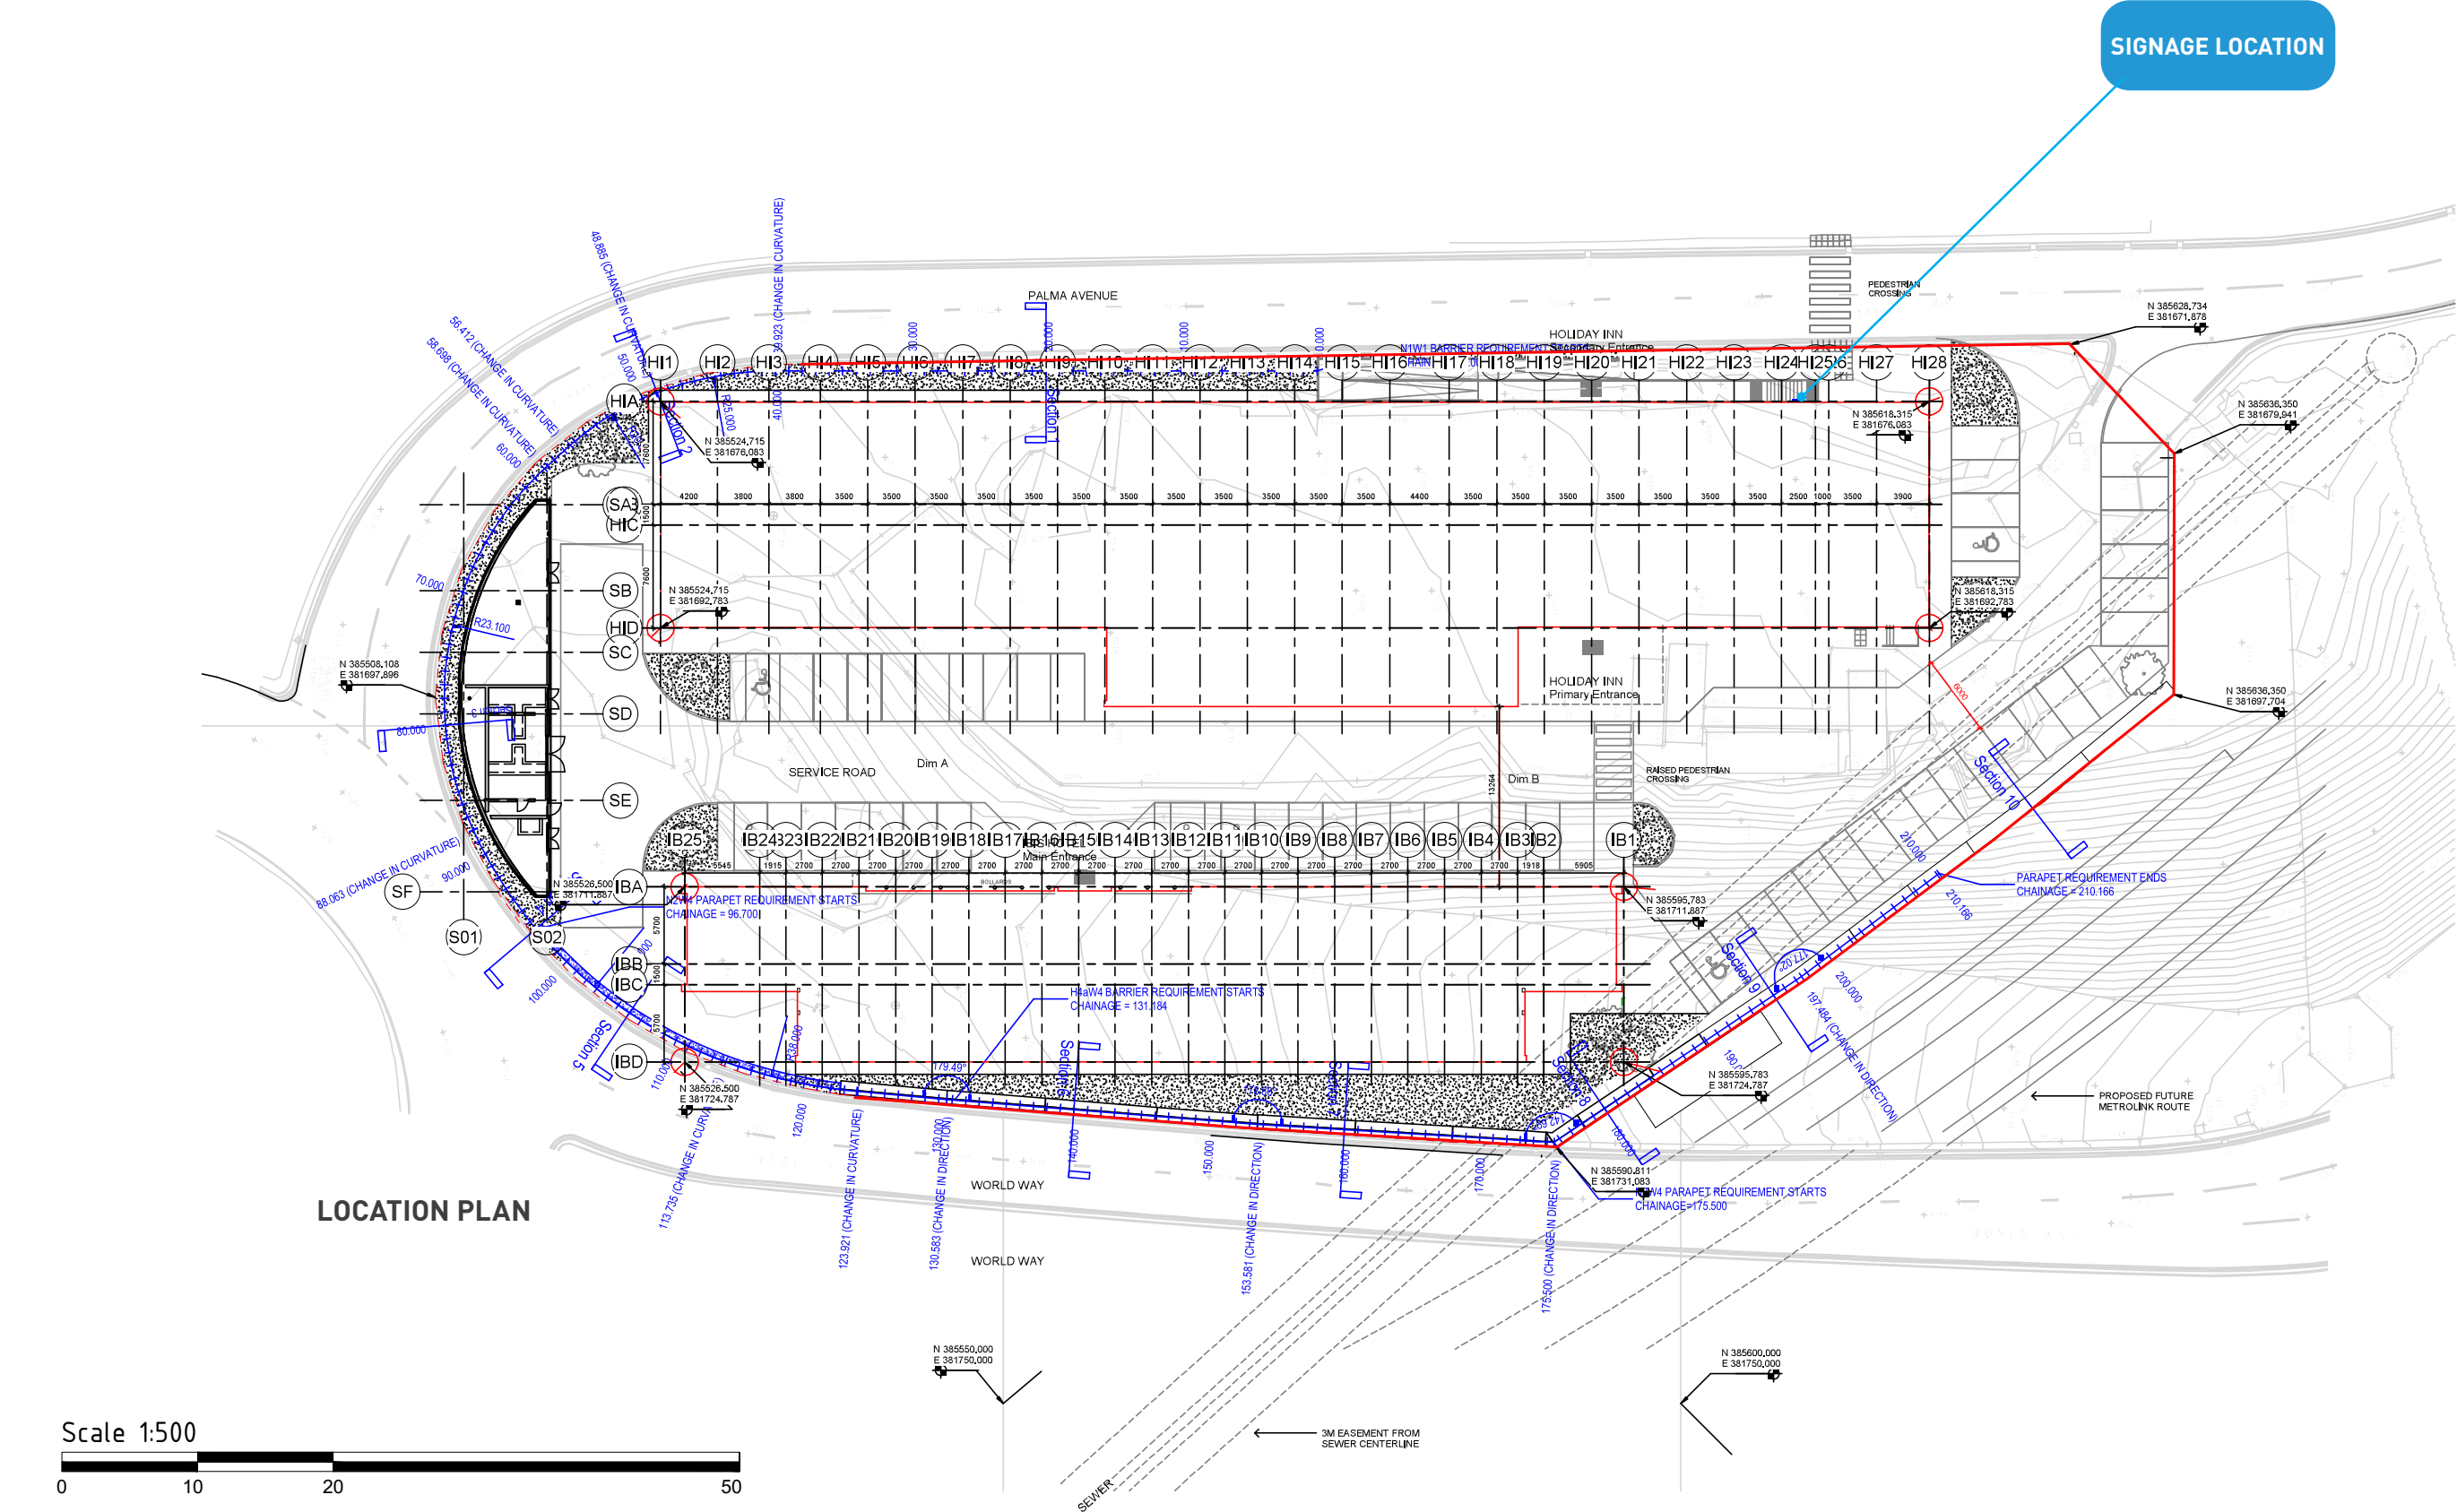

Notes:

Colour References:

FOR REVIEW
DO NOT MANUFACTURE
FROM THIS DOCUMENT

Drawing No:

N/A

Revision:

P03

Start Date: 12/12/2024

Rev. Date: 23/01/2025

Drawn By: GDB

Checked By: JC

Client:

AIMBRIDGE

Project:

P1 HOLIDAY INN



ASCOT_{EST. 1938} IMAGINED

ARCHITECTURAL SIGNAGE & METALWORK

LONDON / BELFAST / LIVERPOOL / DUBLIN / DUSSELDORF