

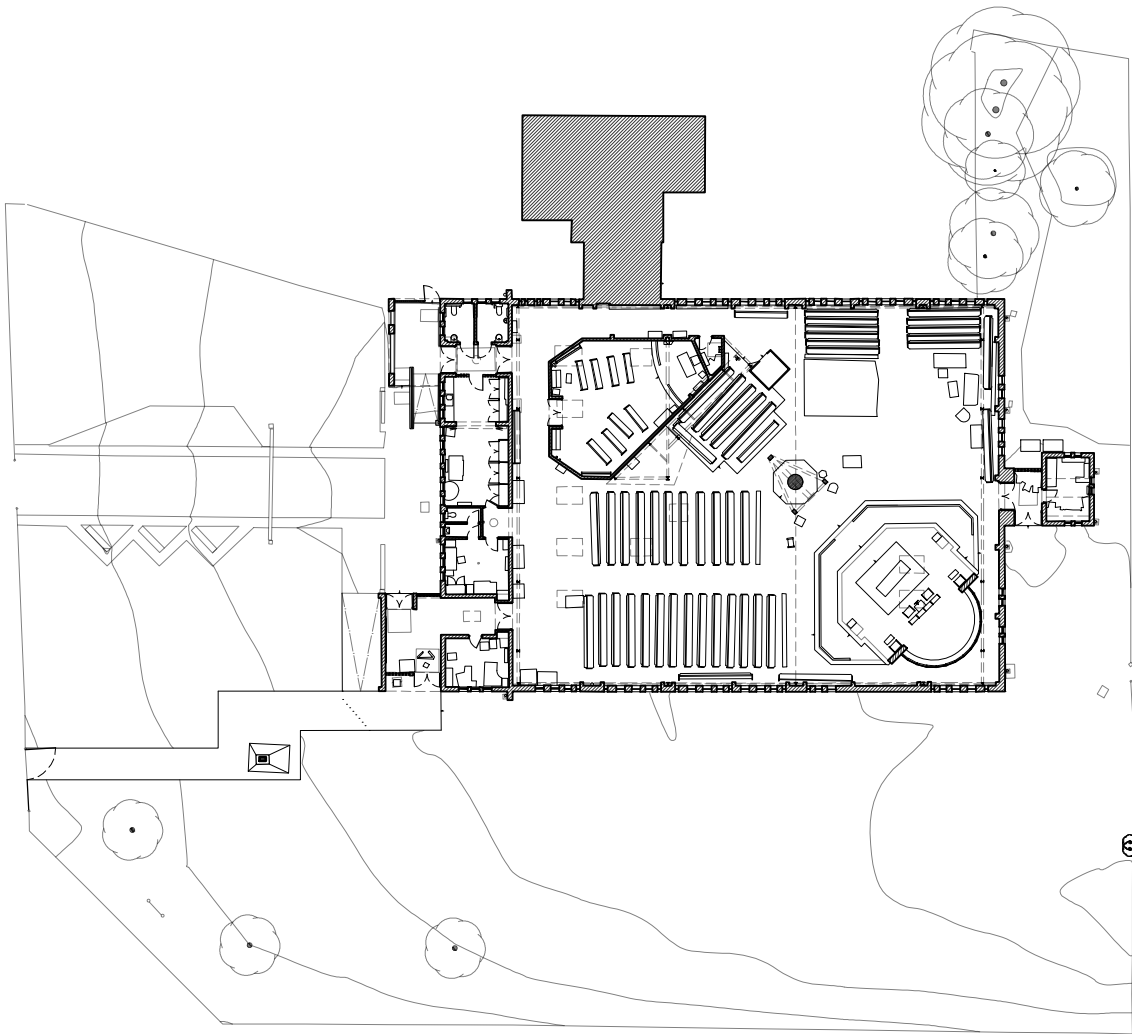


 

Site Plan as Proposed
Scale 1:500

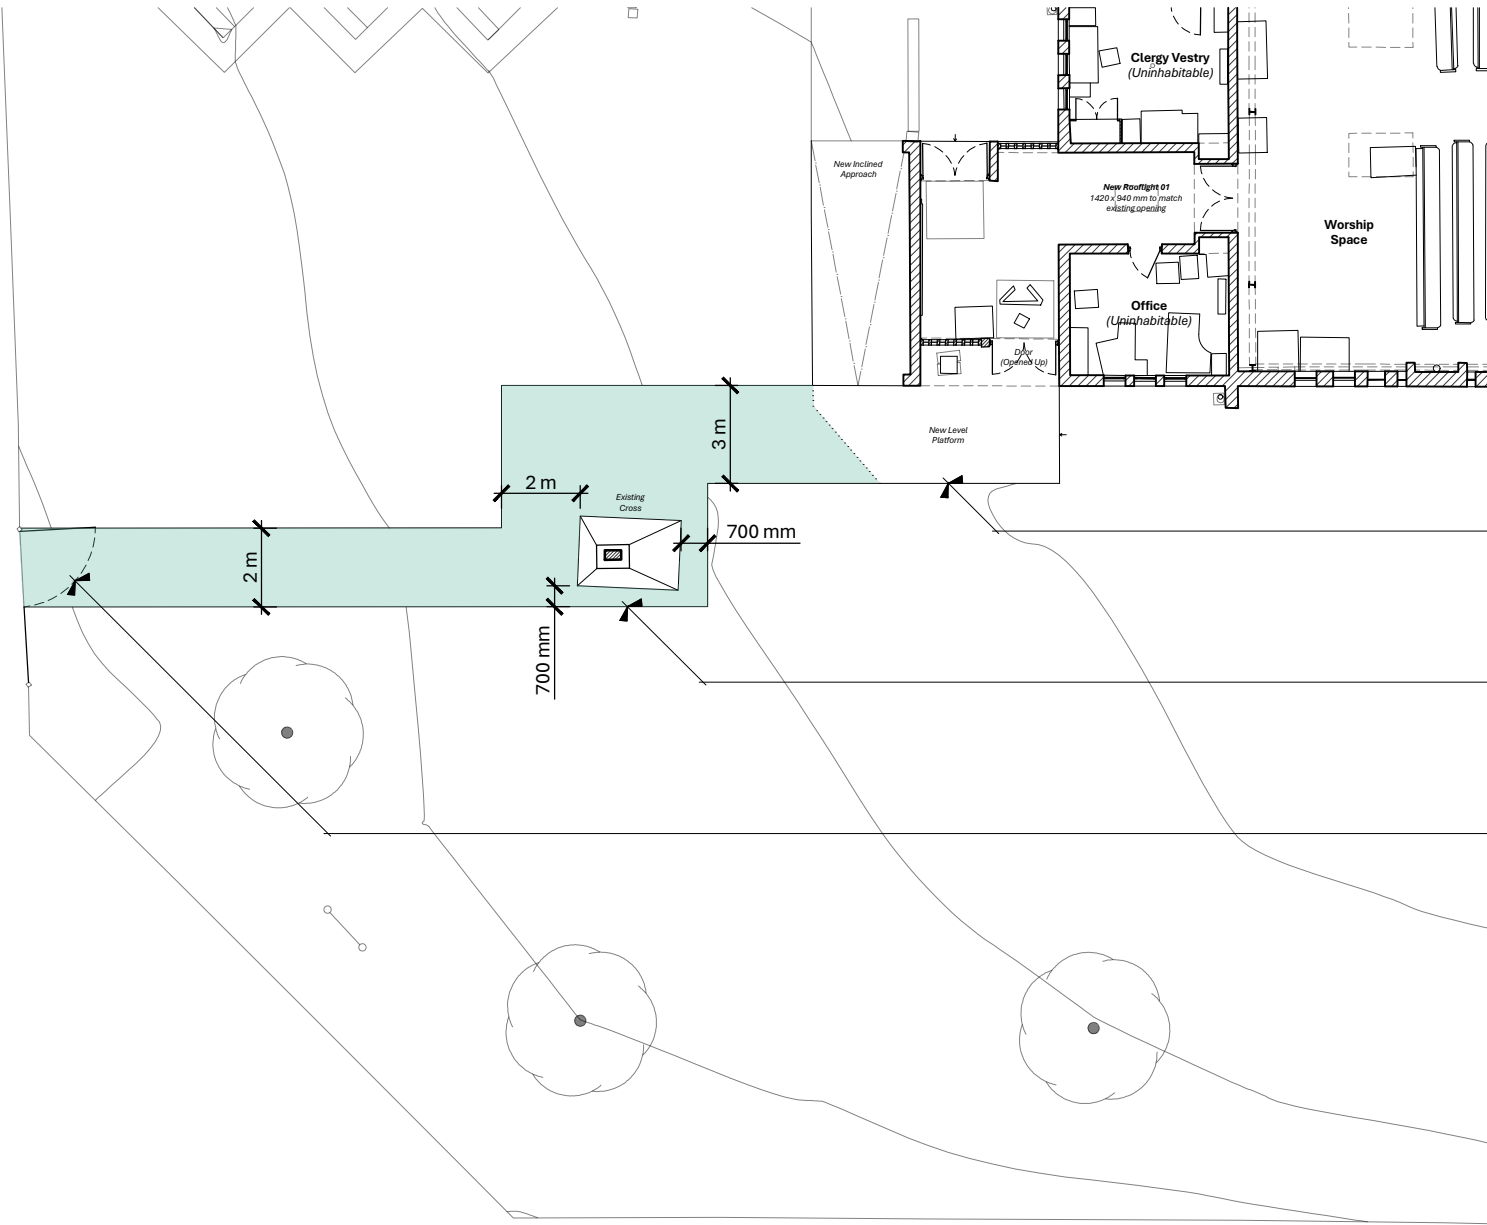

Pedestrian Access as Proposed
Scale 1:200

Notes: COLOURS AND FINISHES ARE REPRESENTATIVE ONLY. DO NOT SCALE DRAWING. USE FIGURED DIMENSIONS ONLY. UNLESS OTHERWISE SPECIFIED, DIMENSIONS ARE IN MILLIMETRES. SETTING OUT DIMENSIONS TO BE CHECKED ON SITE BY CONTRACTOR PRIOR TO WORKS COMMENCING. REPORT ANY DISCREPANCIES IMMEDIATELY. DRAWING REMAINS COPYRIGHT OF PEARCE ARCHITECTURE. COPY / DISTRIBUTE ONLY WITH CONSENT OF AUTHOR.

KEY

 New Concrete Paving

Reinstate Original Main Entrance
Main entrance to be reinstated. Existing concrete paving to be relaid to create new level access (inclined approach c. 70 mm rise).

Pedestrian Access
New footpath to provide level access to reinstated main entrance. New concrete paving to match existing.

Entrance Gates
Existing entrance gates to be retained. Single gate leaf to be kept open.

No:	A 02 Proposed
Title:	Pedestrian Access
Scale:	1:200 A3
Revision:	-
Drawn:	LMP
Date:	Jul 2025
File Ref:	2507-A
Job Title:	Phase I Works
Location:	William Temple Church, Robinswood Road, Wythenshawe M22 0BU
Client:	Diocese of Manchester

Pearce Architecture
47 Poplar Cottages, Chapel
Street, Rowarth, High Peak,
Derbyshire SK22 1EF

