


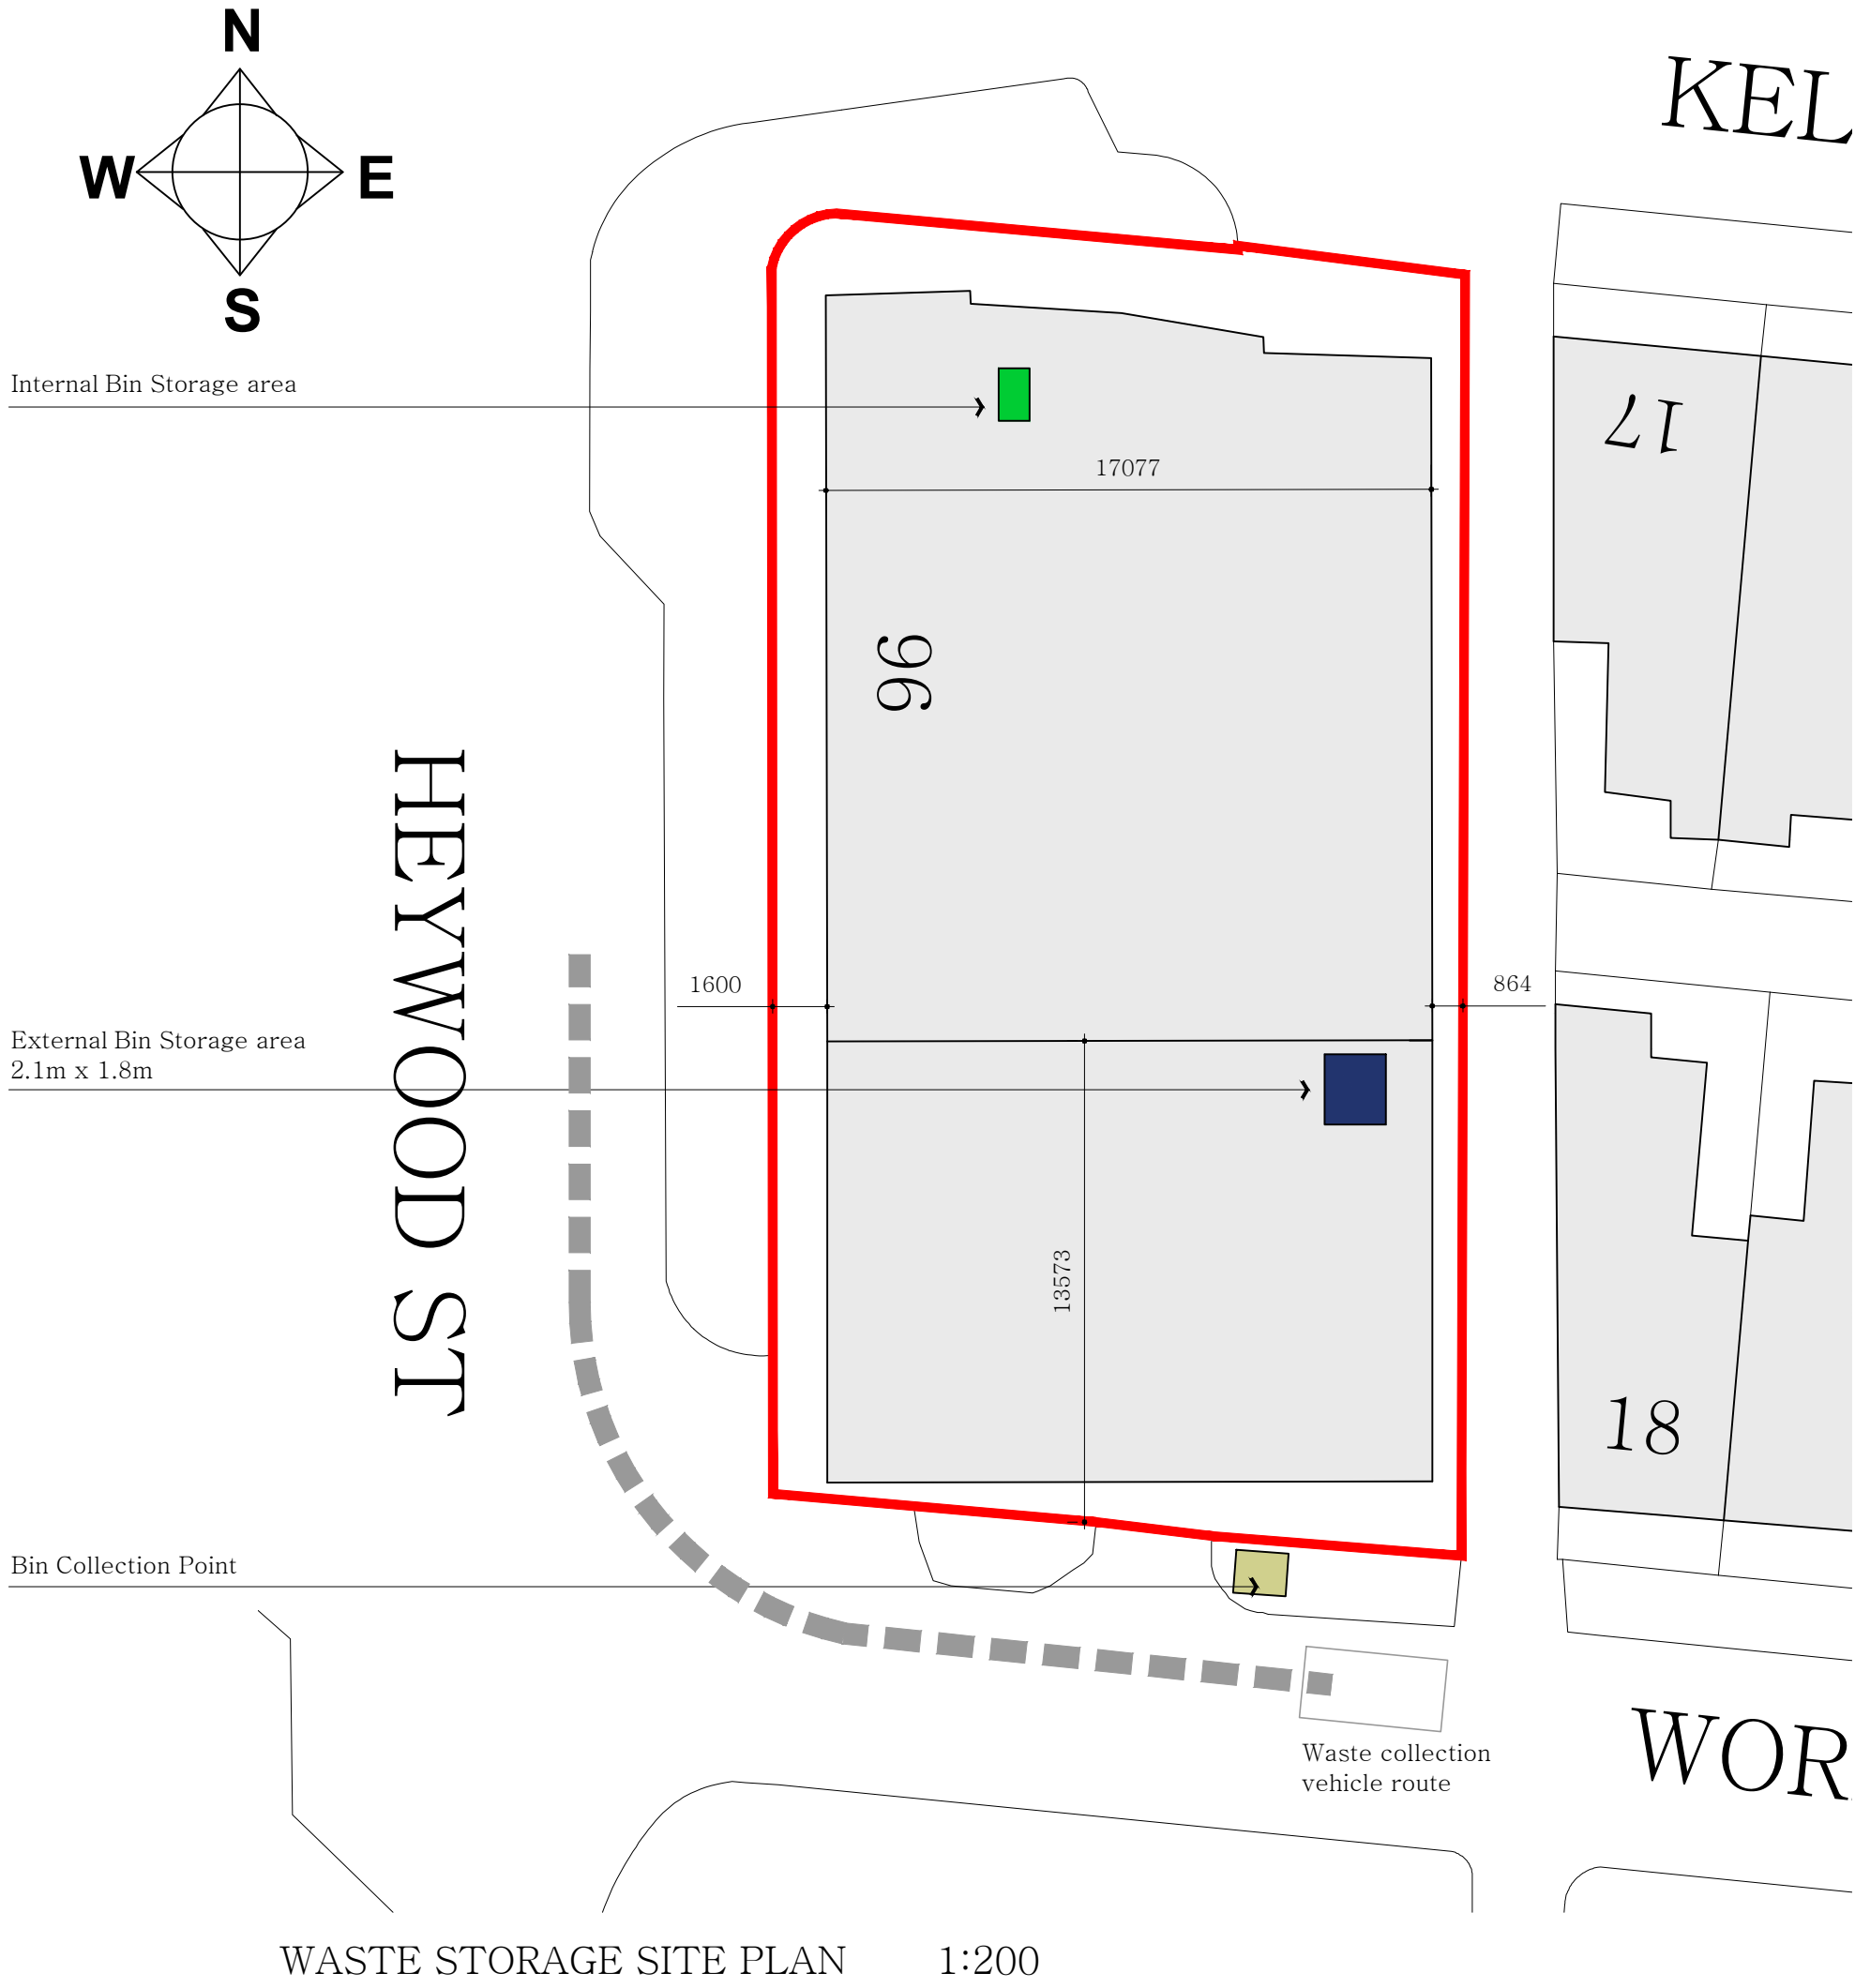


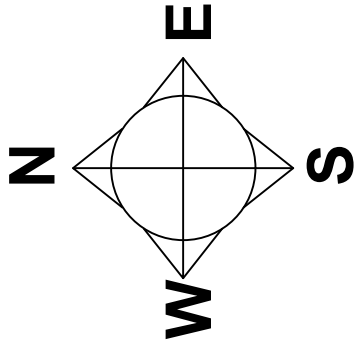

BICYCLE STAND
Sheffield Cycle Stand

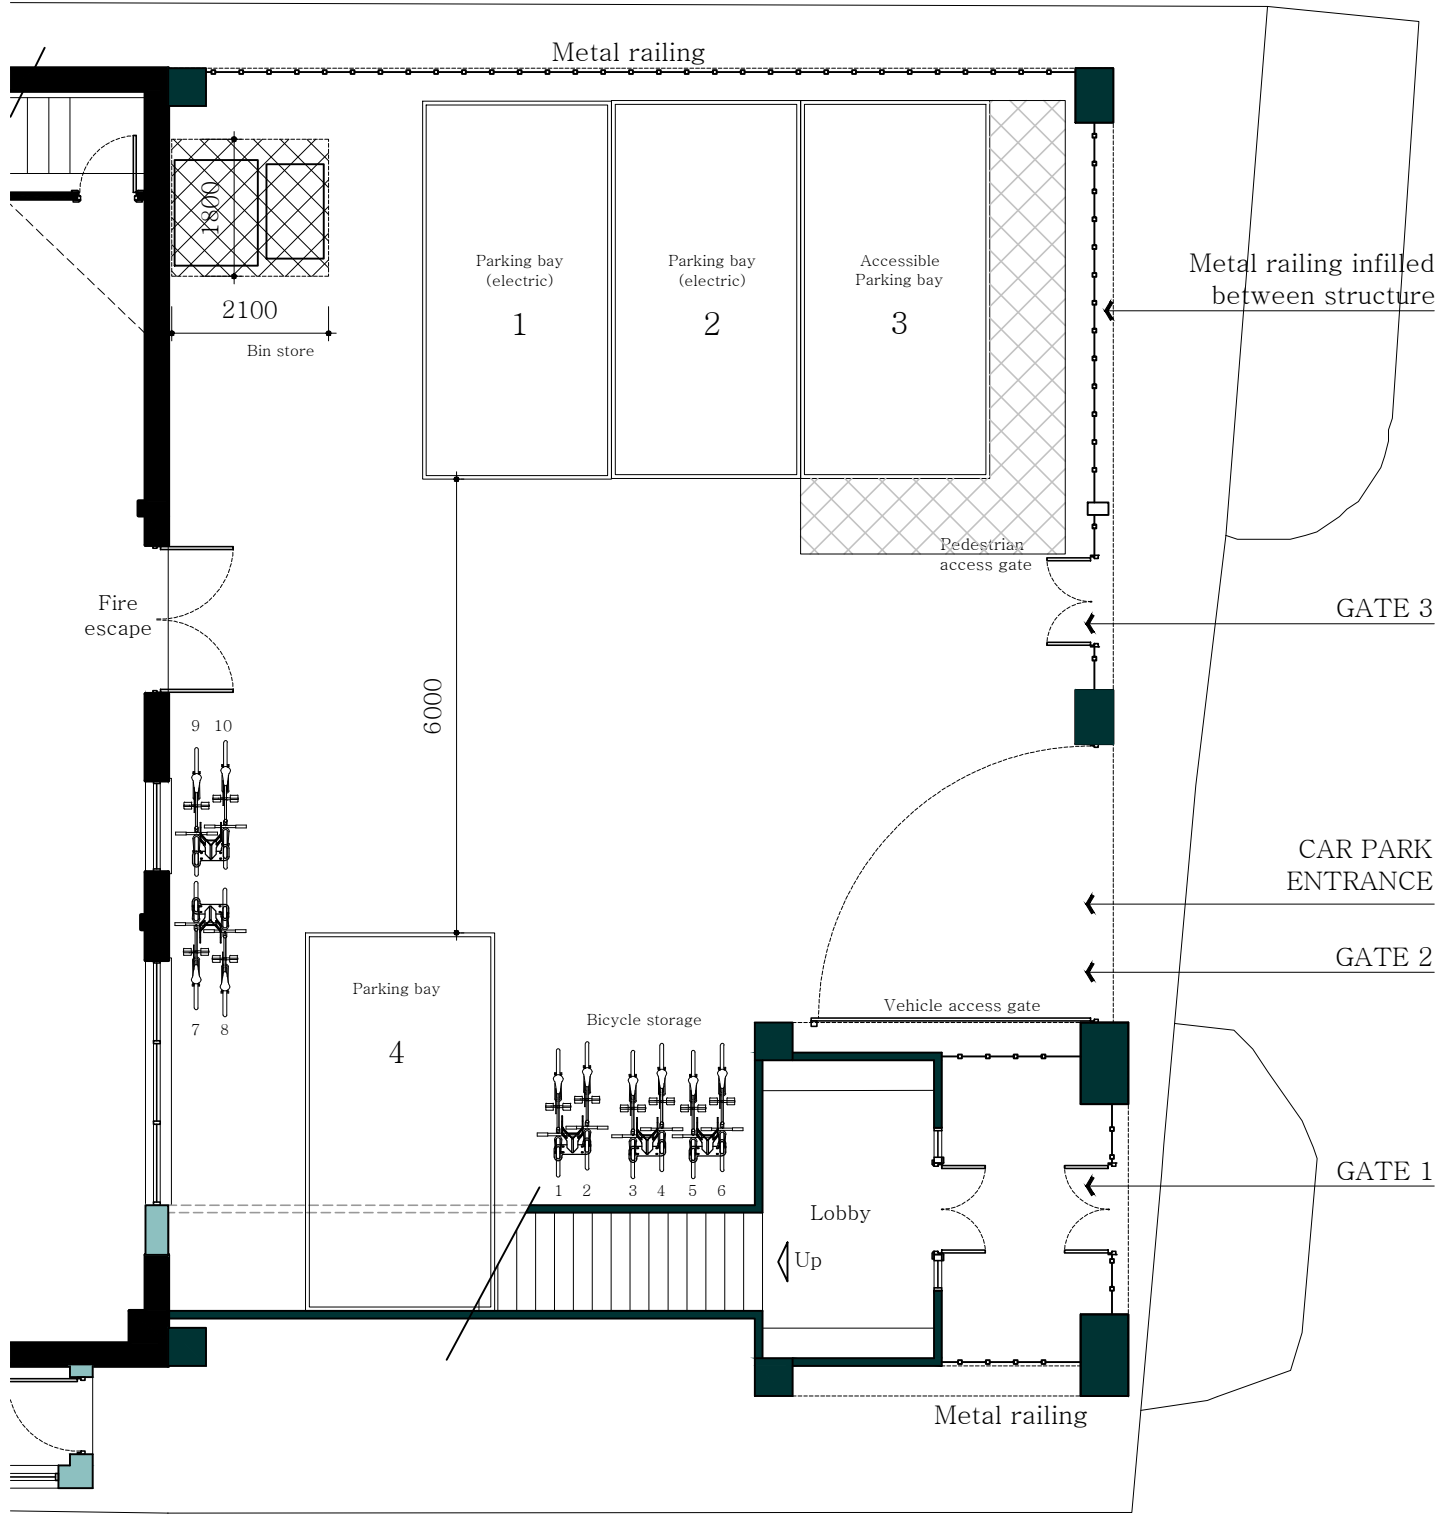

PROPOSED SITE PLAN (UNDERCROFT)
1:100

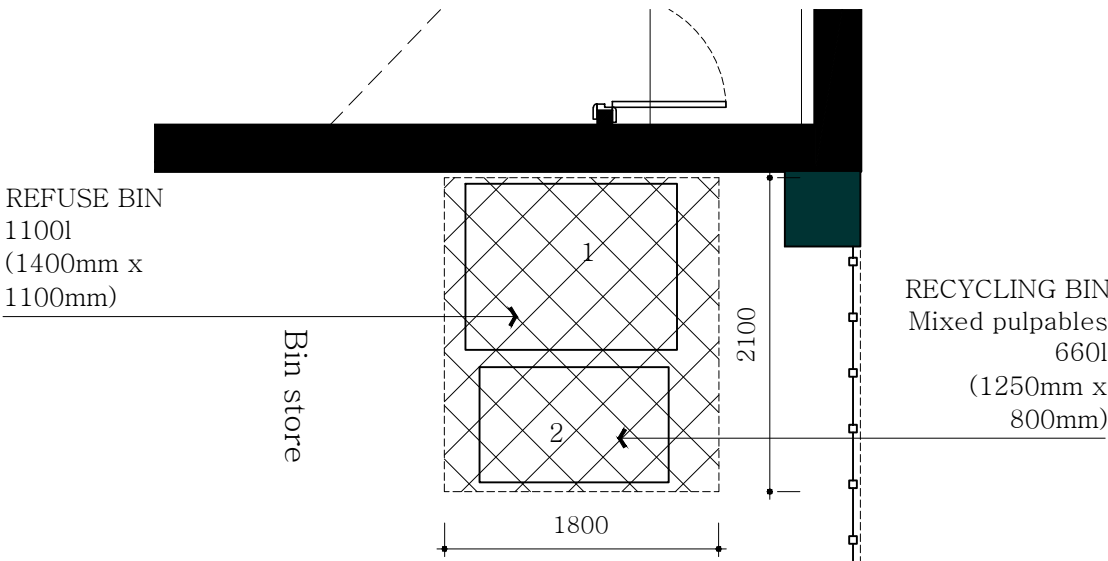

CONTAINER STORAGE AREA
1:50



FACING BRICKS FOR WALLS
(75mm Radcliffe Smooth Red by
Blockley)



WINDOWS
(Technal MX Aluminium Double seal
casement windows, Colour - BLACK.
image shown for illustration)



RENDER PANELS
(Silicone render by KREND - colour
Sterling White)



ROOF CLADDING
(Quadcore Composite roof Cladding by
Kingspan or similar to match existing)

MATERIALS

LUM
LUMITEKTON

190-PL06A

Revisions

revision	date	comments
A	28.08.25	bin details shown, aluminium window profile added

Job Title

First floor extension

Site Address

Al Falah Masjid
Islamic Centre
96 Heywood St
Cheetham Hill
Manchester
M8 0DT

Drawing Title

Proposed details

Scale

1:100 @ A1

Date

05.01.24

Drawn

uf

A. 275a Upper Brook St
Manchester
M13 0HR

T. 07894401574
E. info@lumitekton.com