


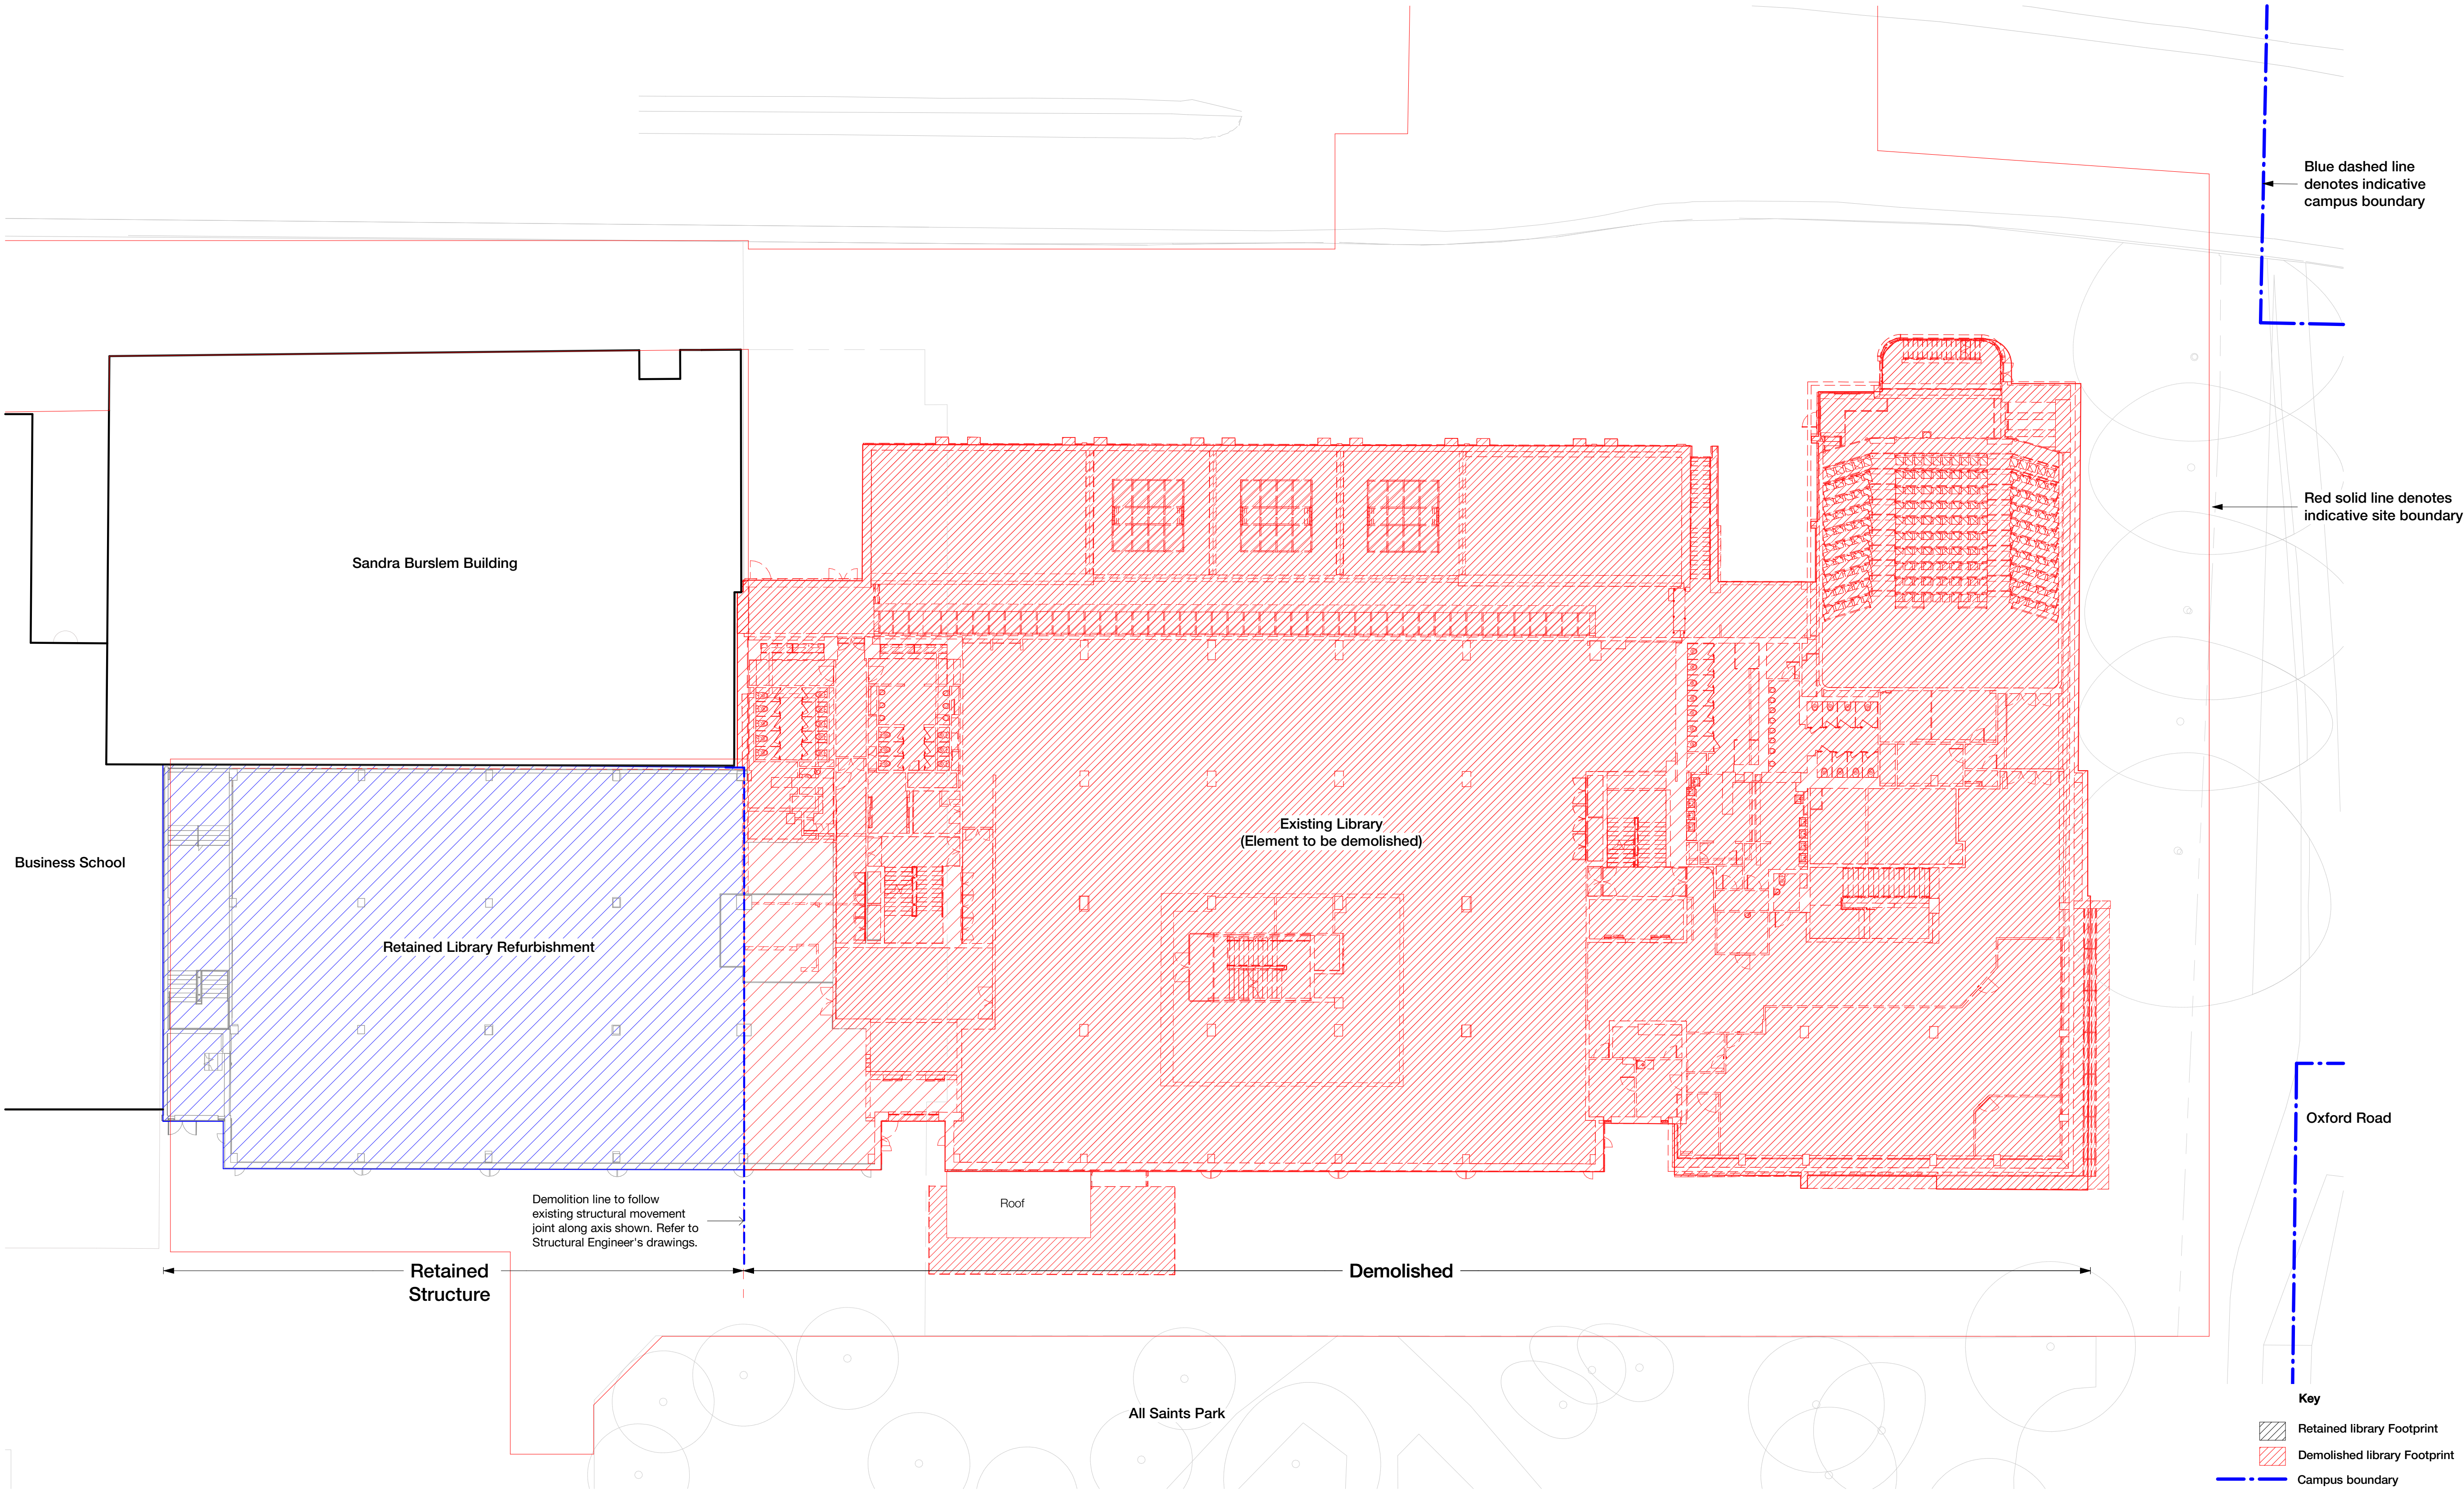

Soft Strip - Site Plan
1 : 200

Status codes:
S1 - Suitable for Coordination
S2 - Suitable for Information
S3 - Suitable for Review & Comment
S4 - Suitable for Review & Authorization
S5 - Suitable for Review & Acceptance
Ar - Approved & Accepted as Stage complete

Rev	Description	Date
P1	For Information	05.09.2025

Copyright Hawkins\Brown Architects
No implied licence exists. This drawing should not be used to calculate areas for the purposes of valuation. Do not scale this drawing. All dimensions to be checked on the site by the contractor and such dimensions to be their responsibility. All work must comply with relevant British Standards and Building Regulations requirements. Drawing errors and omissions to be reported to the architect. To be read in conjunction with Architect's specification and other consultant information.

Scale @ A1 As indicated	Date 05.09.2025	Job Number 240238	Project MANMET New Library
Drawn By DN	Checked By NB	Status S2	All Saints Campus Manchester, M15 6BH
Drawing No. 1350B-HBA-SW-XX-DR-A-080106	Rev P1	Purpose of Issue For Approval	Drawing Proposed Demolition Plan

26-28 Hilton Street
Manchester M1 2EH
mail@hawkinsbrown.com
hawkinsbrown.com

Hawkins\Brown