

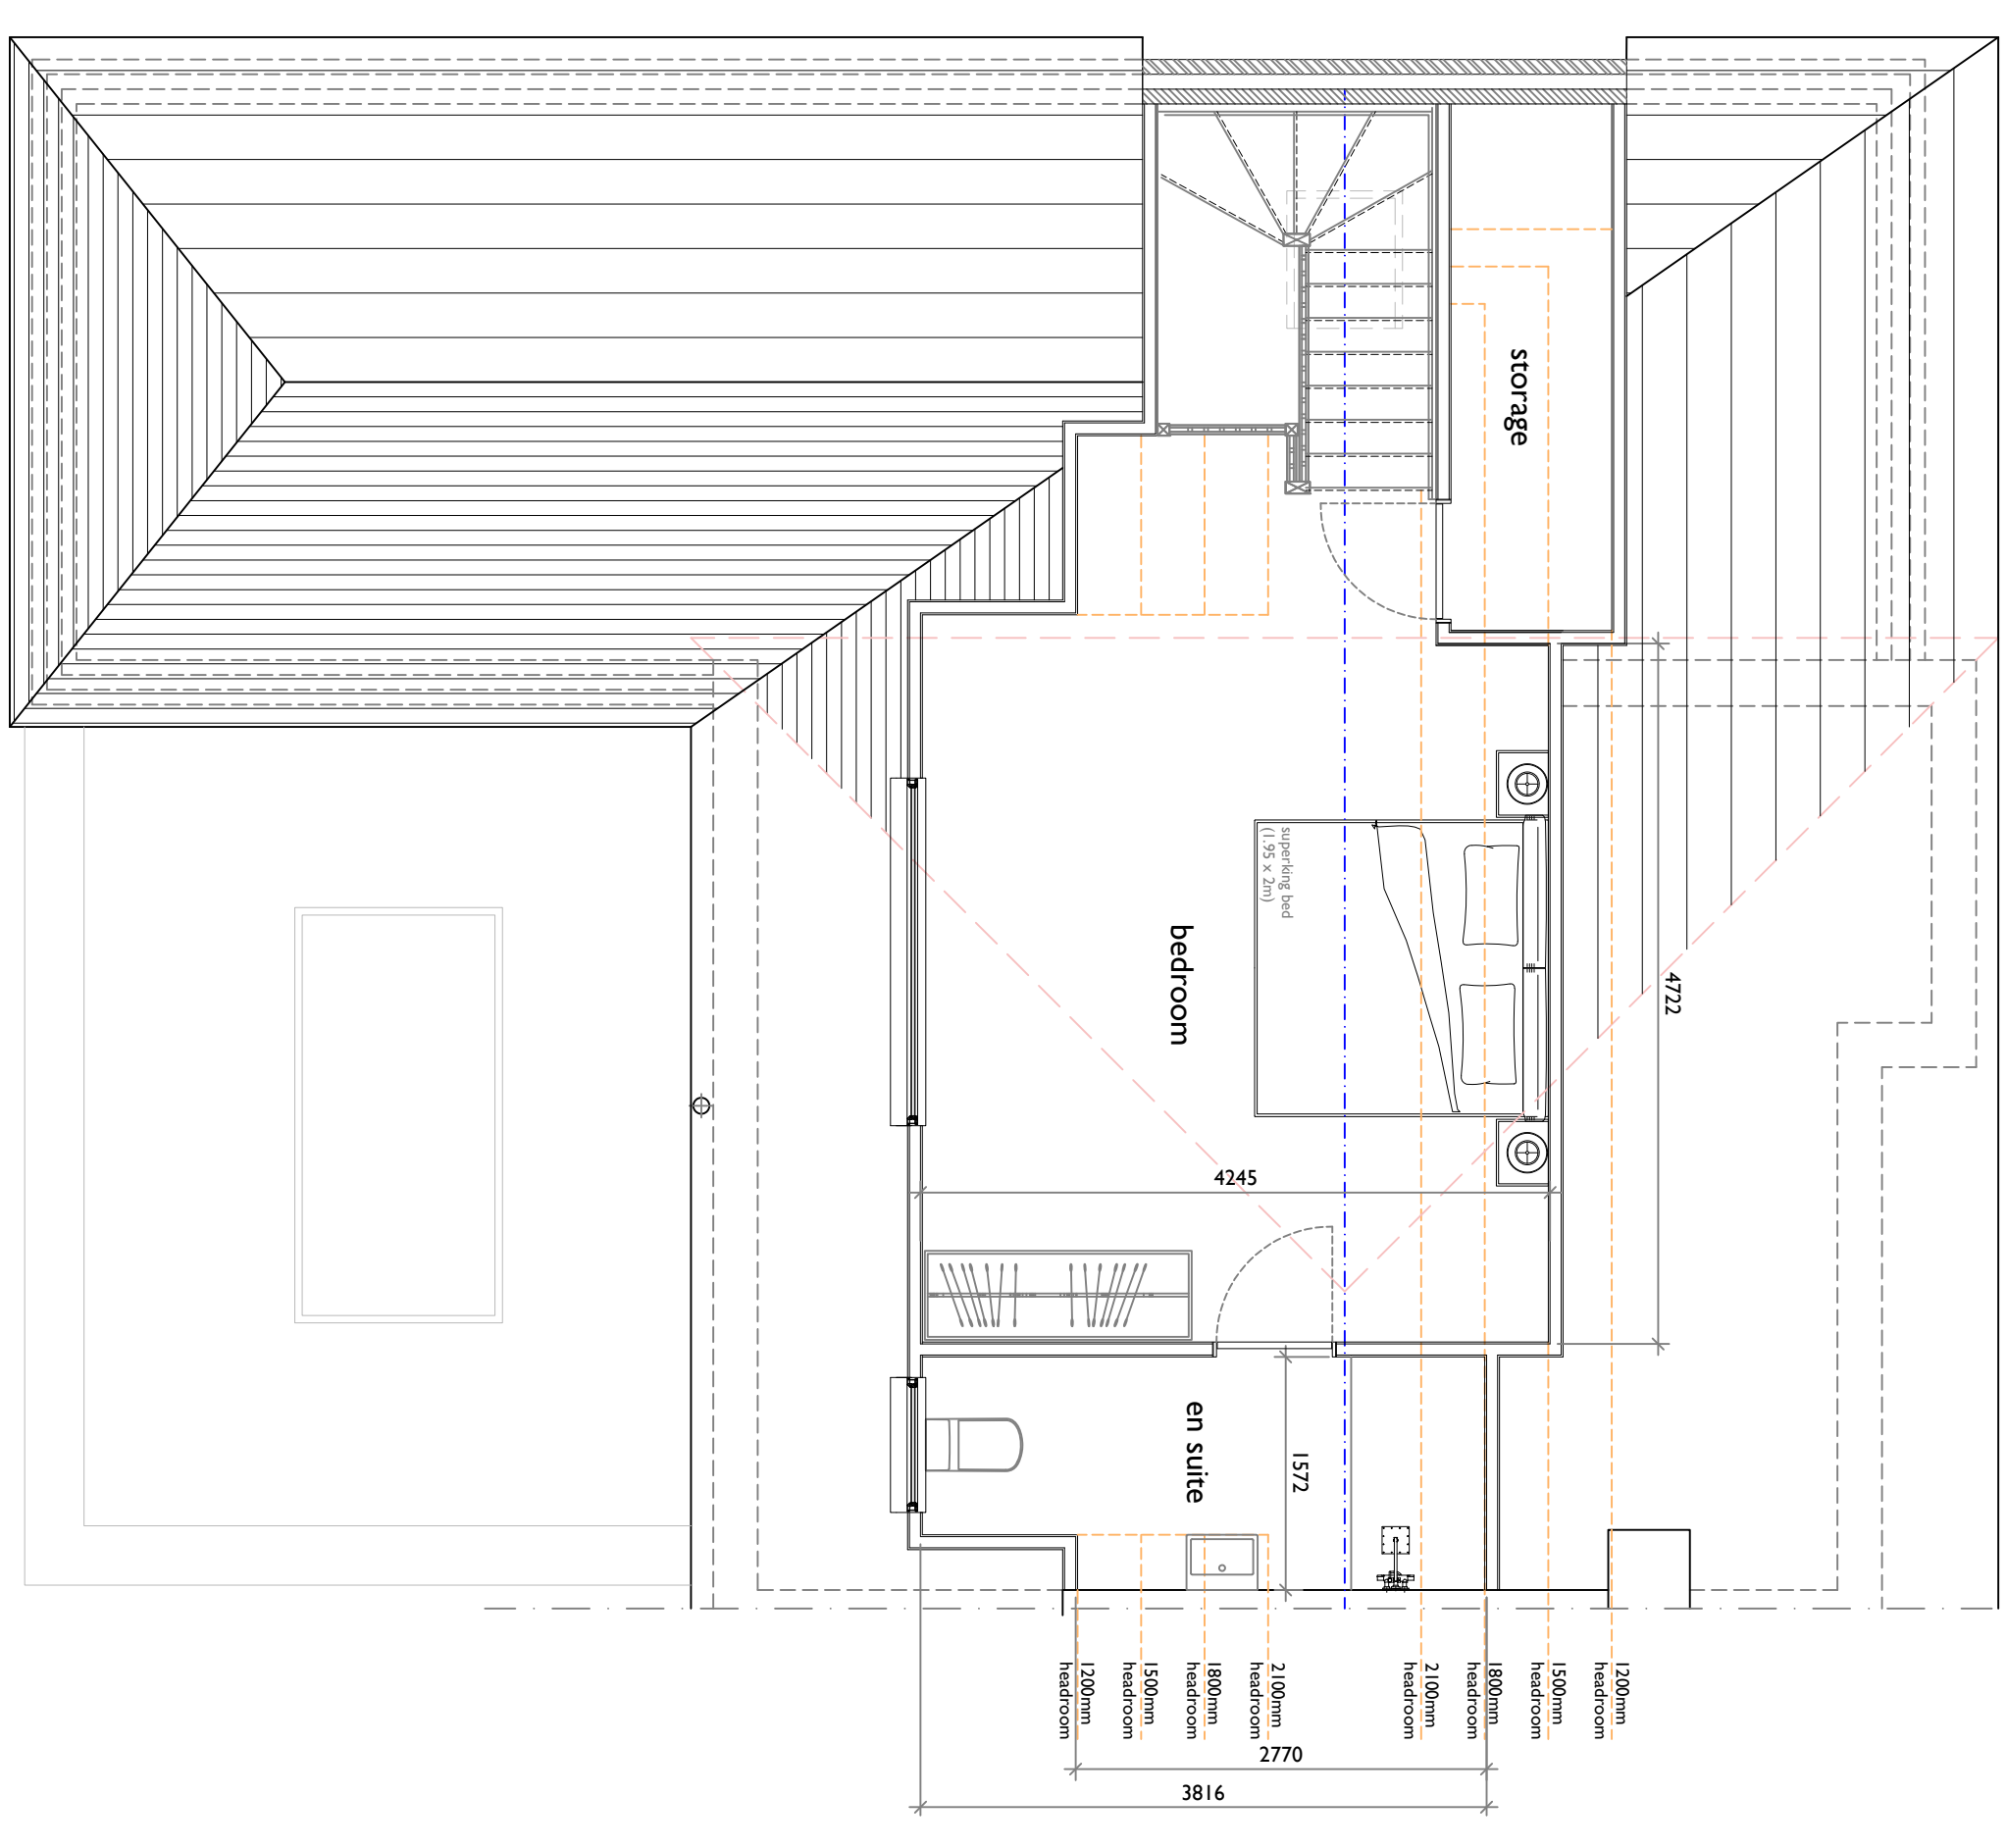
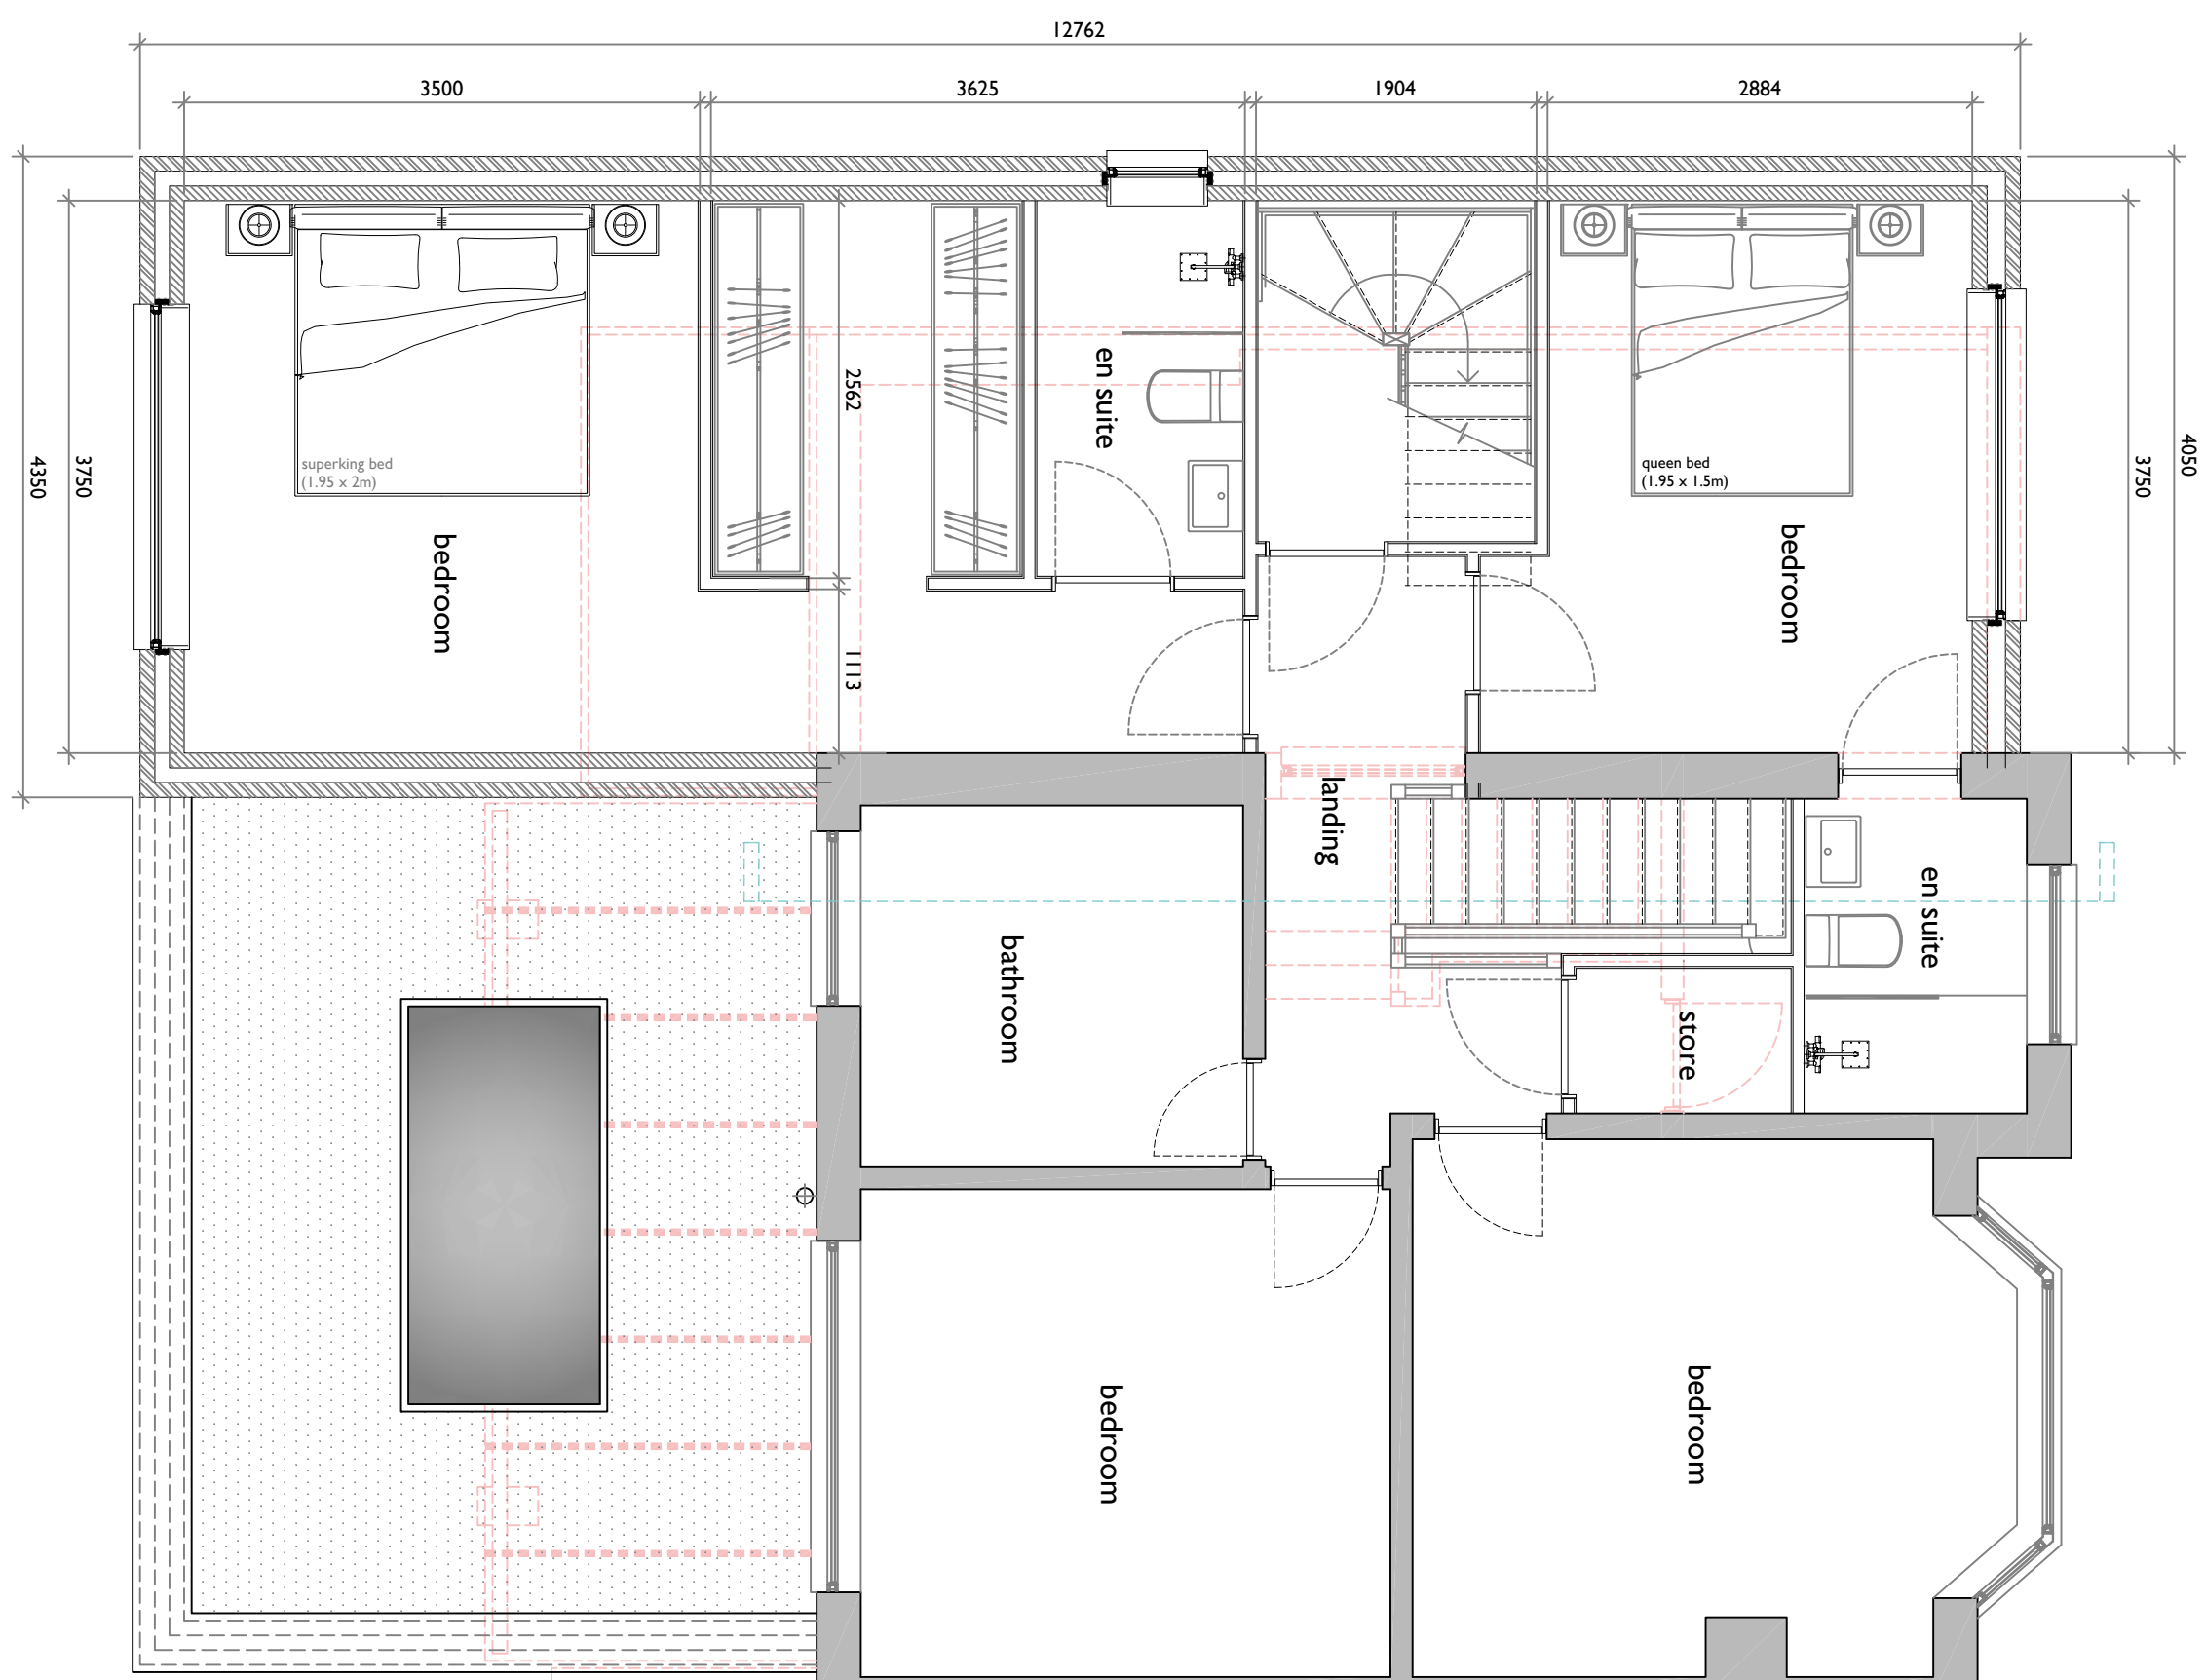
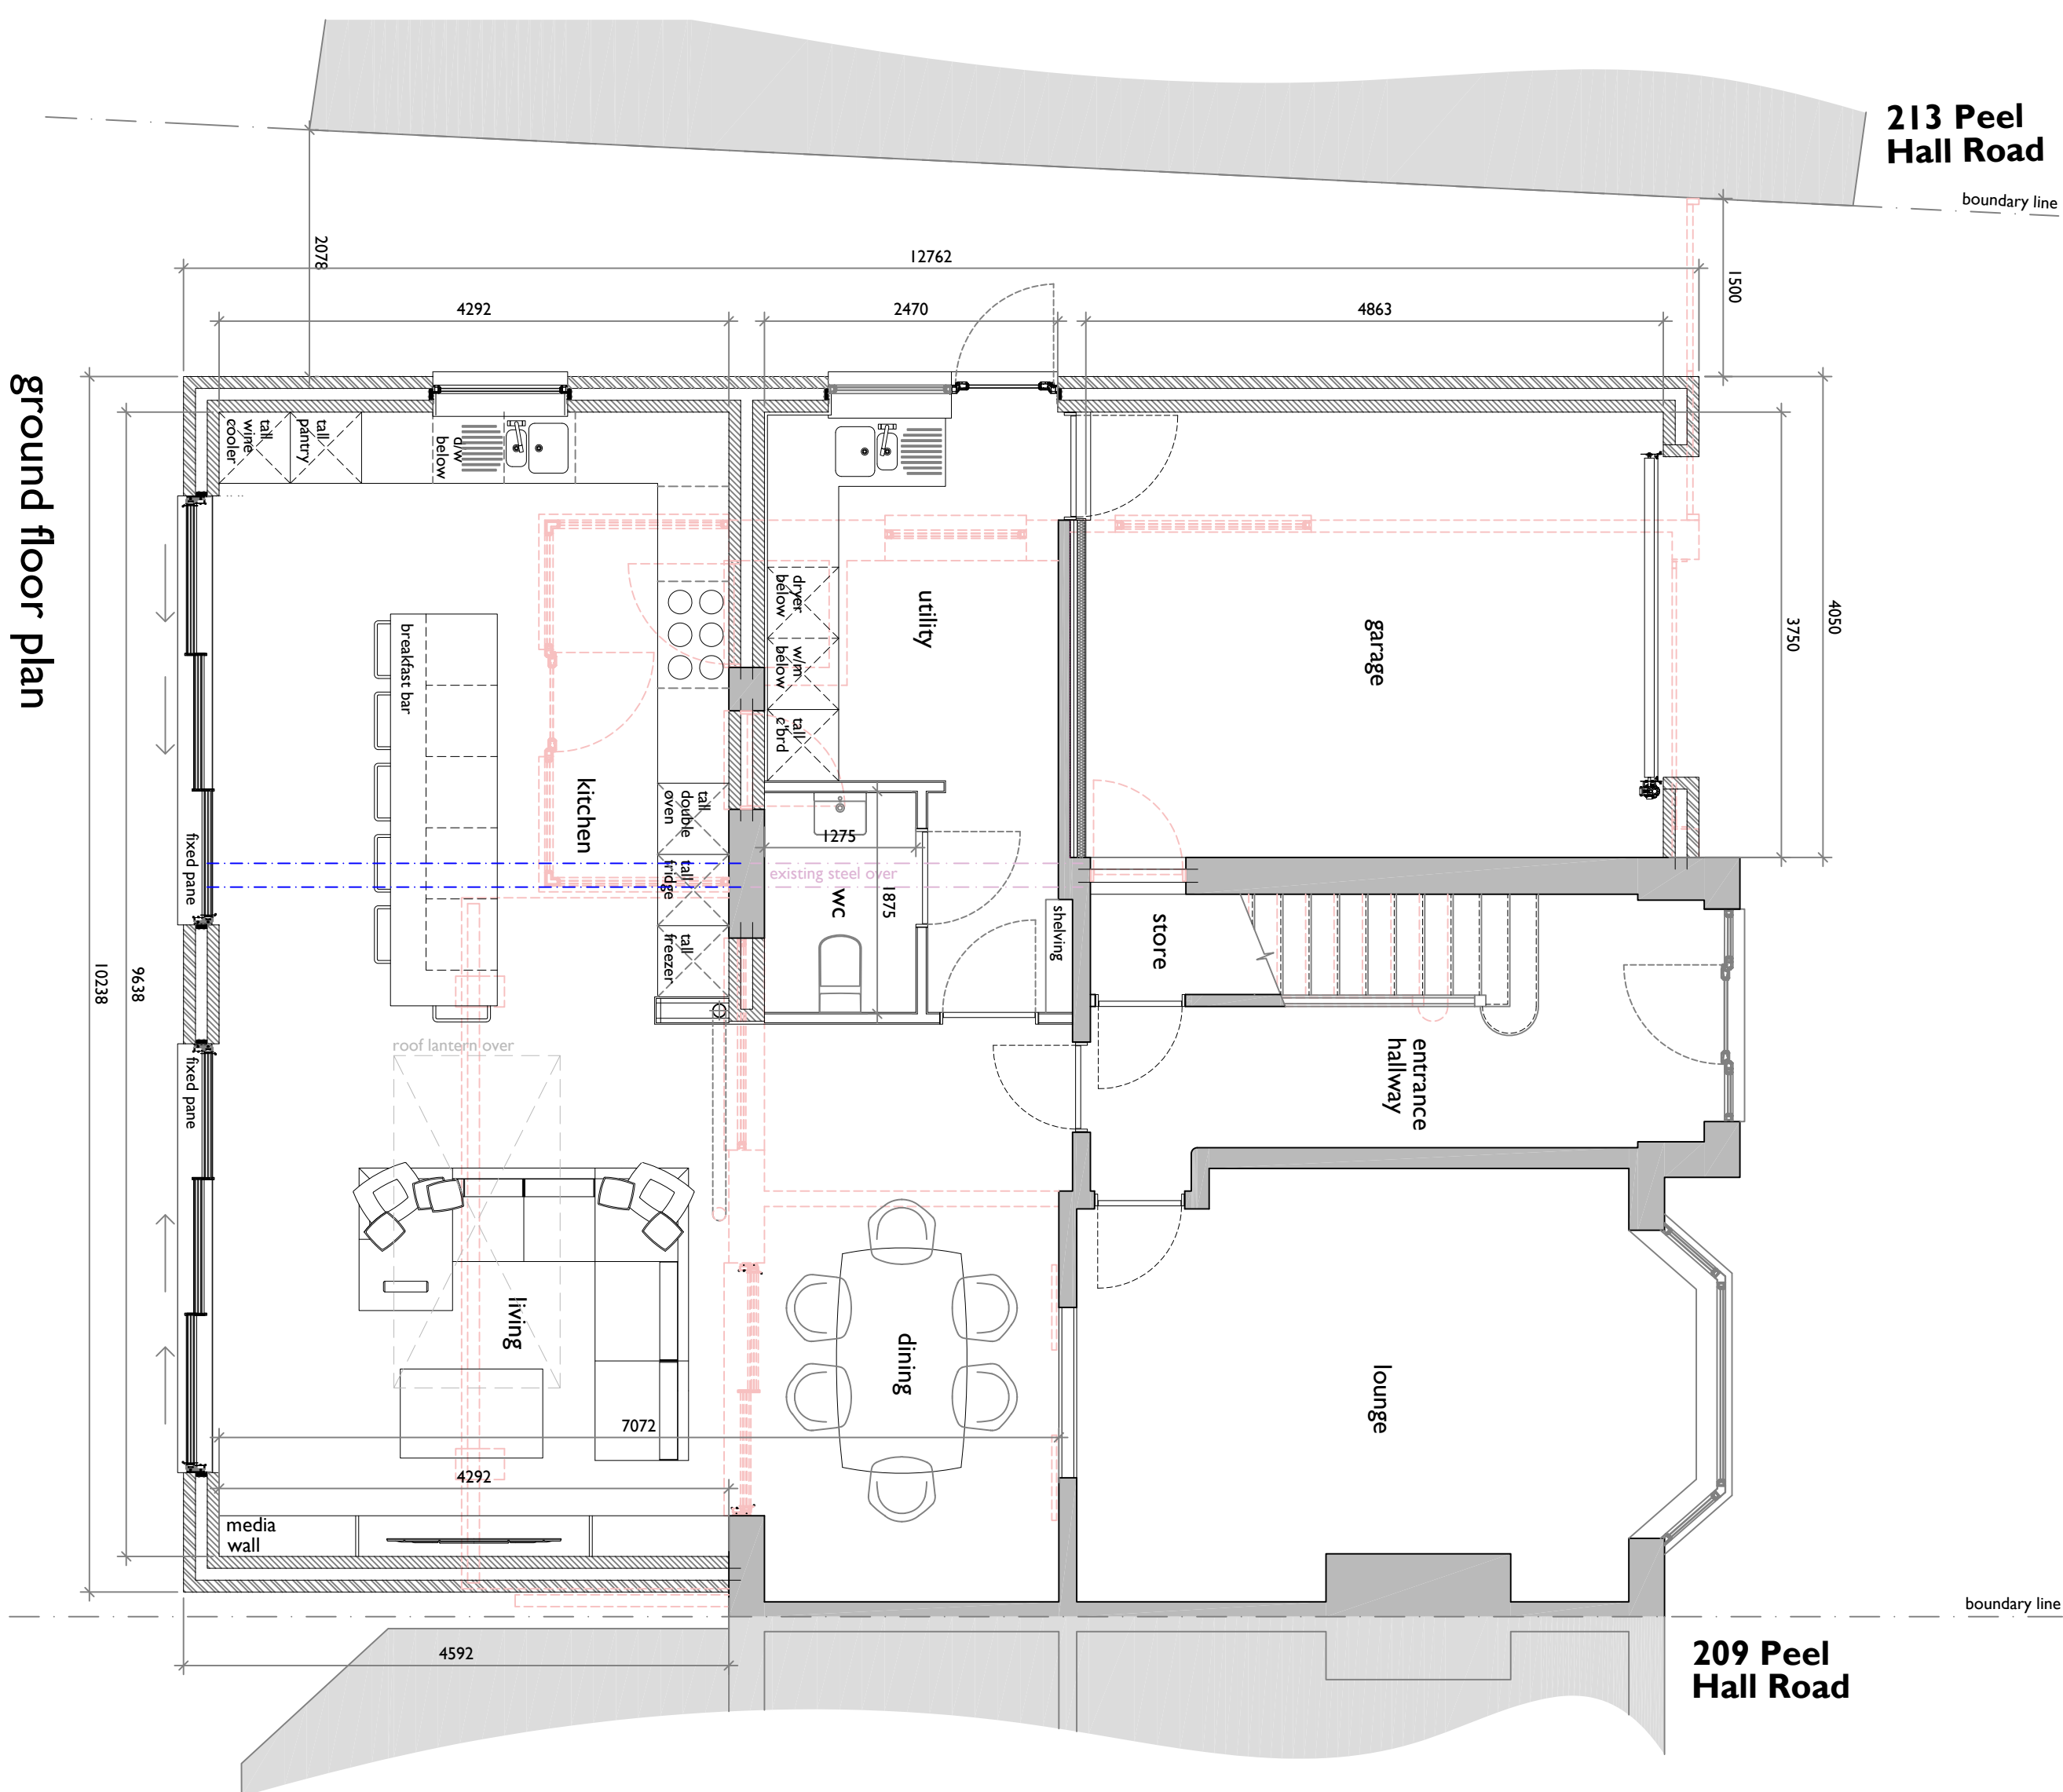
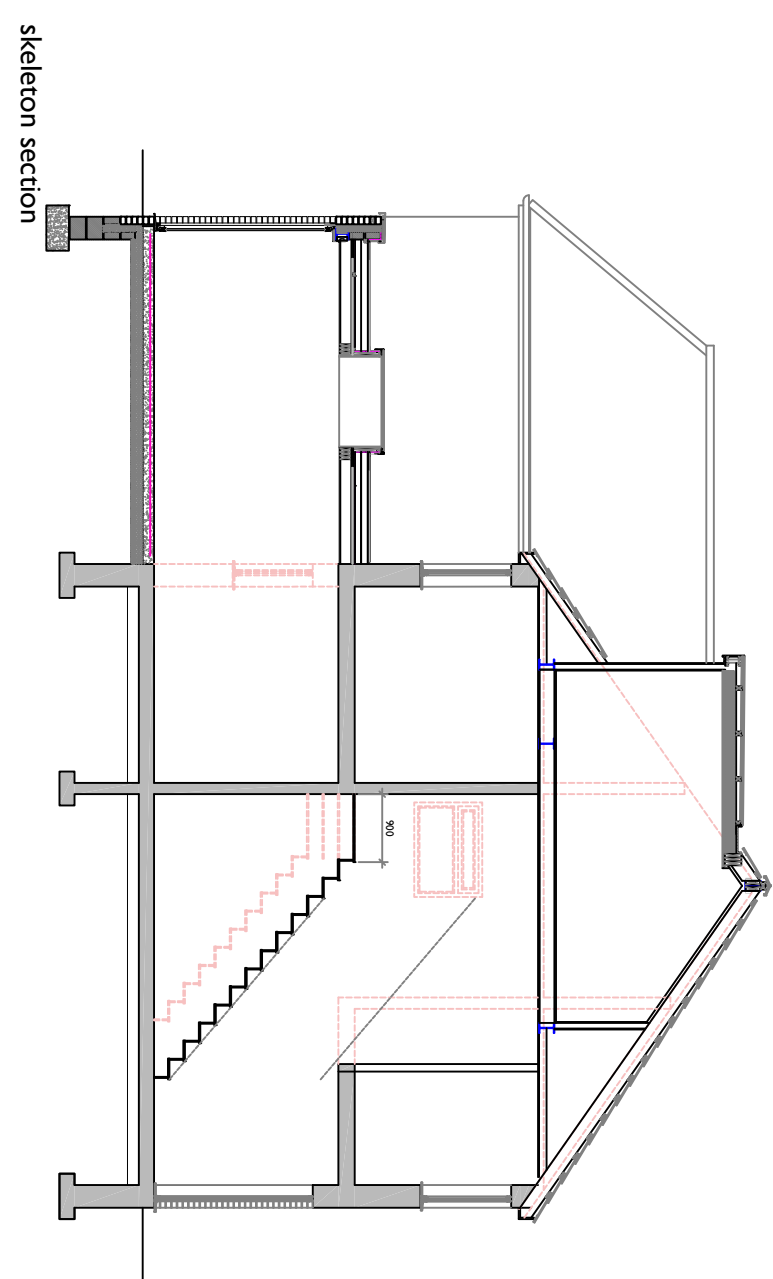


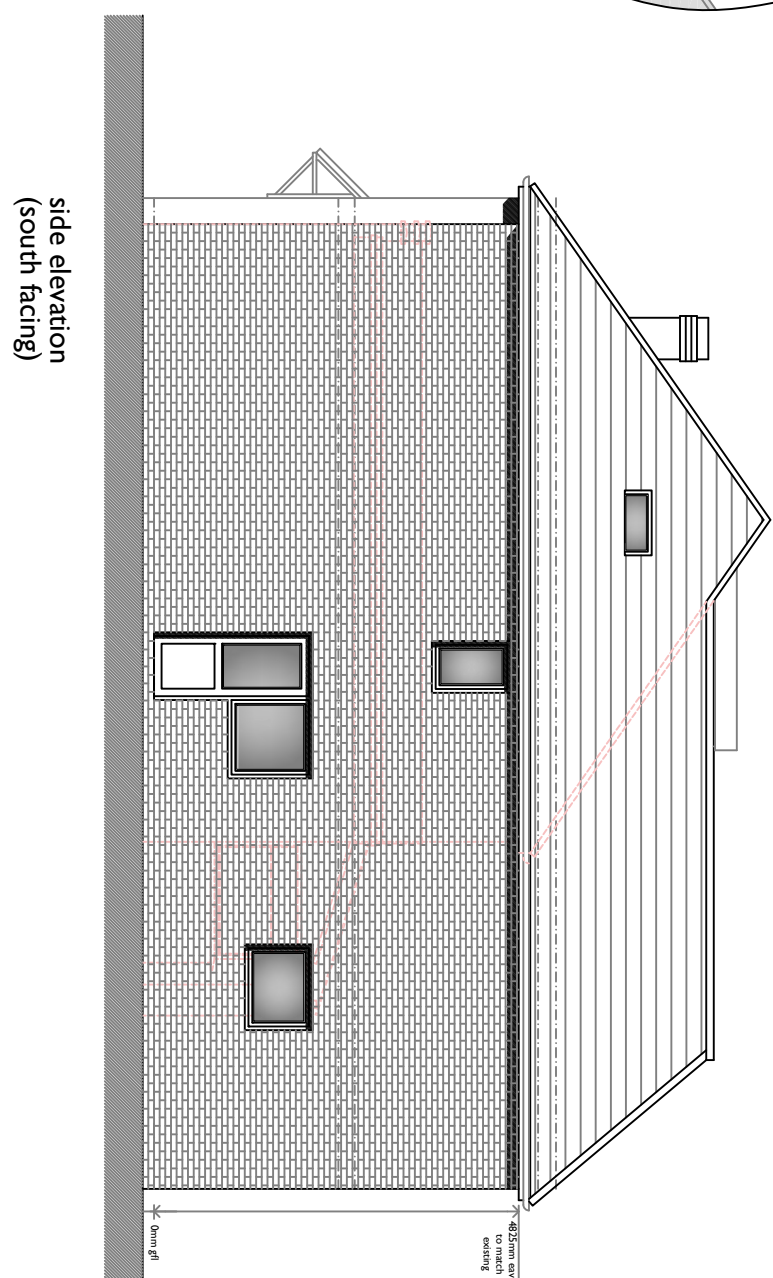

ground floor plan

first floor plan

second floor plan

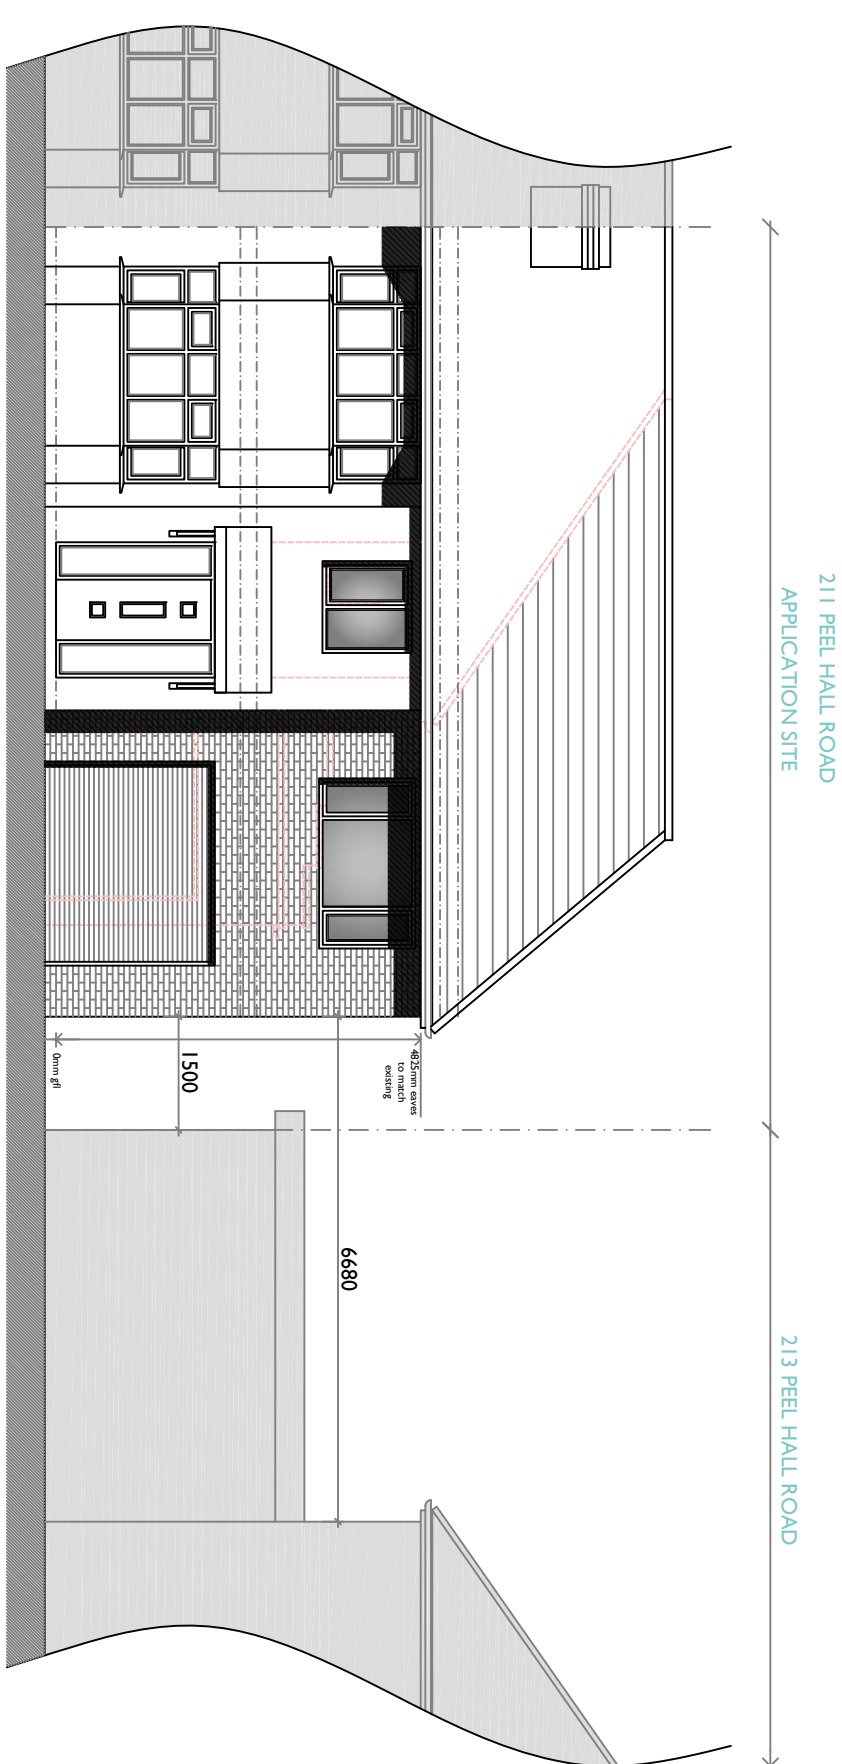

front elevation
(west facing)

- red dashed lines indicate extent of existing construction to be removed
- shaded areas indicate extent of existing construction to be retained

sky | architecture,
design & consulting

e: james@skycastle.com
t: 07743644720
w: www.skycastle.com

Client	Drawing Title			Revision
Mr. Andy Flynn	Proposed Floor Plans	Job Number	24018	A - Main roof design revised to hipped arrangement - August 25
Site Address		Drawing Number	102 revB	B - Slot window serving bedroom omitted from side elevation - September 25
211 Peel Hall Road, Wyndeshawe, M22 5HJ		Stage	Planning	
		Scale	1:50	

The Copyright in this drawing belongs to STV Design & Consulting Ltd, and shall not be used or reproduced in any form without the express permission. Do not scale from this drawing. Write to figure dimensions only. All dimensions to be checked on the spot to the location of any work. For the avoidance of doubt all dimensions are measured to wall structure and not the finishes unless otherwise stated. Where a discrepancy is found to exist within or between drawings and/or documents it should be reported to the architect immediately. STV Design & Consulting Ltd will not be liable for any set of drawings and documents for any purpose other than that in which the same were prepared or in which STV Design & Consulting Ltd Company number: 1244624