



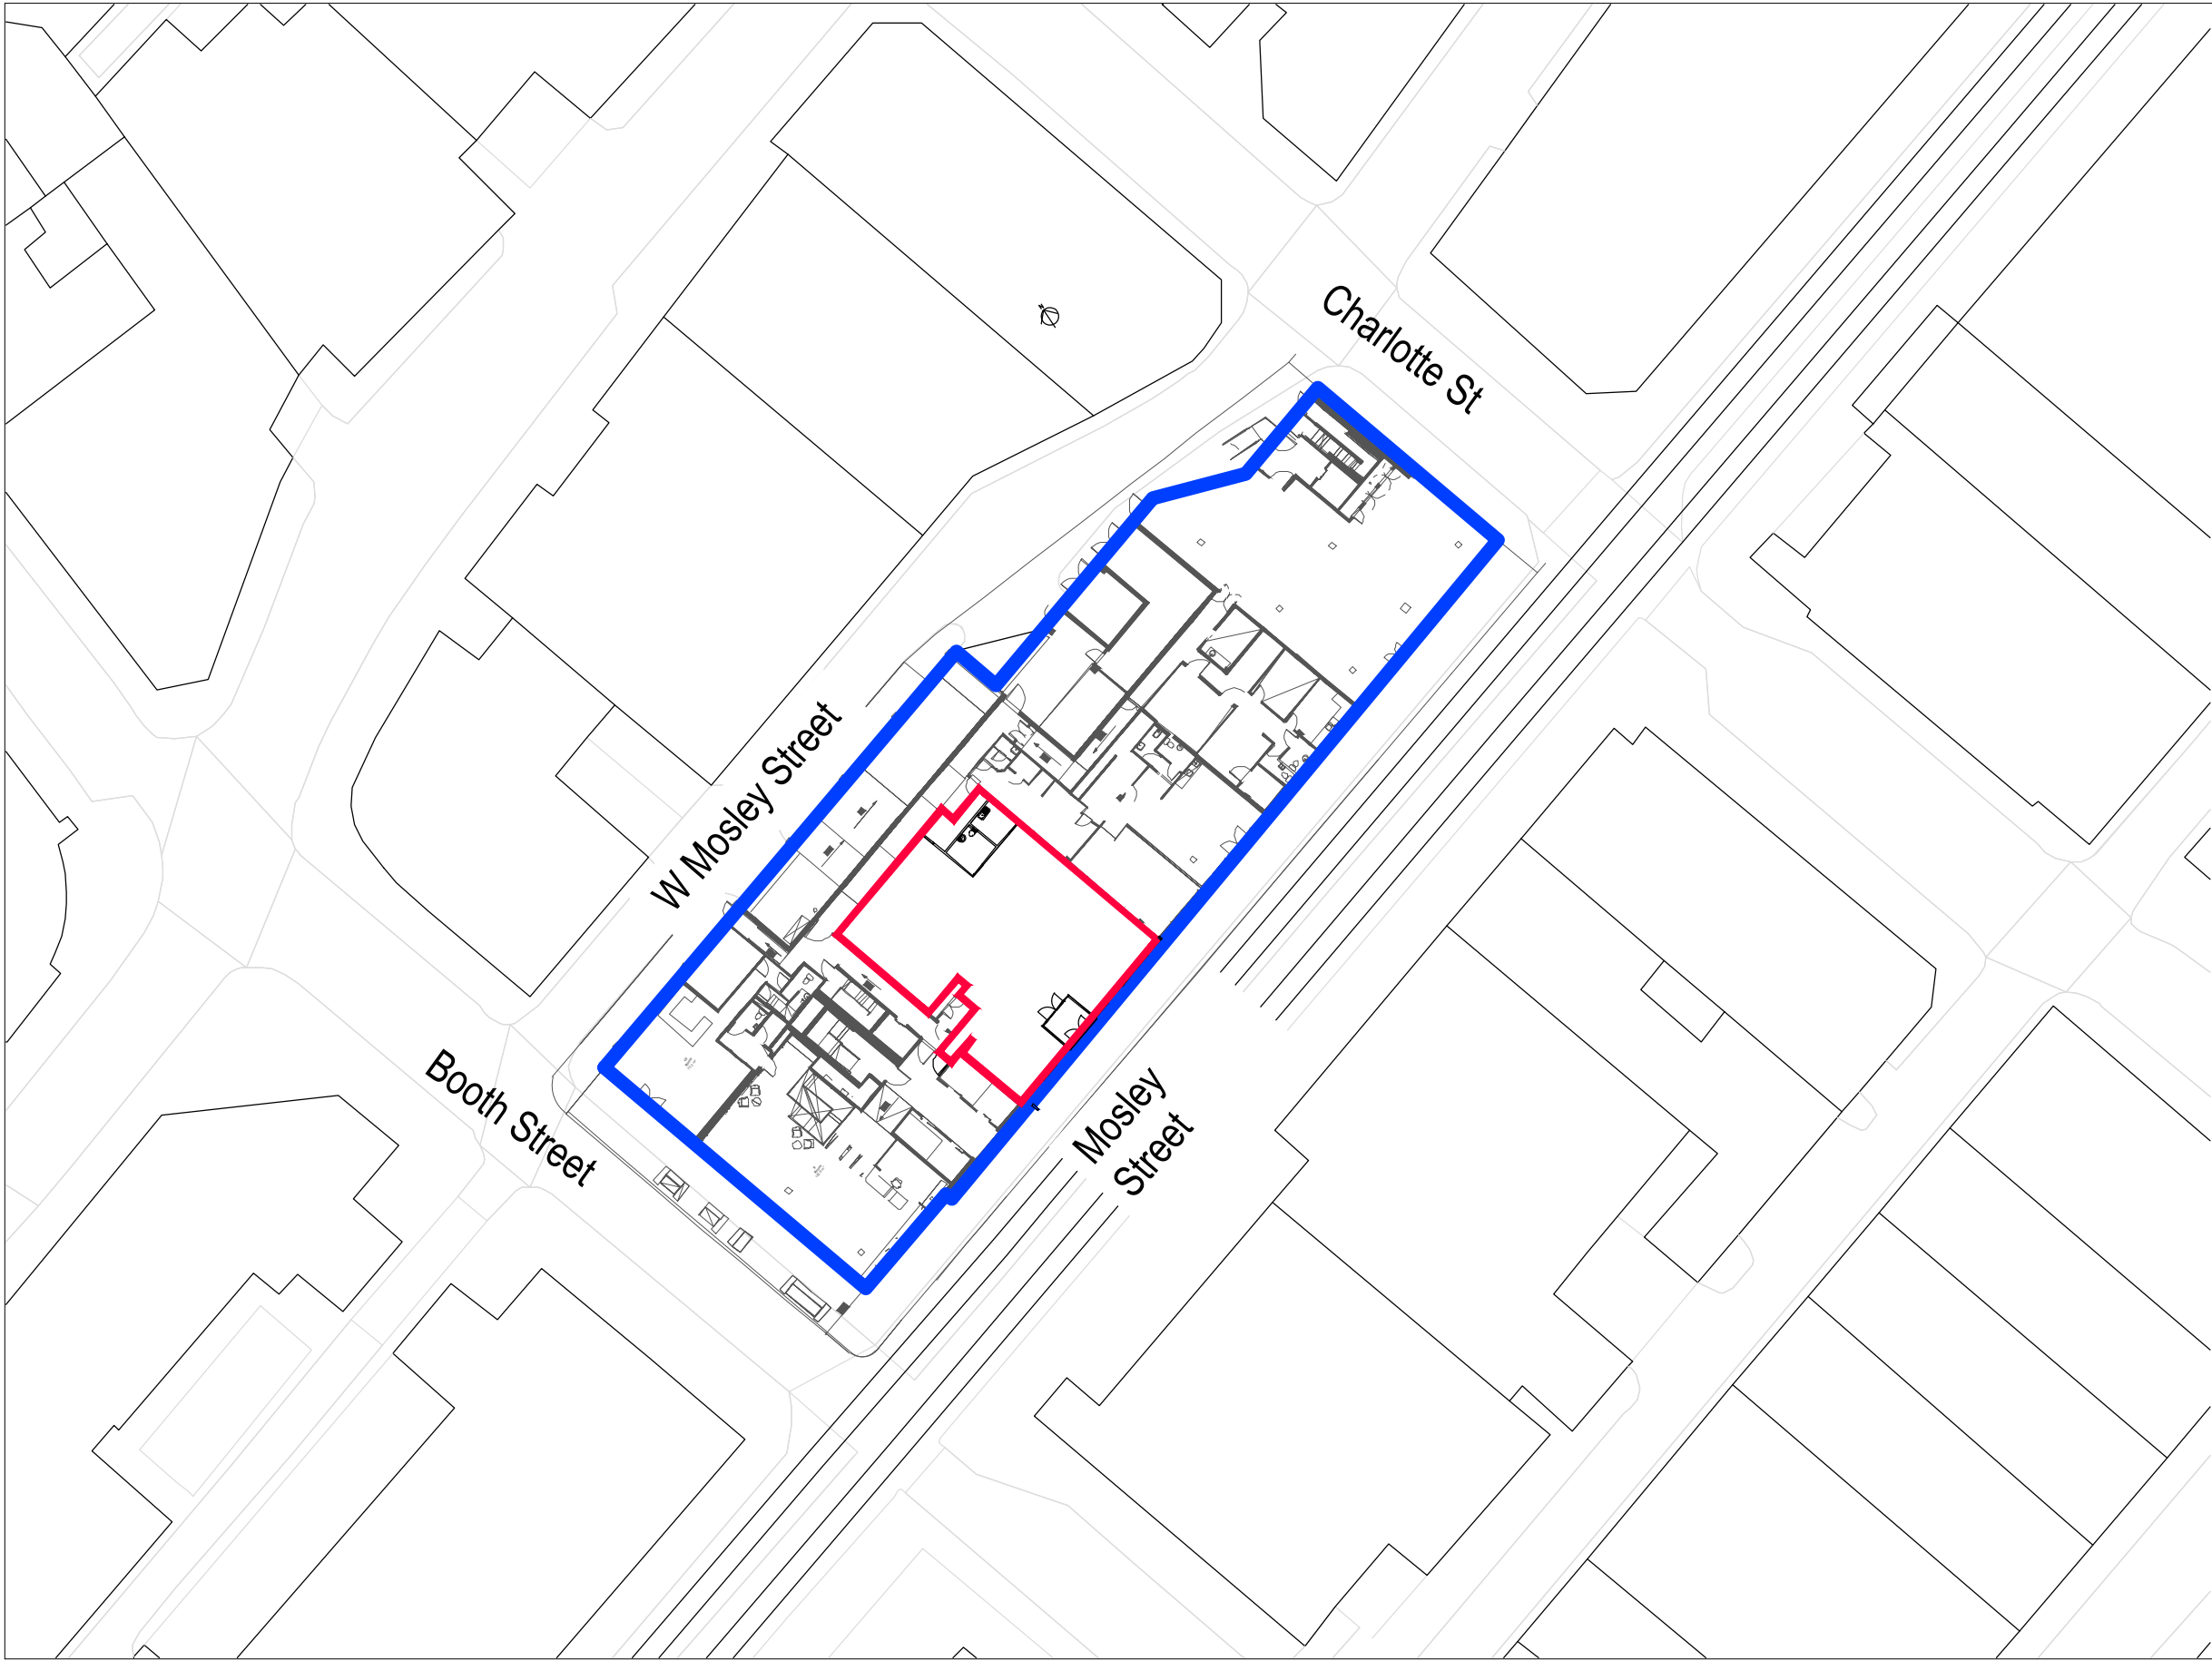

BLOCK PLAN
SCALE 1:500

0 25M 50M


SCALE BAR SCALE 1:500

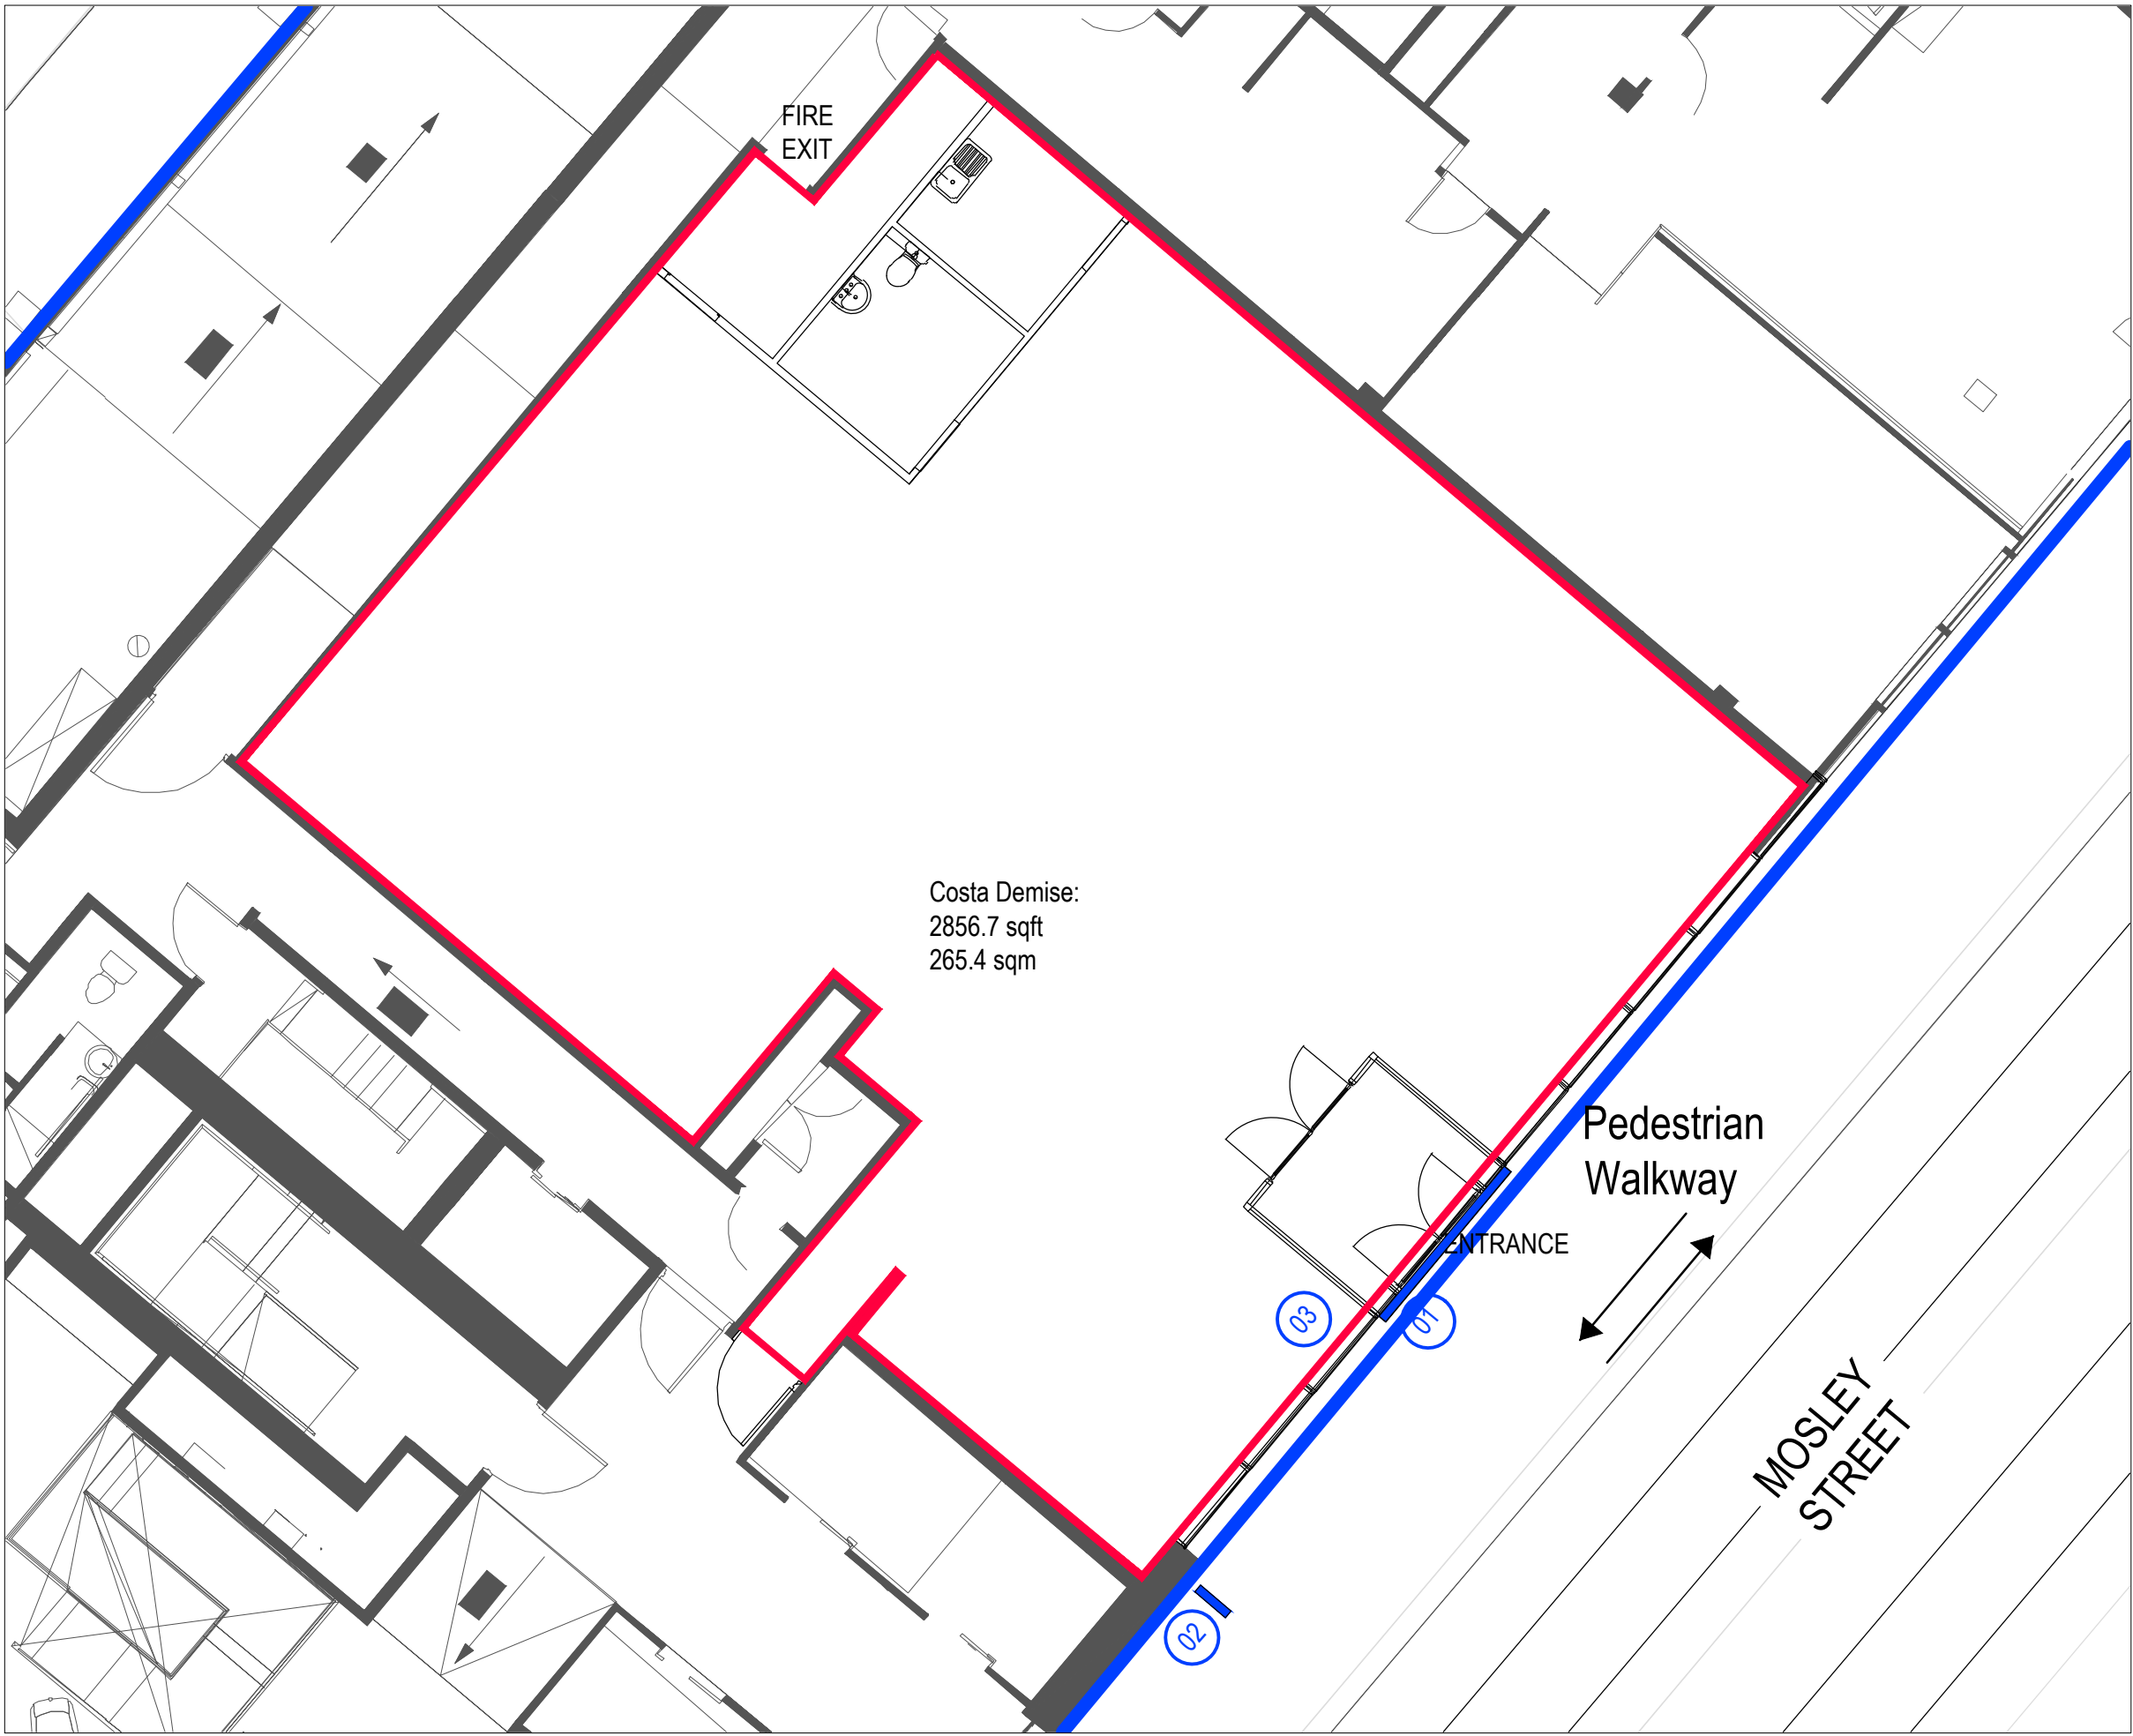

SITE PLAN SHOWING ADVERTISEMENT LOCATION IN BLUE
SCALE 1:100

0 5M 10M

SCALE BAR SCALE 1:100

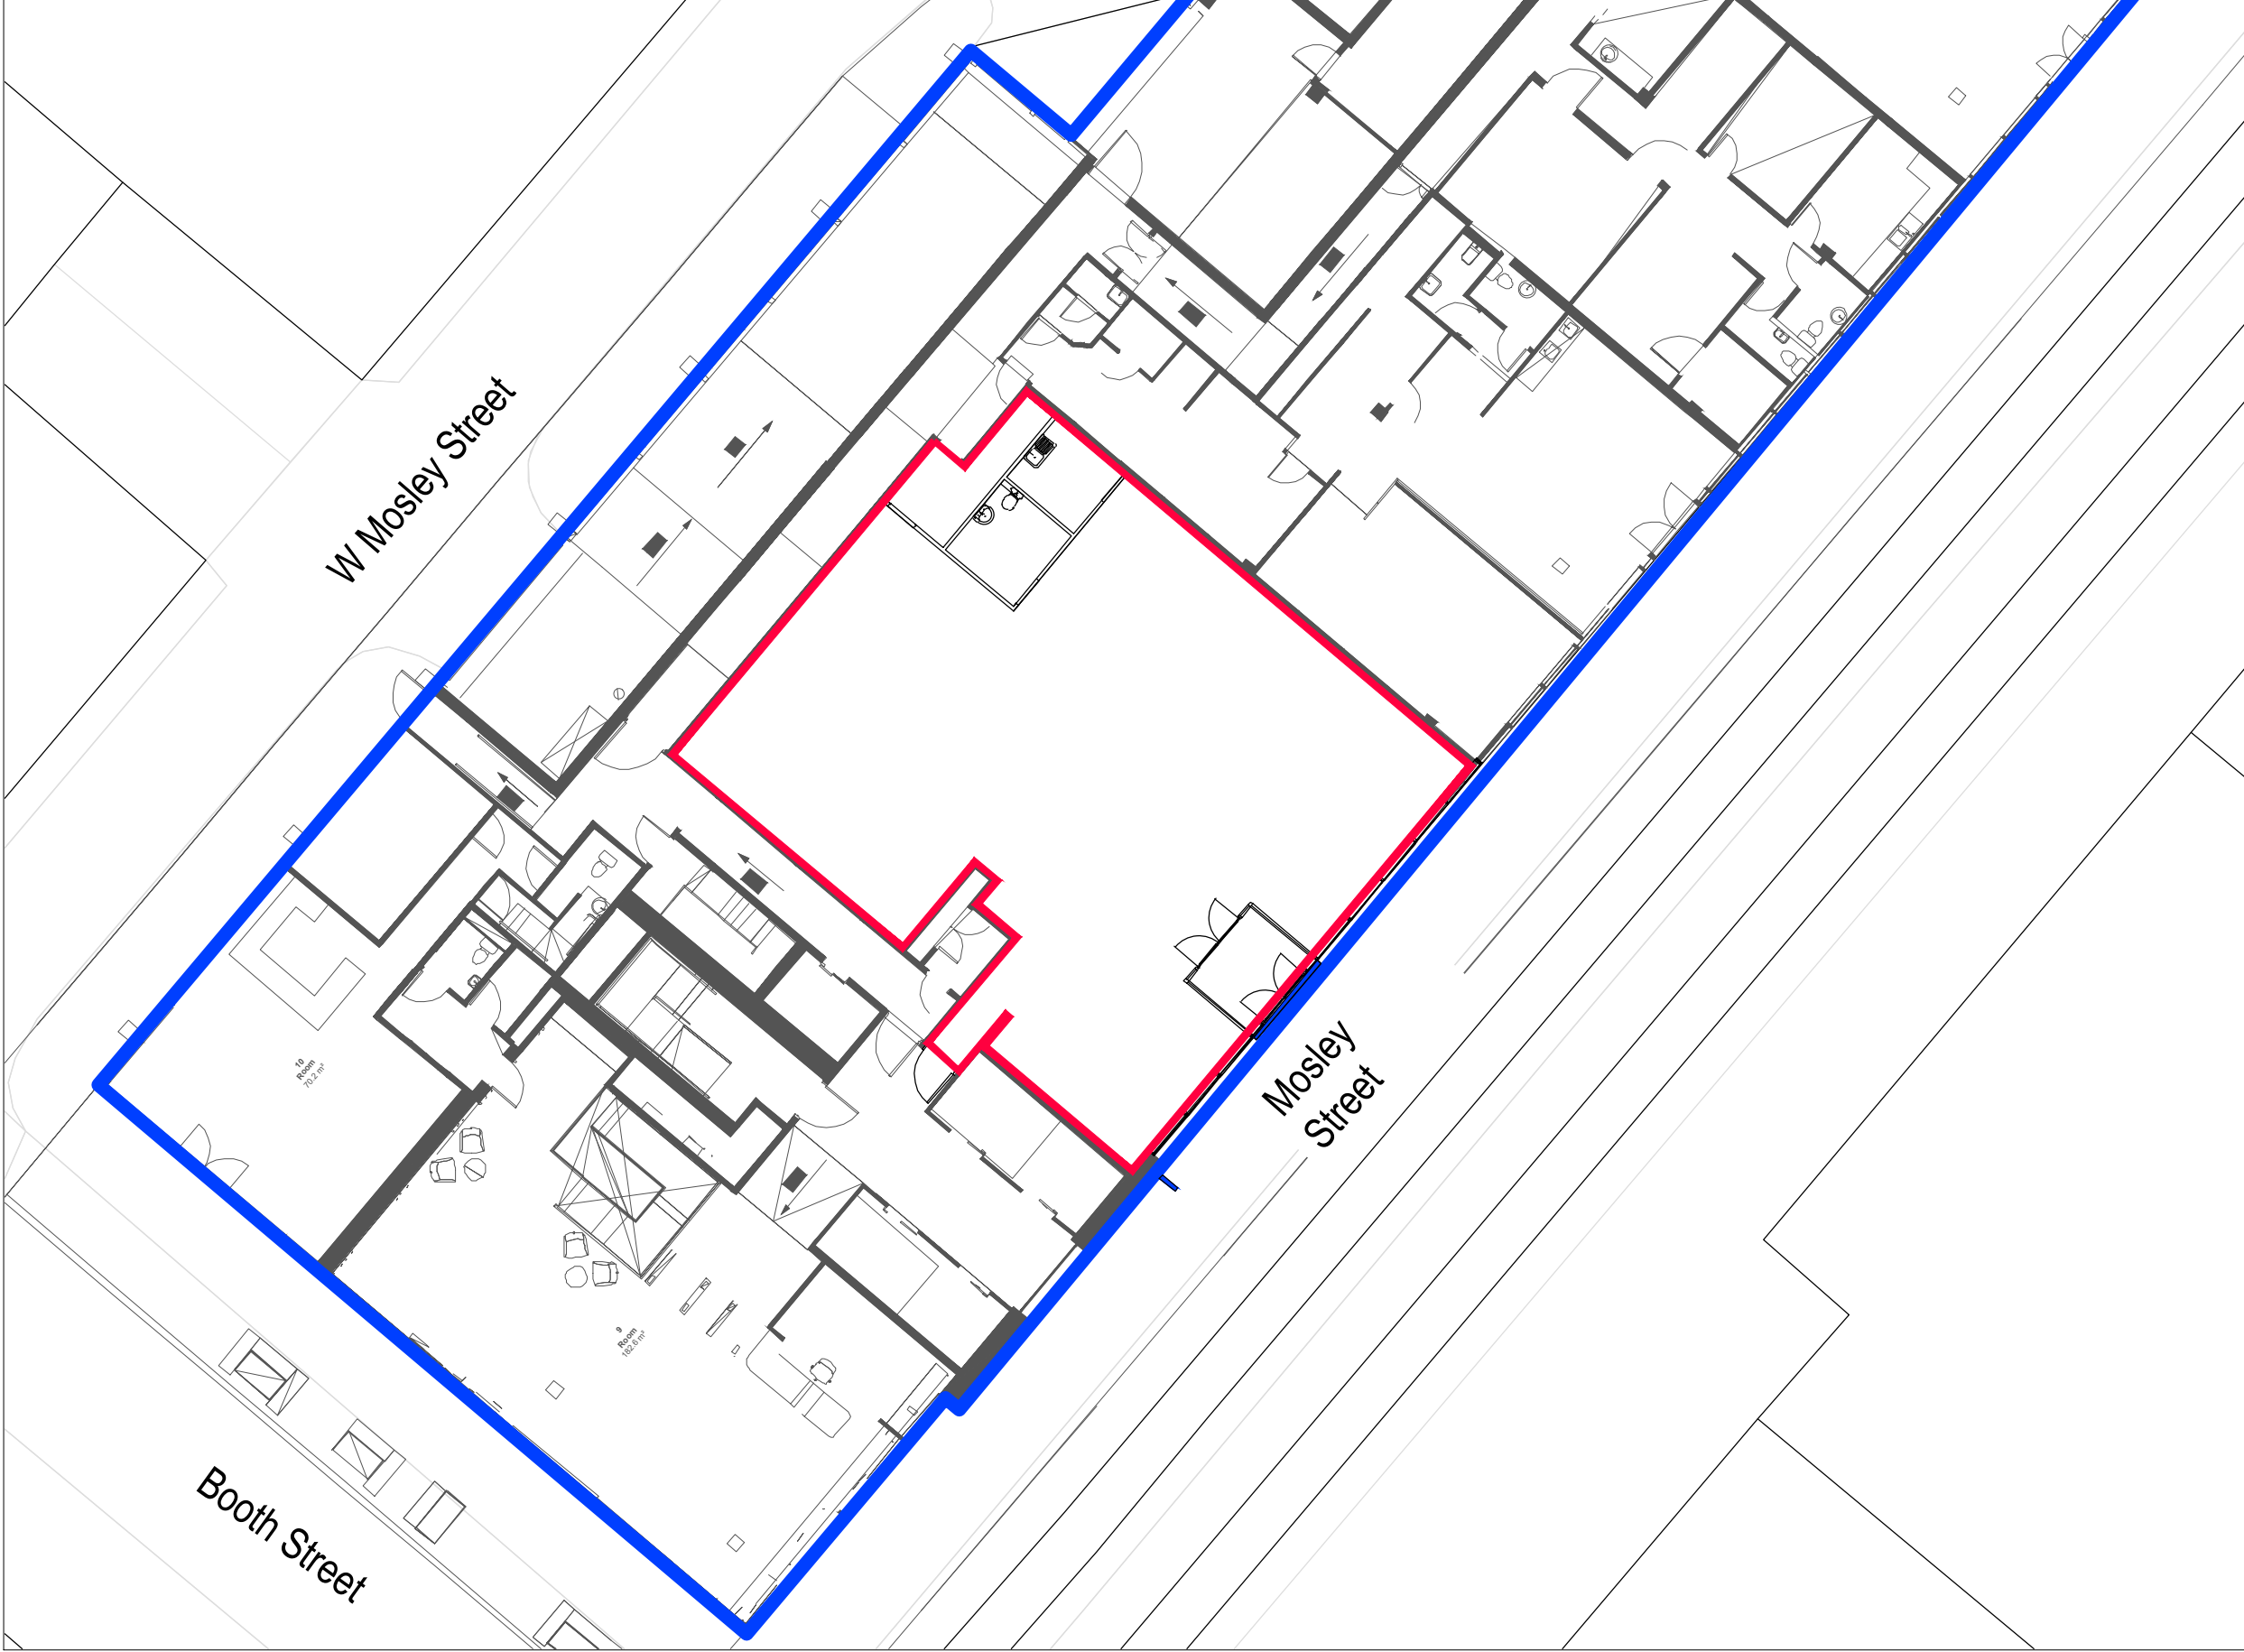



SITE PLAN
SCALE 1:200

0 10M 20M

SCALE BAR SCALE 1:200

INDICATES BUILDING DEMISE 58 Mosley Street, Manchester, M2 3HZ

INDICATES COSTA DEMISE

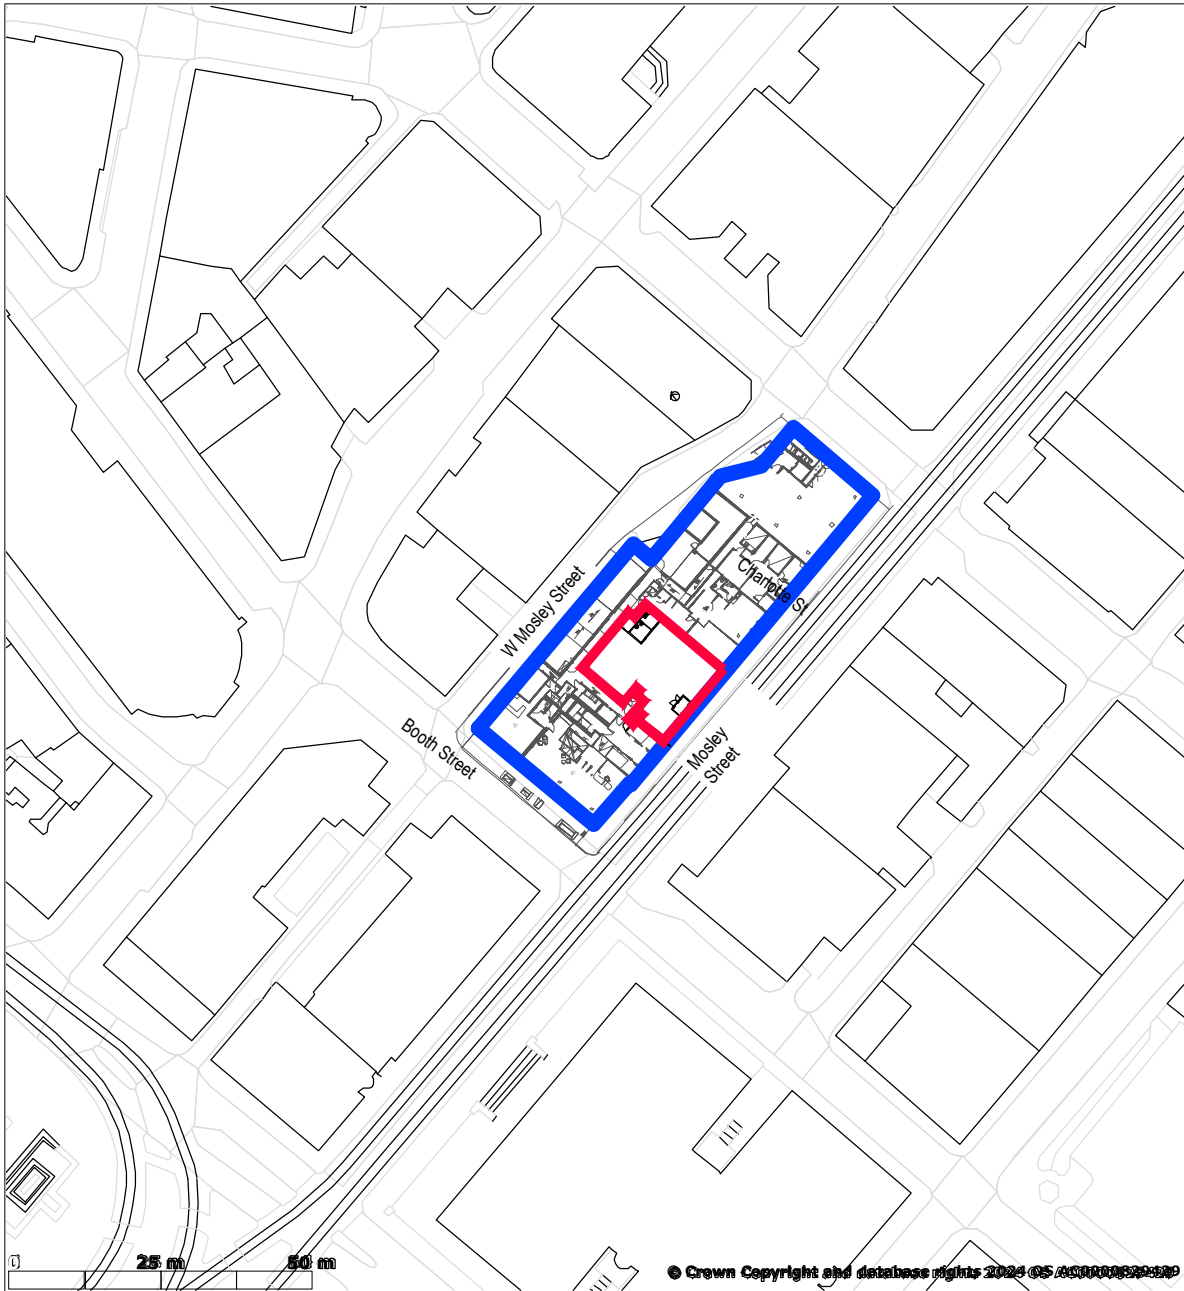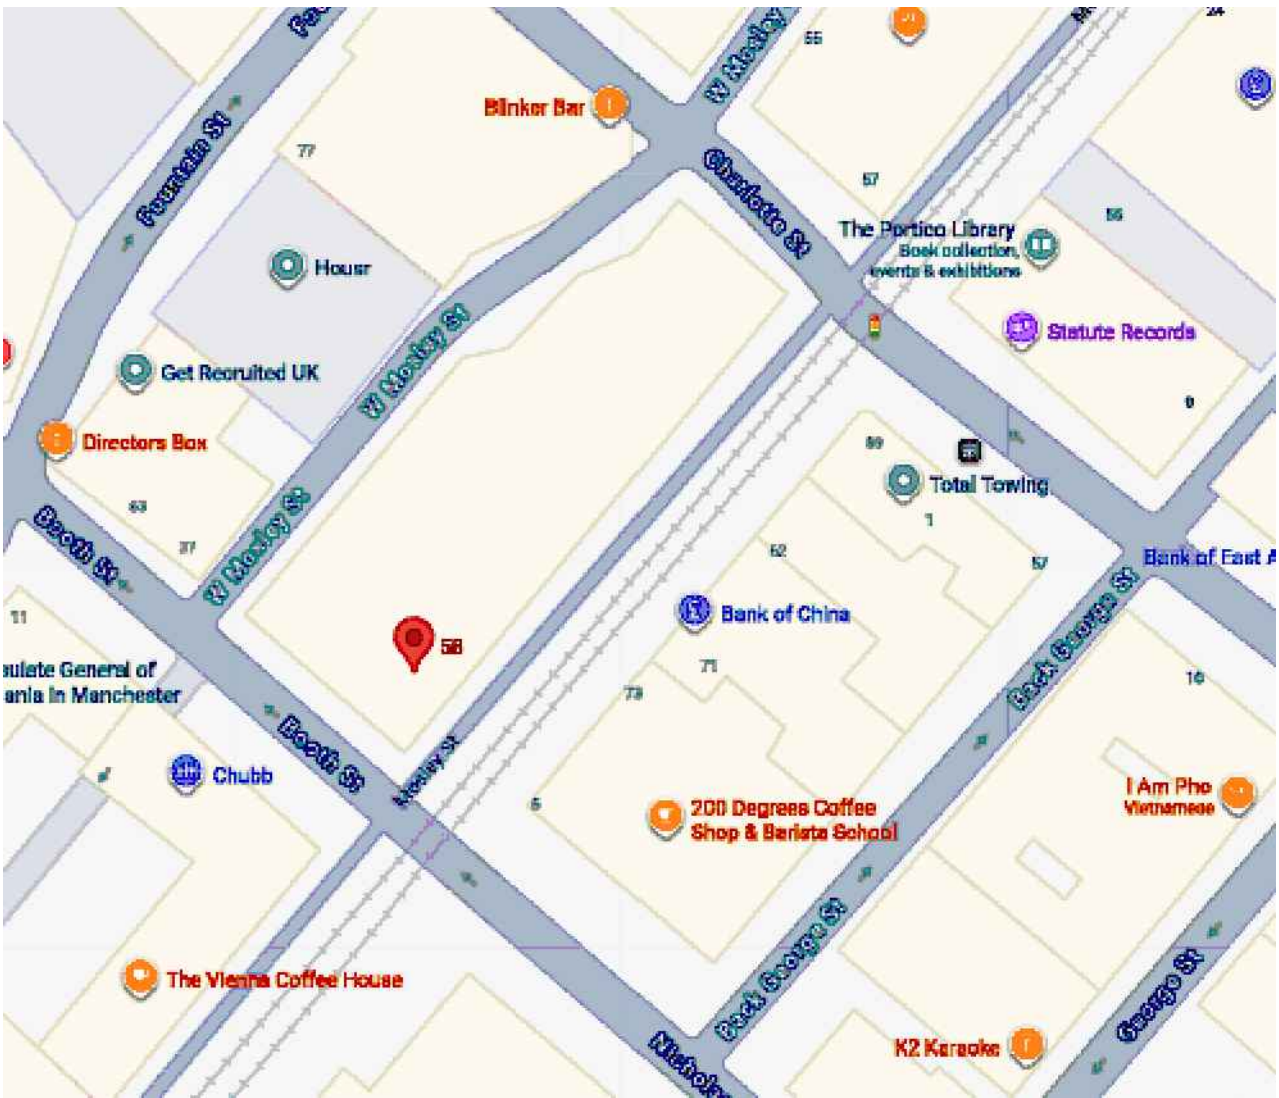

LOCATION PLAN
SCALE 1:1250

20 0 20 40 60 80 100

SCALE BAR SCALE 1:1250

This drawing is the copyright of Street Elite Associates Limited. Do not scale from drawings. All dimensions and levels to be checked on site prior to commencement of work or manufacture of items. Notify SEA of any discrepancies. This drawing to be read in conjunction with specifications, specialist drawings and any bill of quantities. The Contractor is to comply with all relevant statutory legislation whether or not specifically stated on these drawings.



sea DESIGN GROUP

Client: COSTA COFFEE

Project: Manchester, Mosley Street, 58

Drg title: Site, Location & Block Plan

Scheme: Uplift v3.0

Scale: 1:100/200/500@A1 Date: 28.10.25

Drg No: 250271/LOC Rev: -

Drg by: JJ Check:

Rev by:

SEA Design Group, Unit 13D Princes Drive,
Kenilworth, Warwickshire CV8 2FD UK
Email: office@seadesigngroup.com
Telephone: +44 (0)1926 864440