



Sign Type 5
1:20 @ A3


Roundel:
Face and halo-illuminated stainless steel (grain direction perpendicular to ground) built up logo with 40mm deep returns and Perspex opal acrylic back diffusers. Vertical grain direction

Letters:
Brushed stainless steel faces (grain direction perpendicular to ground), welded to brushed stainless steel returns. Letters mounted to Perspex Opal O30 acrylic carriers/diffusers.


Letters fixed to aluminium cladding using nickel plated brass locator (Size L).

Roundel	Framework/backplates	Letters
NCS 1075G40Y	RAL 8002 Matt finish	Brushed Stainless Steel

- Power Requirement**
13 Amp fused spur (By Others)
- Illumination:**
Static, internal with dimmable LED modules
5000Kv - To not exceed 300Lux
- Reinforce Pattress**
Required - Reinforce bracketry system
- Fixing Method**
Bolts and Nyloc nuts
- Weight**
Approx. 130Kg

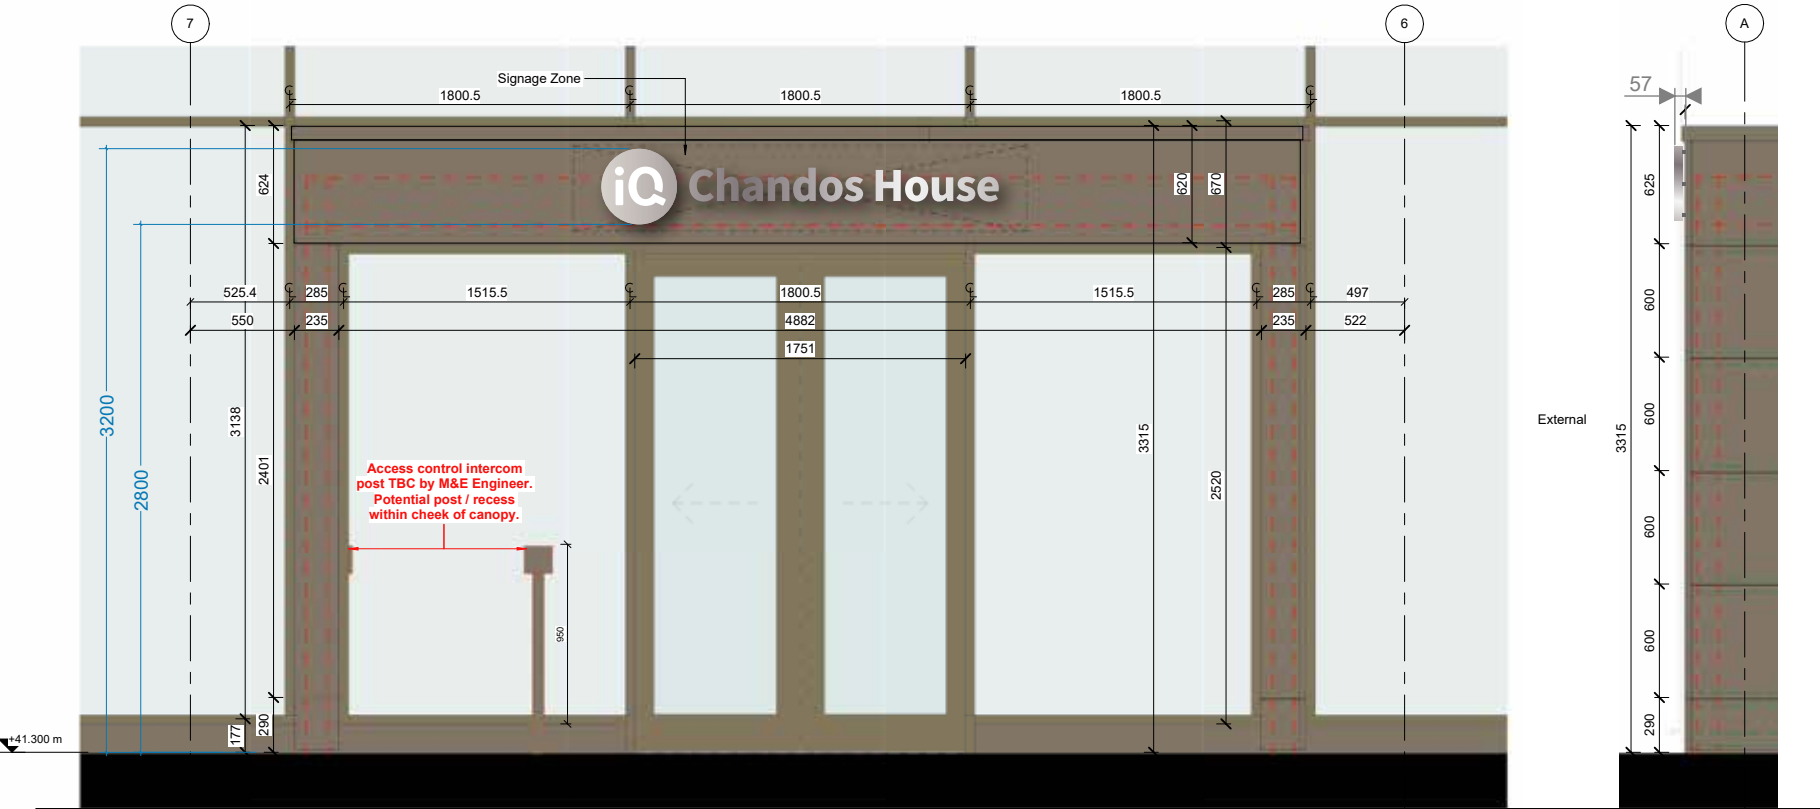

North Elevation - Canopy Front and Side Elevation
1:40 @ A3

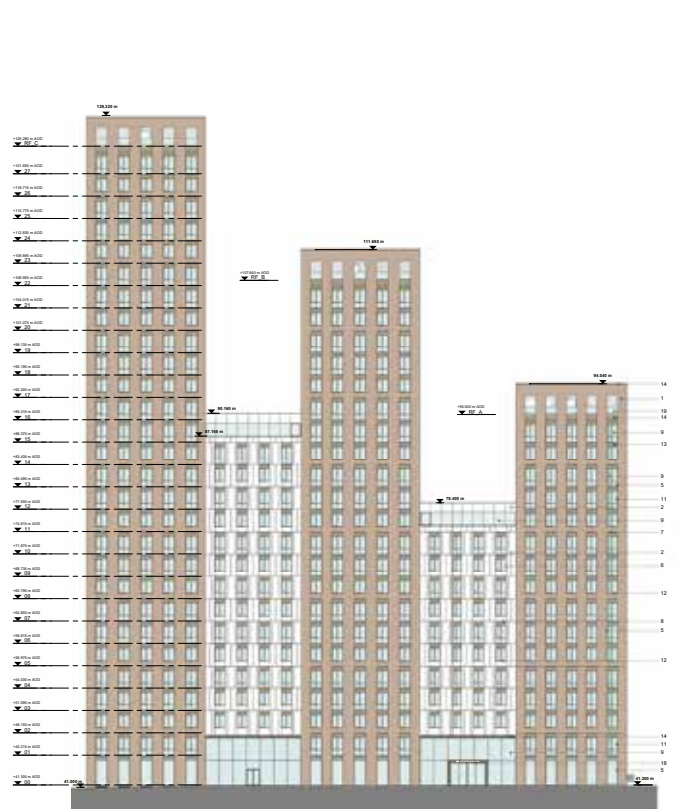

North Elevation - Granby Row
1:1000 @ A3

P01	27.08.25	INITIAL DRAWING ISSUED
XSIGN JOB NUMBER 58285		SCALE VARIES/AS INDICATED
CLIENT BOWMER AND KIRKLAND		
VISUAL NAME IQ STUDENT - ECHO ST. - TYPE 5 PLANNING DRAWING		DRAWN BY DGR
PROJECT 63073	ORIG. XSI	SYS ZZ
LEV ZZ	TYPE DR	ROLE Y
DRG 7074	REV P01	STAT S3