


NOTES

The designs and details on this drawing are copyright and must not be reproduced without the written permission of the designer.

Contractors are to check all sizes and dimensions before setting out any site or shop work. Any errors or discrepancy to be reported to the designer.

REVISIONS	DATE
REV-A SCALE ADDED TO BLOCK NOTES	25/01/25 JAA
REV-B BLOCK NAME AMENDED	31/01/25 JAA
REV-C GATES NOW OPEN INTO YARD	07/04/25 JAA
PLANTER ADDED,CYCLE STAND ADDED,REFUSE LEGEND ADDED	

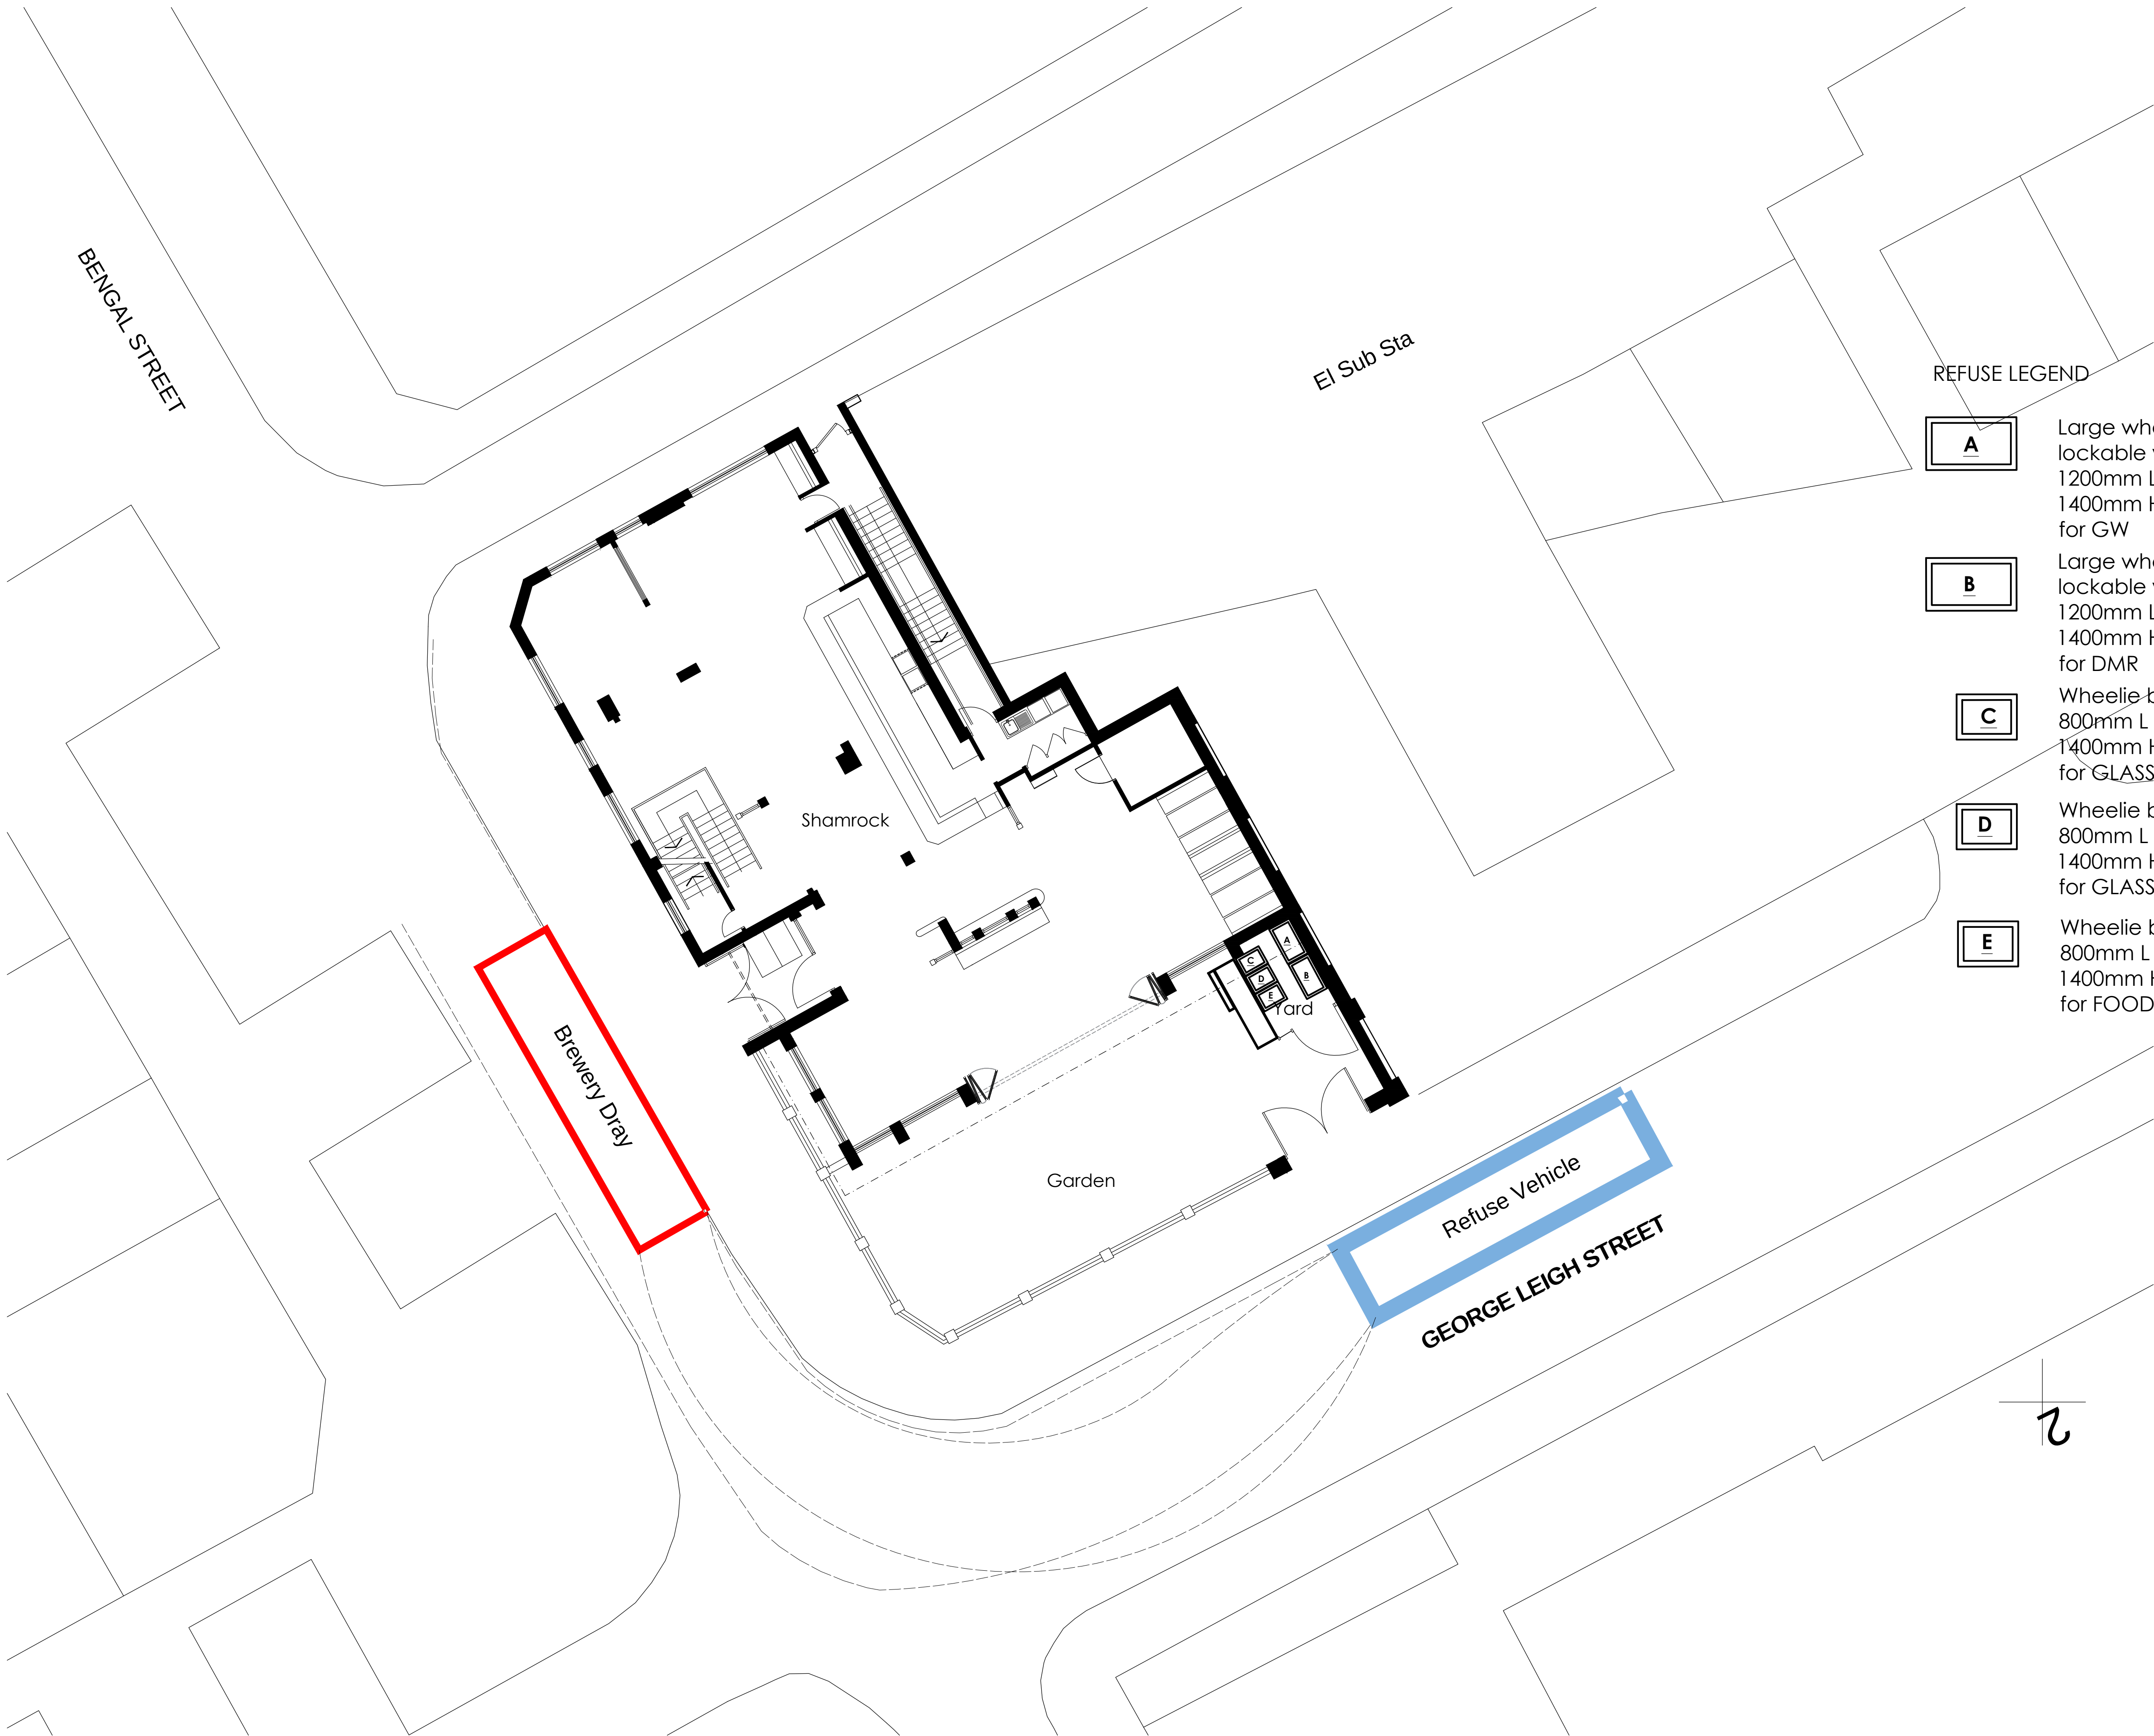

REFUSE LEGEND

- A


Large wheelie bin with lockable wheels 660Lt
1200mm L x 700mm W x 1400mm H To be used for GW
- B

Large wheelie bin with lockable wheels 660Lt
1200mm L x 700mm W x 1400mm H To be used for DMR
- C

Wheelie bin 240Lt
800mm L x 600mm W x 1400mm H To be used for GLASS
- D

Wheelie bin 240Lt
800mm L x 600mm W x 1400mm H To be used for GLASS
- E

Wheelie bin 240Lt
800mm L x 600mm W x 1400mm H To be used for FOOD

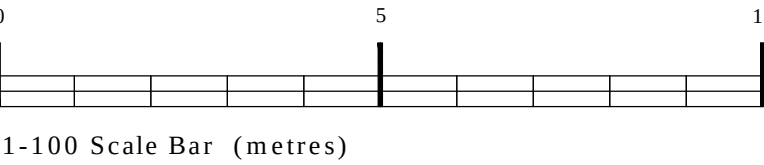

PLANNING

DRAWING DESCRIPTION

PROPOSED DELIVERY AND REFUSE SITE PLAN
FOR ILLUSTRATIVE PURPOSE ONLY

JOB TITLE

THE SHAMROCK,
17 BENGAL STREET,
MANCHESTER. M4 6AQ.

CLIENT

JOSEPH HOLT BREWERY

DRAWN BY JAA	SCALE 1:100
DATE DEC 2024	DRAWING NO. 2021 - 219
CHECKED	REVISION C