



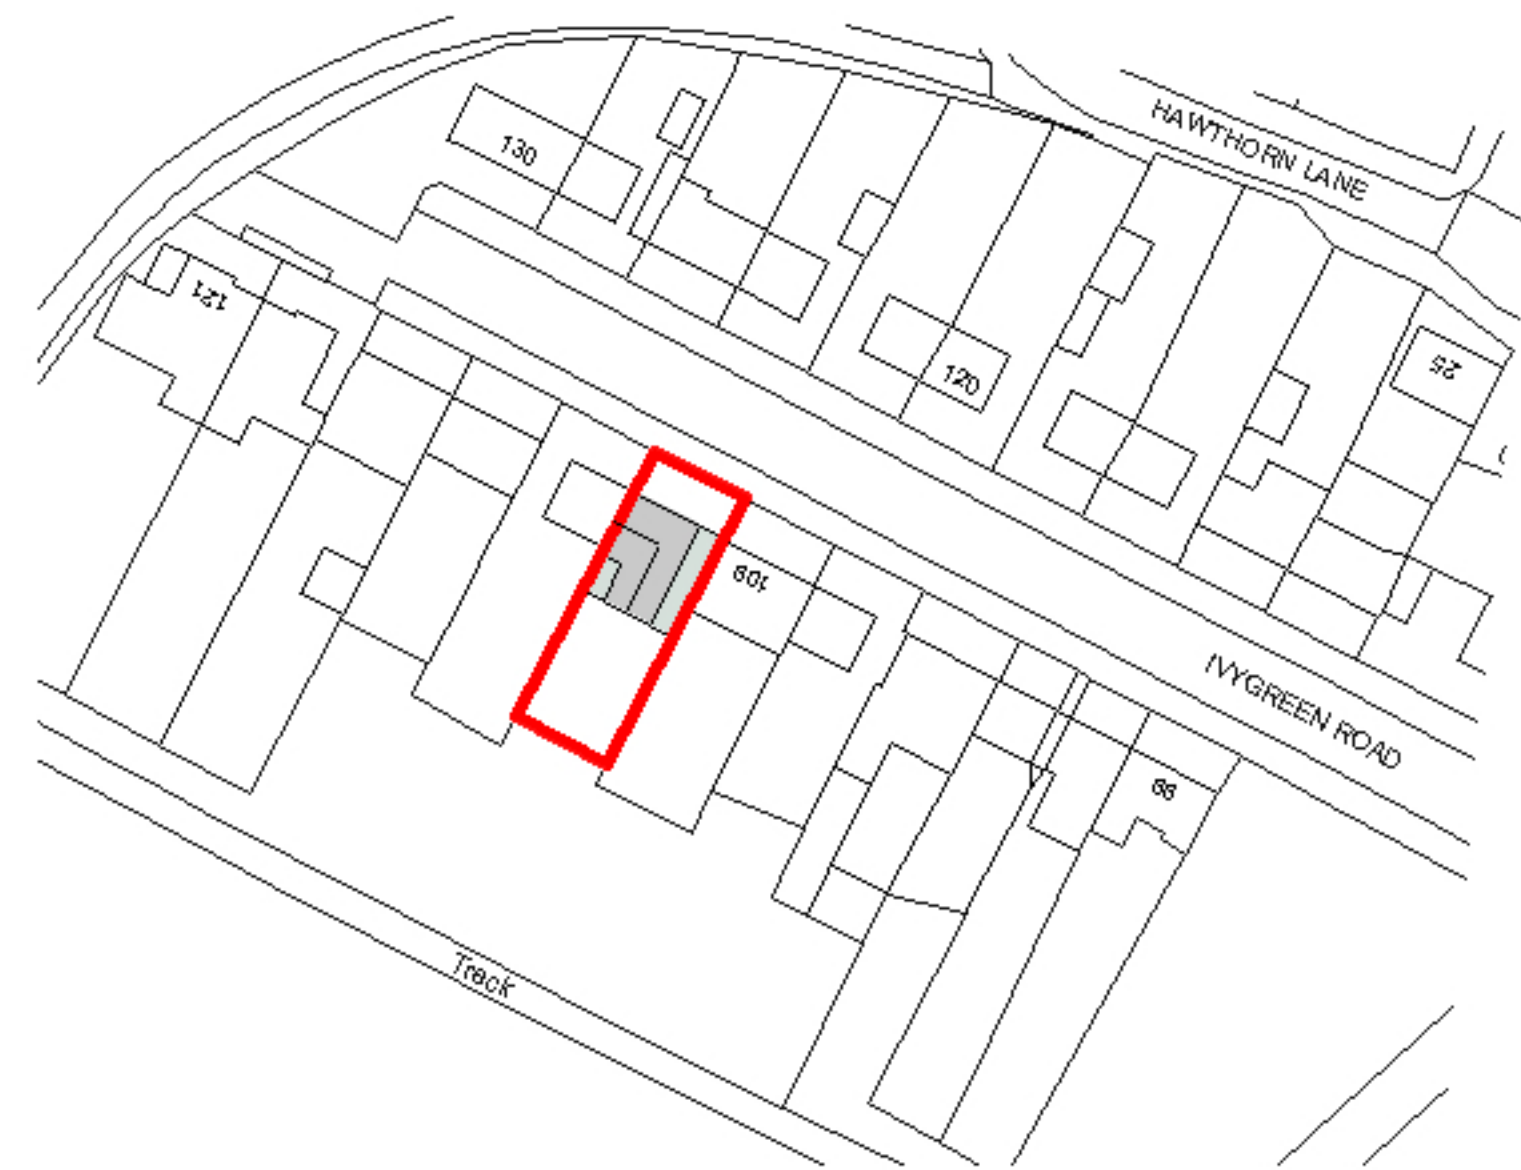

1 Location
1 : 1250

SCALE 1 : 1250
0 25m 50m 75m

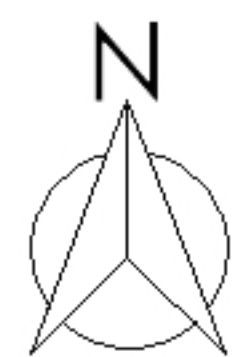

2 site plan
1 : 200

SCALE 1 : 200
0 4m 8m 12m



A	Planning/ 1st Issue	10/10/25
Rev	Description	By Date

MUSE
Architects

111 Ivygreen RD, Chorlton

PROJECT:

Proposed Location and
Site Plan

DRAWING TITLE:

Planning

DRAWING STATUS:

DRAWN: FA CHECKED: MM

APPROVED: MM DATE: 15/10/25

SCALE: MM_4 DRAWING NUMBER: A REV: (A2)