



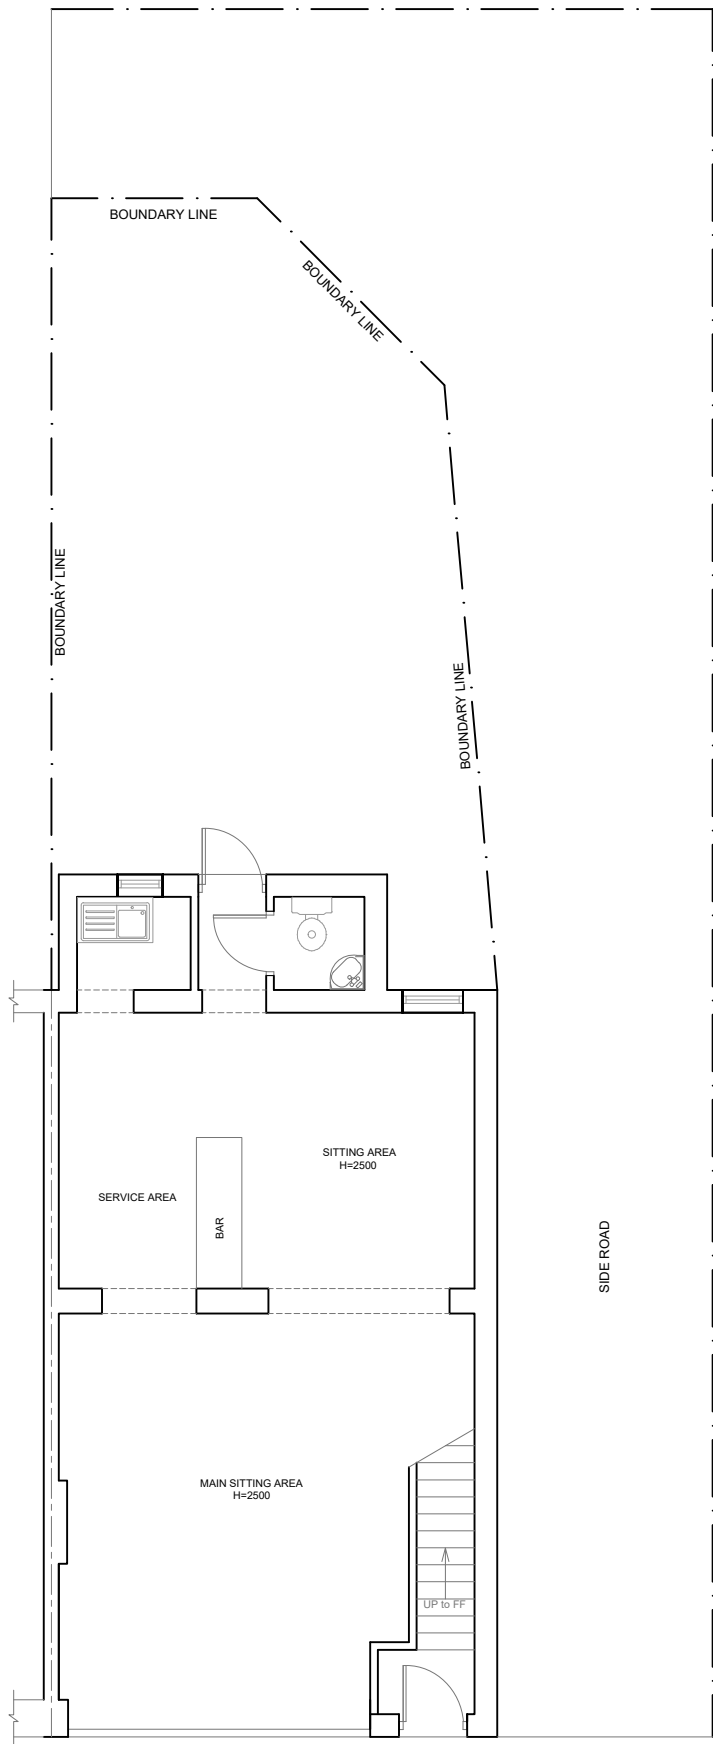


EXISTING GROUND FLOOR PLAN




EXISTING FIRST FLOOR PLAN

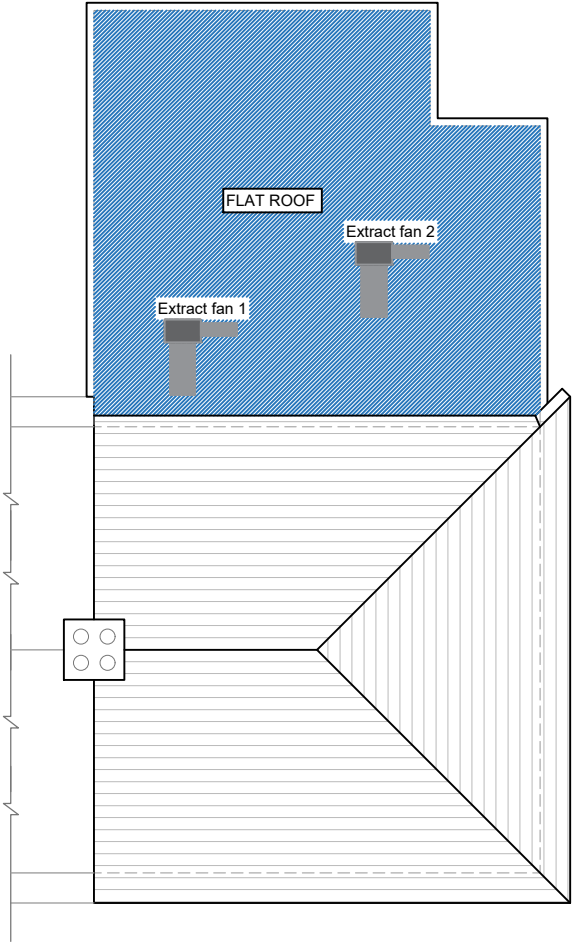


EXISTING ROOF PLAN

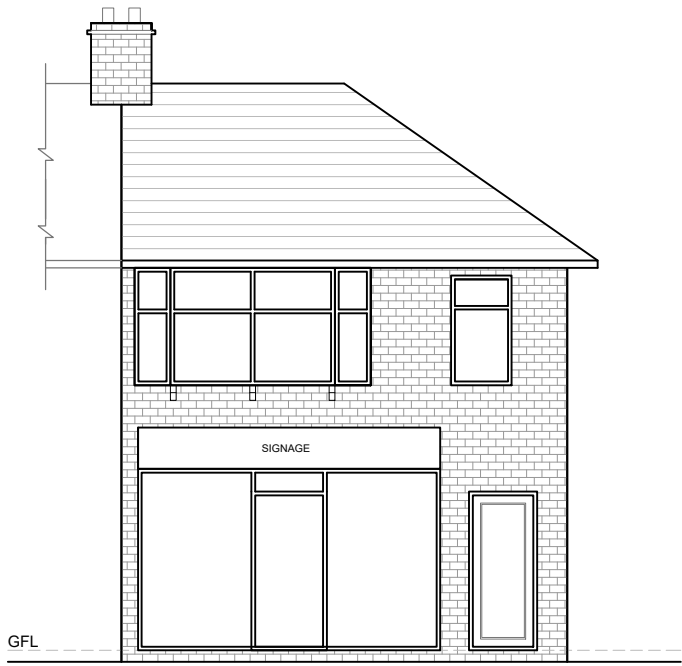

EXISTING FRONT ELEVATION

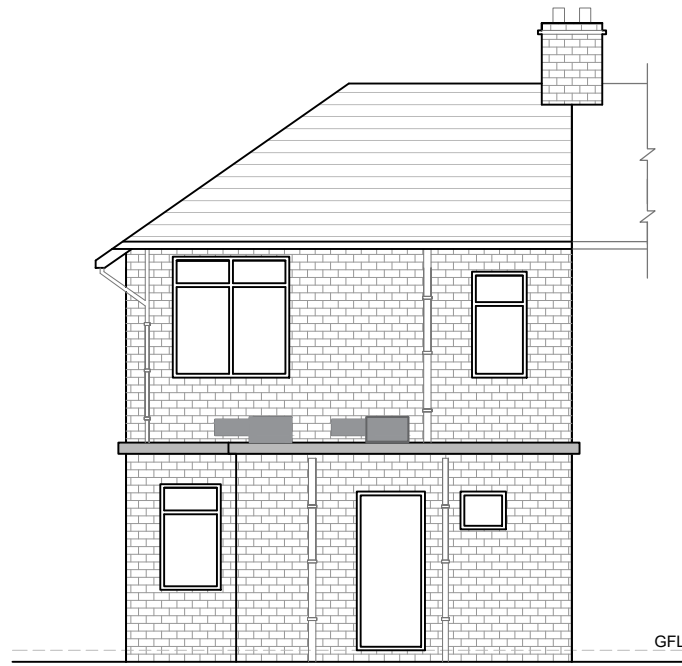

EXISTING REAR ELEVATION

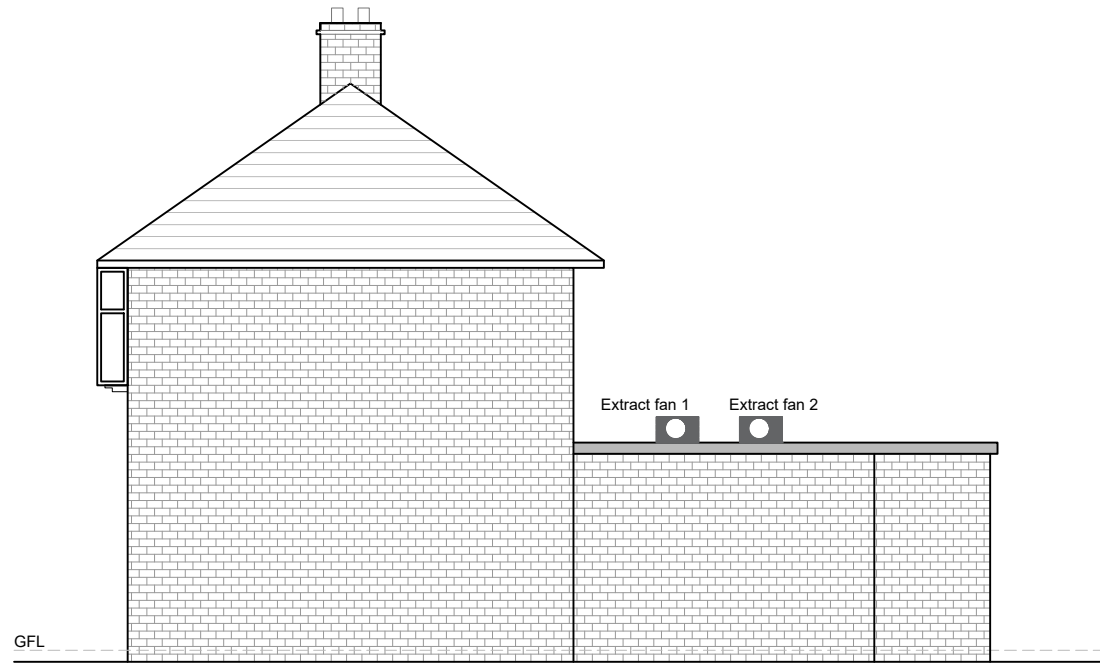

EXISTING SIDE ELEVATION

NOTES

REVISIONS

PROJECT: BGD CAFE, 65 KINGSWAY,
MANCHESTER - x2 extract canopy .

CLIENT: MR. M. AL-RIKABI

SCALE: 1:100 @ A1 SHEET

REFERENCE NO: 1456 AS EXISTING
DRAWINGS