




FRONT ELEVATION (elevation to rochdale road)
(scale 1:100)



SIDE ELEVATION (elevation to blackley park road)
(scale 1:100)



REAR ELEVATION (elevation to car park)
(scale 1:100)

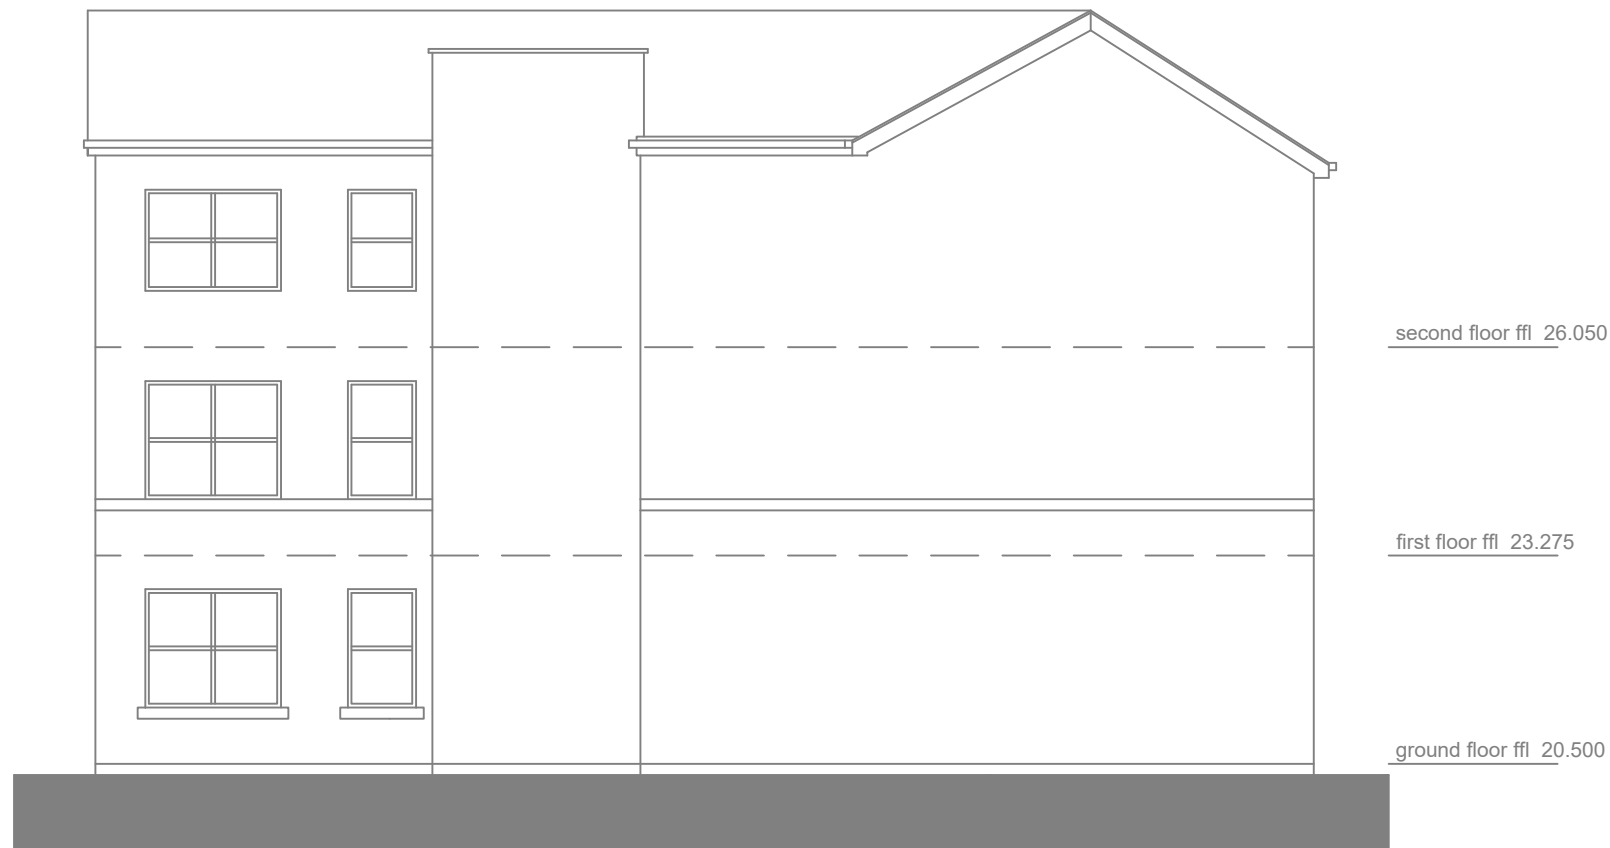

SIDE ELEVATION (elevation to 874 rochdale road)
(scale 1:100)

Client akps limited		
Project residential development at rochdale road, blackley		
Drawing Title existing elevations		
Scale 1:100@A1 / 1:200@A3 do not scale		
Drawing Number RK103.01	Status planning	Revision
RK Architectural Limited Arrow Mill, Queensway, Rochdale. OL11 2YW. tel. 07585 943280. email. onearchitectural@gmail.com		