


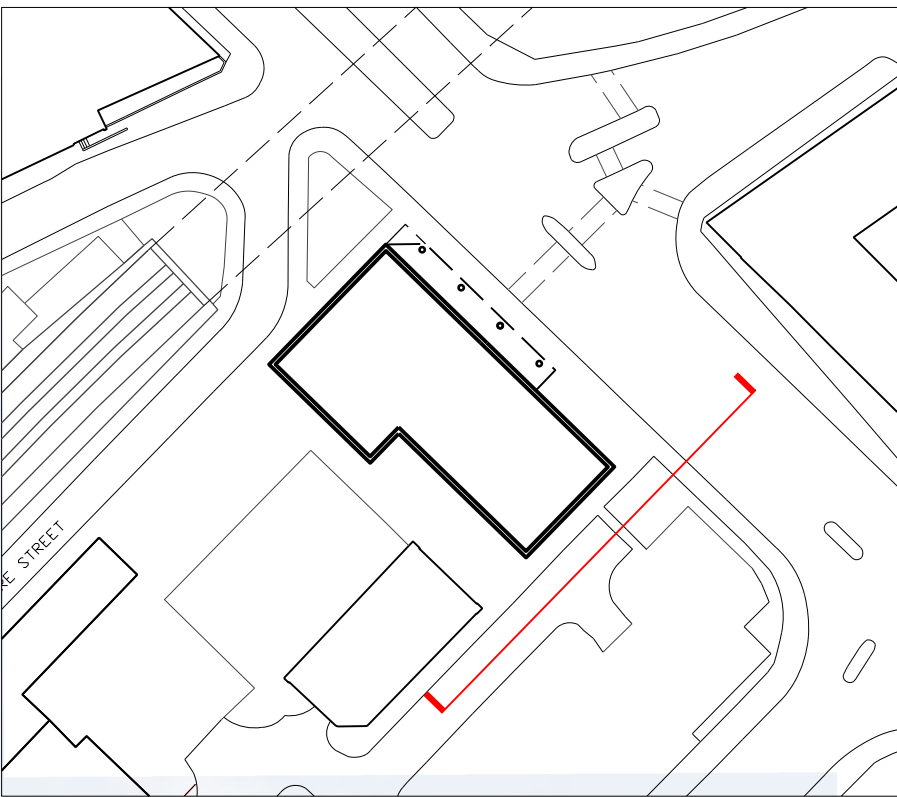

ELEVATION KEY - SCALE 1:1000@A1



This drawing is copyright
Do not scale off dimensions.
All dimensions to be checked on site by contractor.
Contractor to report any dimensional discrepancies,
errors or omissions prior to commencing on site.

NOTE:

0 2.5 5 10 15 20m

NORTH

Rev	Date	Description
00	18-02-2020	First Issue
01	14-05-2021	Section 73 Application Issue
02	26-08-2021	Section 73 Application Issue - minor facade and layout amendments
03	28-01-2022	Updates to S73 Application
04	16-12-2022	Non-material amendment application
05	22-09-2023	S73 Application - Commercial Unit for Tesco
06	30-07-2025	Planning Application- Commercial Unit

Project Title

VICTORIA HOUSE

Status

FOR PLANNING

Drawing Title

South East Elevation

Job No	Scale	Date
10122	1:250 @ A1	FEB 2020

Drawing No	Revision
10122-A-B5D9-G200-E-SE-003	06

simpsonhaugh

MANCHESTER
Riverside, 4 Commercial St
Manchester M15 4RQ
+44 (0)161 835 2345
www.simpsonhaugh.com

LONDON
5-8 Roberts Place
London EC1R 9BQ
+44 (0)20 7549 4000
mail@simpsonhaugh.com