


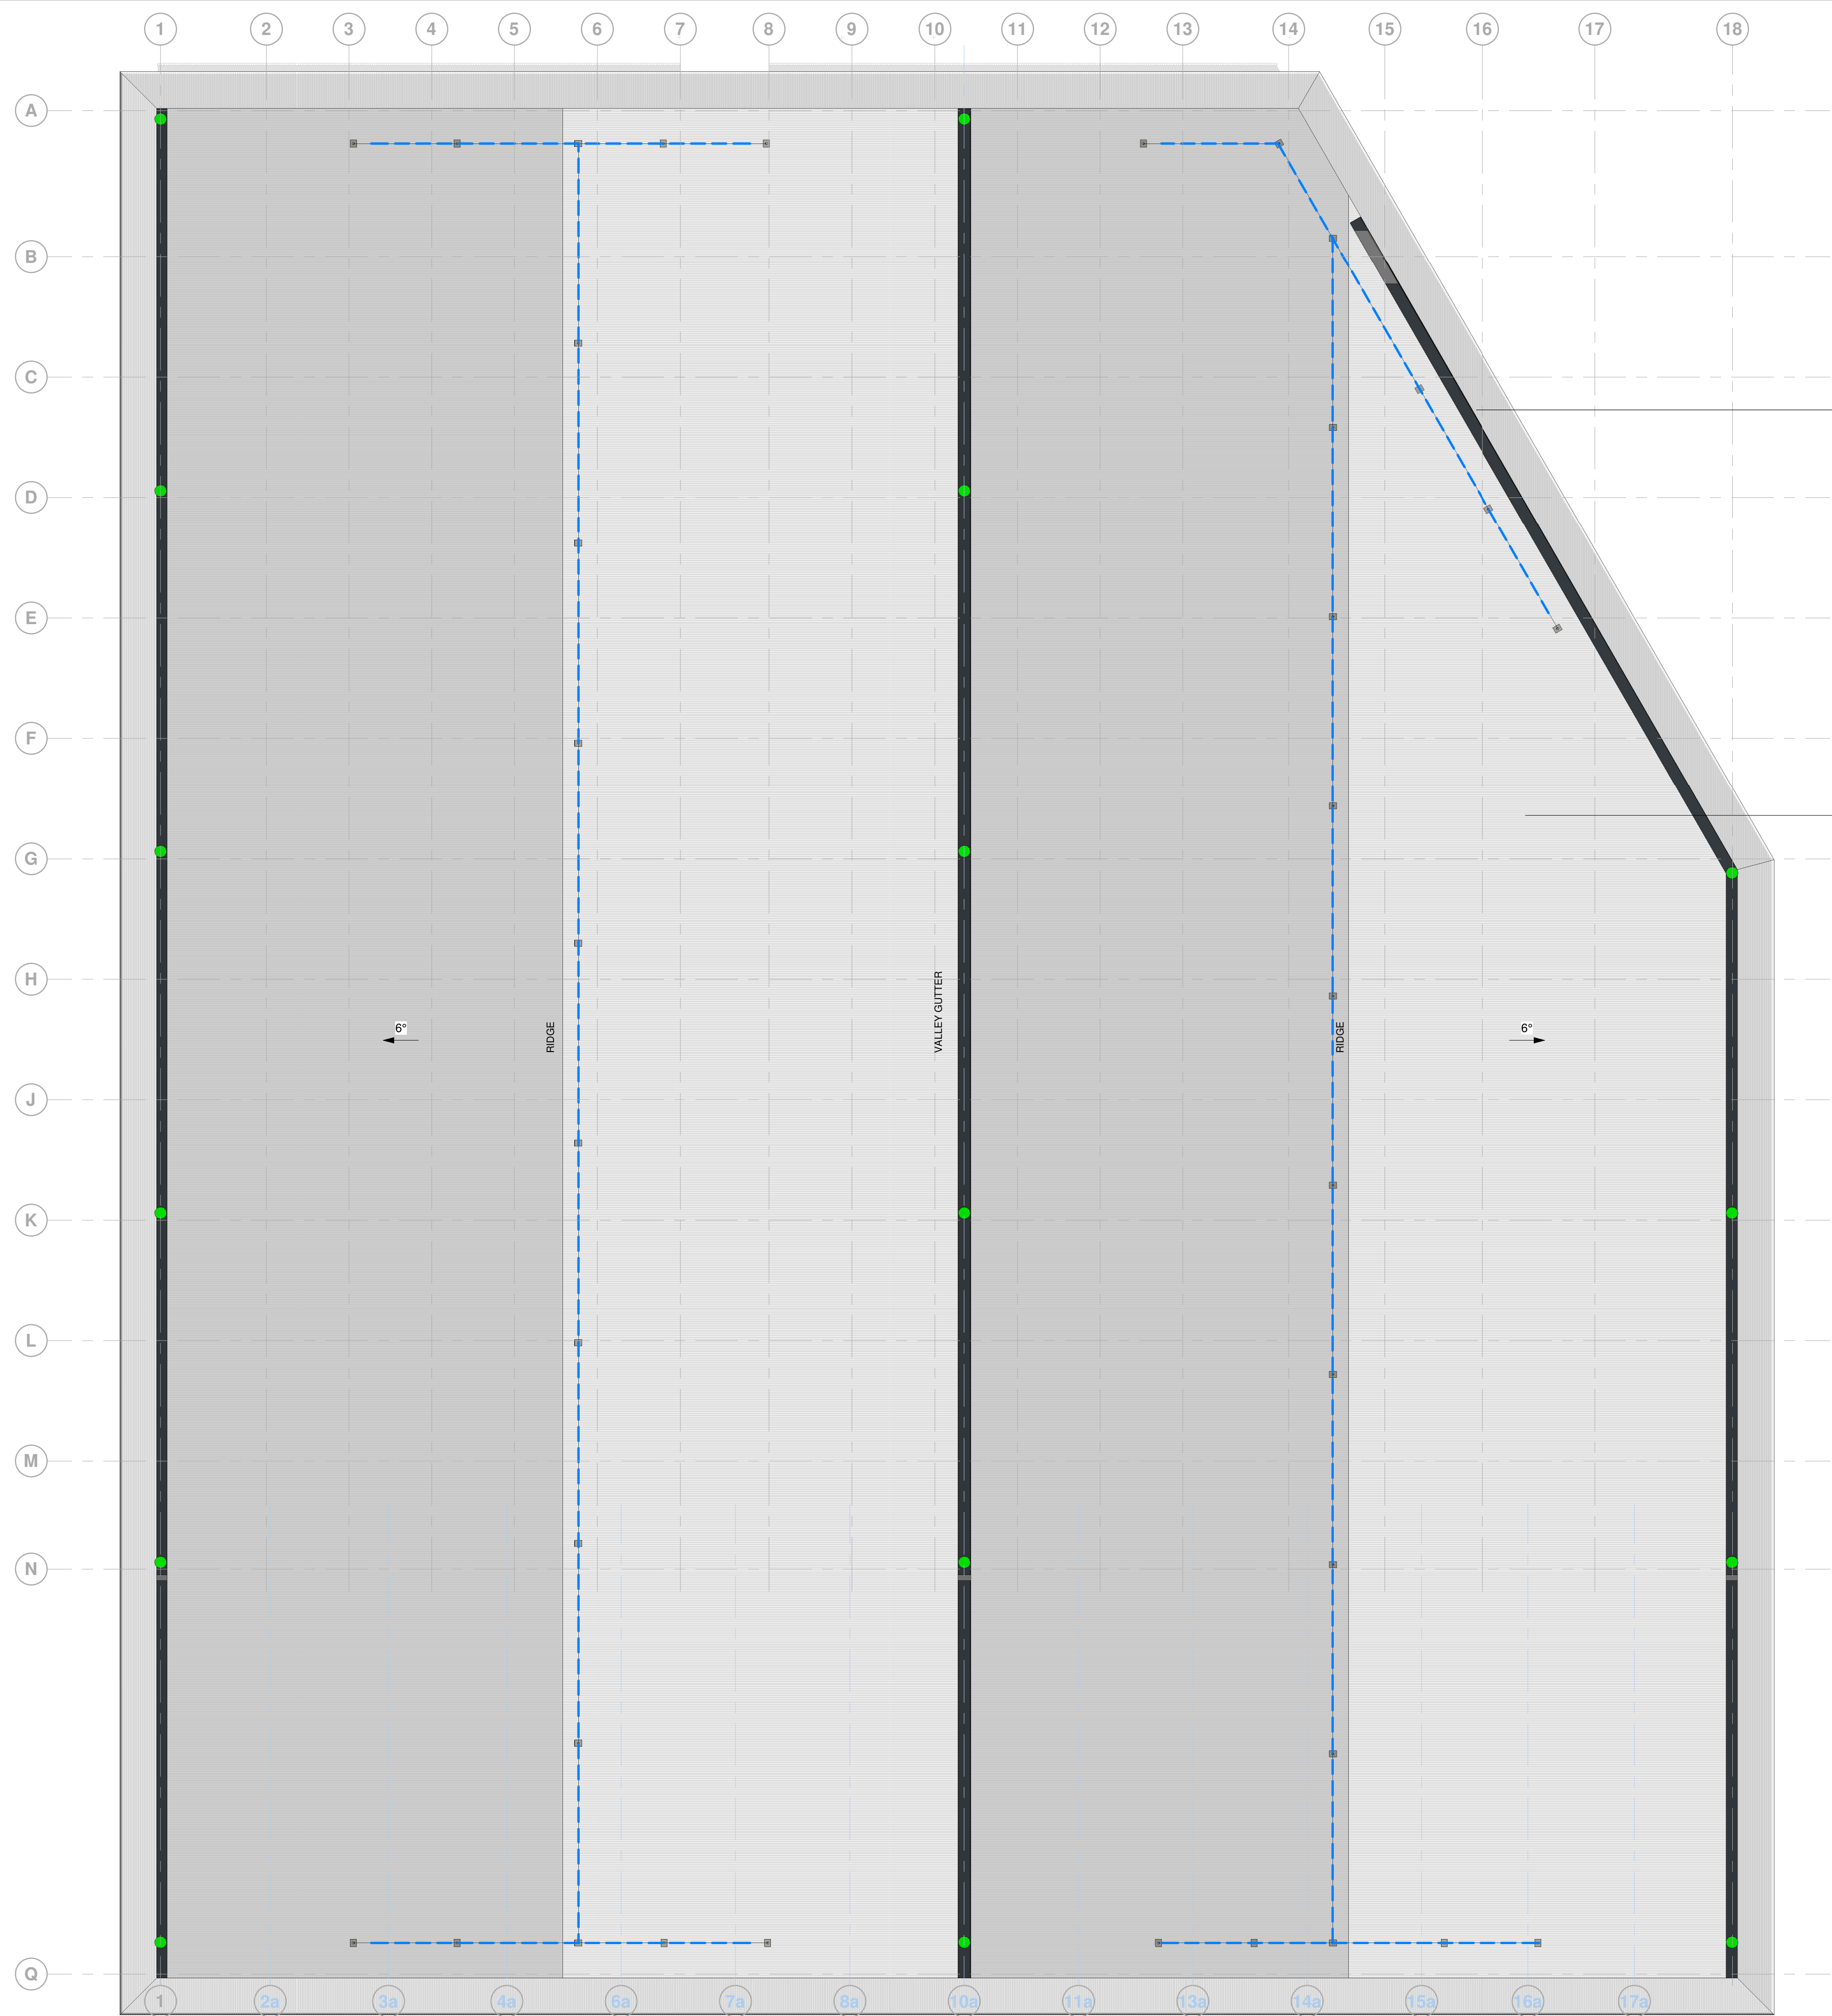

Notes | GA Proposed Elevations

Key | External Materials



03
Type: Insulated Roof Cladding
Model: Composite roof cladding panels,
Kingspan QuadCore KS1000RW or equal
trapezoidal profile XL-Forse - Goose Wing Grey
Manufacturer: Kingspan or similar approved



04
Type: Feature Parapet Bullnose
Model: Projecting bullnose profile aluminium
parapet detail with soffit clad in 0.7mm Euroclad
Opus secret fix interlocking plank profile
cladding, 200mm module width with 190mm
plank face with 10mm gap. All finished in HPS
200 Ultra colour coat, colour White RAL 9003.
Manufacturer: Euroclad or similar approved
Include for rectangular recessed LED floodlights
positions at
8m ctrs to underside of soffit. Colour White.



MANSAFE IF ROOF ACCESS REQUIRED:
Mansafe (or sim appr'd) perimeter fall arrest
system with associated corner / perimeter posts
and fixings to specialist sub contractor detail and
design, to allow for access if required. System to
be compatible with roof cladding system and not
void warranties.

Drawing Status

PLANNING

This drawing is © C4 Projects and is not to be copied, reproduced or re-distributed either in whole or in part without the prior written permission of the originator.

The originator shall have no responsibility for any liability, loss, cost, damage or expense arising from or relating to any use of this document other than for its intended purpose on this project.

This drawing shall be read in conjunction with all other relevant drawings, specifications and associated documentation. Any discrepancies, errors or omissions are to be reported to the originator before proceeding with work.

This drawing can be scaled for planning purposes only.
All dimensions are to be checked on site by the contractor prior to proceeding with any work. Contractors to work to figured dimensions only & scaled figures are not to be used for construction purposes.


DISCLAIMER
When this drawing is issued in CAD, it is an uncontrolled version issued for information only, to enable the recipient to prepare their own documents/ drawings for which they are solely responsible.

SOFTWARE INTEROPERABILITY
C4 Projects prepared this drawing using Autodesk REVIT Architecture.

C4 Projects does not accept liability for any loss or degradation of any information held in the drawing resulting from the translation from the original file format to any other file format or from the recipient's reading of it in any other programme.

0 4 8 12 16m

1:200 @ A1

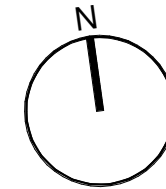

P01 Issue for Planning S73

BB 13.08.25 **SS**

Rev	Revision Details	Drawn	Date	Checked
-----	------------------	-------	------	---------



t: 01925 751 852
e: info@c4projects.co.uk
www.c4projects.co.uk

Project Management • Architecture • Building Surveying • Cost Consultancy

1st Floor
340 Firecrest Court
Warrington
WA1 1RG

7th Floor
Phoenix House
Manchester
M2 4JF

Client

Khanjra International Foods

Project

Proposed New Build Development
New Smithfield Market
Manchester

Drawing Title

Unit 2

LPA_Unit 2_Proposed GA Plan_Roof Plan

Drawn by	BL	Created	05-03-25
----------	----	---------	----------

C4 Job no.	24-014	Scale	1 : 200 @ A1
------------	---------------	-------	--------------

Drg no.

24014-C4P-80-B01RF-D-A-8013

Status: Purpose of Issue

S2 FOR INFORMATION

Rev

P01