



Location Plan
1 : 1250

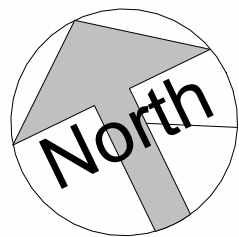

Site Plan
1 : 200

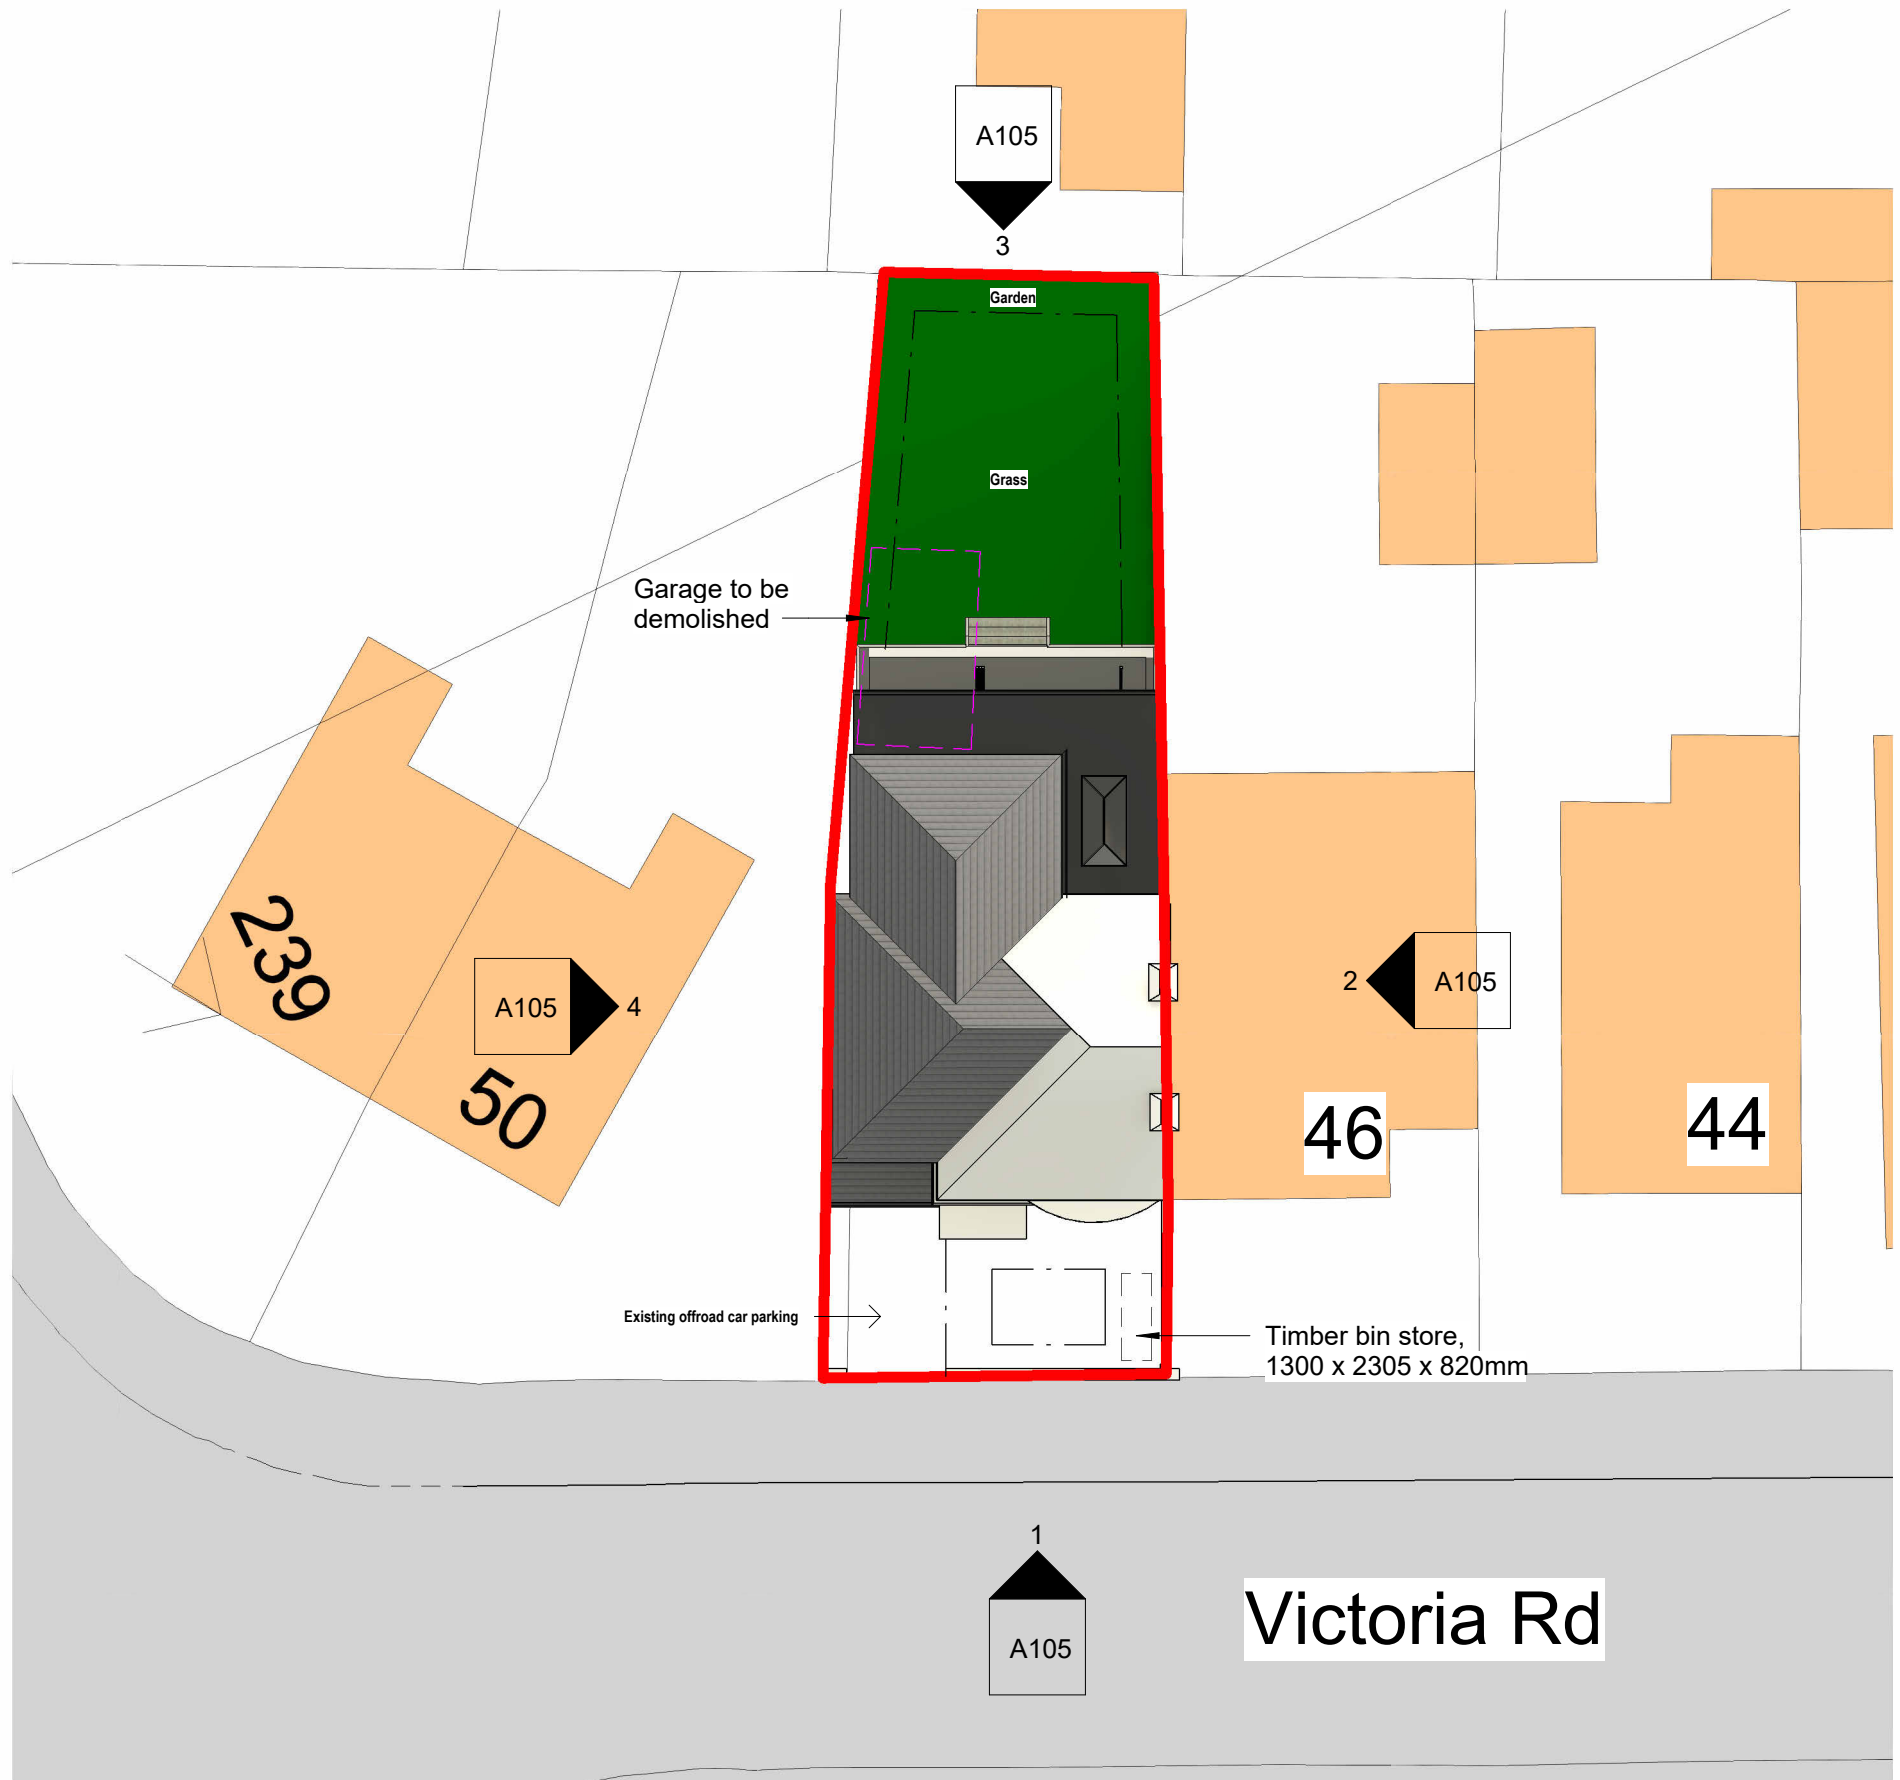

COPYRIGHT © ALL RIGHTS RESERVED BY VIKAS ALYAS LTD. DO NOT SCALE FROM DRAWING. DRAWING INDICATES DESIGN INTENT ONLY. REPORT ANY DISCREPANCIES TO CLIENT / VA LTD. NOT TO BE USED FOR CONSTRUCTION UNLESS STATED SO. TO BE READ IN CONJUNCTION WITH OTHER DRAWINGS OR SPECIFICATION WHERE PROVIDED.

ARCHITEK
BUILDING DESIGN CONSULTANCY

0161 511 8479

vikas@architek.uk
916 Stockport Road, Levenshulme, Manchester, M19 3AB

No.	Description	Date
P1	Issue to Planning	12.06.2025
P2	Bin store	26.09.2025

PROJECT		ADDRESS	CLIENT		
Two storey side and Part two and single storey rear extension		48 Victoria Rd, Manchester M14 6BQ	Syed Islam & Aysha Choudhury		
			Date 25.07.2024	Project number 1275	Scale (@ A3) As indicated
Manchester City Council	PURPOSE OF ISSUE PLANNING	SHEET Location and Site Plan	Drawn by VA	DRAWING NUMBER A101	REV P2
			Checked by VA		