


- NOTE:
- Remove all vegetation and Buddleia plants from high-level brickwork, parapet walling and balustrade areas.
 - Entrapped Buddleia roots to be treated with suitable herbicide to prevent further growth
 - Allow to rake out and re-point all parapet brickwork to front, rear and end elevations including, terracotta balustrades, terracotta copings to both gables all in suitable line mortar.
 - Include to apply Storm Dry masonry protection cream to all newly pointed brickwork, balustrades, parapet walls and terracotta copings (Refer to specification)

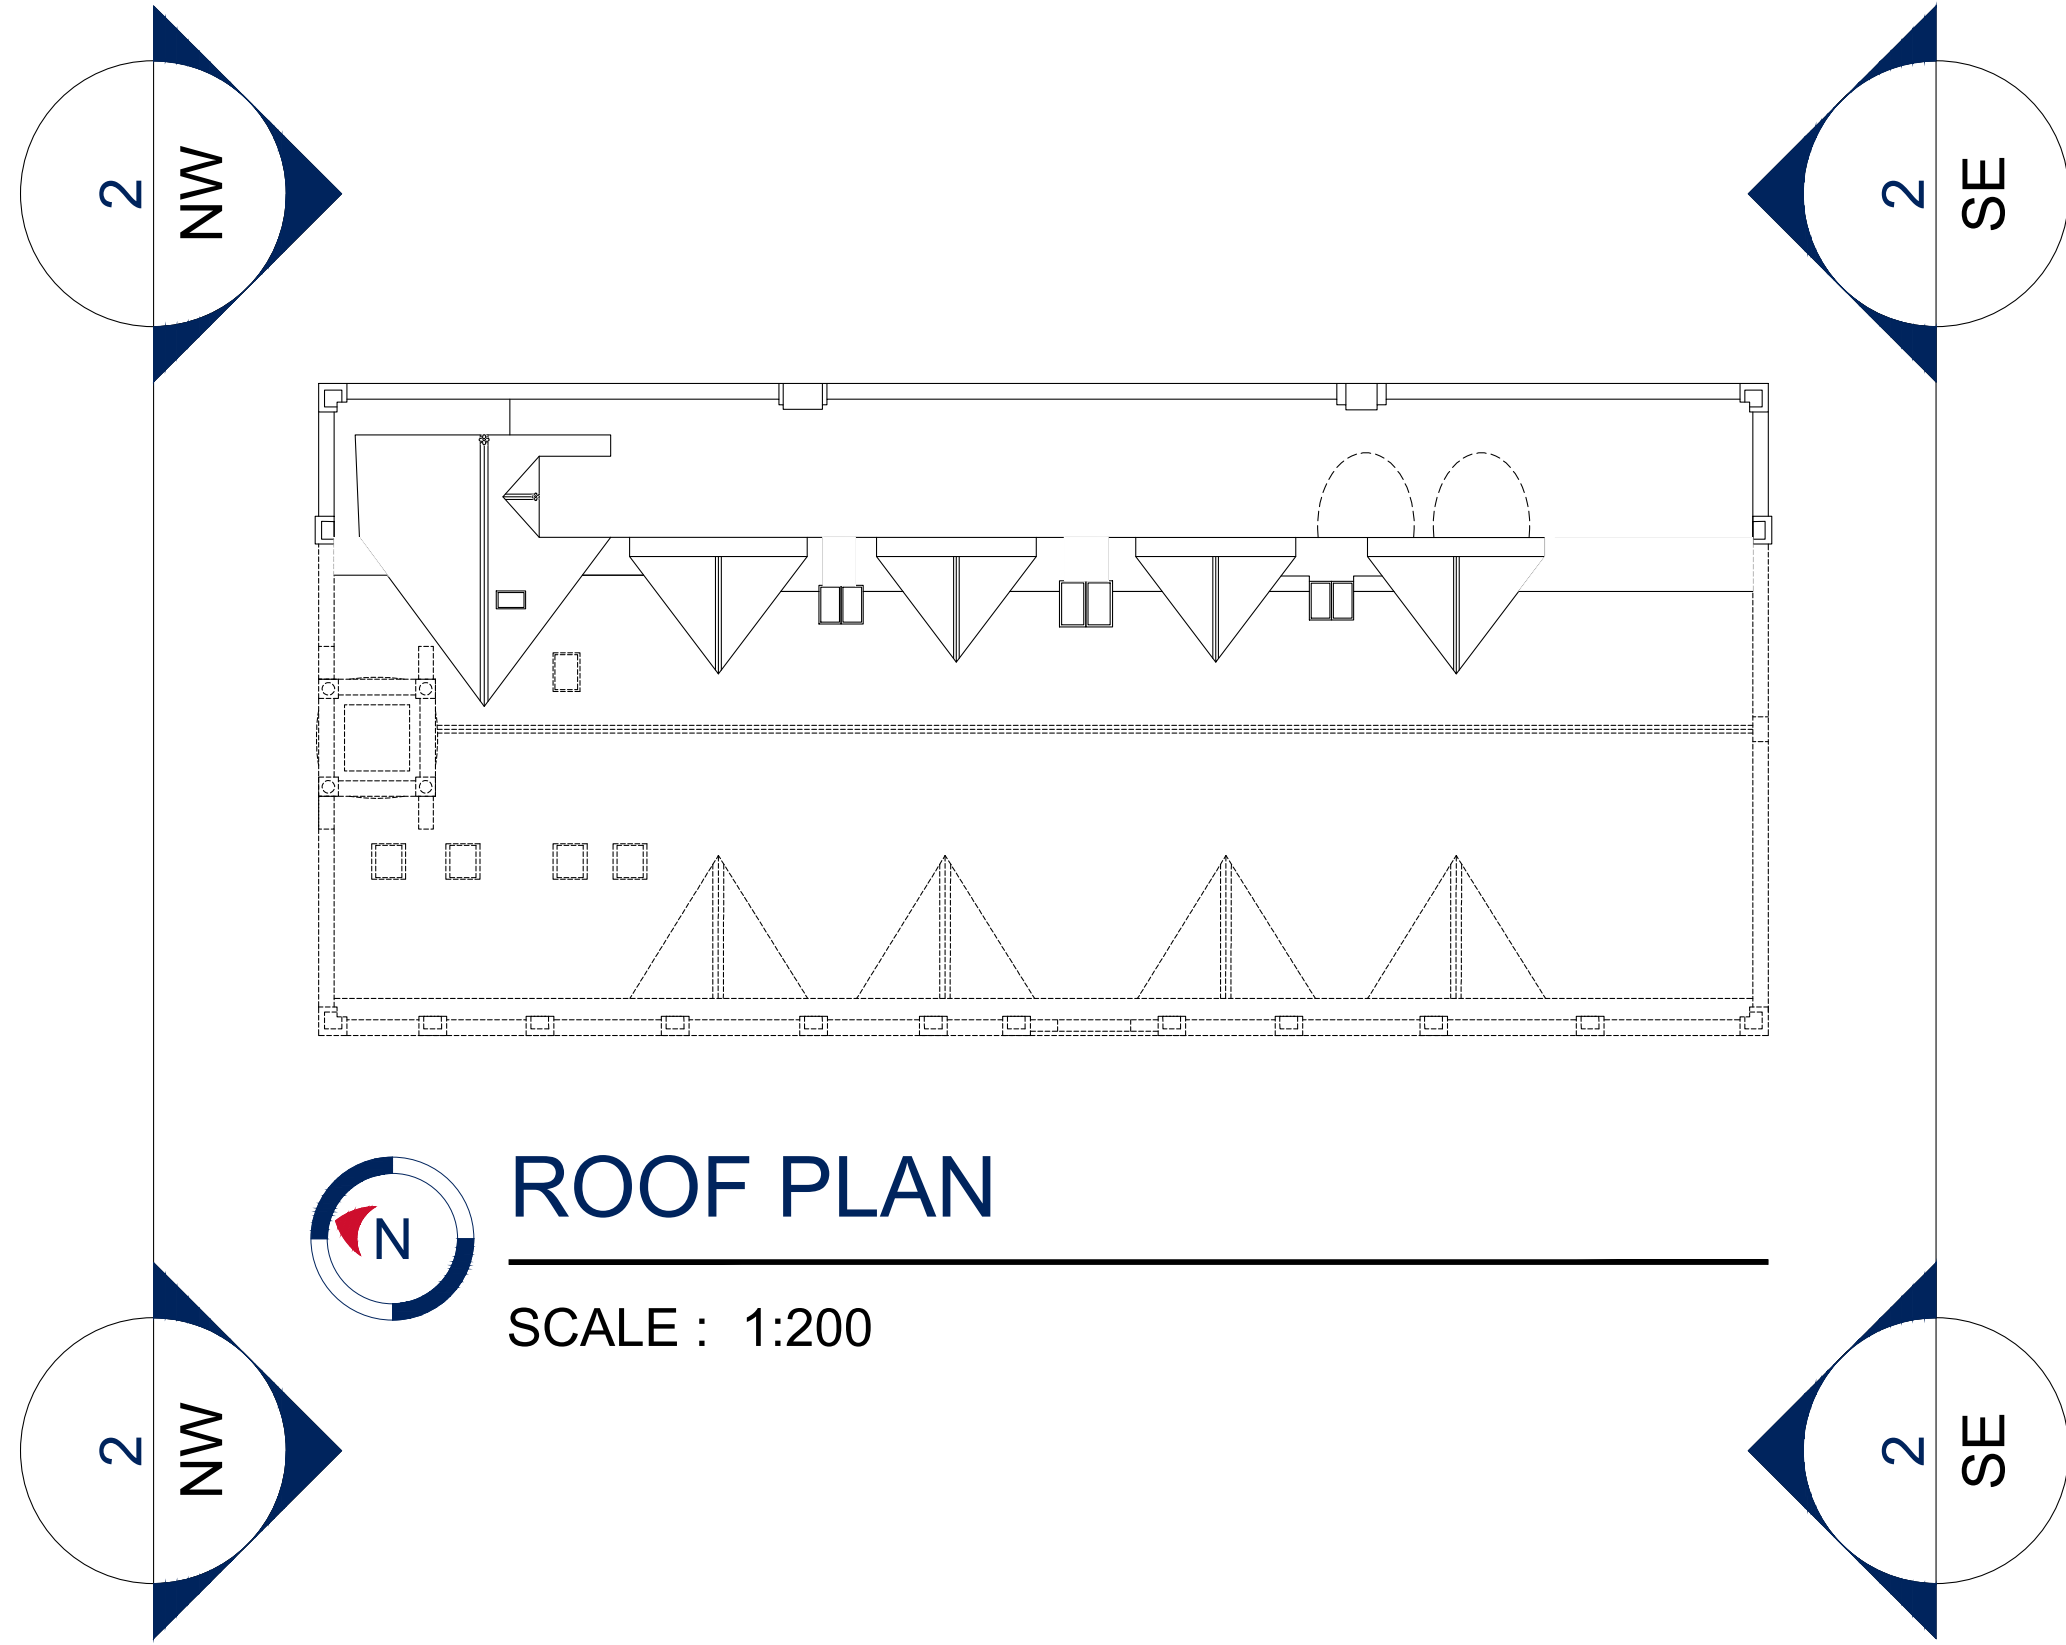


PROPOSED WINDOW LEGEND

- REDECORATION ONLY
- TIMBER SLIDING SASH WINDOWS TO BE OVERHAULED.



Northwest Elevation - Proposed

SCALE : 1:50

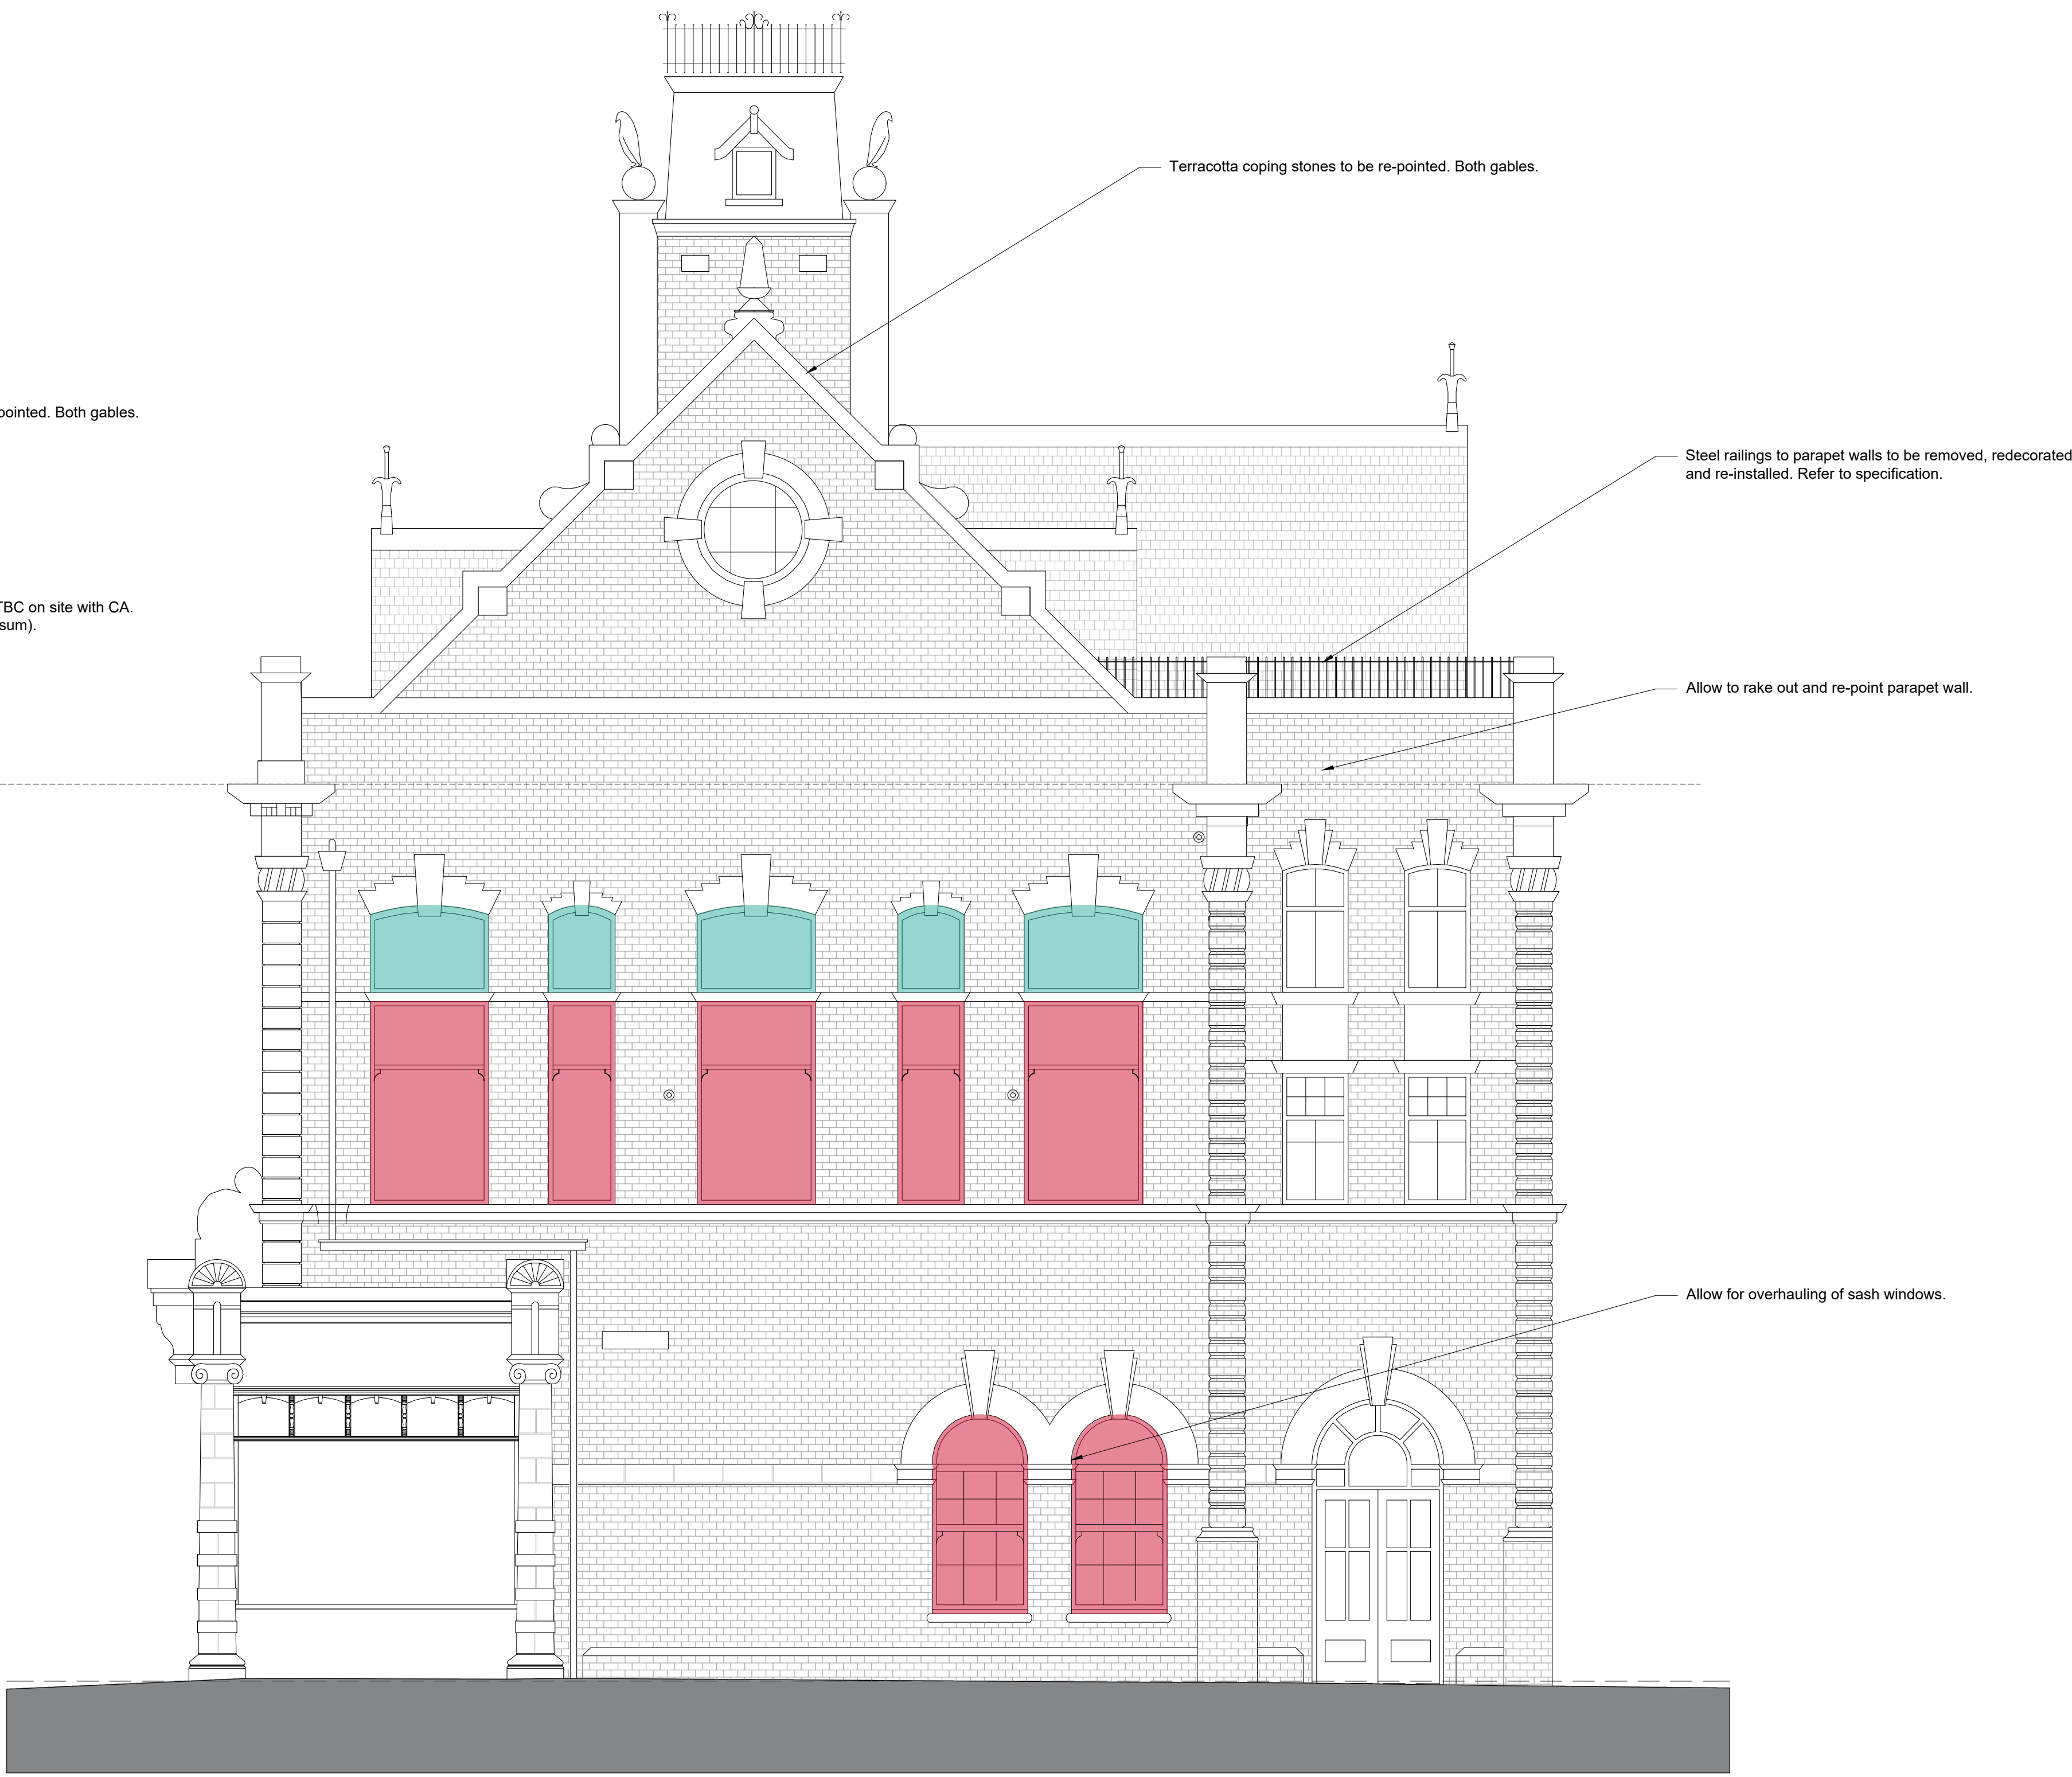

Southeast Elevation - Proposed

SCALE : 1:50

Rev	Description	Date
P01	First issue.	08/04/25

Client:
GREAT PLACES HOUSING GROUP

Project Title:
CO-OP BUILDING 93 NORTHMOOR ROAD

RLB ID:	Drawing Number:
P-020510-V	08

Drawing Title:
08 PROPOSED SIDE ELEVATIONS

Stage:	Status:	Revision:
RIBA 2-4	S5	P01

Date:	Size	Scale:
24/06/2025	A0	1:50



1 King Street, Manchester, UK, M2 6AW
+44 (0) 161 868 7700 RLB_UK RLB.com

Contact: Jon.ward@uk.rlb.com
Author: Jude.clark@uk.rlb.com
QA: Amy.le-vasseur@uk.rlb.com

This drawing is to be read in conjunction with all other associated specifications, schedules, drawings and information issued.
Do NOT scale this drawing. Check and verify ALL dimensions and levels and on site before work commences. For discrepancies or omissions contact Rider Levett Bucknall.
All work and materials to conform with current applicable statutory legislation and regulations.
All work to comply with Construction Design Management (CDM) 2015.
Drawings to be printed in colour, to the scale stated in the title block.
Print colour check (CMYK) Print size check
This information is not to be shared or replicated without permission from RLB. Copyright © 2021 Rider Levett Bucknall UK Limited.