




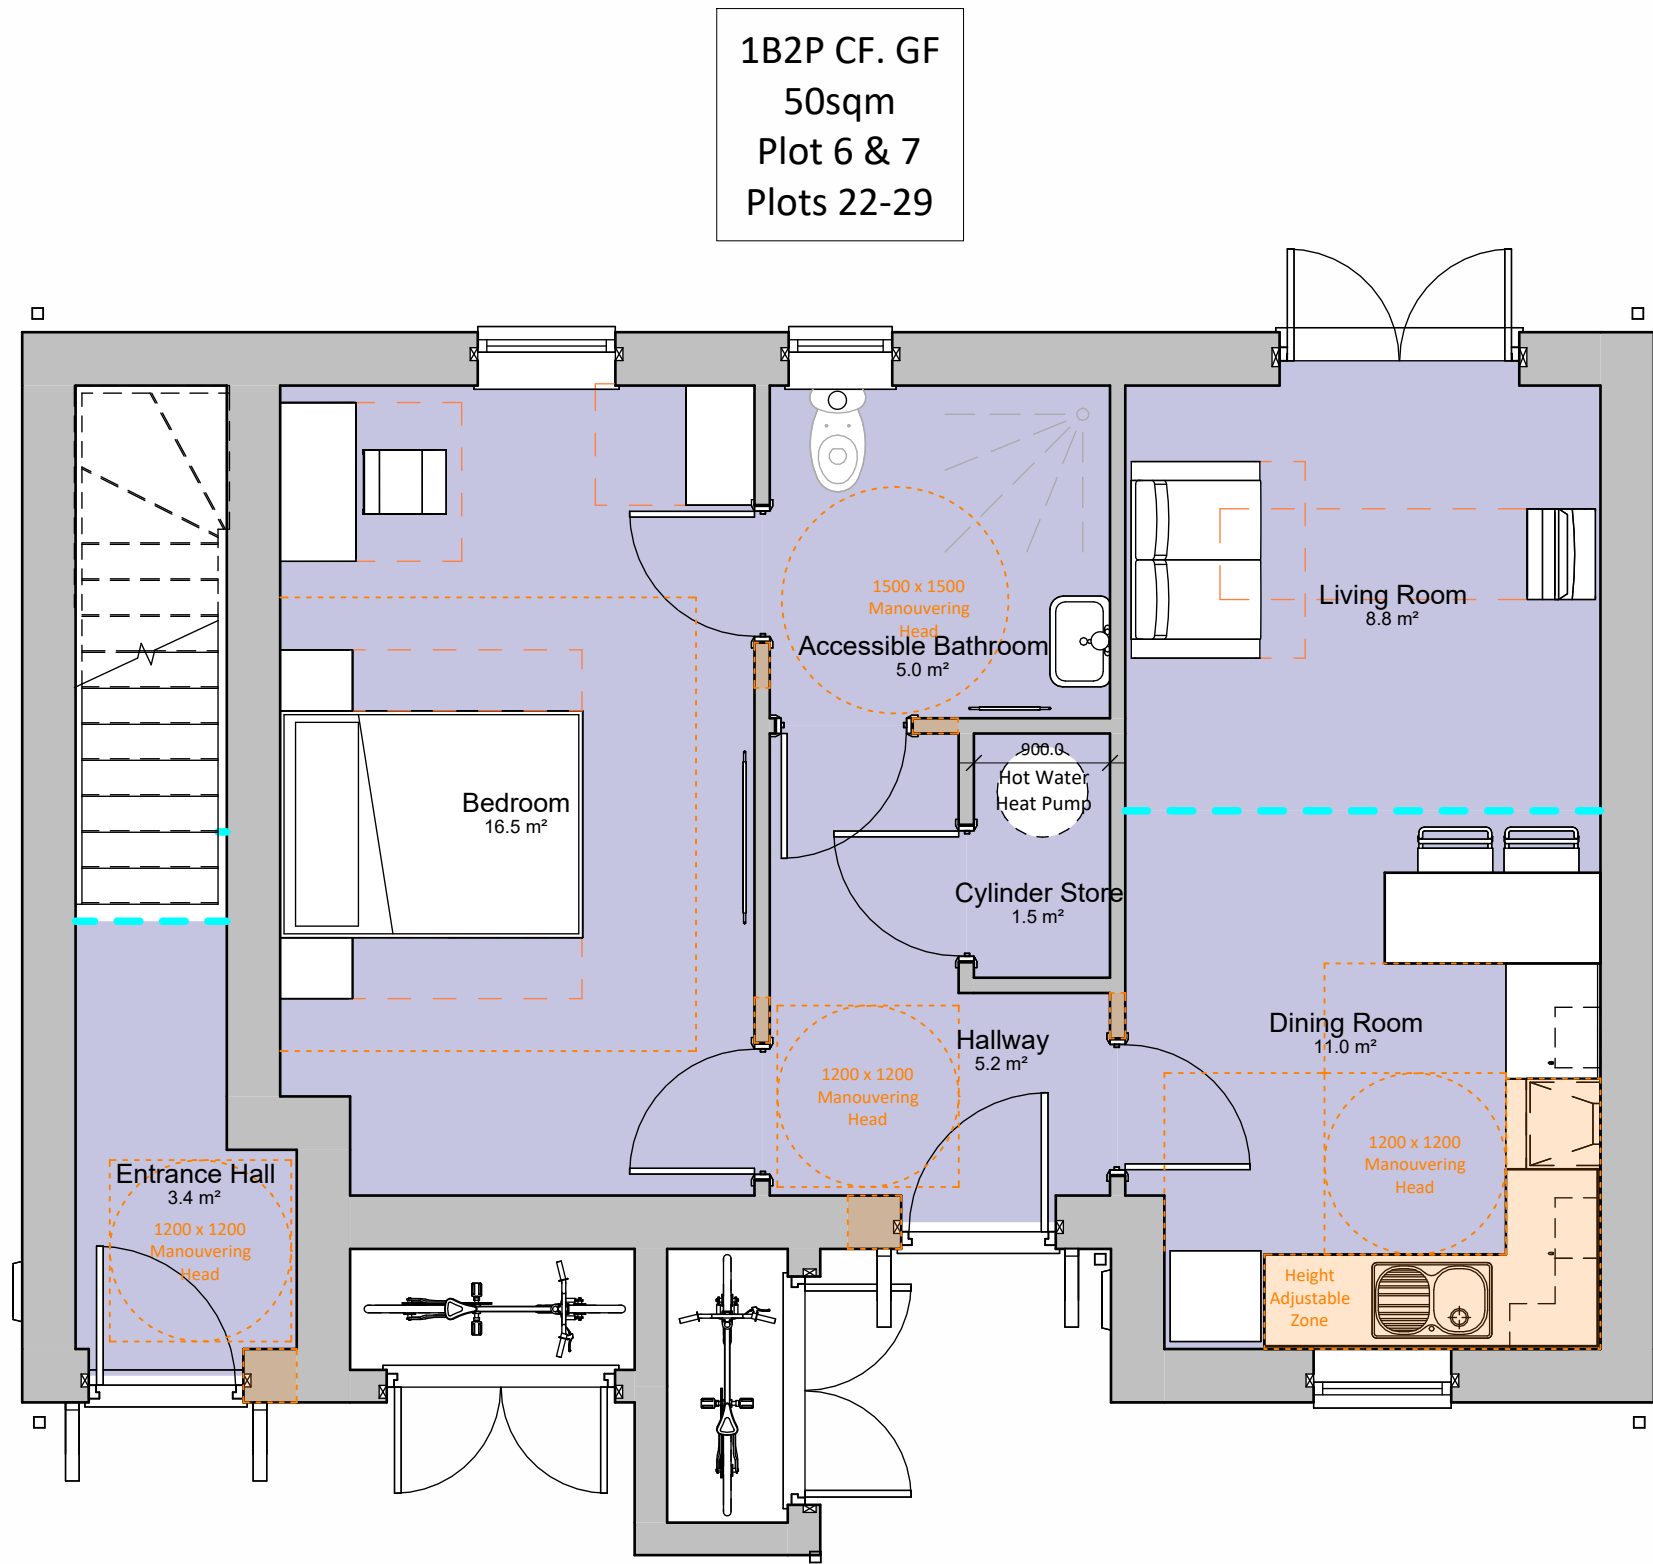


00 1BCF Ground Floor Plan
1 : 50

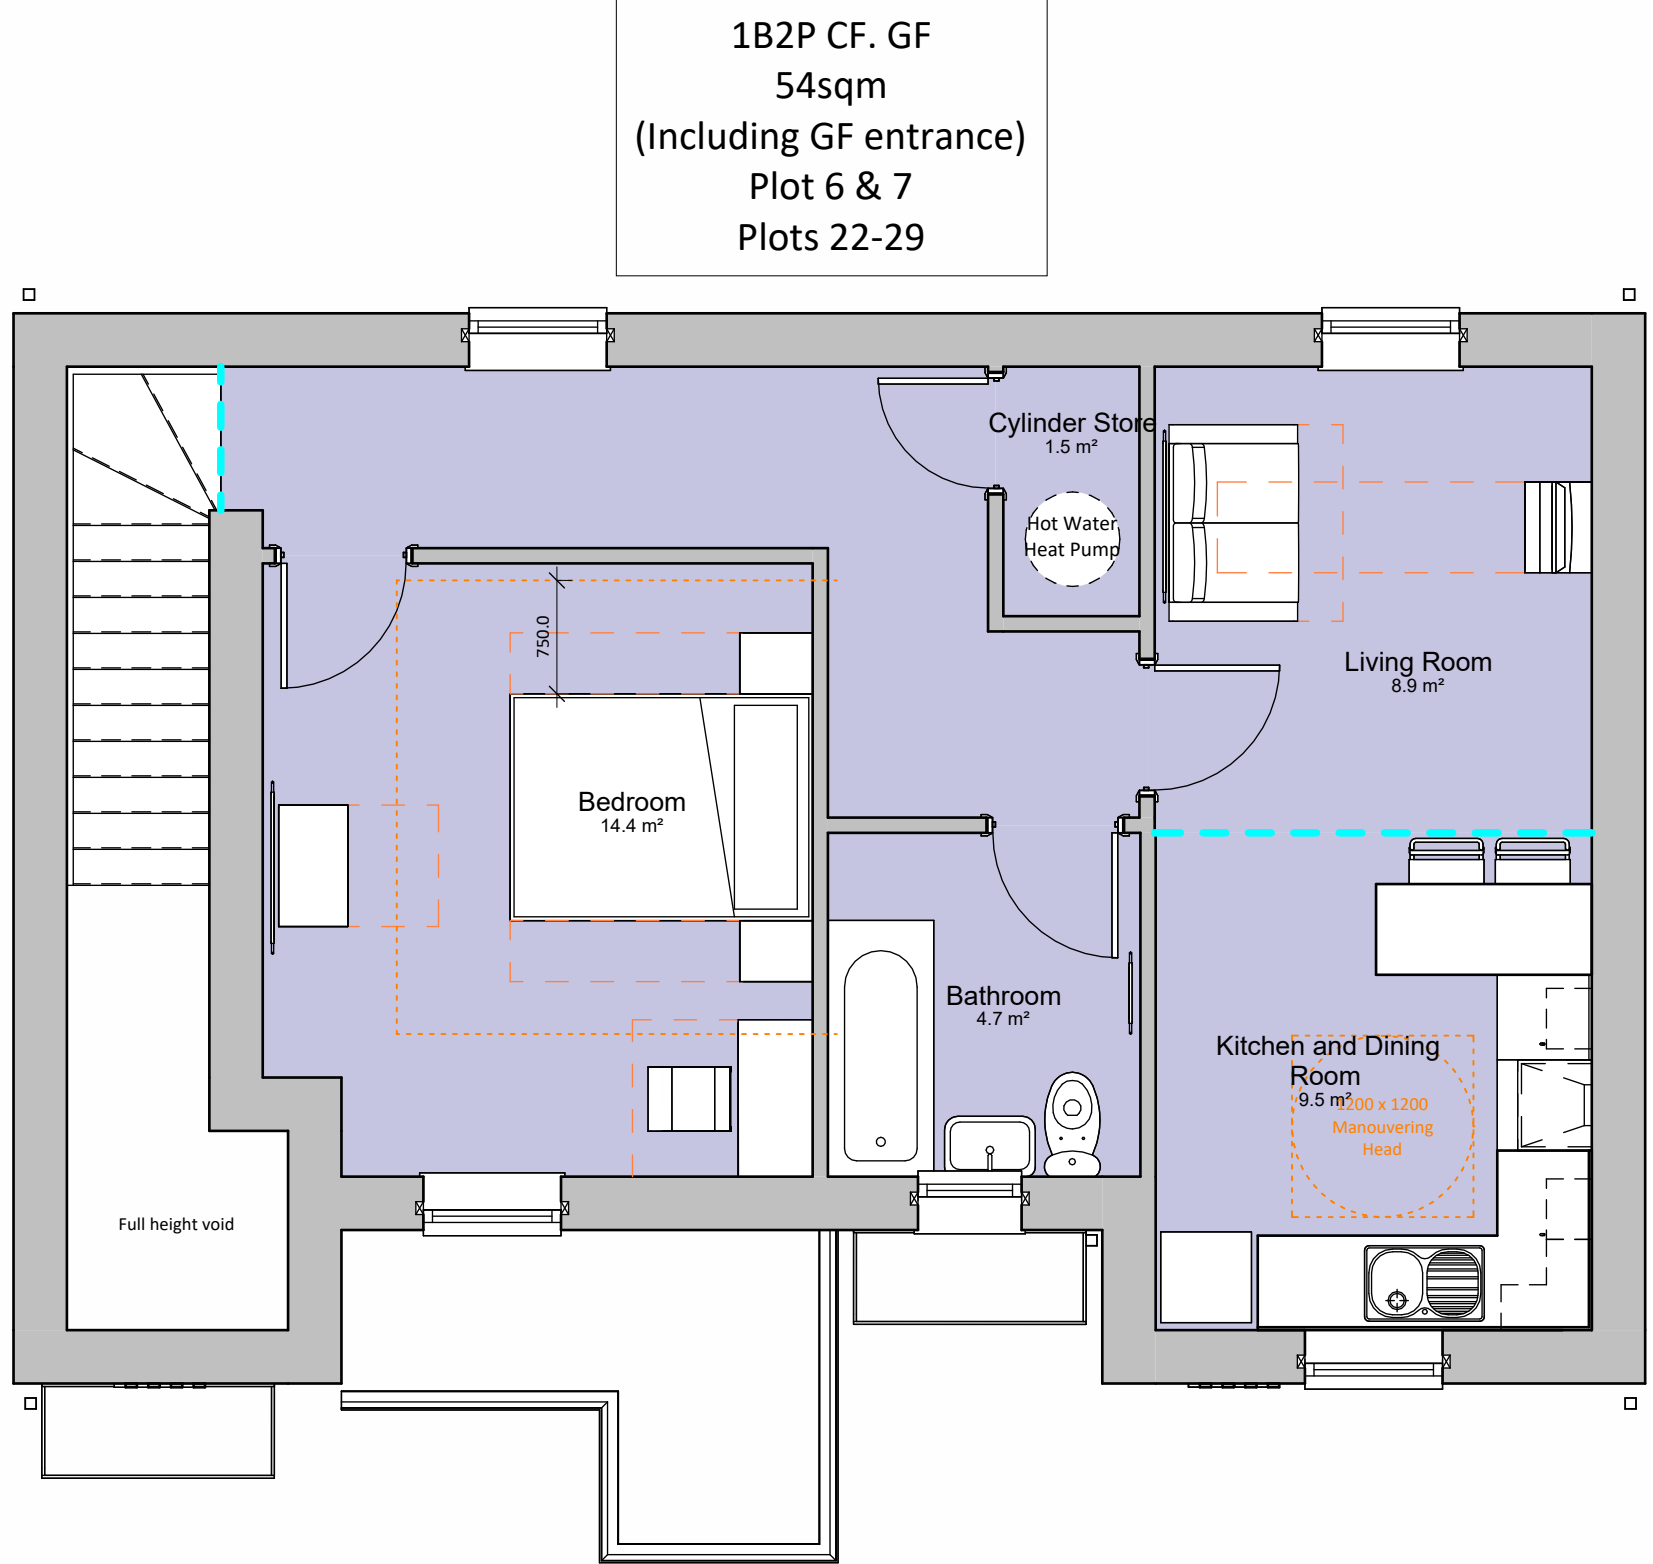


01 1BCF First Floor Plan
1 : 50

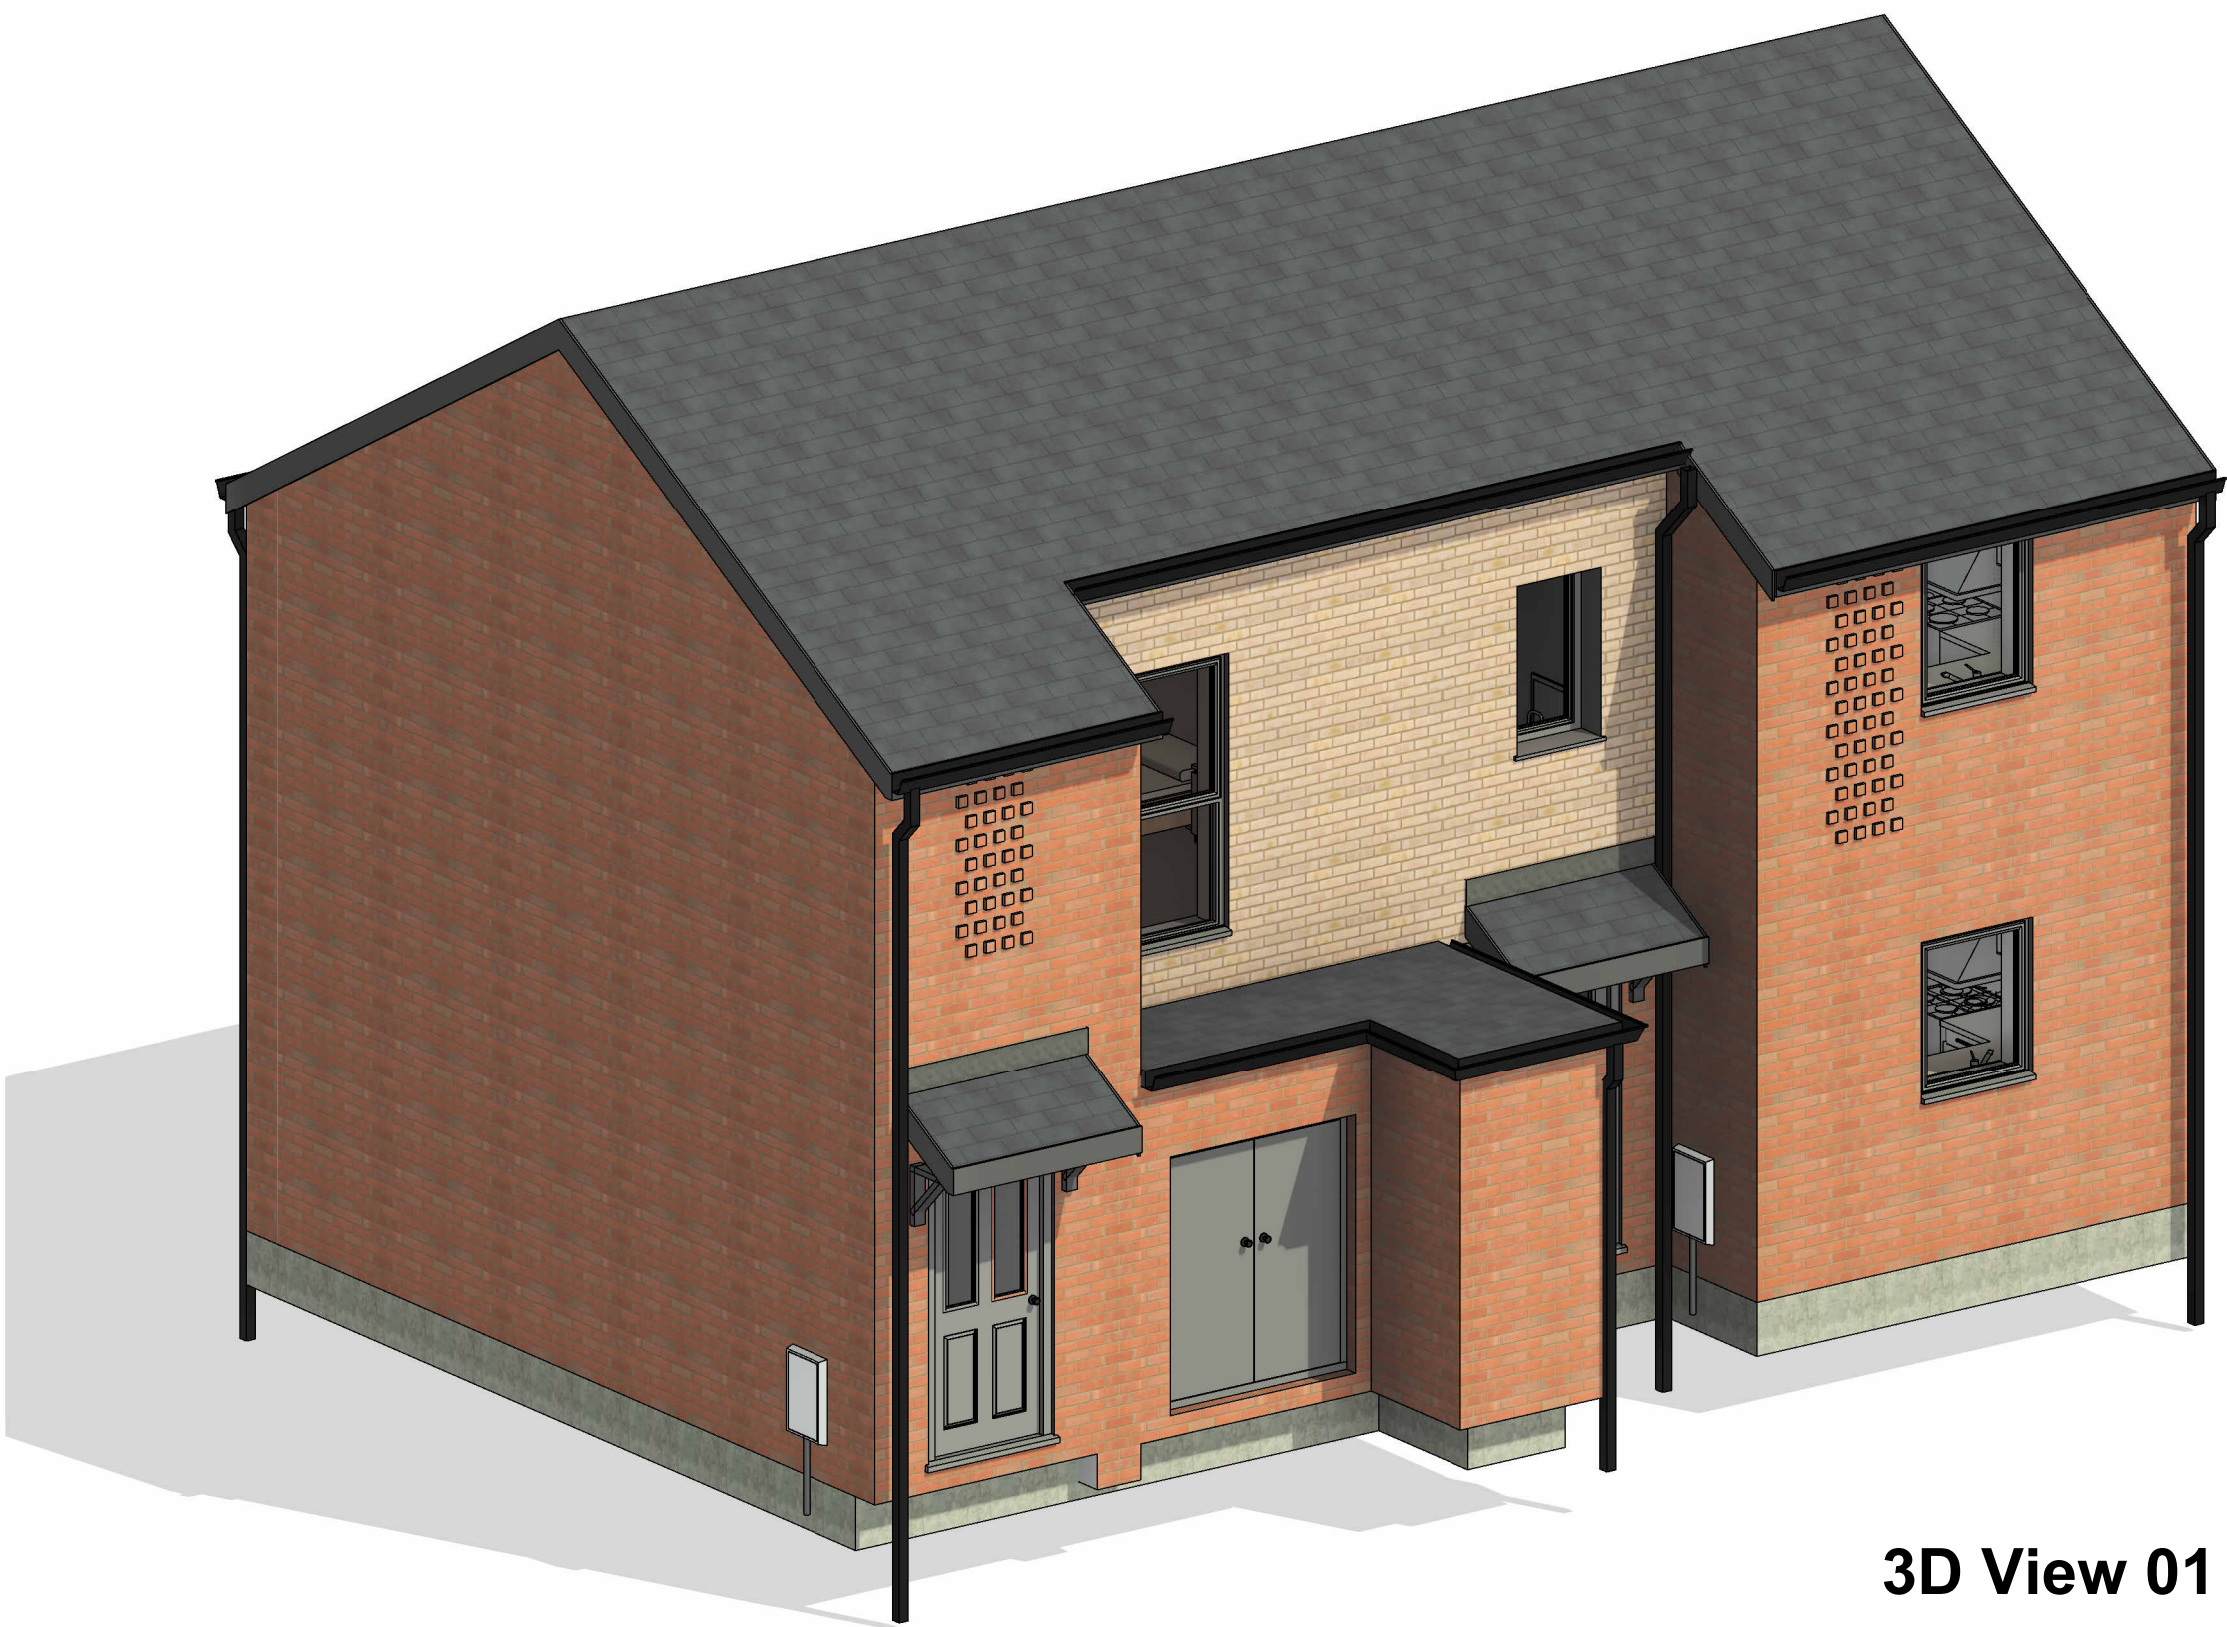

3D View 01

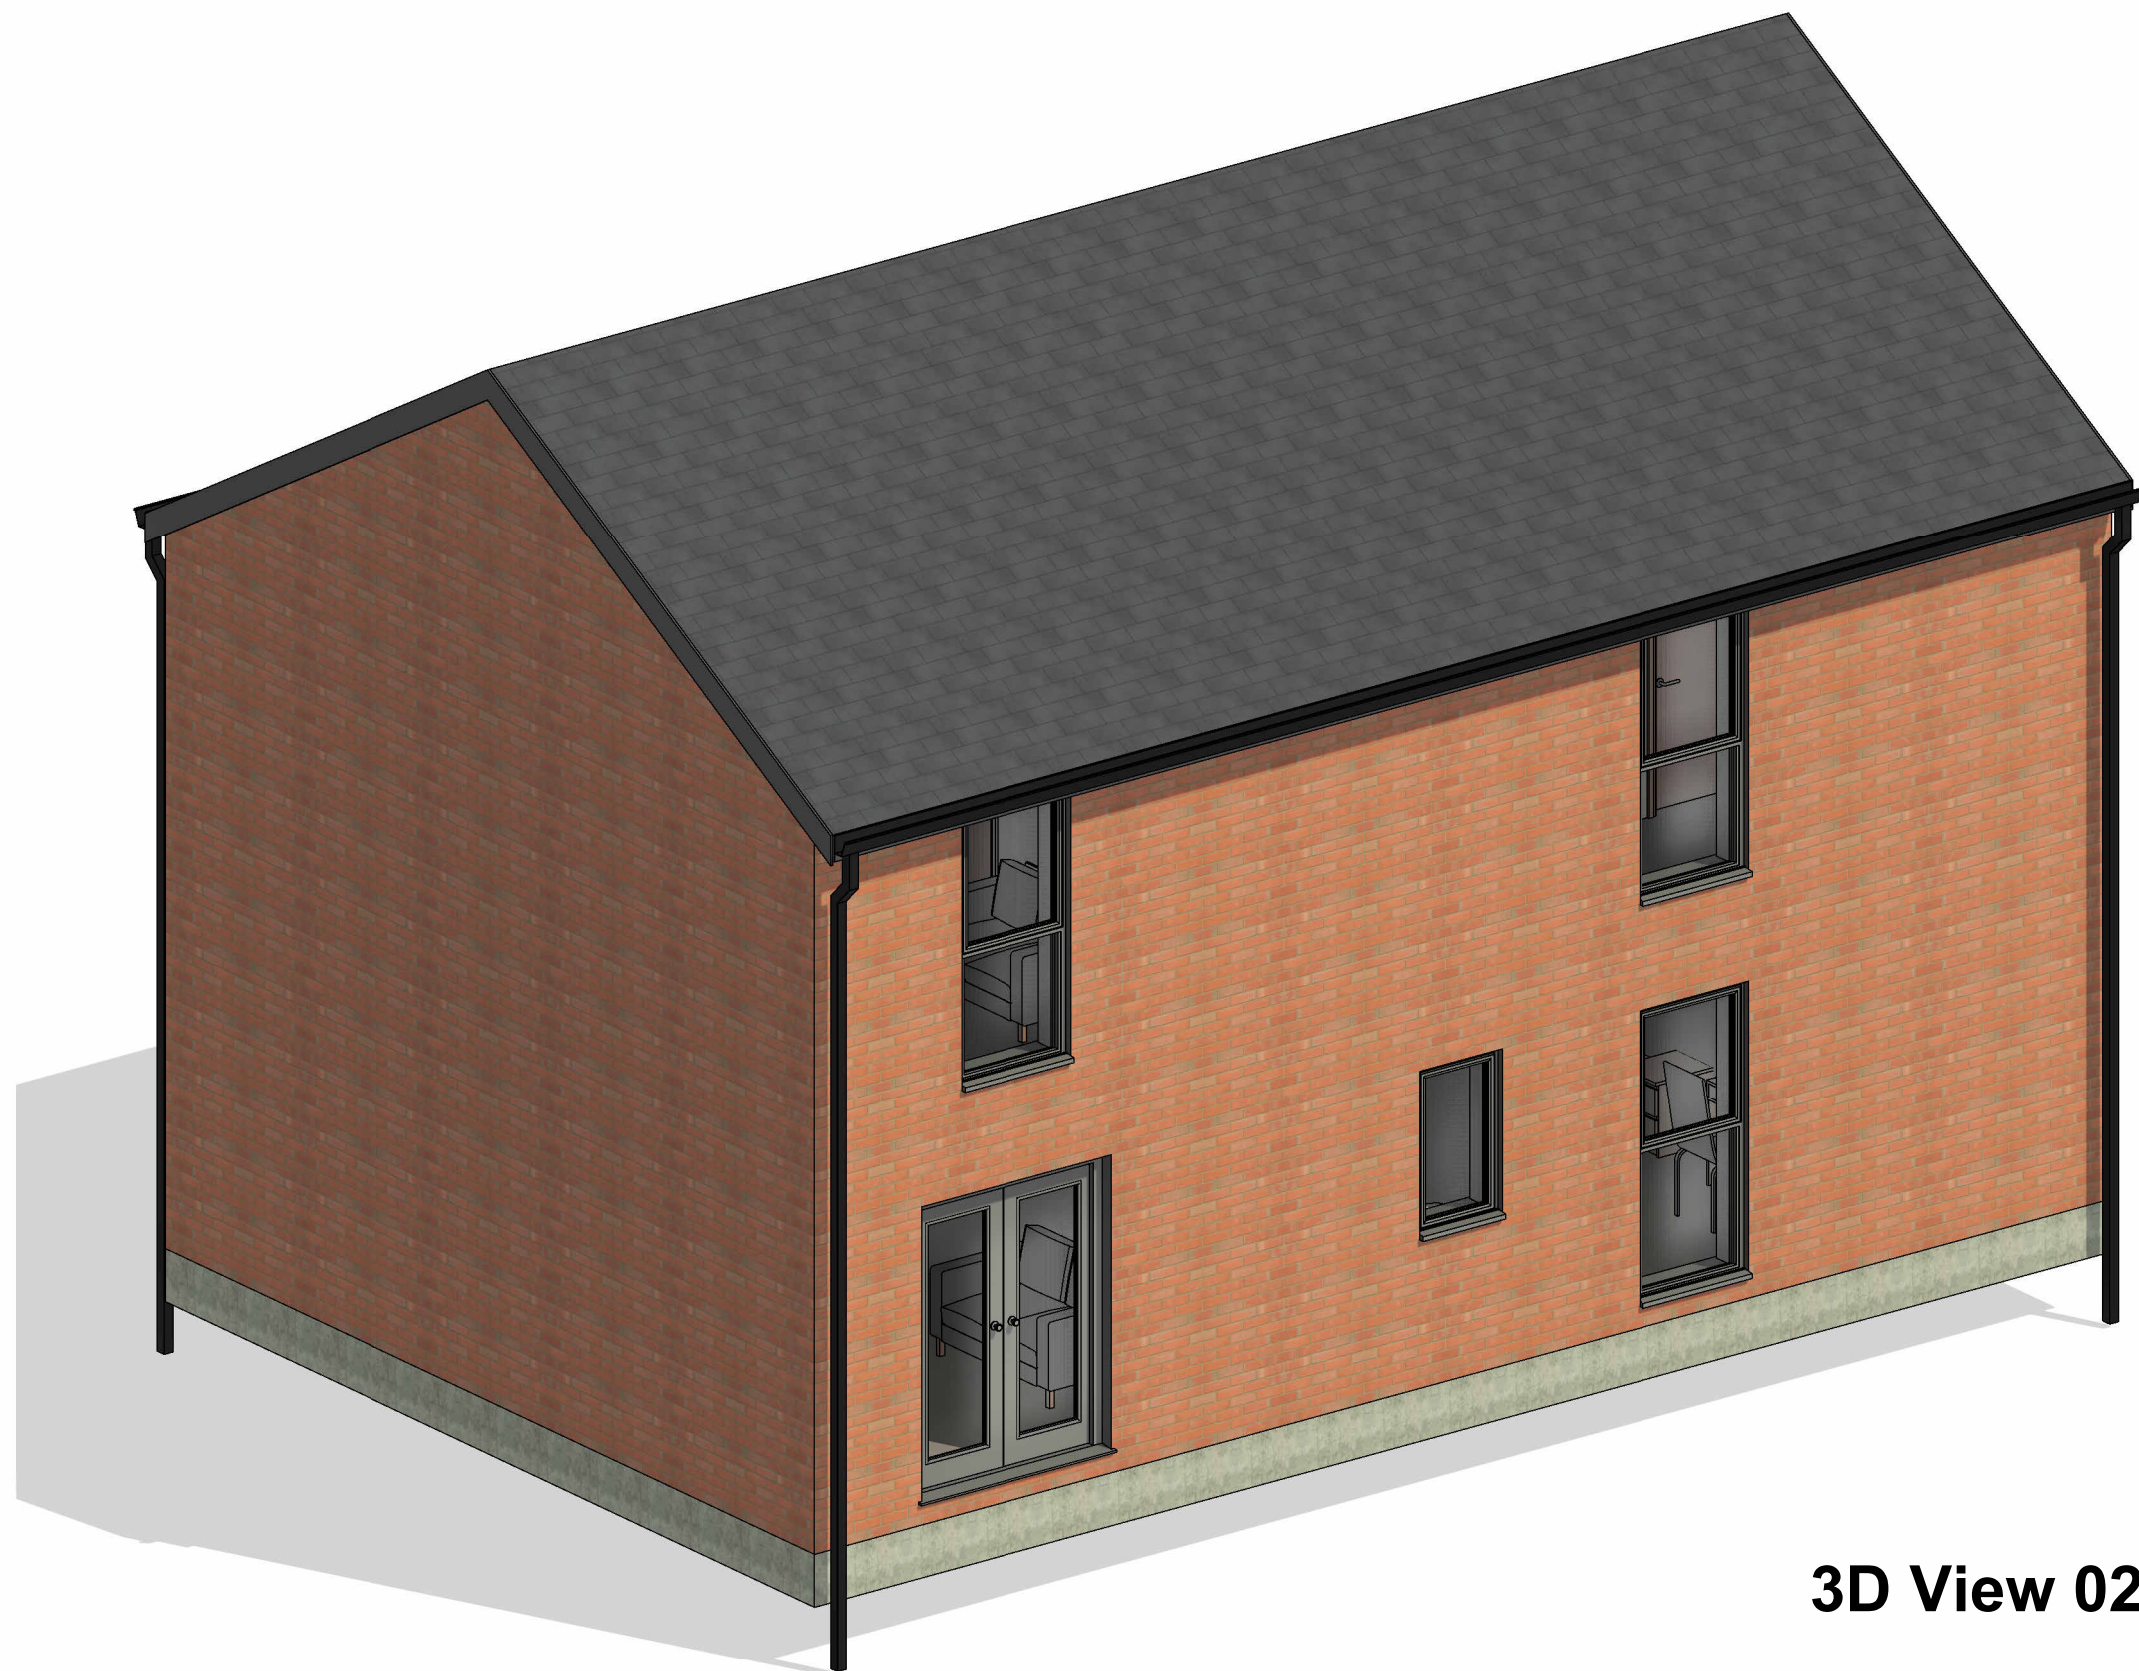

3D View 02

 

Layout in line with Independent Living
and Age Friendly Principles

7	07.04.25	HG	Annotation and titleblock updated to show corresponding plot numbers
6	26.02.25	HG	Drawings updated to show new internal layout
5	16.01.24	JW	House Type updated to show HWHP cylinder stores
4	06.11.24	JW	House Types updated to show M4(2)
3	12.09.24	JW	Planning Package finalised prior to planning submission. New drawing register created to combine sites
2	13.07.23	HG	File Identifier and title block updated
1	28.03.23	JW	Bike Store removed from rear garden
Rev	Date	Int	Description



CLIENT:
One Manchester

PROJECT:
P500 - Phase 2 - House Type 5.2a

DESCRIPTION:
House Type 5.2a Proposed Plans
Plots 6 & 7
Plots 22-29

PURPOSE OF ISSUE:
Planning

DRAWN BY: CHECKED DATE: SCALE @ A1:
JW VS 01.02.23 1 : 50

JOB NO: STATUS CODE: DRAWING NO: REV
3816 S2 185 7

FILE IDENTIFIER:
WS-BTP-01-ZZ-DR-A-3816_185.7

Elizabeth House 486 Didsbury Road Heaton Mersey Stockport SK4 3BS
0161 443 1221 info@bernardtaylor.co.uk www.btparchitects.co.uk