



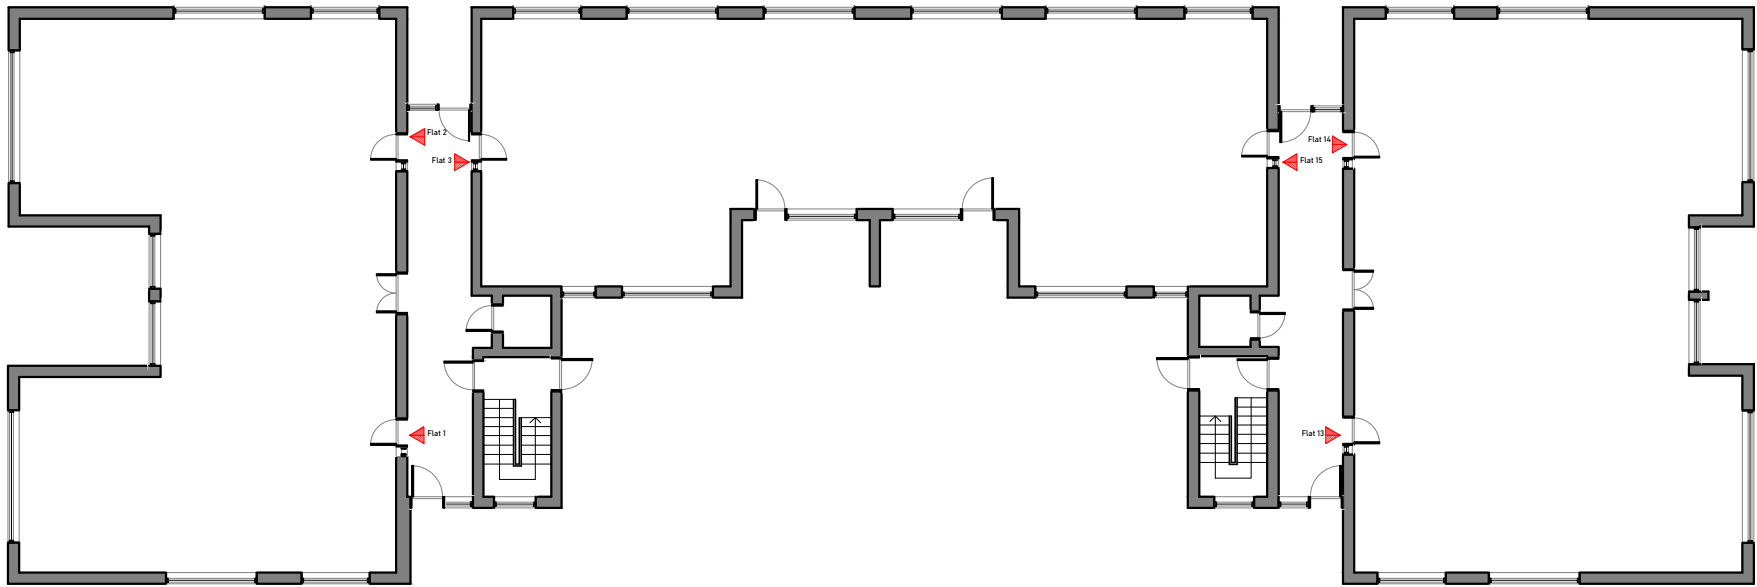

Existing Ground Floor Plan
Scale 1:200 @ A3

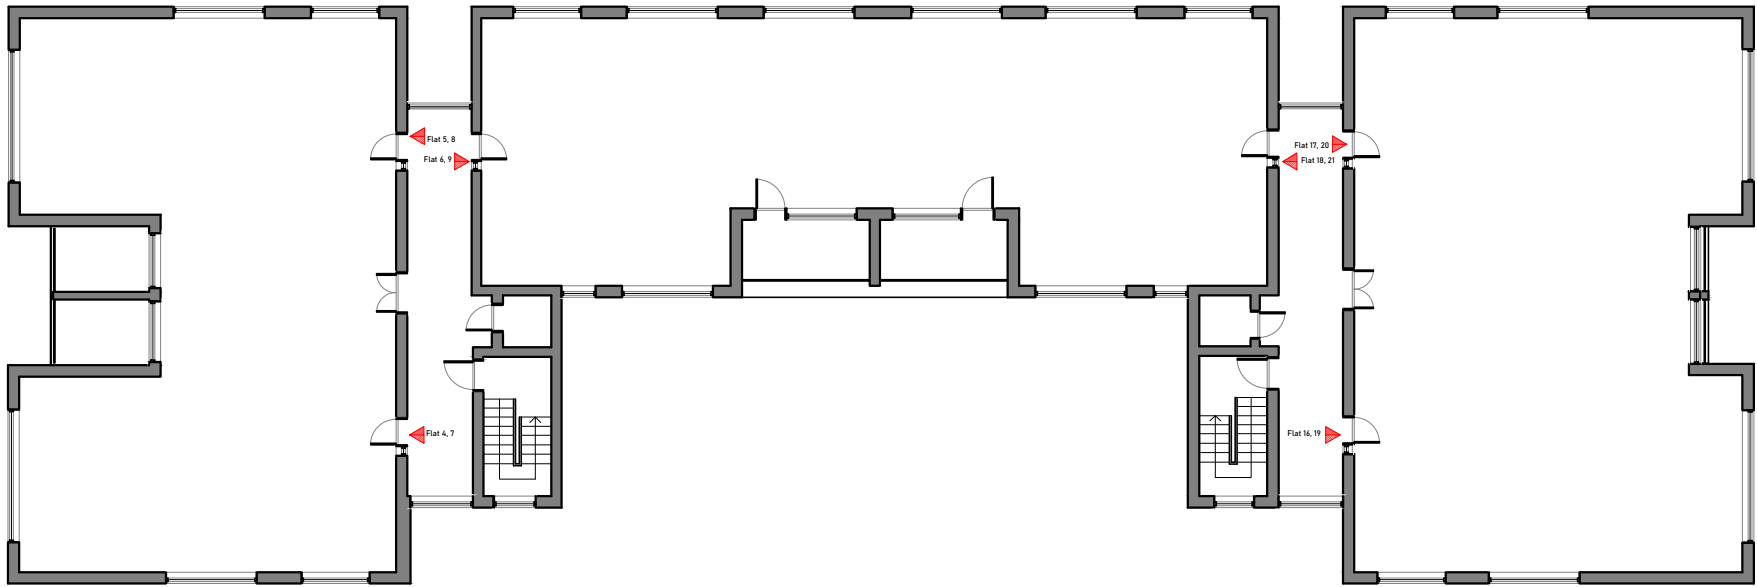



Existing First-Second Floor Plans
Scale 1:200 @ A3



Issued For
PLANNING

General Notes:
THIS DRAWING HAS BEEN PREPARED BY MICHAEL EALES ARCHITECTS AND THE DATA CONTAINED HEREIN MAY BE USED OR REPRODUCED ONLY WITH MICHAEL EALES ARCHITECTS' APPROVAL.

Rev.	Description	Date	Signed	Checked

  

A3 Scale 1:200	Date 16.05.25	Drawn by EP	Checked by ME
Drawing Title Existing Plans			
Project Hilltop Court, Manchester M8 4JH			

ME
ARCHITECTS

113 Fore Street, Hertford
Hertfordshire, SG14 1AS
T – 07764 496 345
E – info@me-architects.co.uk

Project no.
24 / 264

Drawing no.
101

Revision
00