




NOTE: To proposed plans.
All proposed extension works indicated
by coloured hatch.

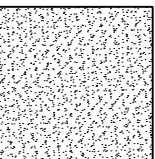


Proposed extension:
White through colour
render.

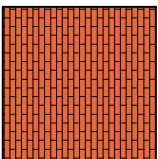


Proposed Garden Room:
Red Multi Facing brick

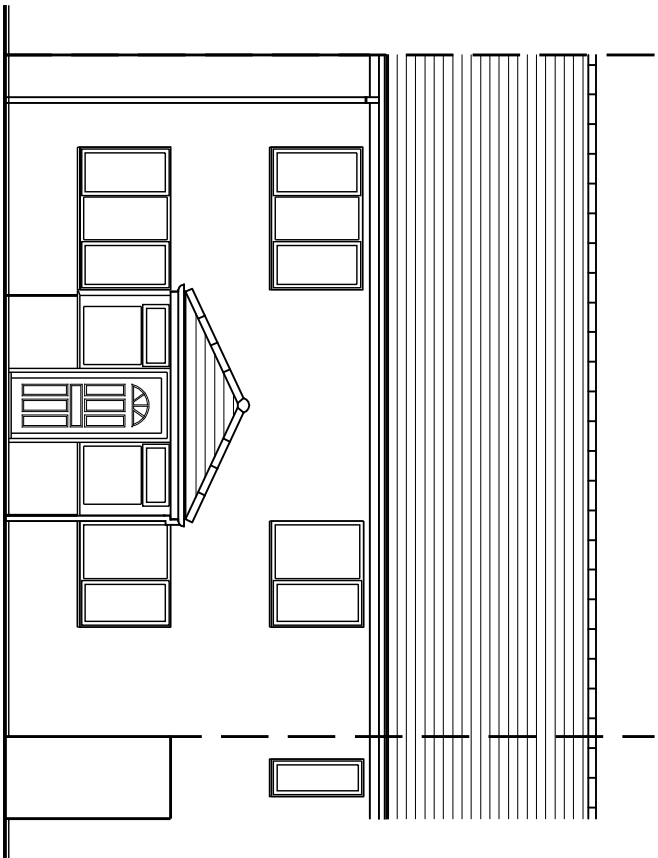


Proposed Front Elevation
no change to existing

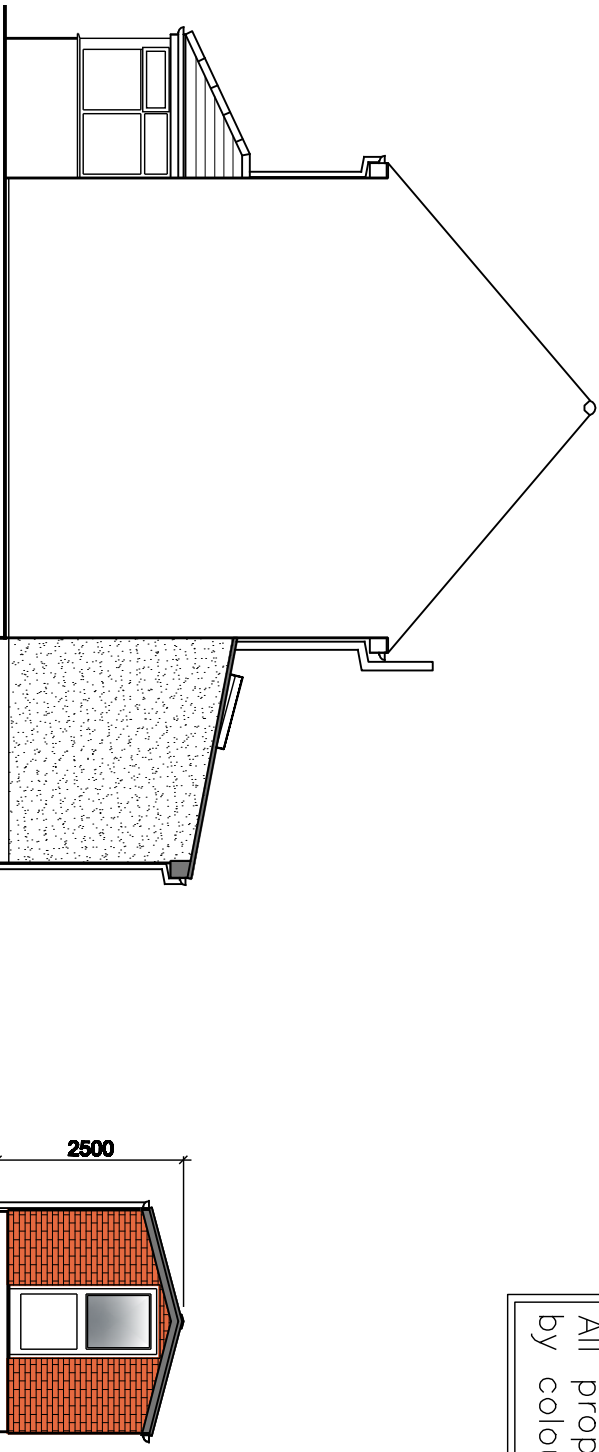


Proposed Side Elevation. North Facing

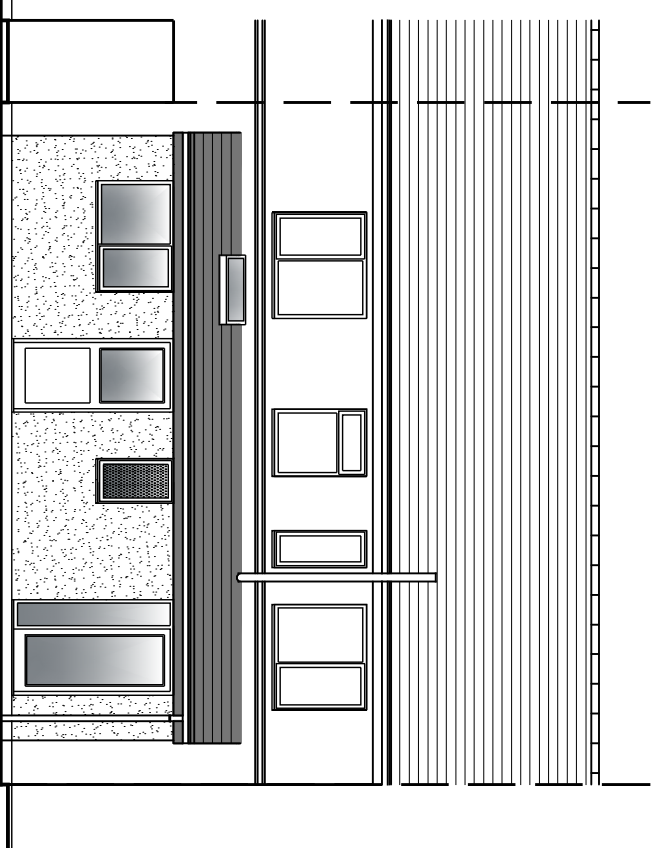


Proposed Rear Elevation

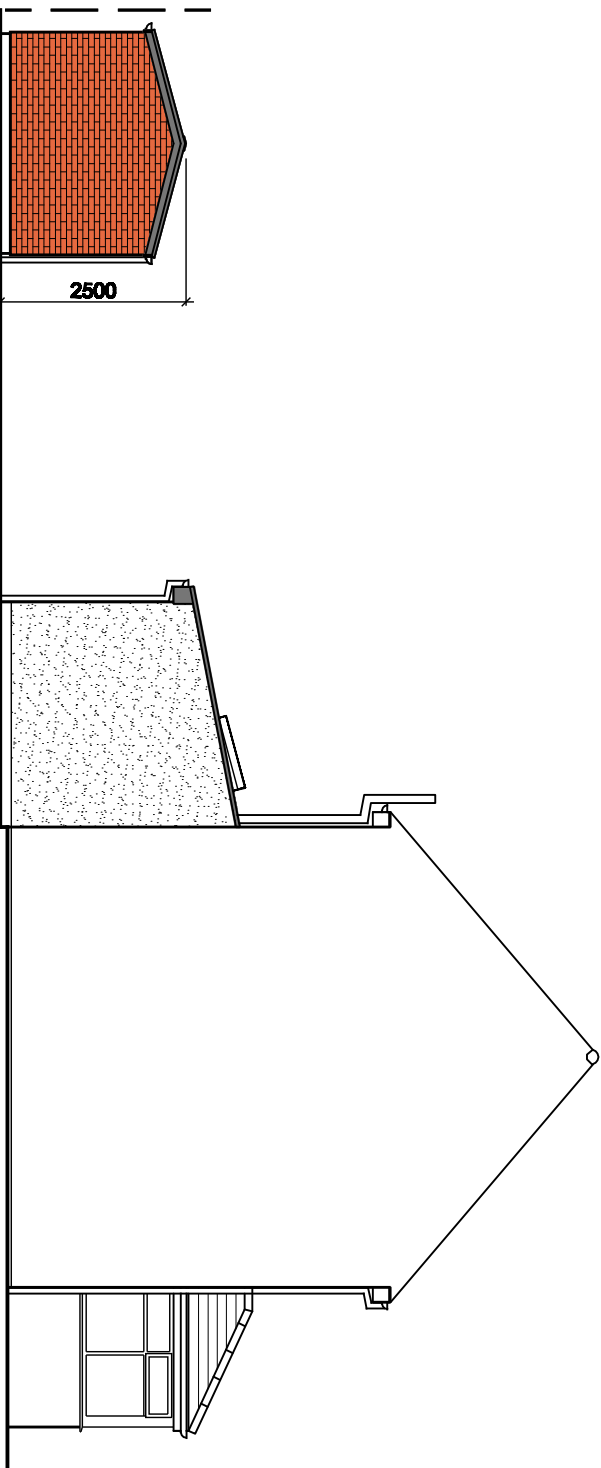


Proposed Side Elevation. South Facing

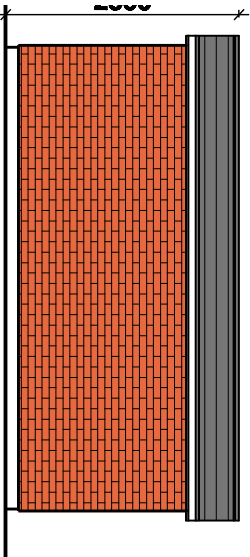

West Facing Elevation

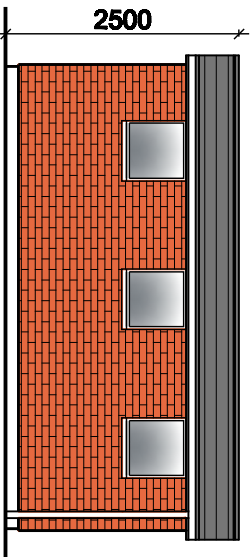

East Facing Elevation

 

Rev	A	Confirmation of garden Room riddge height at 2500mm	17.06.25
		Description	Date

CLIENT

MR. S. Ramasantiran


PROJECT

Proposed Extension Works at:
276 Parris Wood Road
Manchester
M20 6JY

DRAWING

PROPOSED ELEVATIONS

SCALE		DATE	
1:100 @ A3		June 2025	
DRAWING No.	SHEET	REV.	
PAR/06/25/05	5 of 7	A	

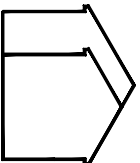

ESSELLE