


PLANNING DRAWINGS  
All drawings are to be checked by client. Any discrepancies are to be reported to the architect. This drawing is to be used in conjunction with all associated Architectural & Consultant Details & Specifications. This drawing is for illustrative purposes only and does not form part of any contract.

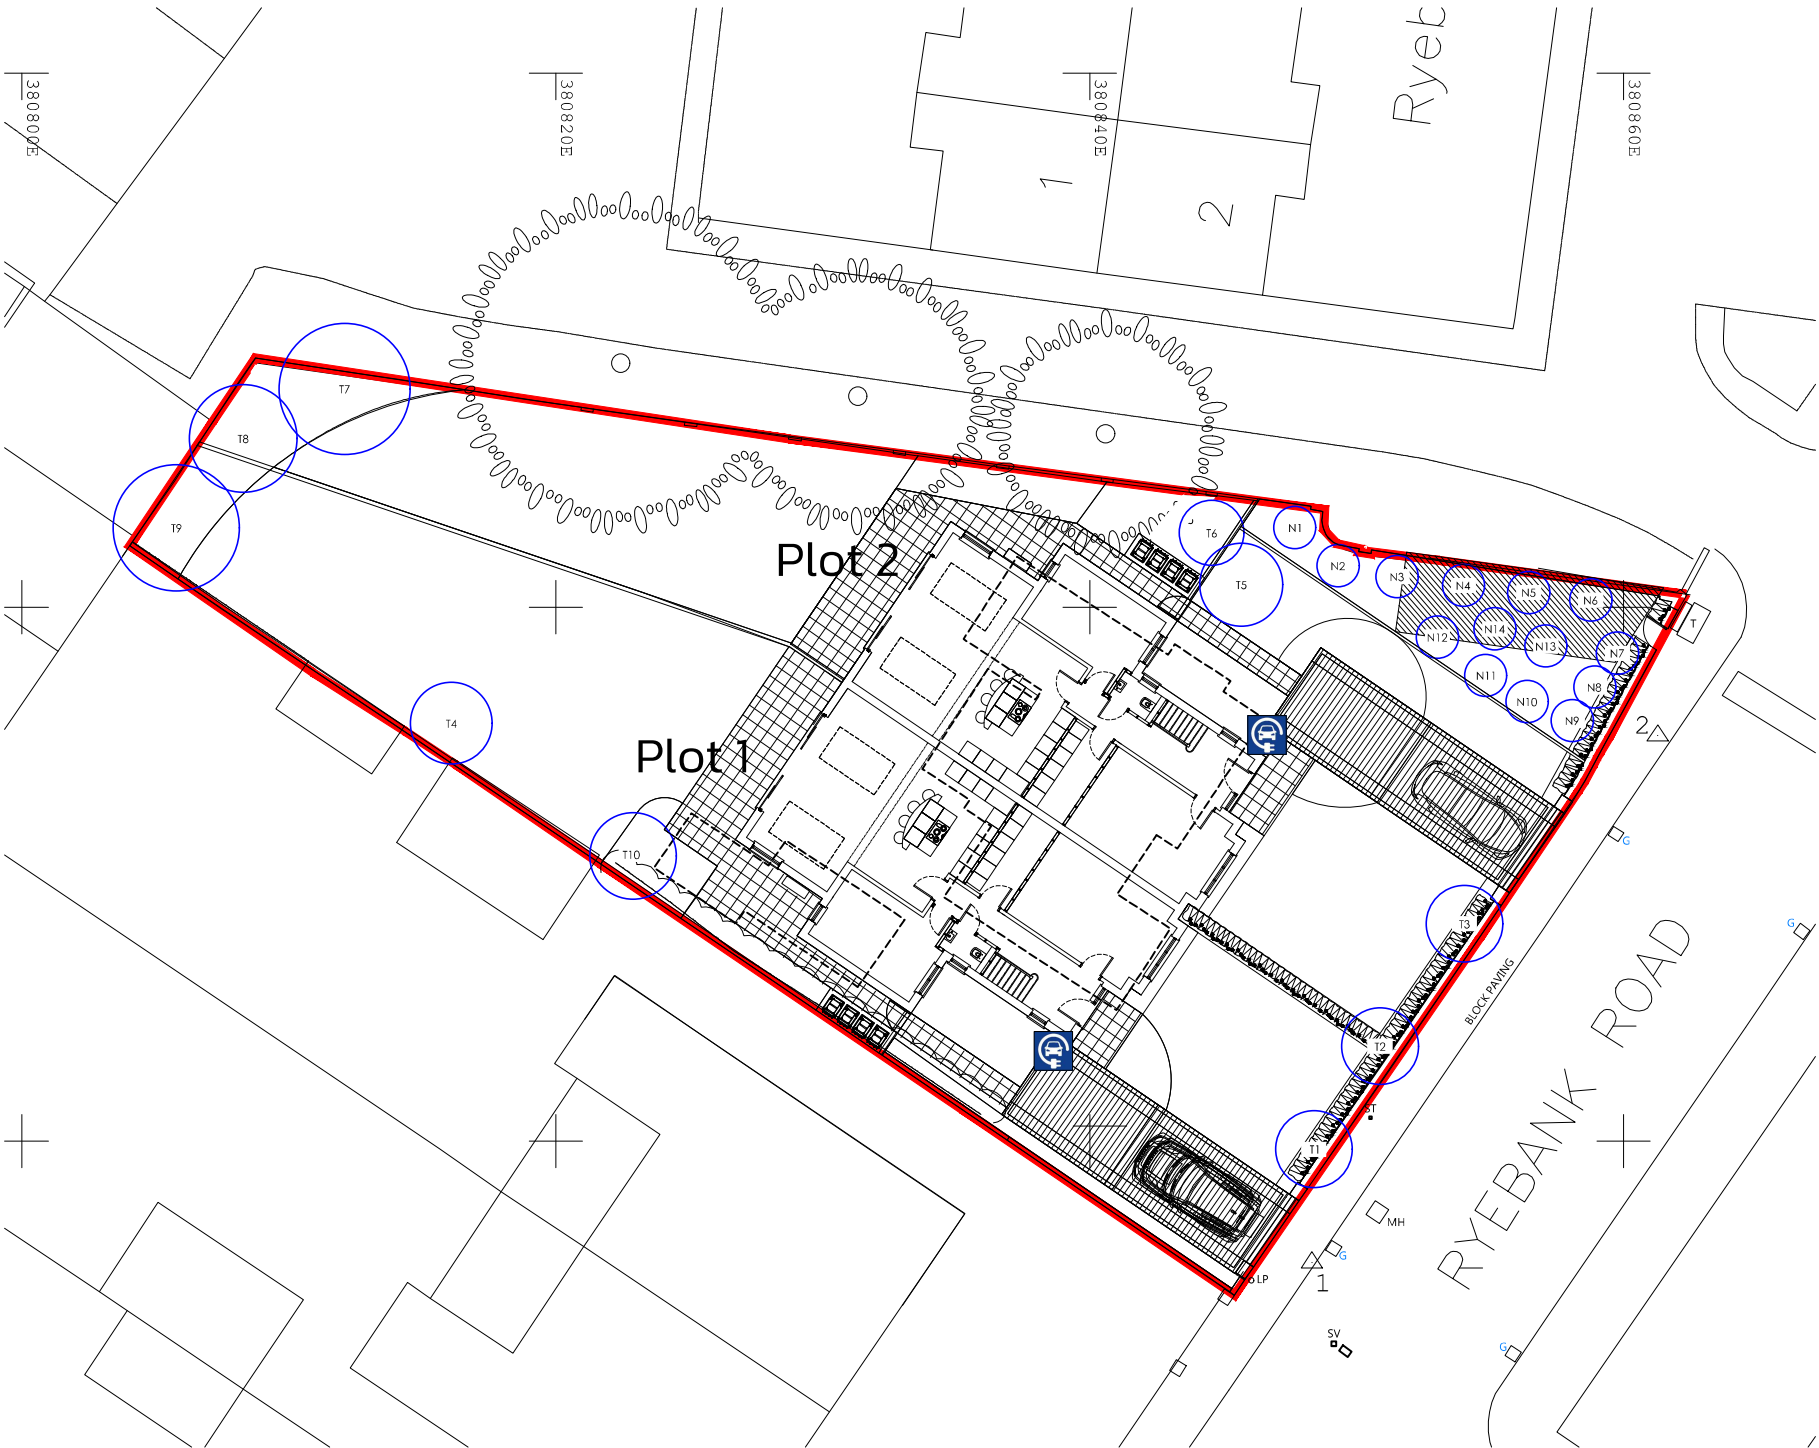

ELECTRIC CAR CHARGING POINT



|          |                                                              |      |     |
|----------|--------------------------------------------------------------|------|-----|
| 15.05.25 | Electric car charging point shown.                           | W.P. | B.  |
| 20.09.24 | Front Garden window redesign in line with Planners comments. | PA.  | A.  |
| Date:    | Revision:                                                    | By:  | No. |



**B2ARCHITECTURE**

B2 Architecture Limited  
25, Beech Road  
M40  
Cheshire  
M15 5BB  
Tel No. 0151 628 0001  
Email: [info@b2architecture.co.uk](mailto:info@b2architecture.co.uk)

|                          |                                            |
|--------------------------|--------------------------------------------|
| Proposed development at: | No. 262 Ryebank Rd<br>Chorlton, Manchester |
| Client:                  | St Werburgh Developments                   |
| Drawing title:           | Proposed Site Plan                         |
| Status: Planning         | Date: APRIL 2024                           |
| Scale: 1:100 @ A1        | Drawn: PGJA                                |
| Checked: B2 Architecture |                                            |
| Job No. 23-78            | Drawing No. 07                             |
| Revision: B              |                                            |

THIS DRAWING AND THE BUILDING WORKS SPECIFICALLY REFERRED TO ARE THE PROPERTY OF B2 ARCHITECTURE LIMITED AND SHALL NOT BE REPRODUCED OR USED IN ANY MANNER WITHOUT THE WRITTEN PERMISSION OF B2 ARCHITECTURE LIMITED.

