

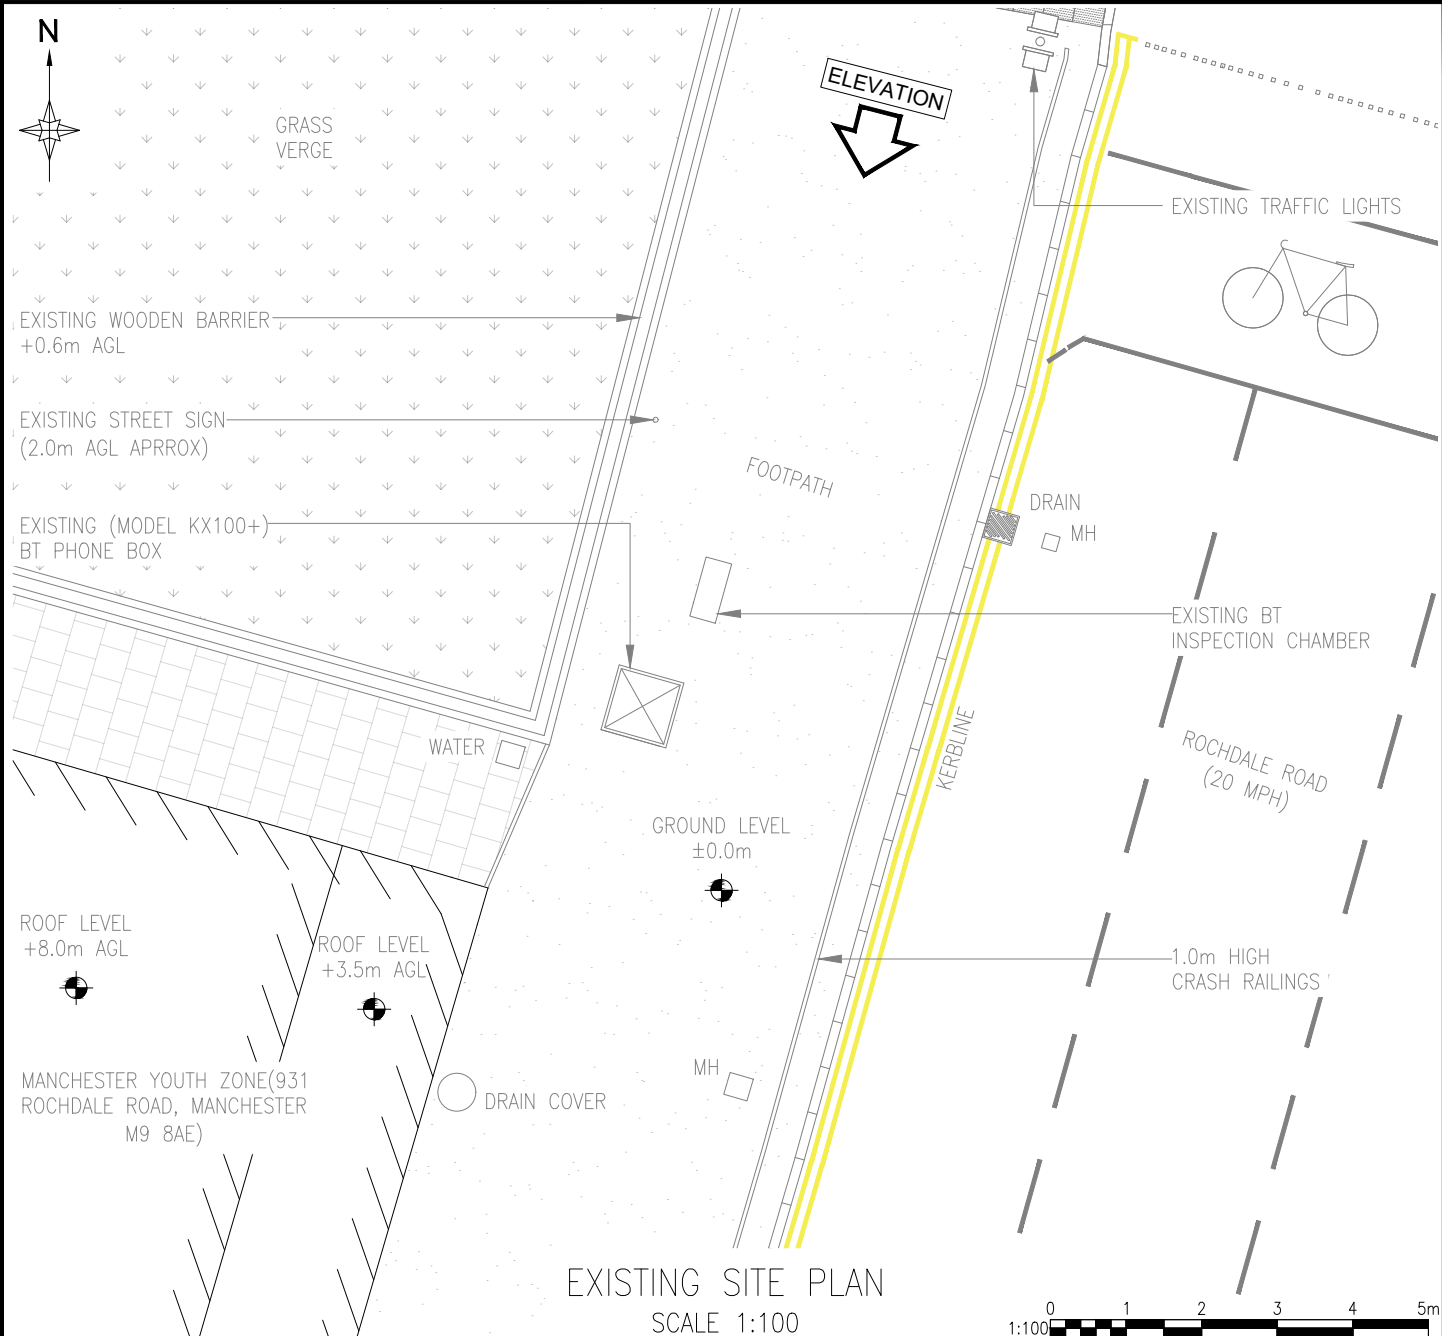
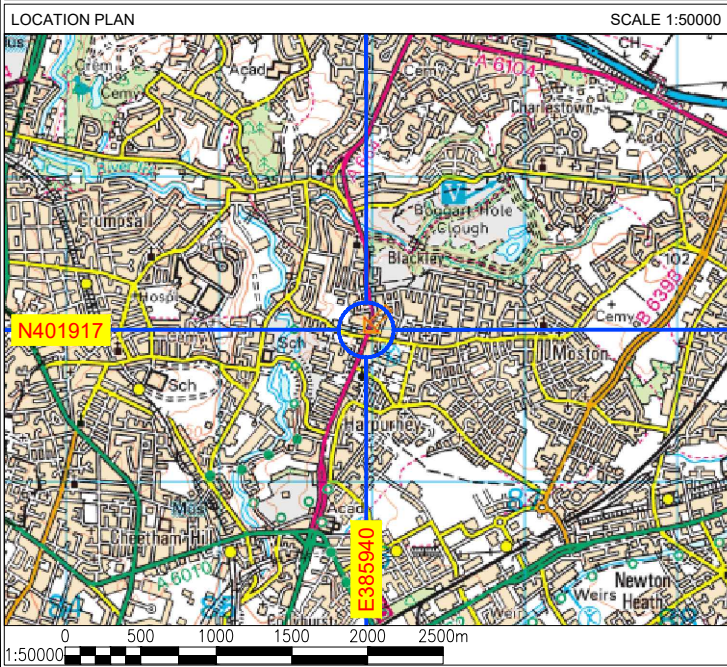
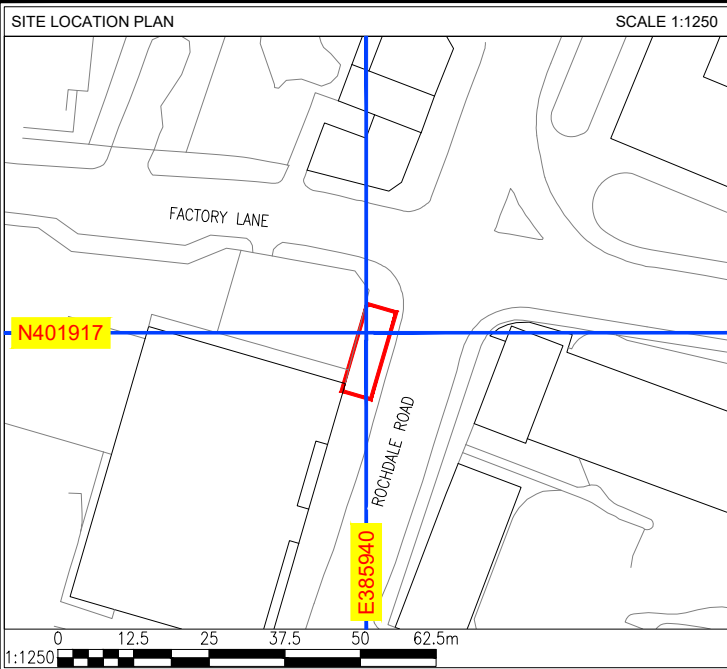
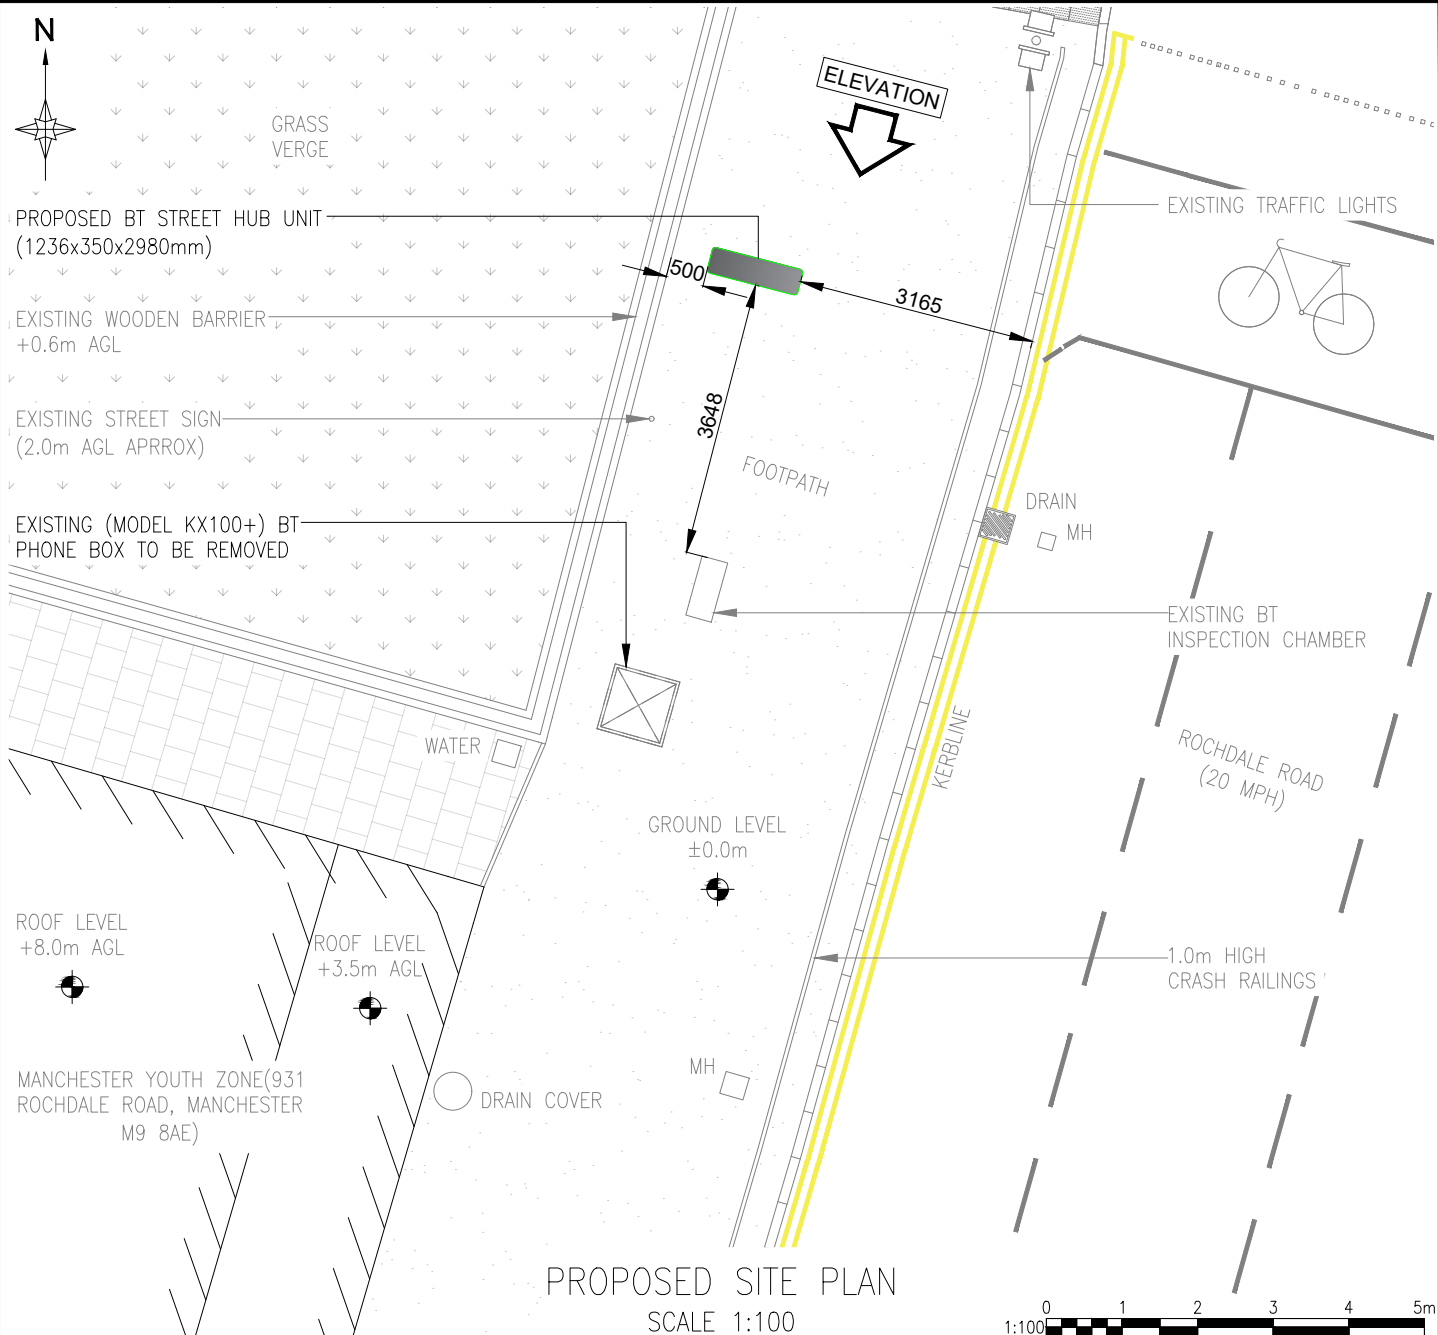


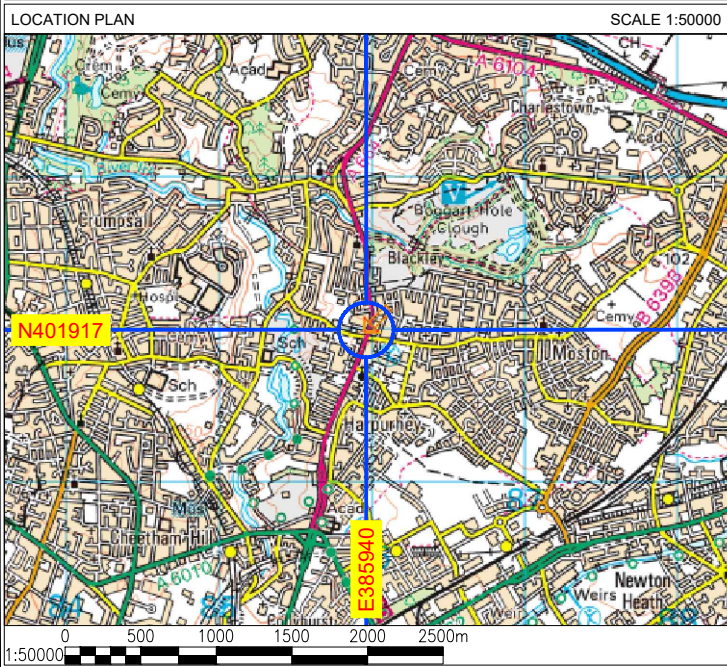

A		ISSUED FOR APPROVAL				RW	12.03.25
B		UNIT RELOCATED				SM	10.04.25
REV		DESCRIPTION				BY	DATE
SCALE AS SHOW WHEN PRINTED AT A4		DRAWN	RW	CHECKED	DCC	ALL DIMENSIONS IN METRES U.N.O	
		DATE	12.03.25	DATE	12.03.25		
LOCATION PLAN - Digital Mapping Solutions from Dotted Eyes.							
SITE BLOCK PLAN - Digital Mapping Solutions from Promap							

DRAWING TITLE
STREET HUB
MST-102 - 931 ROCHDALE ROAD
001 - EXISTING SITE PLAN



SITE ADDRESS
931 ROCHDALE ROAD
MANCHESTER
M9 8AE

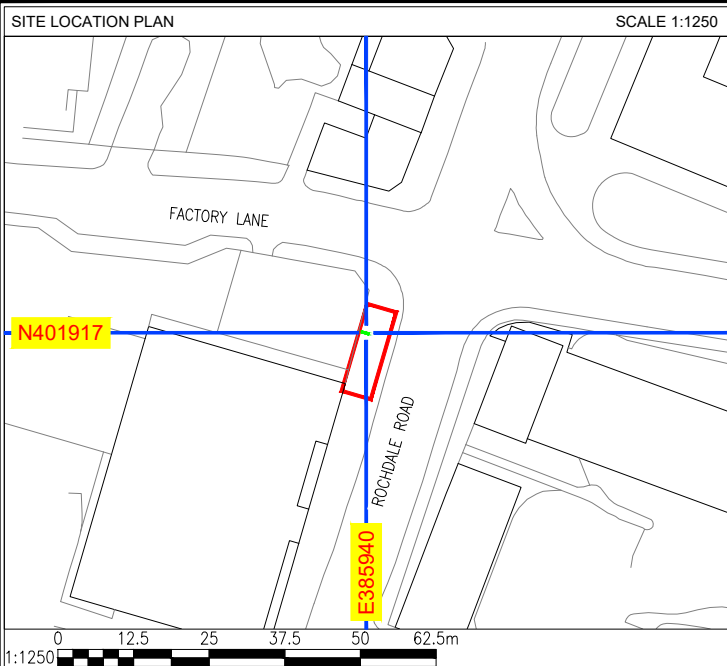

A	ISSUED FOR APPROVAL					RW	12.03.25
B	UNIT RELOCATED					SM	10.04.25
REV	DESCRIPTION					BY	DATE
SCALE AS SHOW WHEN PRINTED AT A4		DRAWN	RW	CHECKED	DCC	ALL DIMENSIONS IN METRES U.N.O	
		DATE	12.03.25	DATE	12.03.25		
LOCATION PLAN - Digital Mapping Solutions from Dotted Eyes.							
SITE BLOCK PLAN - Digital Mapping Solutions from Promap							

DRAWING TITLE
STREET HUB
MST-102 - 931 ROCHDALE ROAD
002 - PROPOSED SITE PLAN

SITE ADDRESS
931 ROCHDALE ROAD
MANCHESTER
M9 8AE

 
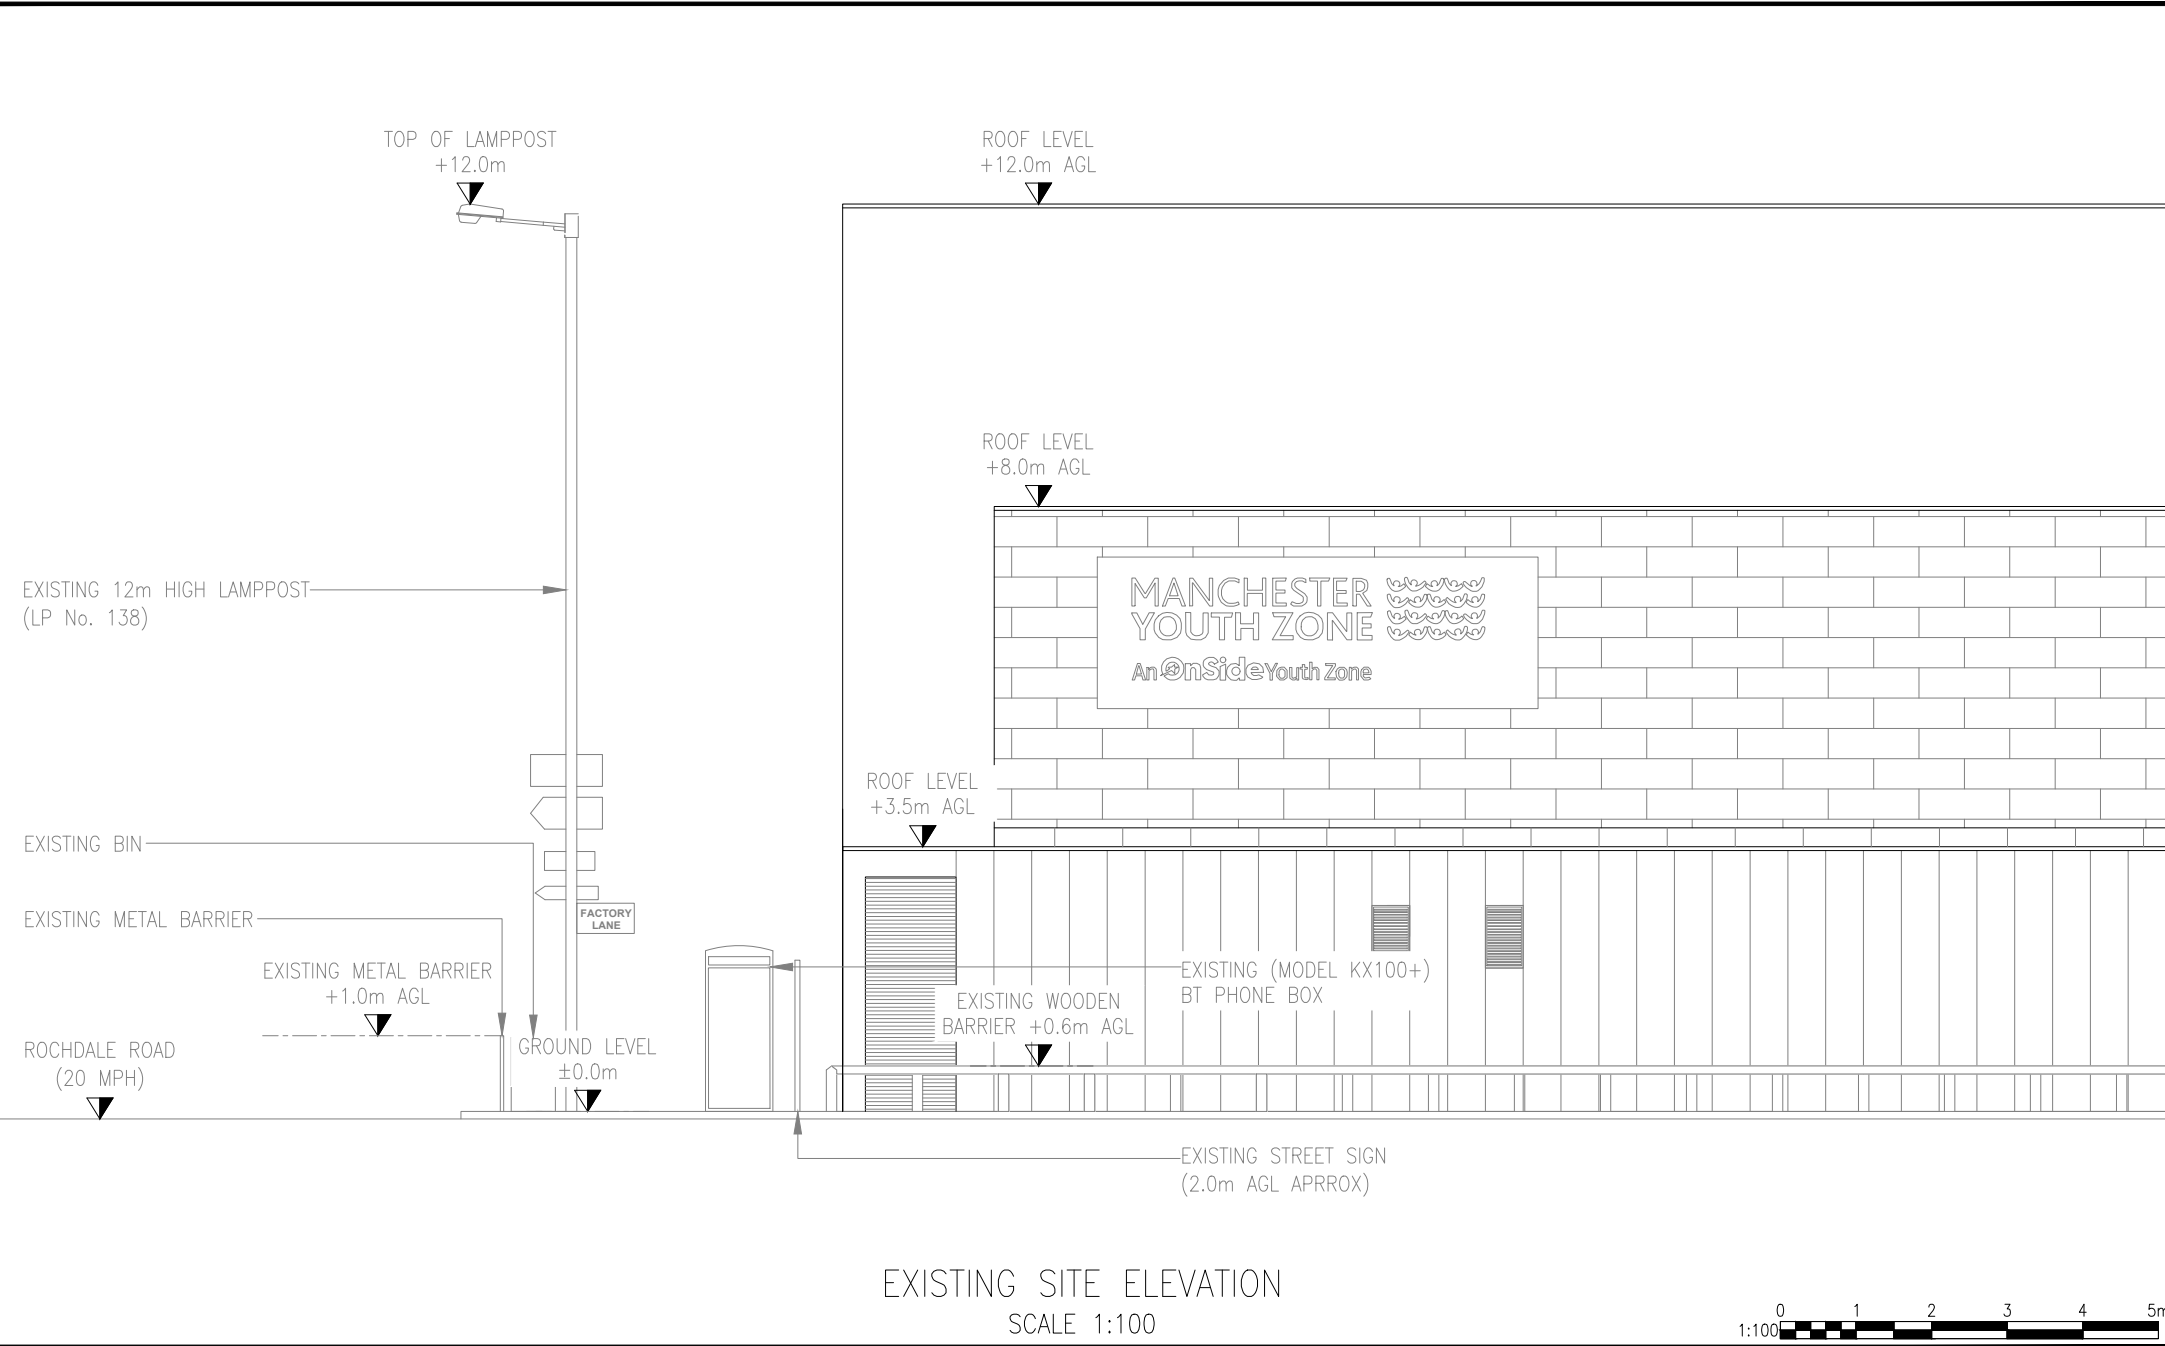


A	ISSUED FOR APPROVAL				RW	12.03.25
B	UNIT RELOCATED				SM	10.04.25
REV	DESCRIPTION				BY	DATE
SCALE AS SHOWN WHEN PRINTED AT A4		DRAWN	RW	CHECKED	DCC	ALL DIMENSIONS IN METRES U.N.O
		DATE	12.03.25	DATE	12.03.25	
LOCATION PLAN - Digital Mapping Solutions from Dotted Eyes.						
SITE BLOCK PLAN - Digital Mapping Solutions from Promap						

DRAWING TITLE
STREET HUB
MST-102 - 931 ROCHDALE ROAD
003 - EXISTING SITE ELEVATION

SITE ADDRESS
931 ROCHDALE ROAD
MANCHESTER
M9 8AE

REV	B
-----	---

 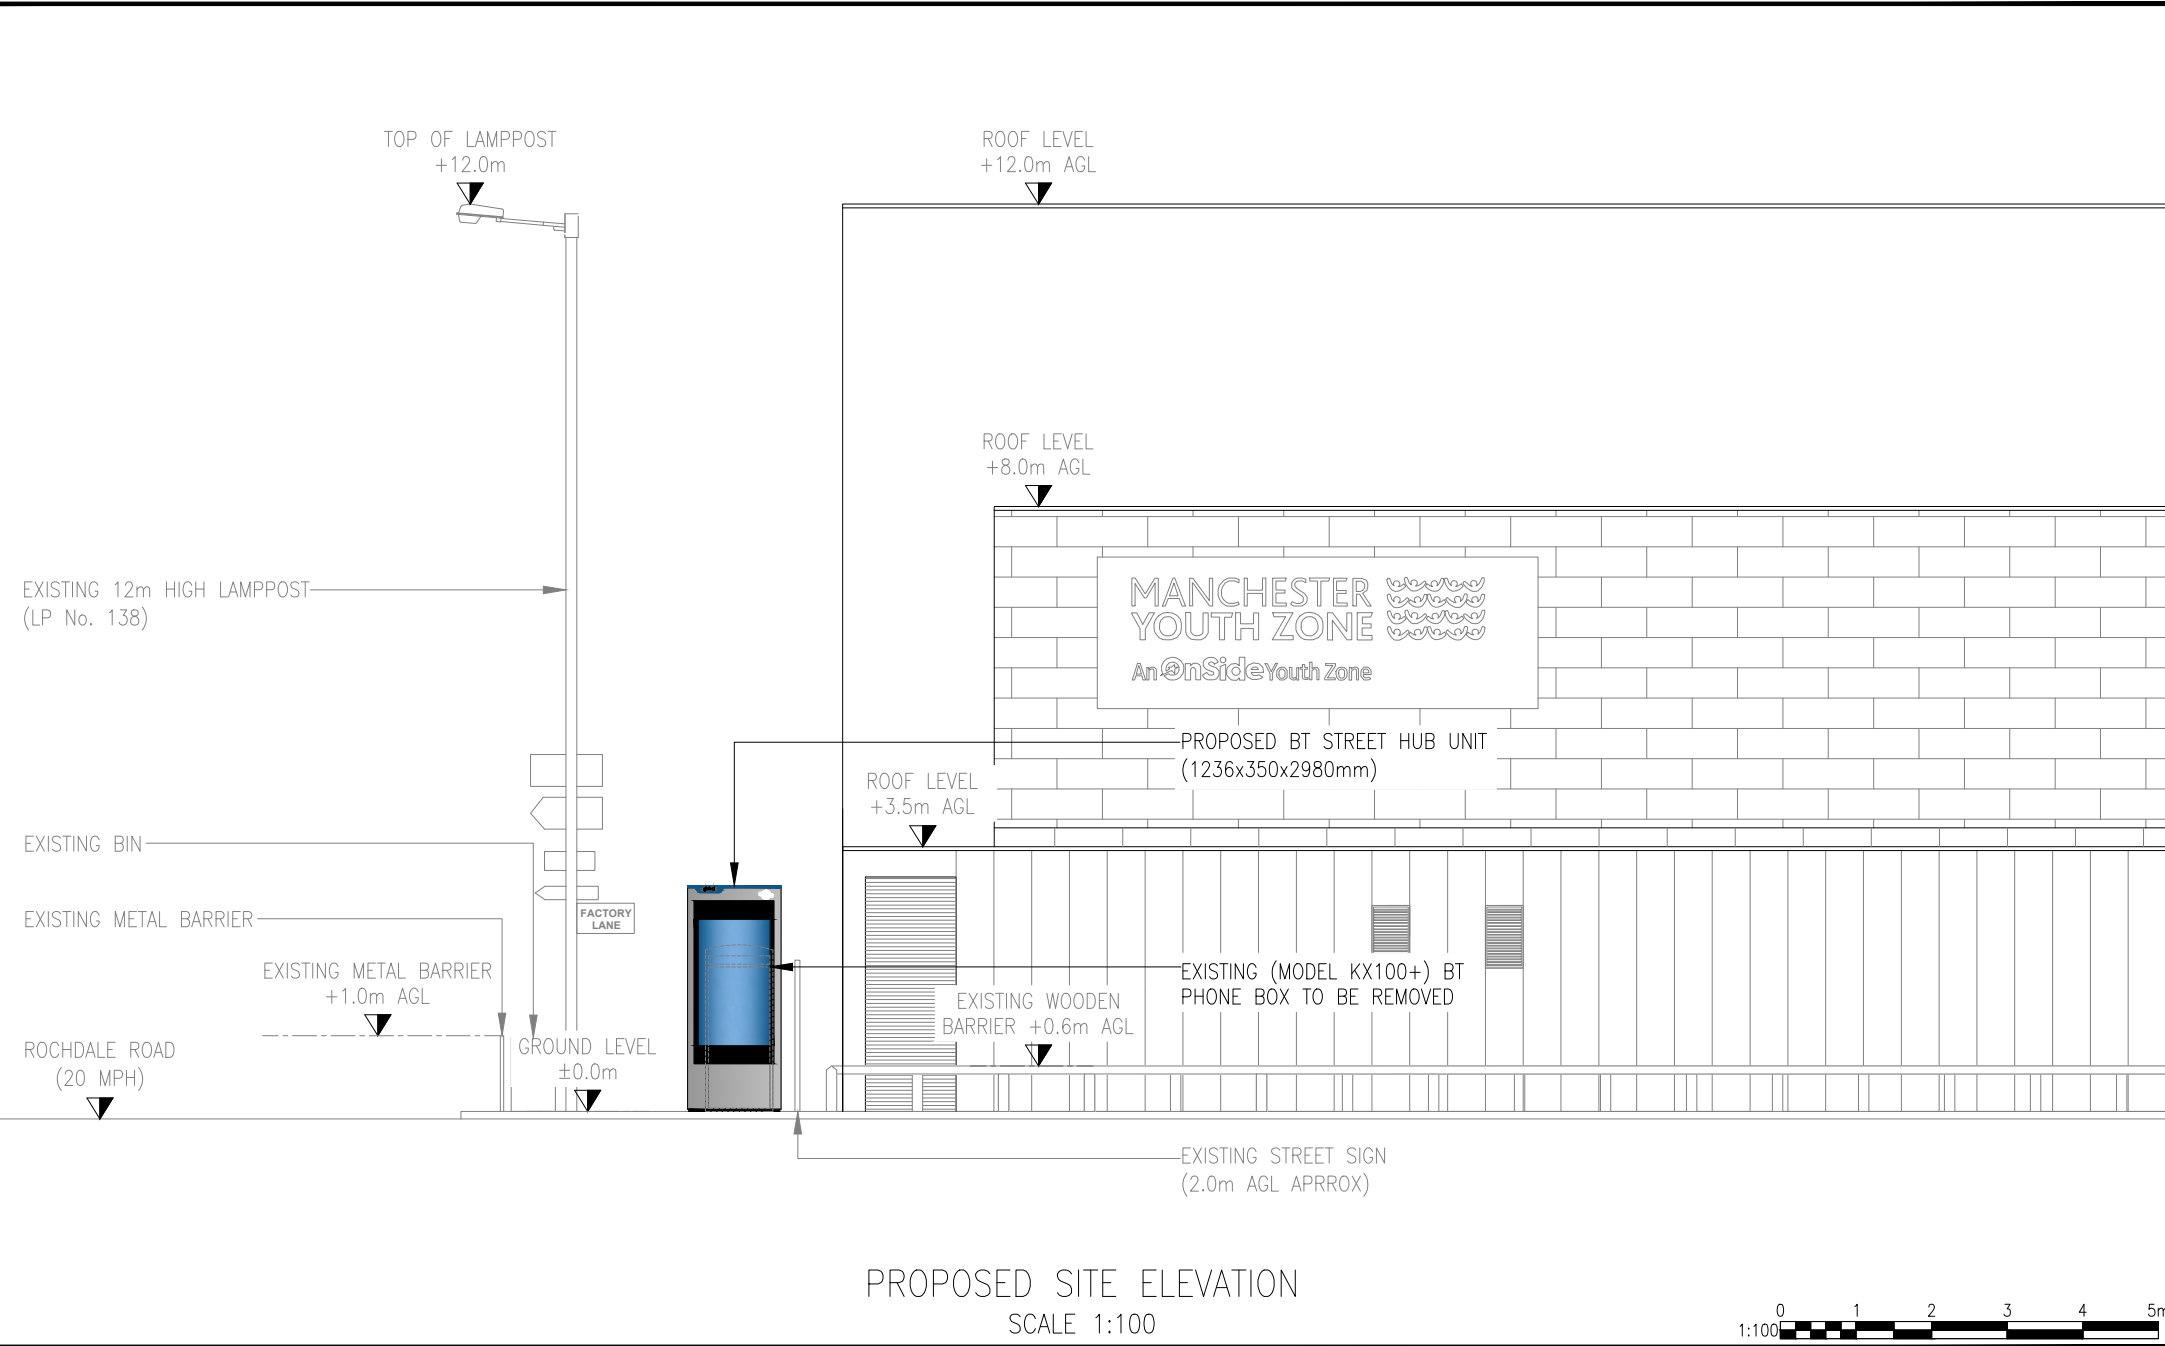

A	ISSUED FOR APPROVAL				RW	12.03.25
B	UNIT RELOCATED				SM	10.04.25
REV	DESCRIPTION				BY	DATE
SCALE AS SHOWN WHEN PRINTED AT A4		DRAWN	RW	CHECKED	DCC	ALL DIMENSIONS IN METRES U.N.O
		DATE	12.03.25	DATE	12.03.25	
LOCATION PLAN - Digital Mapping Solutions from Dotted Eyes.						
SITE BLOCK PLAN - Digital Mapping Solutions from Promap						

DRAWING TITLE
STREET HUB
MST-102 - 931 ROCHDALE ROAD
004 - PROPOSED SITE ELEVATION

SITE ADDRESS
931 ROCHDALE ROAD
MANCHESTER
M9 8AE

REV	B
-----	---