


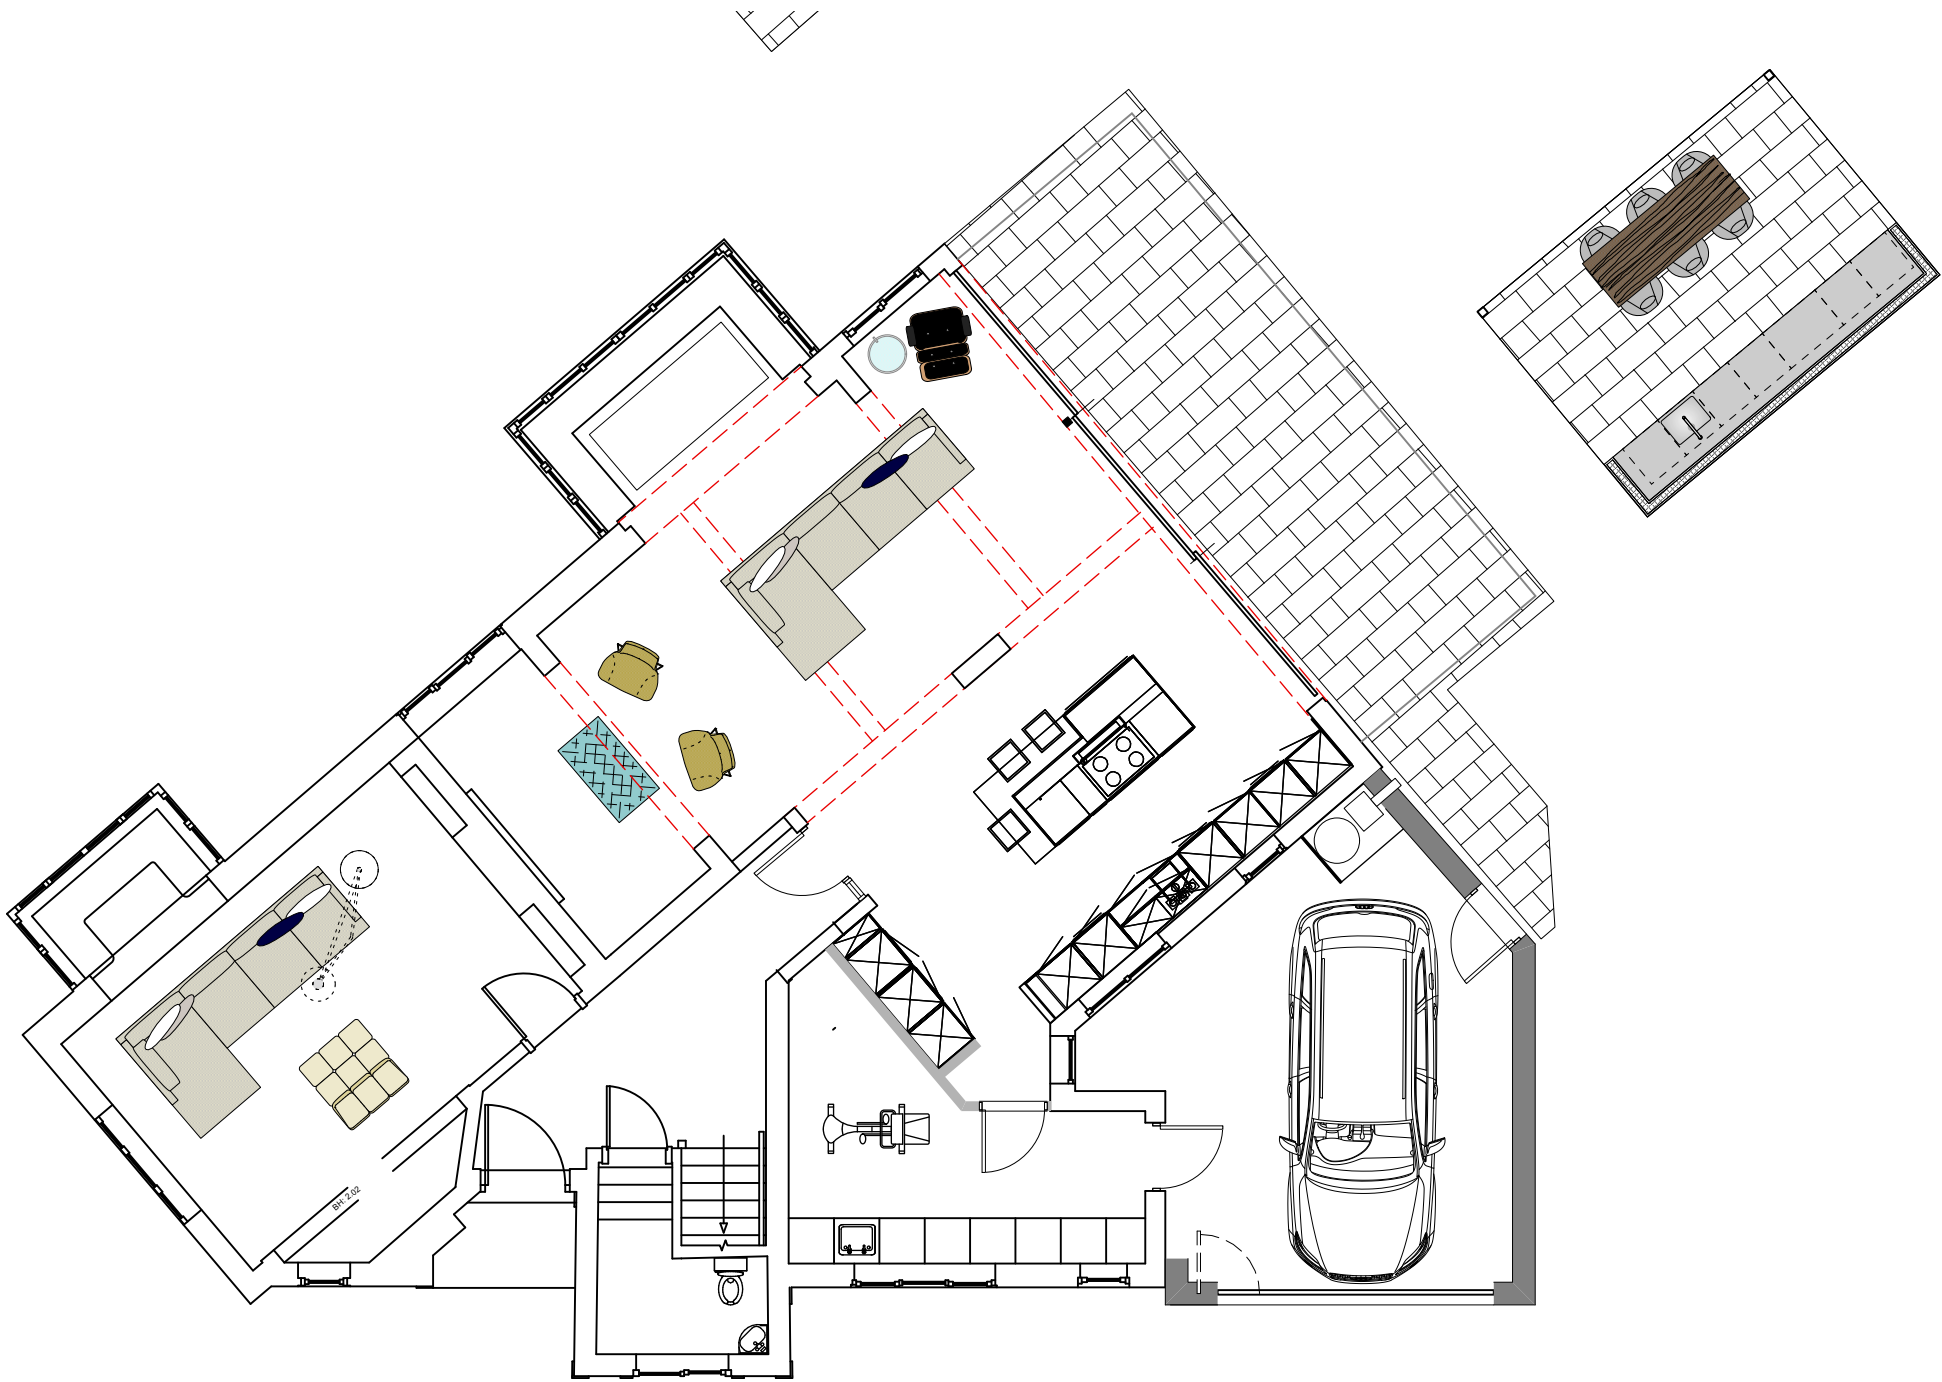

1 Proposed Ground Floor Plan
Scale: 1:100

1 Darley Avenue

Proposed Ground Floor

dwg 2427-101 rev C

scale 1:100 @ A3

issued Prelim

date 21/08/2025 drawn mm checked