





front elevation

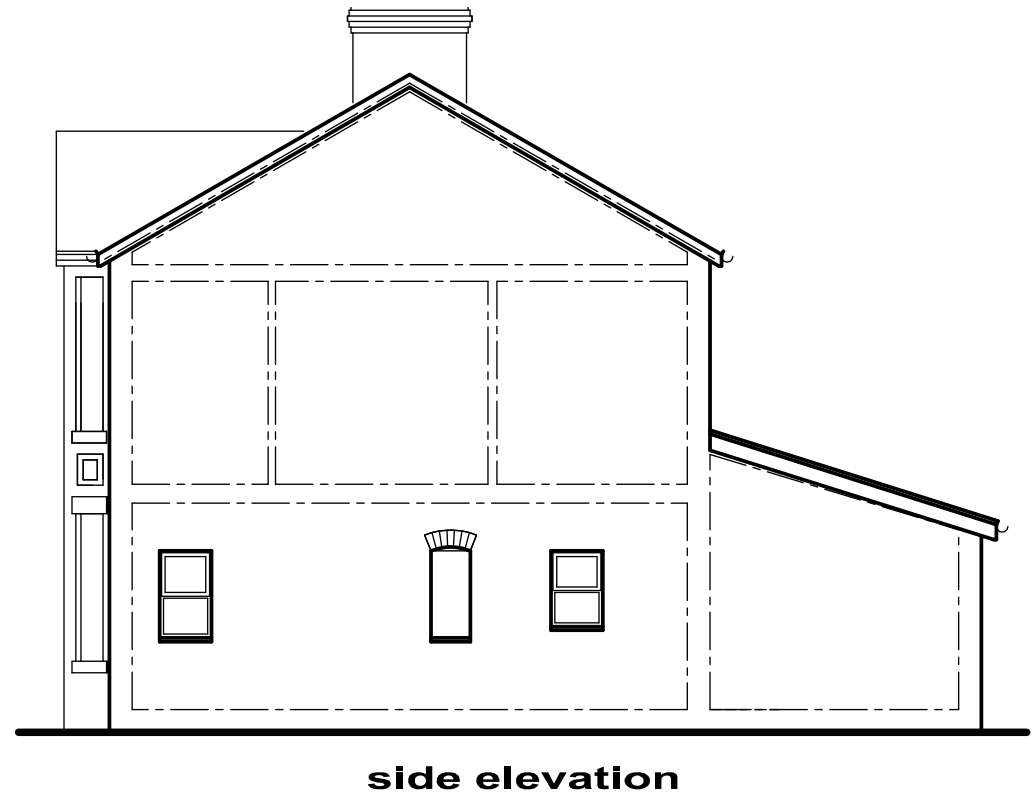


side elevation



rear elevation

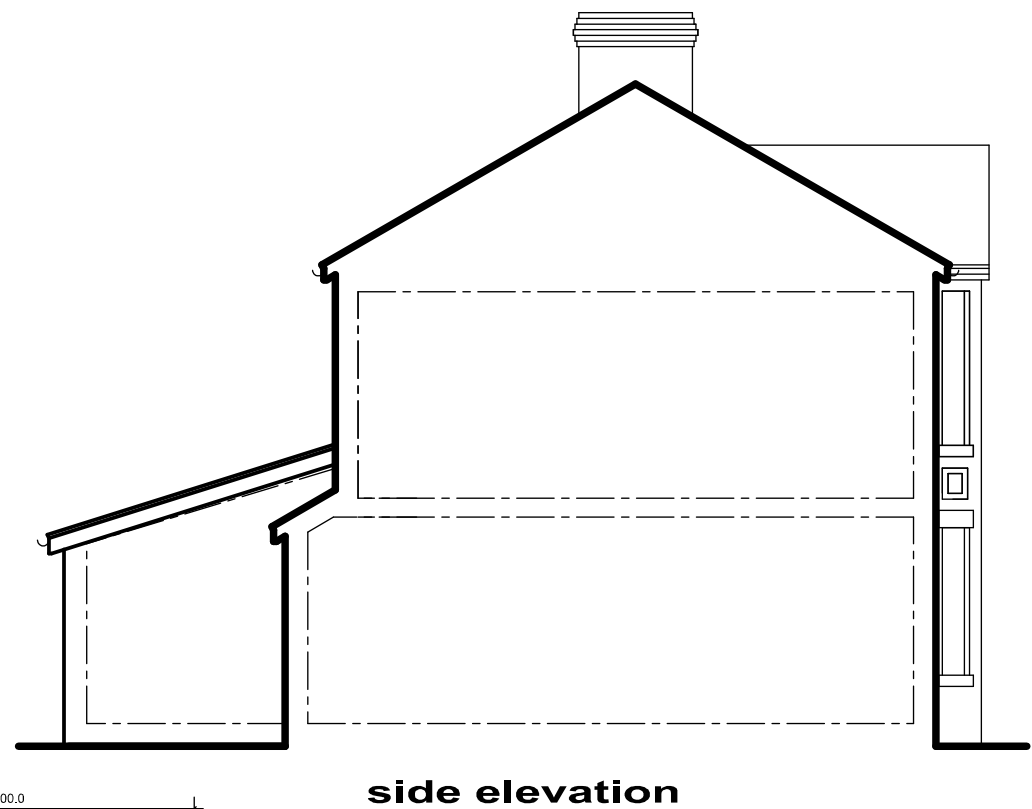

side elevation

 

scale 1:100

Revision	Date	Details

Only Planning Officers may scale from this drawing.
All dimensions must be checked and verified before preparing production drawings or commencing works.
This drawing and its design is copyright and may not be reproduced in any form whatsoever without prior express written consent.

clear Architectural Services



Date	May 2025.	Drawn	MLH.	Client	Mr. and Mrs. Martin.	Drawing title	Existing Elevations. PLANNING.
Scale	1:100 at A3.	Checked	MLH.	Job title	18 Central Avenue, Levenshulme, Manchester. M19 2EN.	Drawing No.	CM370 EX 02.