



Proposed N/W Elevation
Scale 1:200

Notes


1. Insulated metal cladding panels - colour: grey (RAL 9006)
2. Insulated metal cladding panels - colour: white (RAL 9010)
3. Curtain walling - double glazed units - colour: grey (RAL 7024) With internal roller sun blinds per Lidl Spec ref: LD(13)-CS-11-Sun Blind Arrangement
4. Entrance doors - double glazed units - colour: grey (RAL 7024)
5. Low level render - colour: grey (RAL 7038)
6. Powder coated steel doors - colour: grey (RAL 7024)
7. Sectional door - colour: grey (RAL 7024)
8. Canopy column - colour: grey (RAL 7024)
9. Non openable fixed safety glass windows - flashing colour: grey (RAL 7024)
10. Metal composite insulated roof panels - colour: grey (RAL 9006)
11. Steel coping flashing to roof perimeter - colour: grey (RAL 9006) to match cladding.
12. Aluminium gutters and rain water pipes - colour: grey (RAL 9006) to match cladding.
13. Galvanised metal drivers steps, staircase and ballusters with handrails. All steps to be constructed in accordance with building regs part K.
14. Stainless steel tubular trolley guides (marine grade 316) spaces for wheelchair shopping trolleys and trolleys with baby seats. Fixed with concrete foundation.
15. Stainless steel cycle stands, 750mm high, root fixed to concrete foundation.
16. Billboard signage indicative only - frame colour: grey (RAL 7024)
17. Roof access ladder
18. Concrete filled galvanised steel HGV bollard painted black & yellow at 45deg.
19. Wall-mounted ash tray shown as indicative only, to be located close to driver's stair
20. PV panels (indicative only)
21. Lidl sign. Supporting frame colour: blue (RAL 5010).
22. 2m high by 14m wide double bank acoustic louvre ventilation panels to first floor plant area.
23. Indicitive red brick outer leaf walls
24. Curtain wall false glazing extended beneath canopy along DRS and Bakery (opaque - obscured by internal walls behind)
25. Signage / Small Advertising Billboard to be mounted on false glazing transoms & mullions with brackets and backboard

Proposed S/E Elevation
Scale 1:200

Proposed S/W Elevation
Scale 1:200

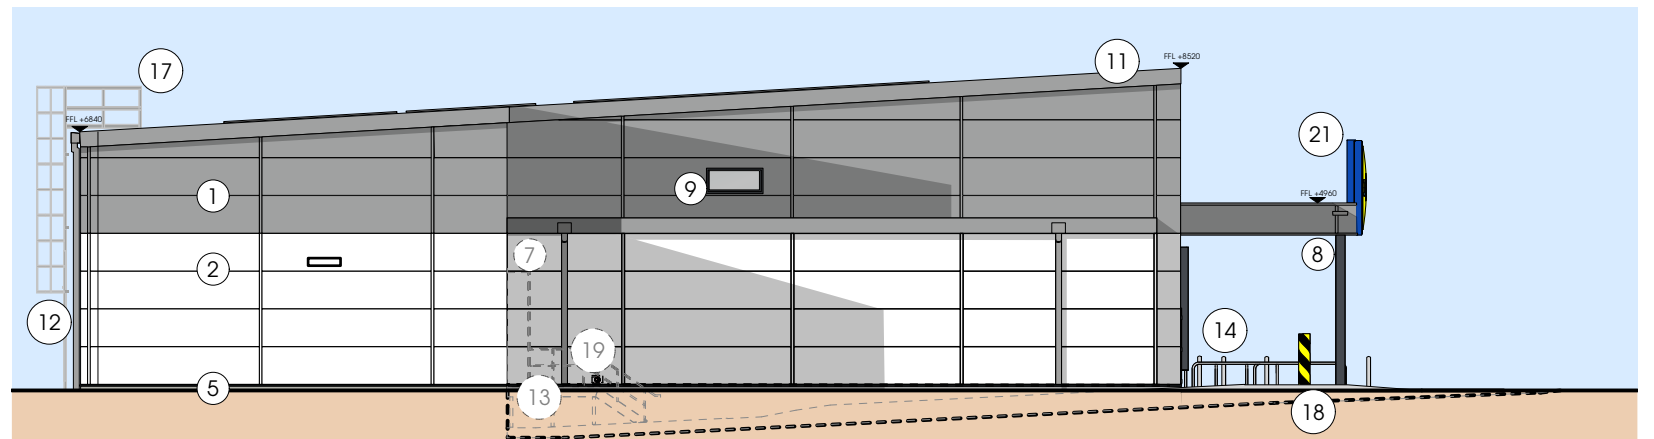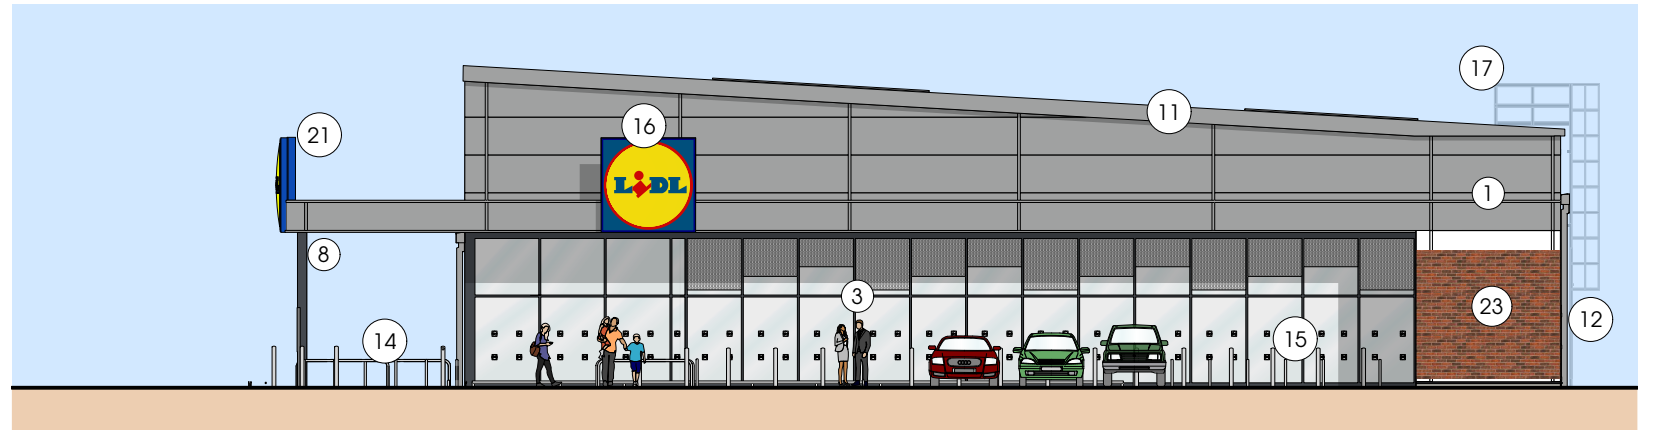

Proposed N/E Elevation
Scale 1:200

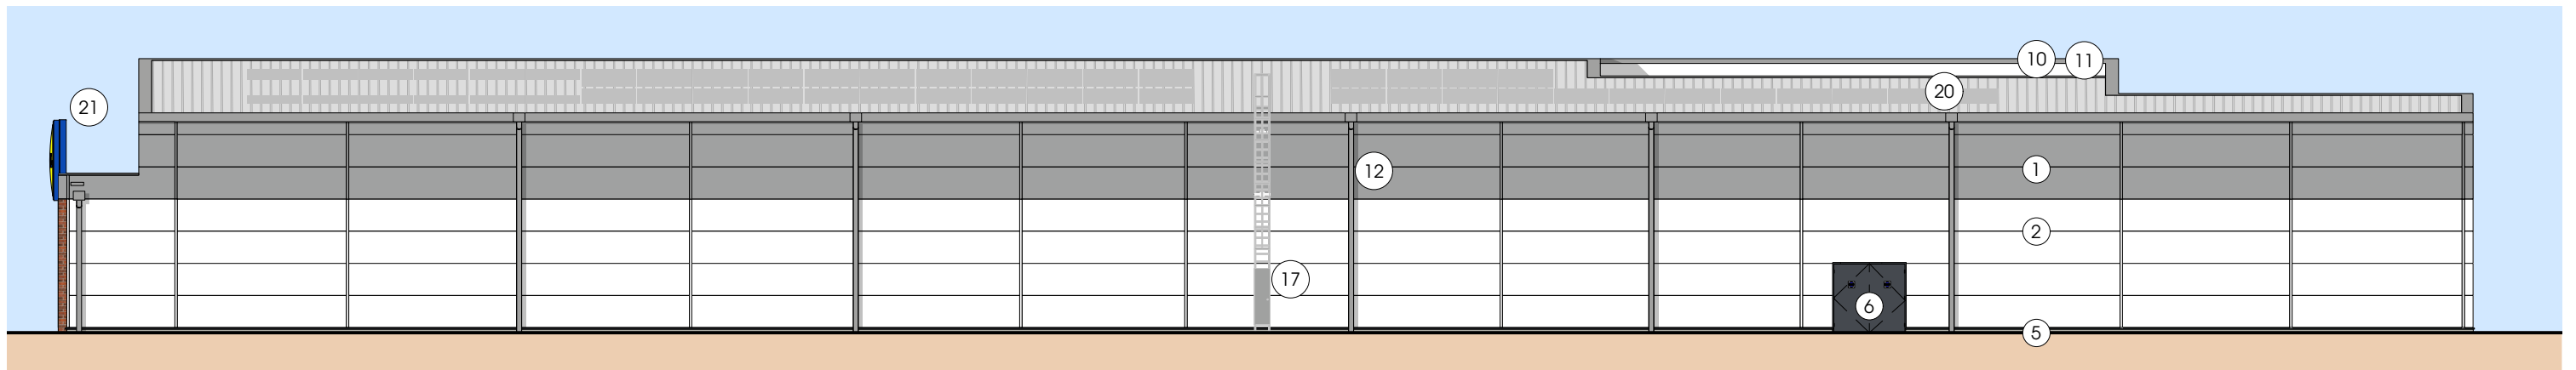

THIS DRAWING IS COPYRIGHT, AND REMAINS THE PROPERTY OF HTC ARCHITECTS. IT MUST NOT BE REPRODUCED, USED, DISCLOSED OR TRANSMITTED TO THIRD PARTIES IN ANY FORM, IN WHOLE OR IN PART, WITHOUT PRIOR WRITTEN PERMISSION.

DO NOT SCALE!
ALL DIMENSIONS SHOULD BE CHECKED ON SITE BEFORE WORK COMMENCES

Rev.	Date	Description	Drawn
F	10/07/2025	Re-positioned Large Billboard and brick segment along N/W elevation, added small billboard mounted to false glazing	JBH
E	10/07/2025	Provided 1 additional cycle loop extended outside wall glazing for 2 bays beneath the canopy in the N/W elevation, and introduced brickwork around the WC Bay and Billboards in the S/W and N/W elevations	JBH
D	11/03/2025	Updated Bubble signage location per lidl spec and mullions per floor plan P1000. Moved large billboard across to be closer to spec position.	JBH
C	02/12/2025	Added acoustic delivery pod in cladding to match existing and dotted HGV and drivers steps etc. behind wall, updated height/number of louvre panels per M&E consultant advice	JBH

client



Lidl GB Ltd

project

Wilmslow Rd, Rusholme

drawing title

Proposed Elevations

date August 2024

status Planning

scale 1:200 @ A3

drawn JBH checked MH

job no. 2594 dwg no. P200 rev. F

htcarchitects

York Place Studio
8 Britannia Street
Leeds
LS1 2DZ
T: (0113) 244 3457
W: www.htcarchitects.co.uk
E: info@htcarchitects.co.uk