
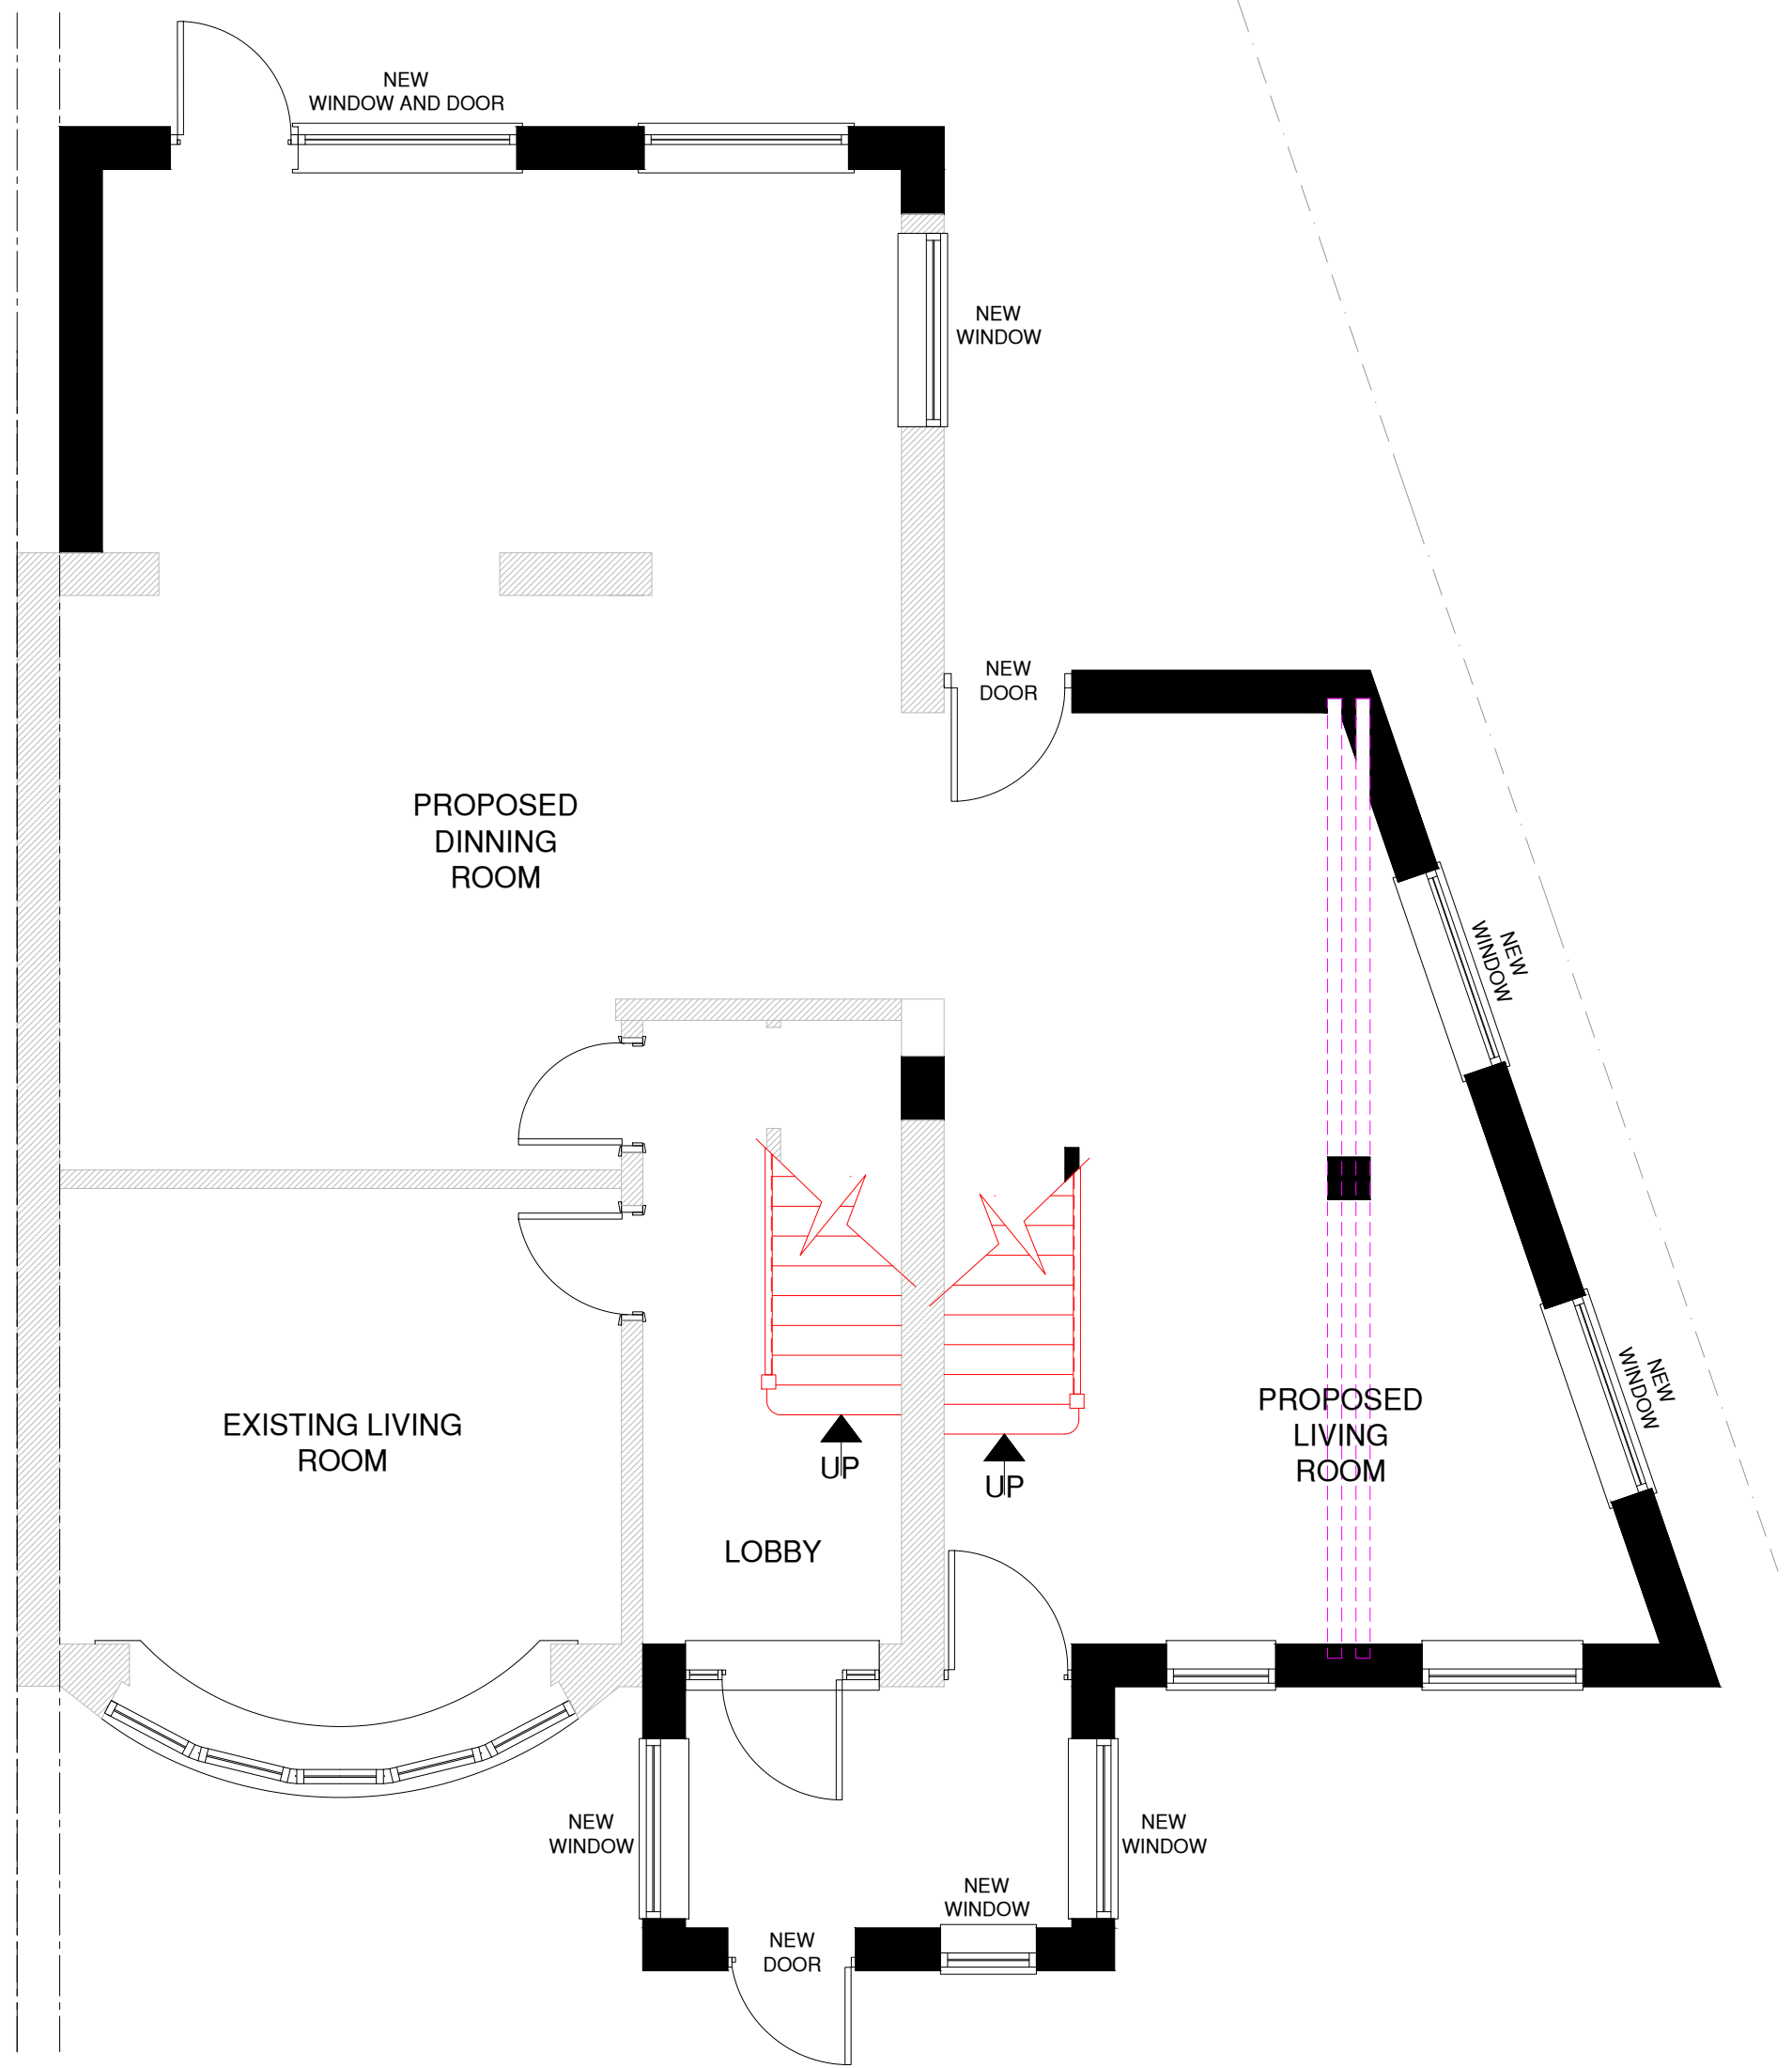
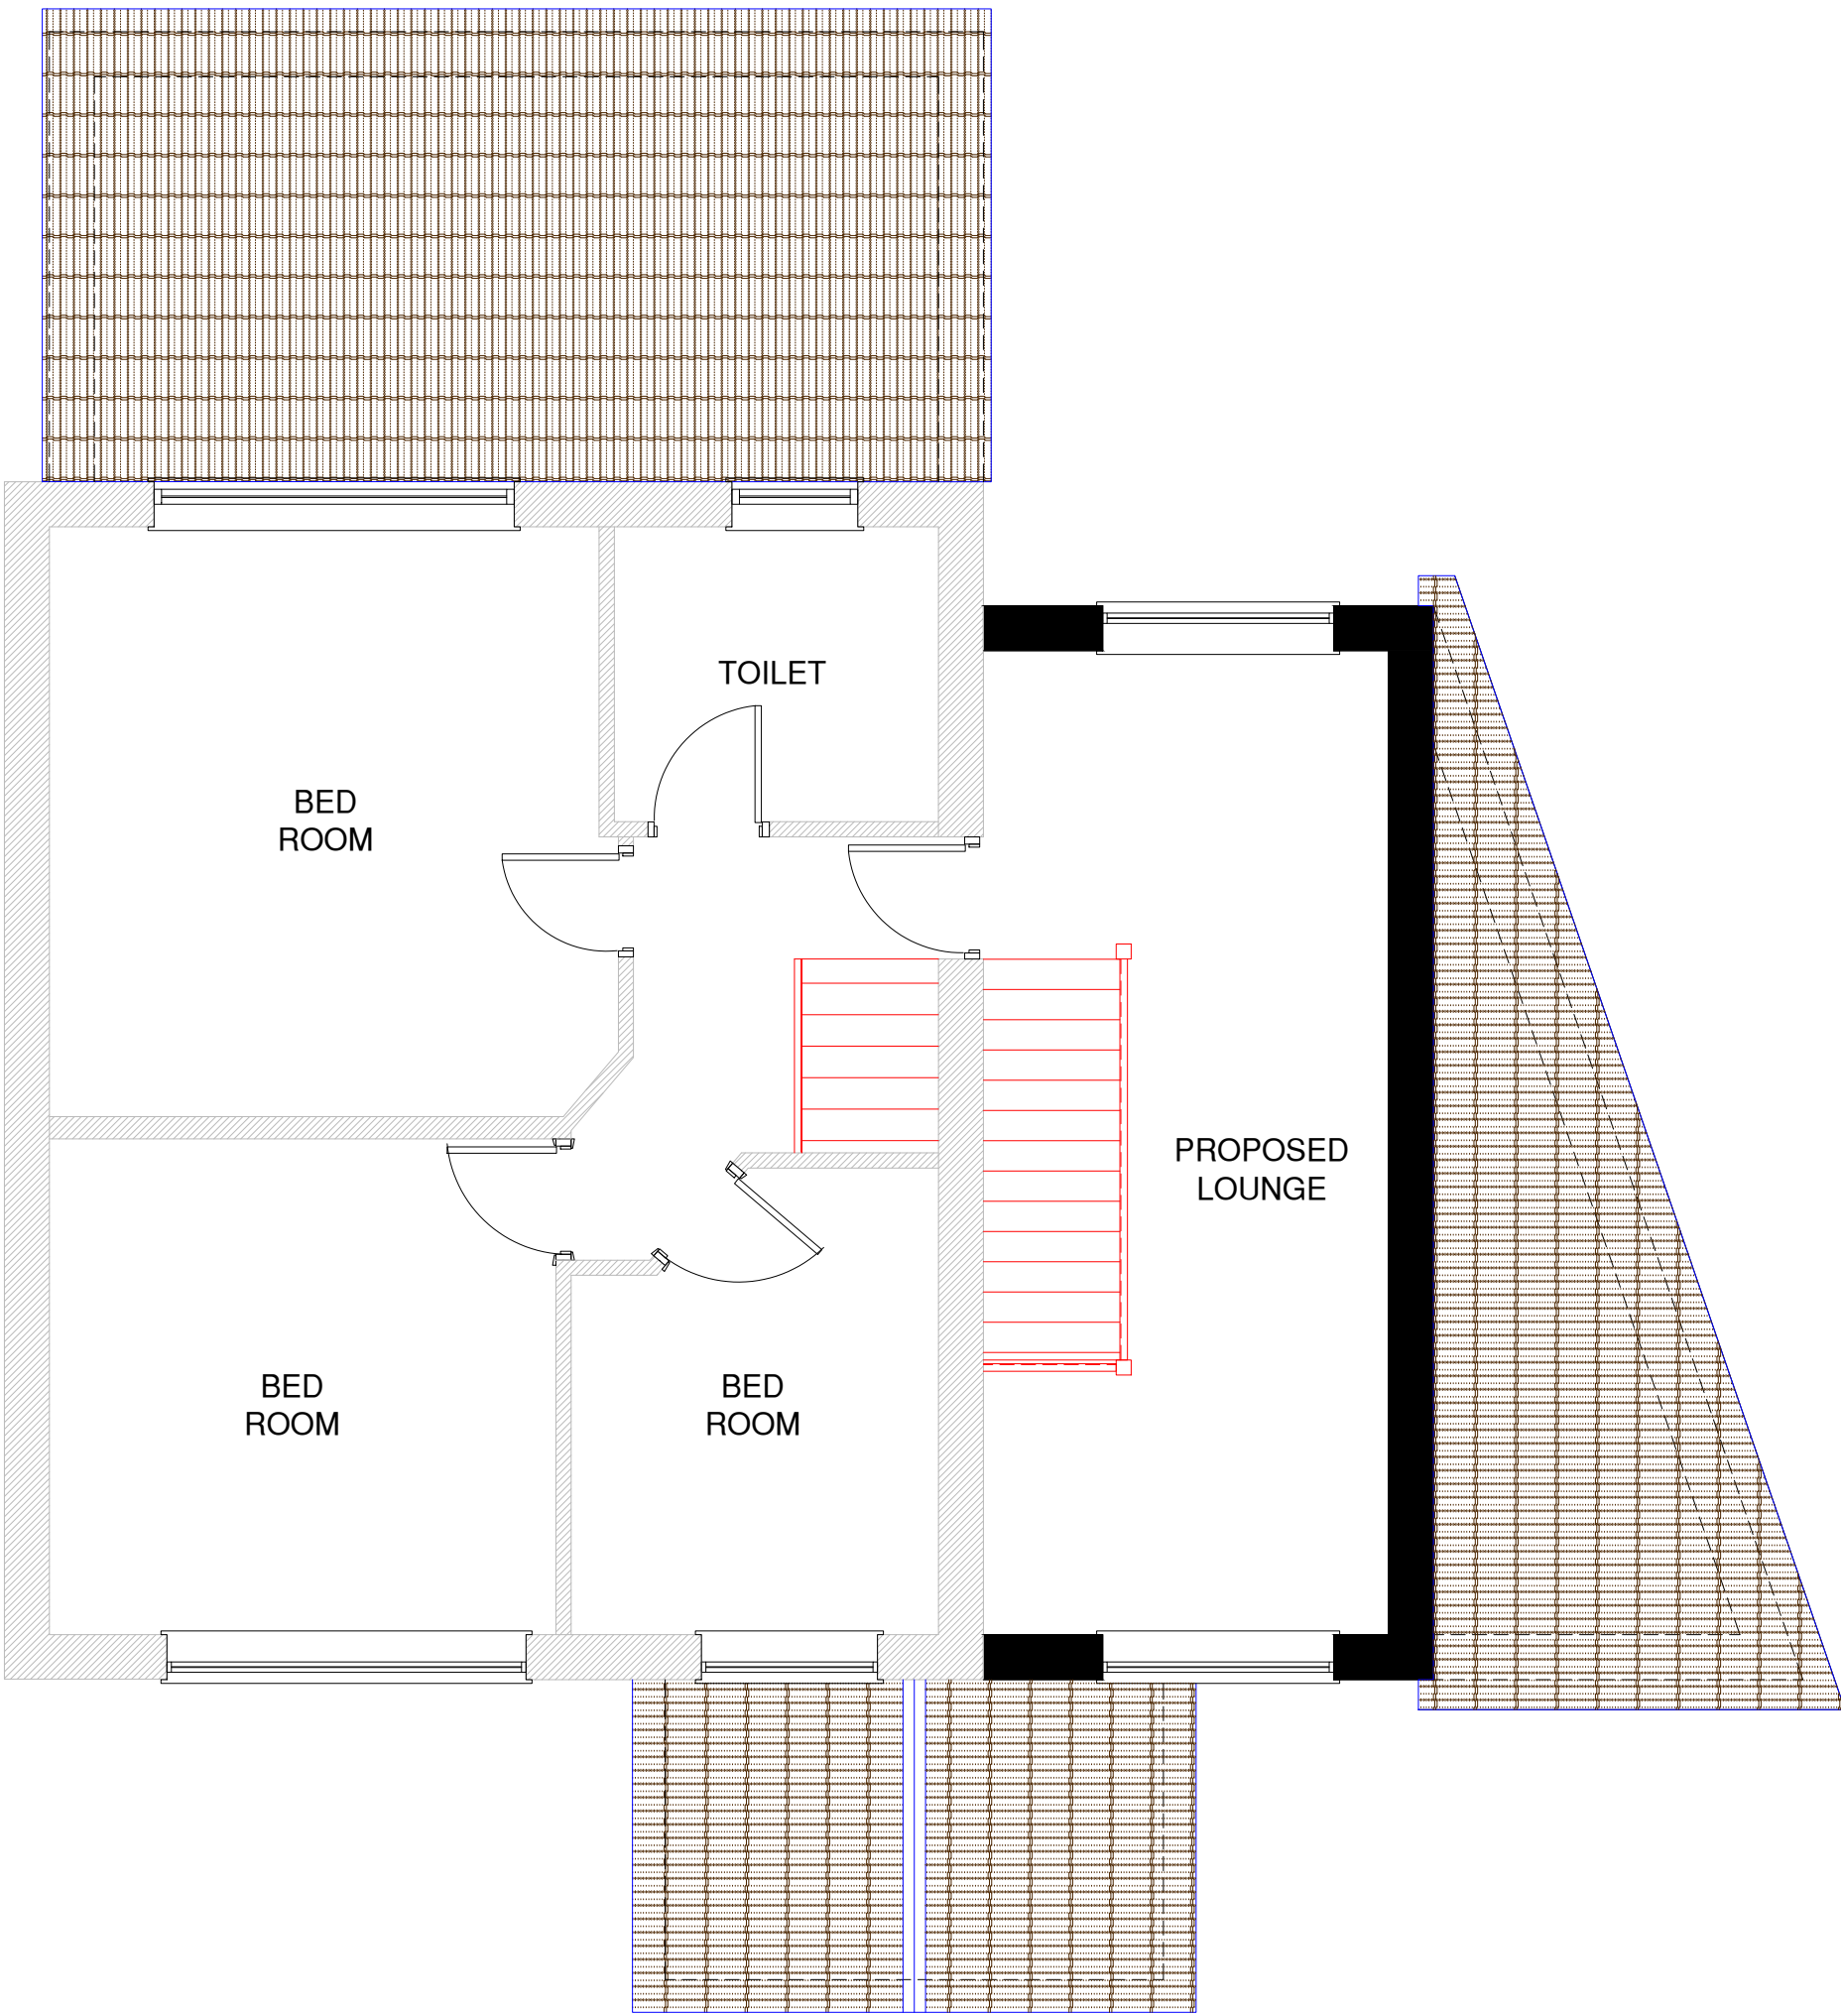


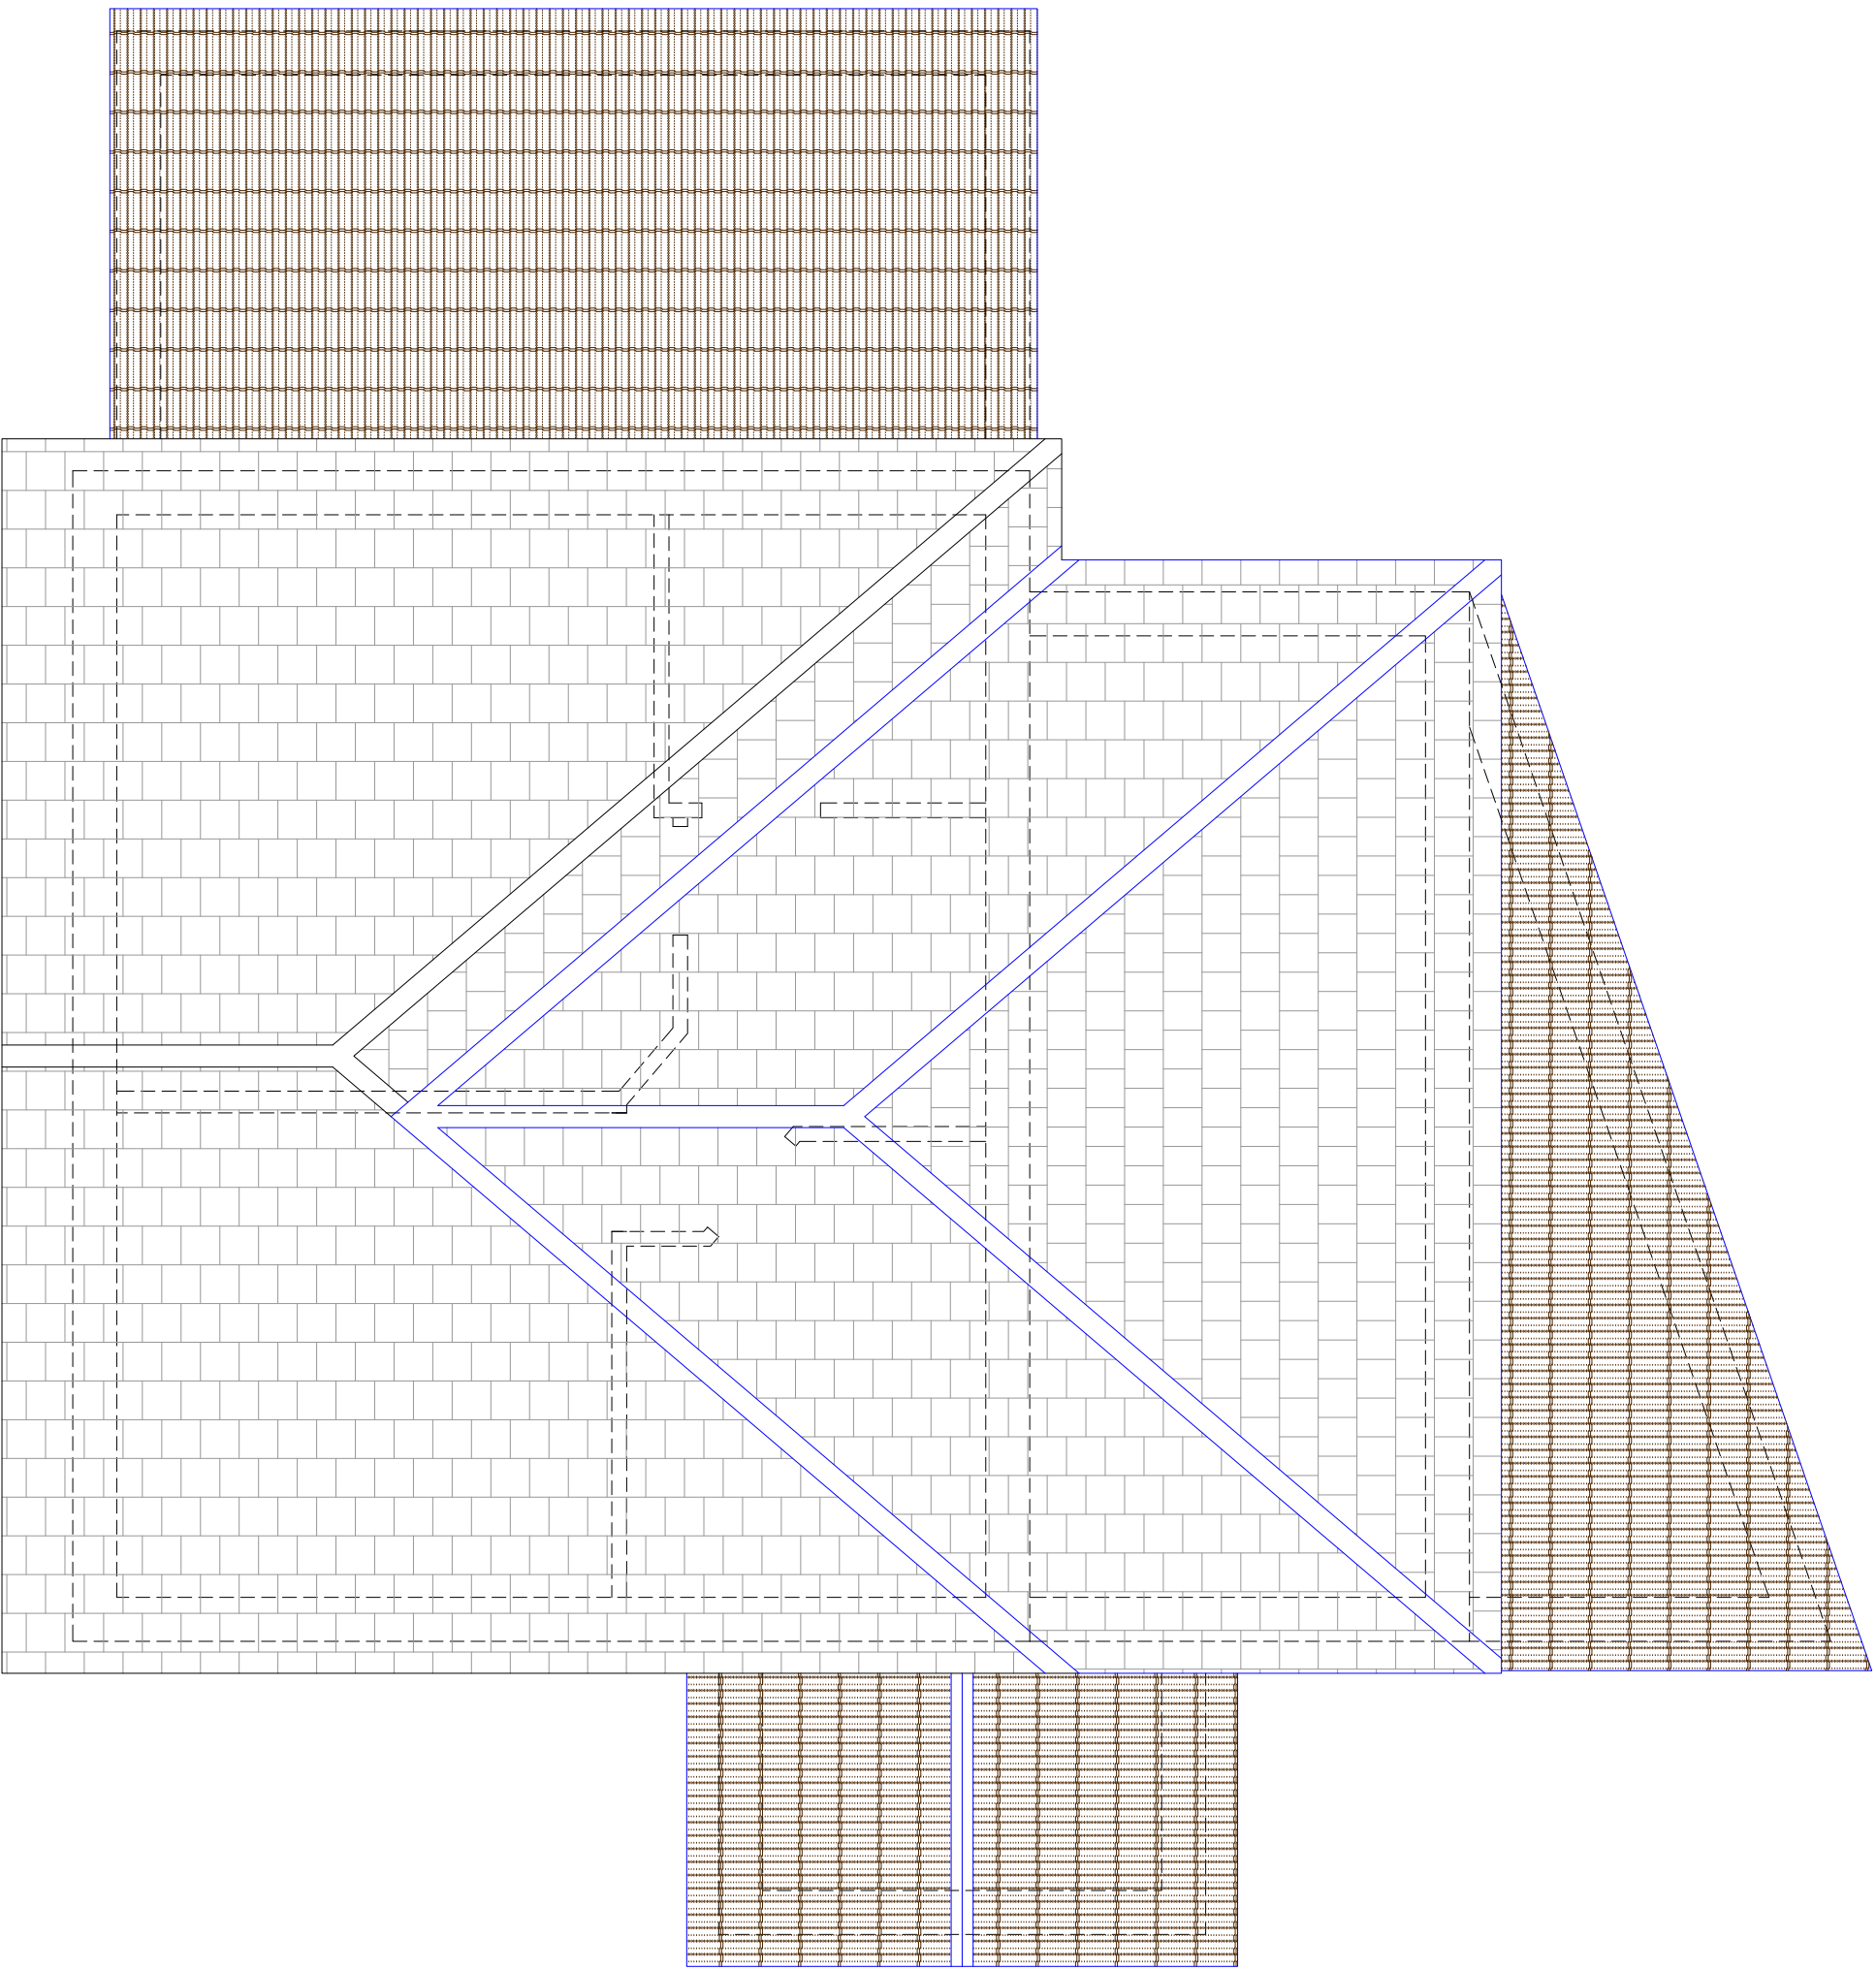

PROPOSED GROUND FLOOR PLAN

PROPOSED FIRST FLOOR PLAN

PROPOSED ROOF PLAN

Notes:

REV:	DESCRIPTION:	BY:	DATE:
---	-----	---	----
---	-----	---	----



Arch Designs
*Don't just dream it,
let us design it!*
ARCH DESIGNS www.archdesigns.co.uk

CLIENT:

MR ZAFAR
6 LYNTON DRIVE,
MANCHESTER,
M19 2LQ.

ARCHITECT:

MR REUBEN RAMELIZE
ARCH DESIGNS, WILSONS PARK C/O MAS
MONSALL ROAD
MANCHESTER M40 8WN

DRAWN:

REUBEN

CHECKED:

checked

DATE:

NOV 2024

REVISION:

PROJECT NAME:

TWO STORY SIDE AND
REAR EXTENSION

DRAWING TITLE:

PROPOSED PLANS

SCALE:

1:50

SHEET SIZE:

A1

SHEET NO.:

03

PROJECT NO.:

2024/007

STATUS:

FOR BUILDING REGS

DRAWING NO.:

A1/03